


Schedule of Parking	
Existing Grill Bays	- Bays
Existing Accessible Bays	- Bays
Existing General Bays	- Bays
Existing Total Bays	- Bays

Site Finishes - Abbreviation Key	
BO	Boldred
BP	Black Paving
BS	Black Retaining Wall
BS	Bus Stop
BT	British Telecom C/W
BW	Black Wall
CBF	Close Board Fence
CL	Cover Level
CLF	Chain Link Fence
CS	Concrete
CO	Column
CP	Concrete Paving Slabs
CPF	Chestnut Paling Fence
CP	Cycle Rack
DCH	Drainage Channel
DK	Dark Kerb
FB	Footway
FL	Flood Light
GA	Gravel
GR	Guard Rail
IR	Insulation Cover
IRF	Iron Rafting Fence
L	Lawn
LP	Lamp Post
MH	Manhole
PO	Post
PRF	Post & Rail Fence
PRF	Post & Wire Fence
RE	Rodding Eye
RW	Road Sign
RS	Road Slab
RS	Retaining Wall
TPS	Tackle Paving Slabs

GENERAL NOTES:
All works are to be undertaken in accordance with the Building Regulations and the latest British Standards.
All proprietary materials and products are to be used strictly in accordance with the manufacturers recommendations.
All dimensions to be checked on site prior to construction.

Existing Site Plan

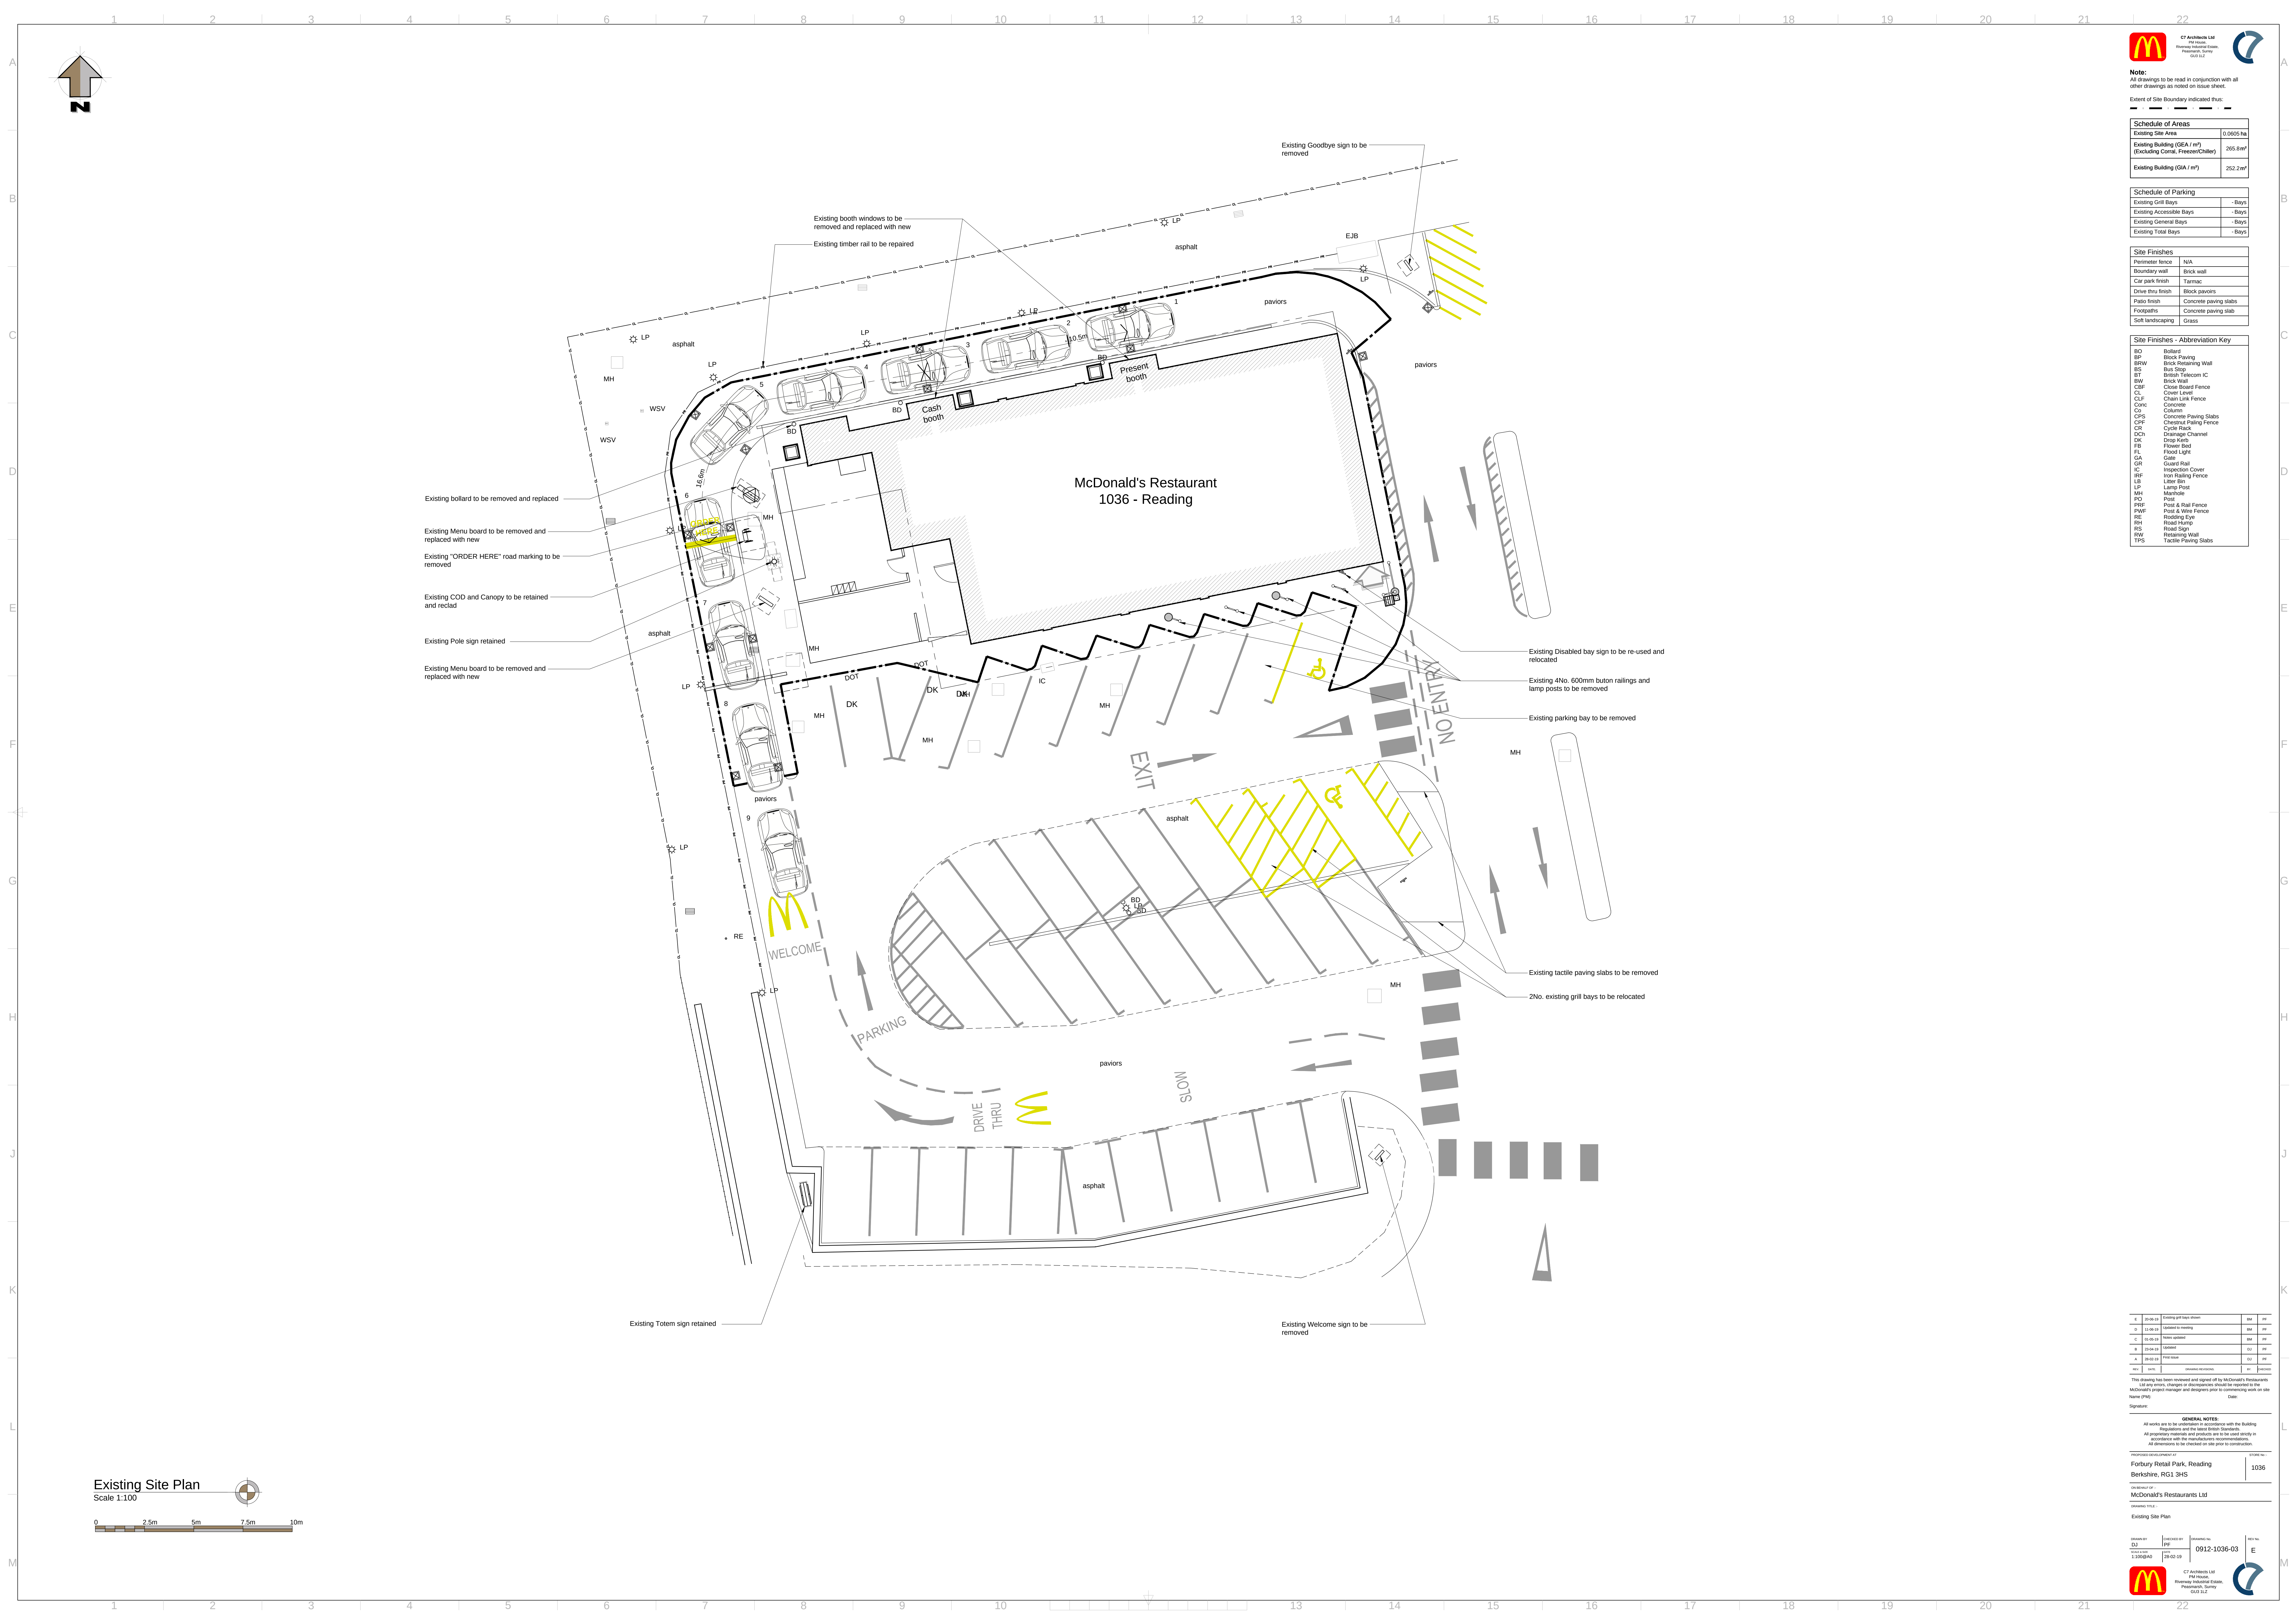


C7 Architects Ltd
 PM House,
 Riverway Industrial Estate,
 Peckinmarsh, Senny
 GU9 1LZ