
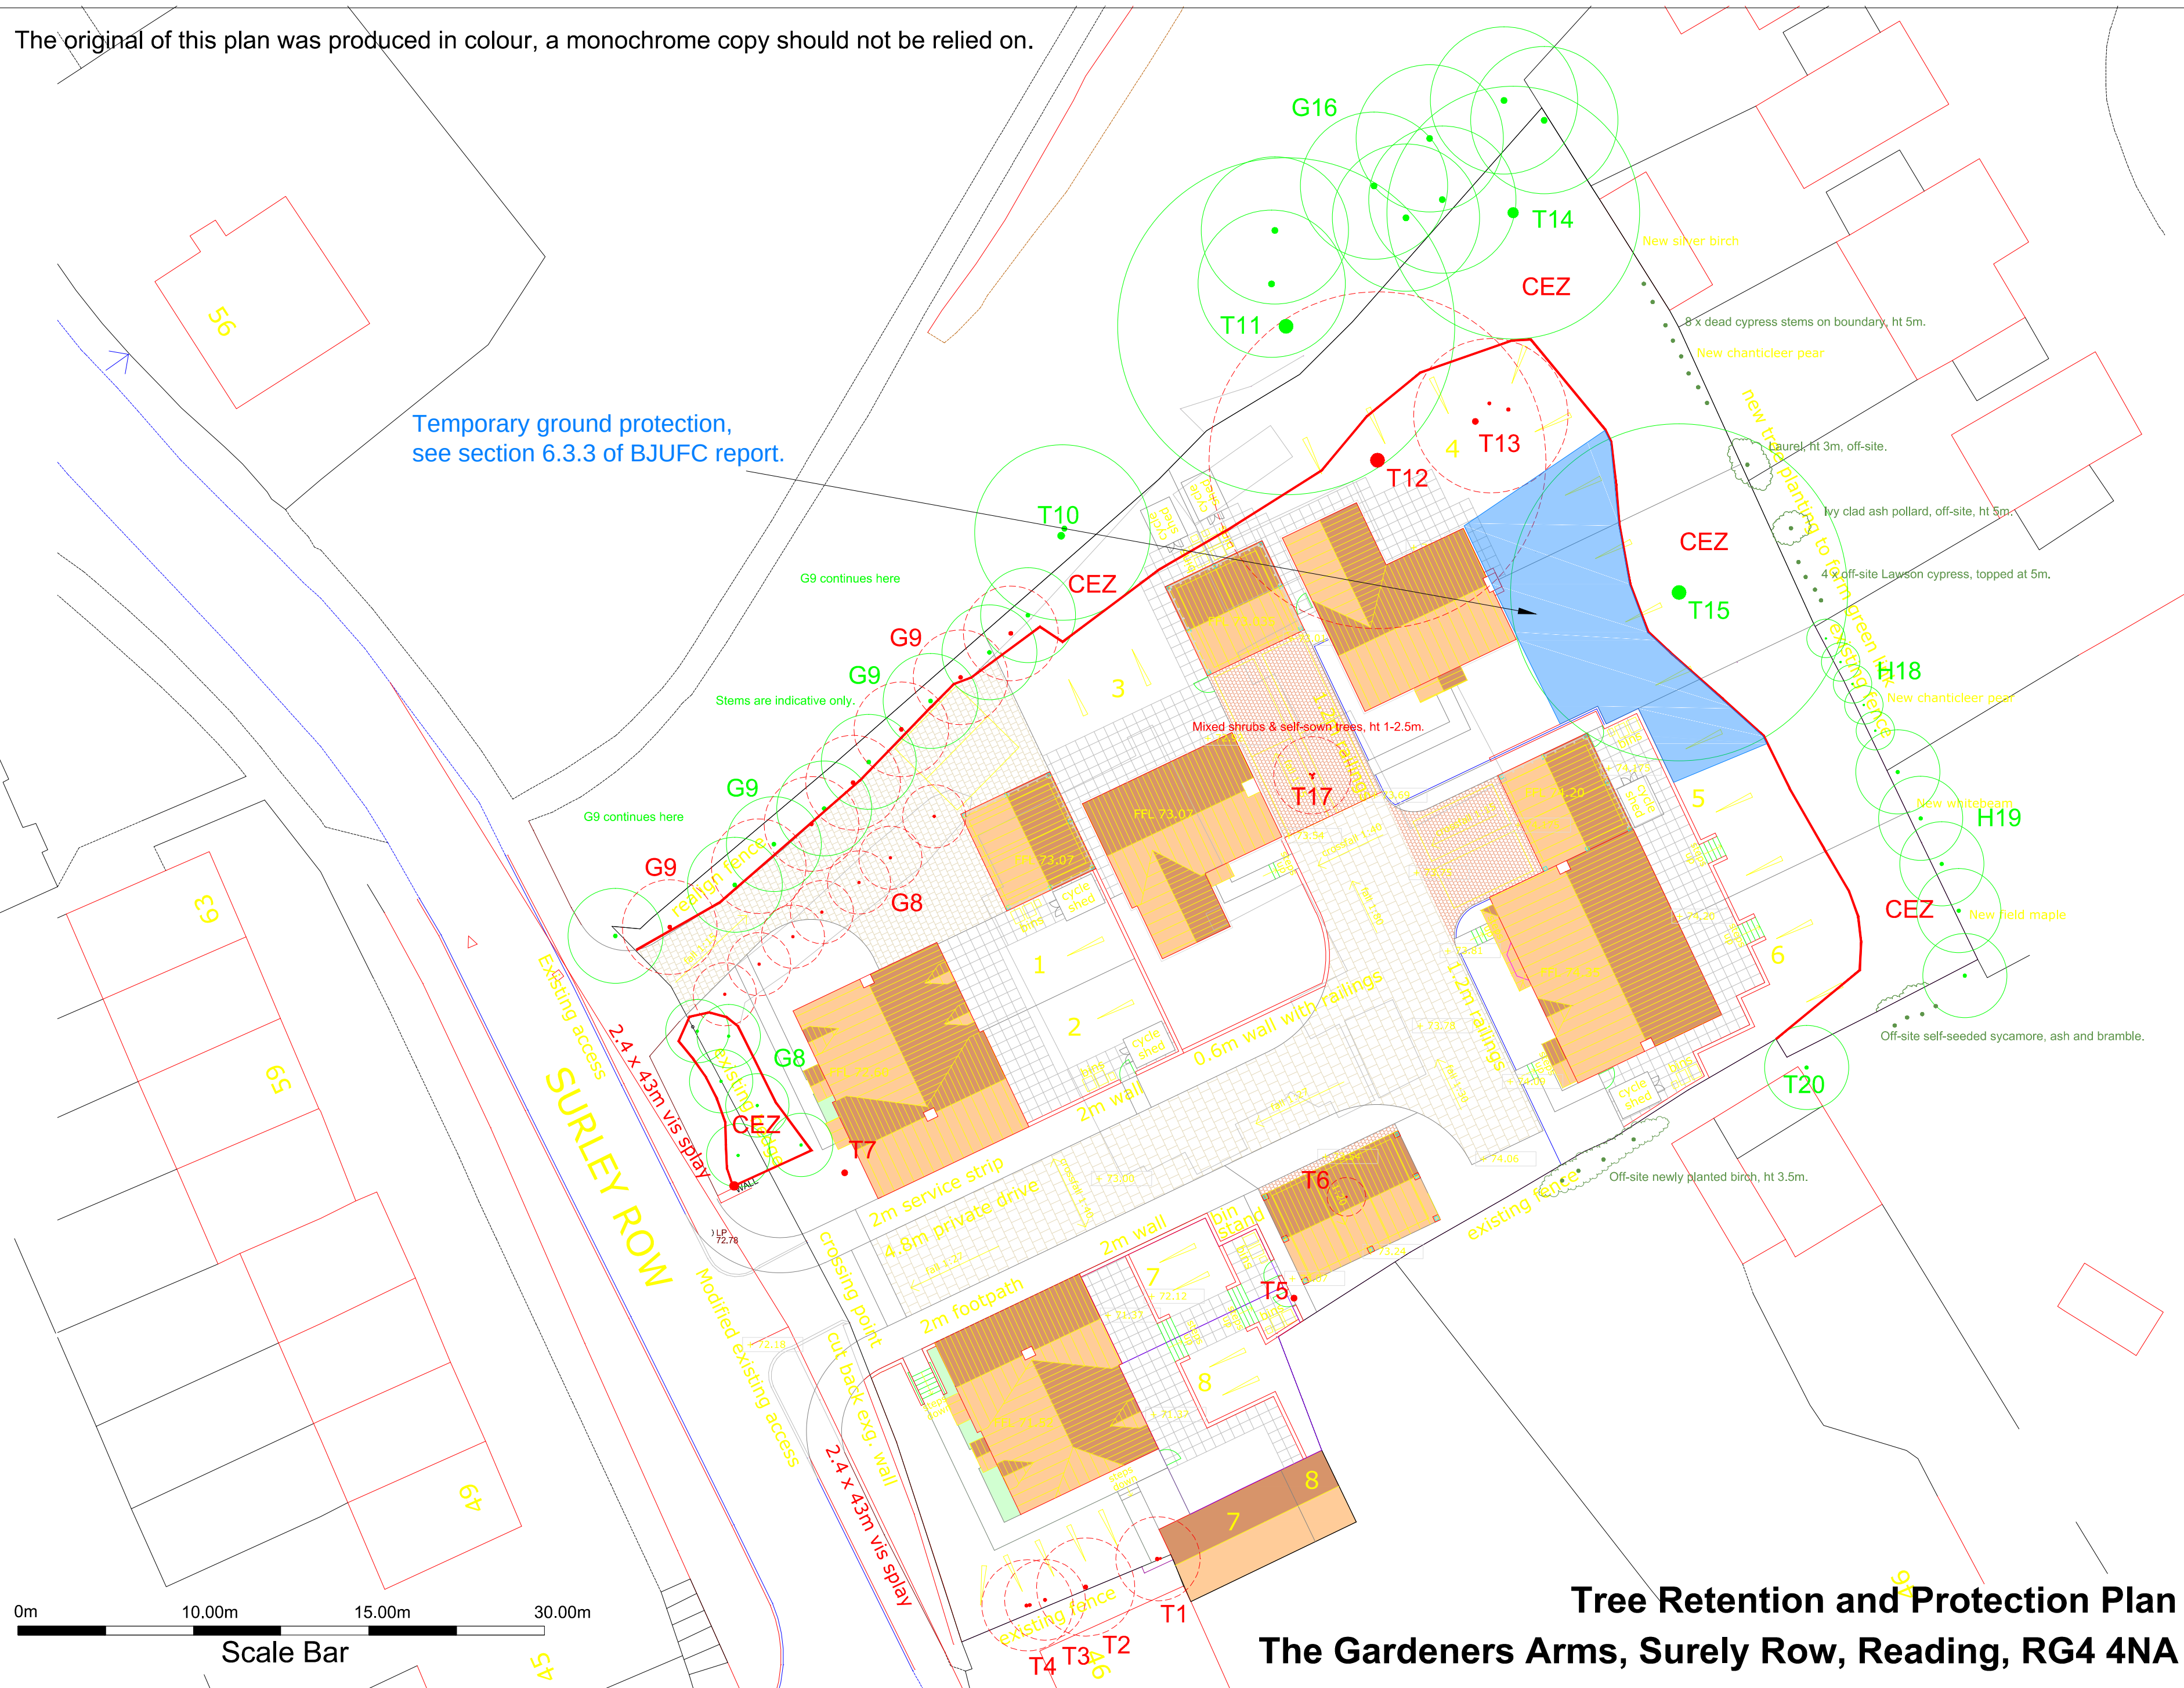



The original of this plan was produced in colour, a monochrome copy should not be relied on.

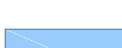


Key: -

- | | |
|---|-------------------------------|
|  | Tree Protection Fence |
|  | Construction Exclusion Zone |
|  | Root Protection Areas (RPA) |
|  | Trees removal for safety |
|  | Trees removed for development |
|  | Temporary ground protection |

Note:
New underground services may require changes to this plan.

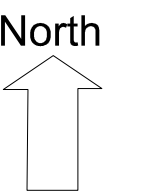

B. J. Unwin Forestry Consultancy,
Parsonage Farm,
London,
Tewkesbury,
GL20 6BD
Tel: 01684 833538
Email: jim@bjunwin.co.uk
Web: www.bjunwin.co.uk

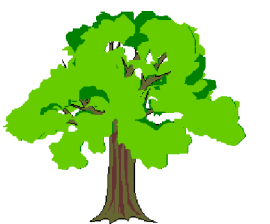

© B.J.Unwin Forestry Consultancy

Client:	Caldecotte Group
---------	-------------------------

Site: **The Gardeners Arms,**
Surley Row, Reading, RG4 4NA

Drawing Title:

Tree Retention and Protection Plan

Scale:	Date:
1: 250 @ A2	October '19

Drawn by:
NJJ

Drawing No:
GARDARMTRP-OCT19