



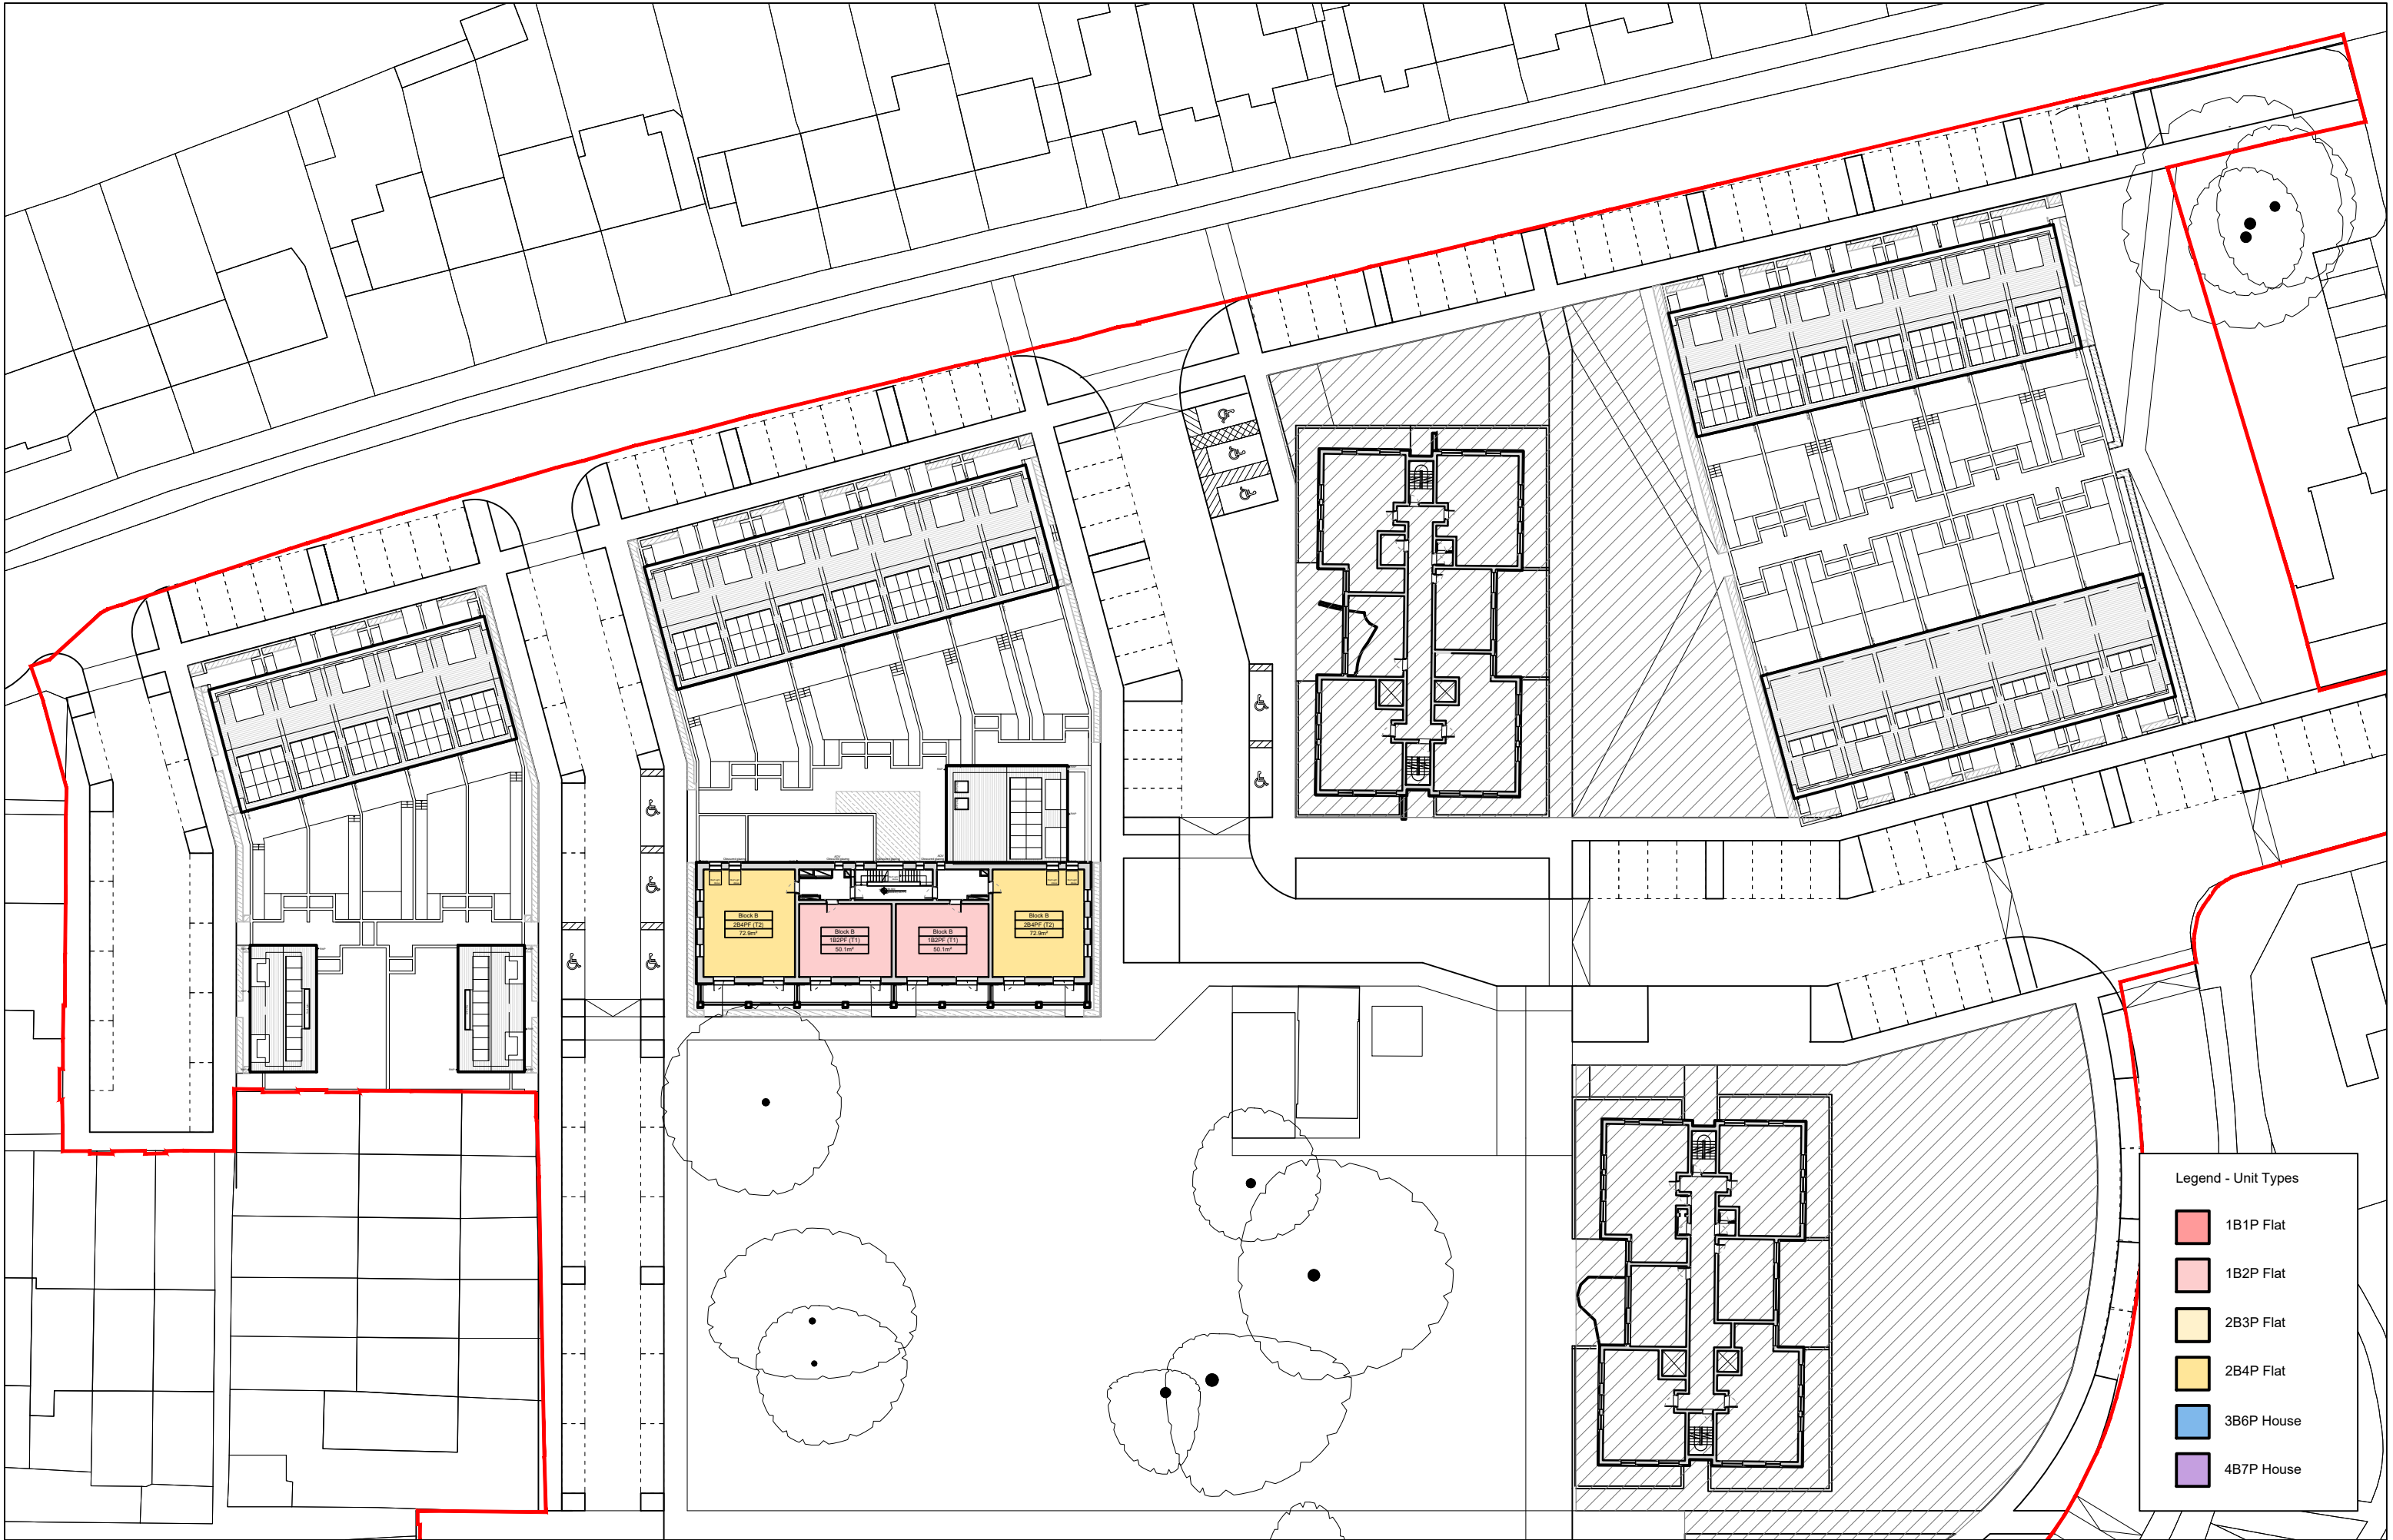

Rev Date Drawn Description
A 18/11/19 RUH Initial Issue
B 02/12/19 PPR Issue to Consultants
C 20/12/19 PPR Issue to Consultants
D 22/01/20 RUH Issue for Planning

Notes:
Do not scale from drawings unless by agreement with HTA. Use figured dimensions only. Check all dimensions on site prior to commencing the works. Drawing to be read in conjunction with other relevant consultant information.

This drawing is the copyright of HTA Design LLP and must not be copied or reproduced in part, or in whole, without the express permission of HTA Design LLP. Drawing to be read in conjunction with specification.

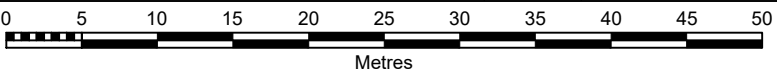

Proposed Plan - Level 03

drawing title

Wensley Road, Reading

client / project

Reading Borough Council

Wensley Road

HTA-A_DR_0113

drawing number

C

revision

Scale

1 : 500 @ A3

RBC-WLR

project number

RUH

originated by

FOR PLANNING

status

NORTH

HTA Design LLP

www.hta.co.uk

London | Edinburgh | Manchester | Bristol

hta