



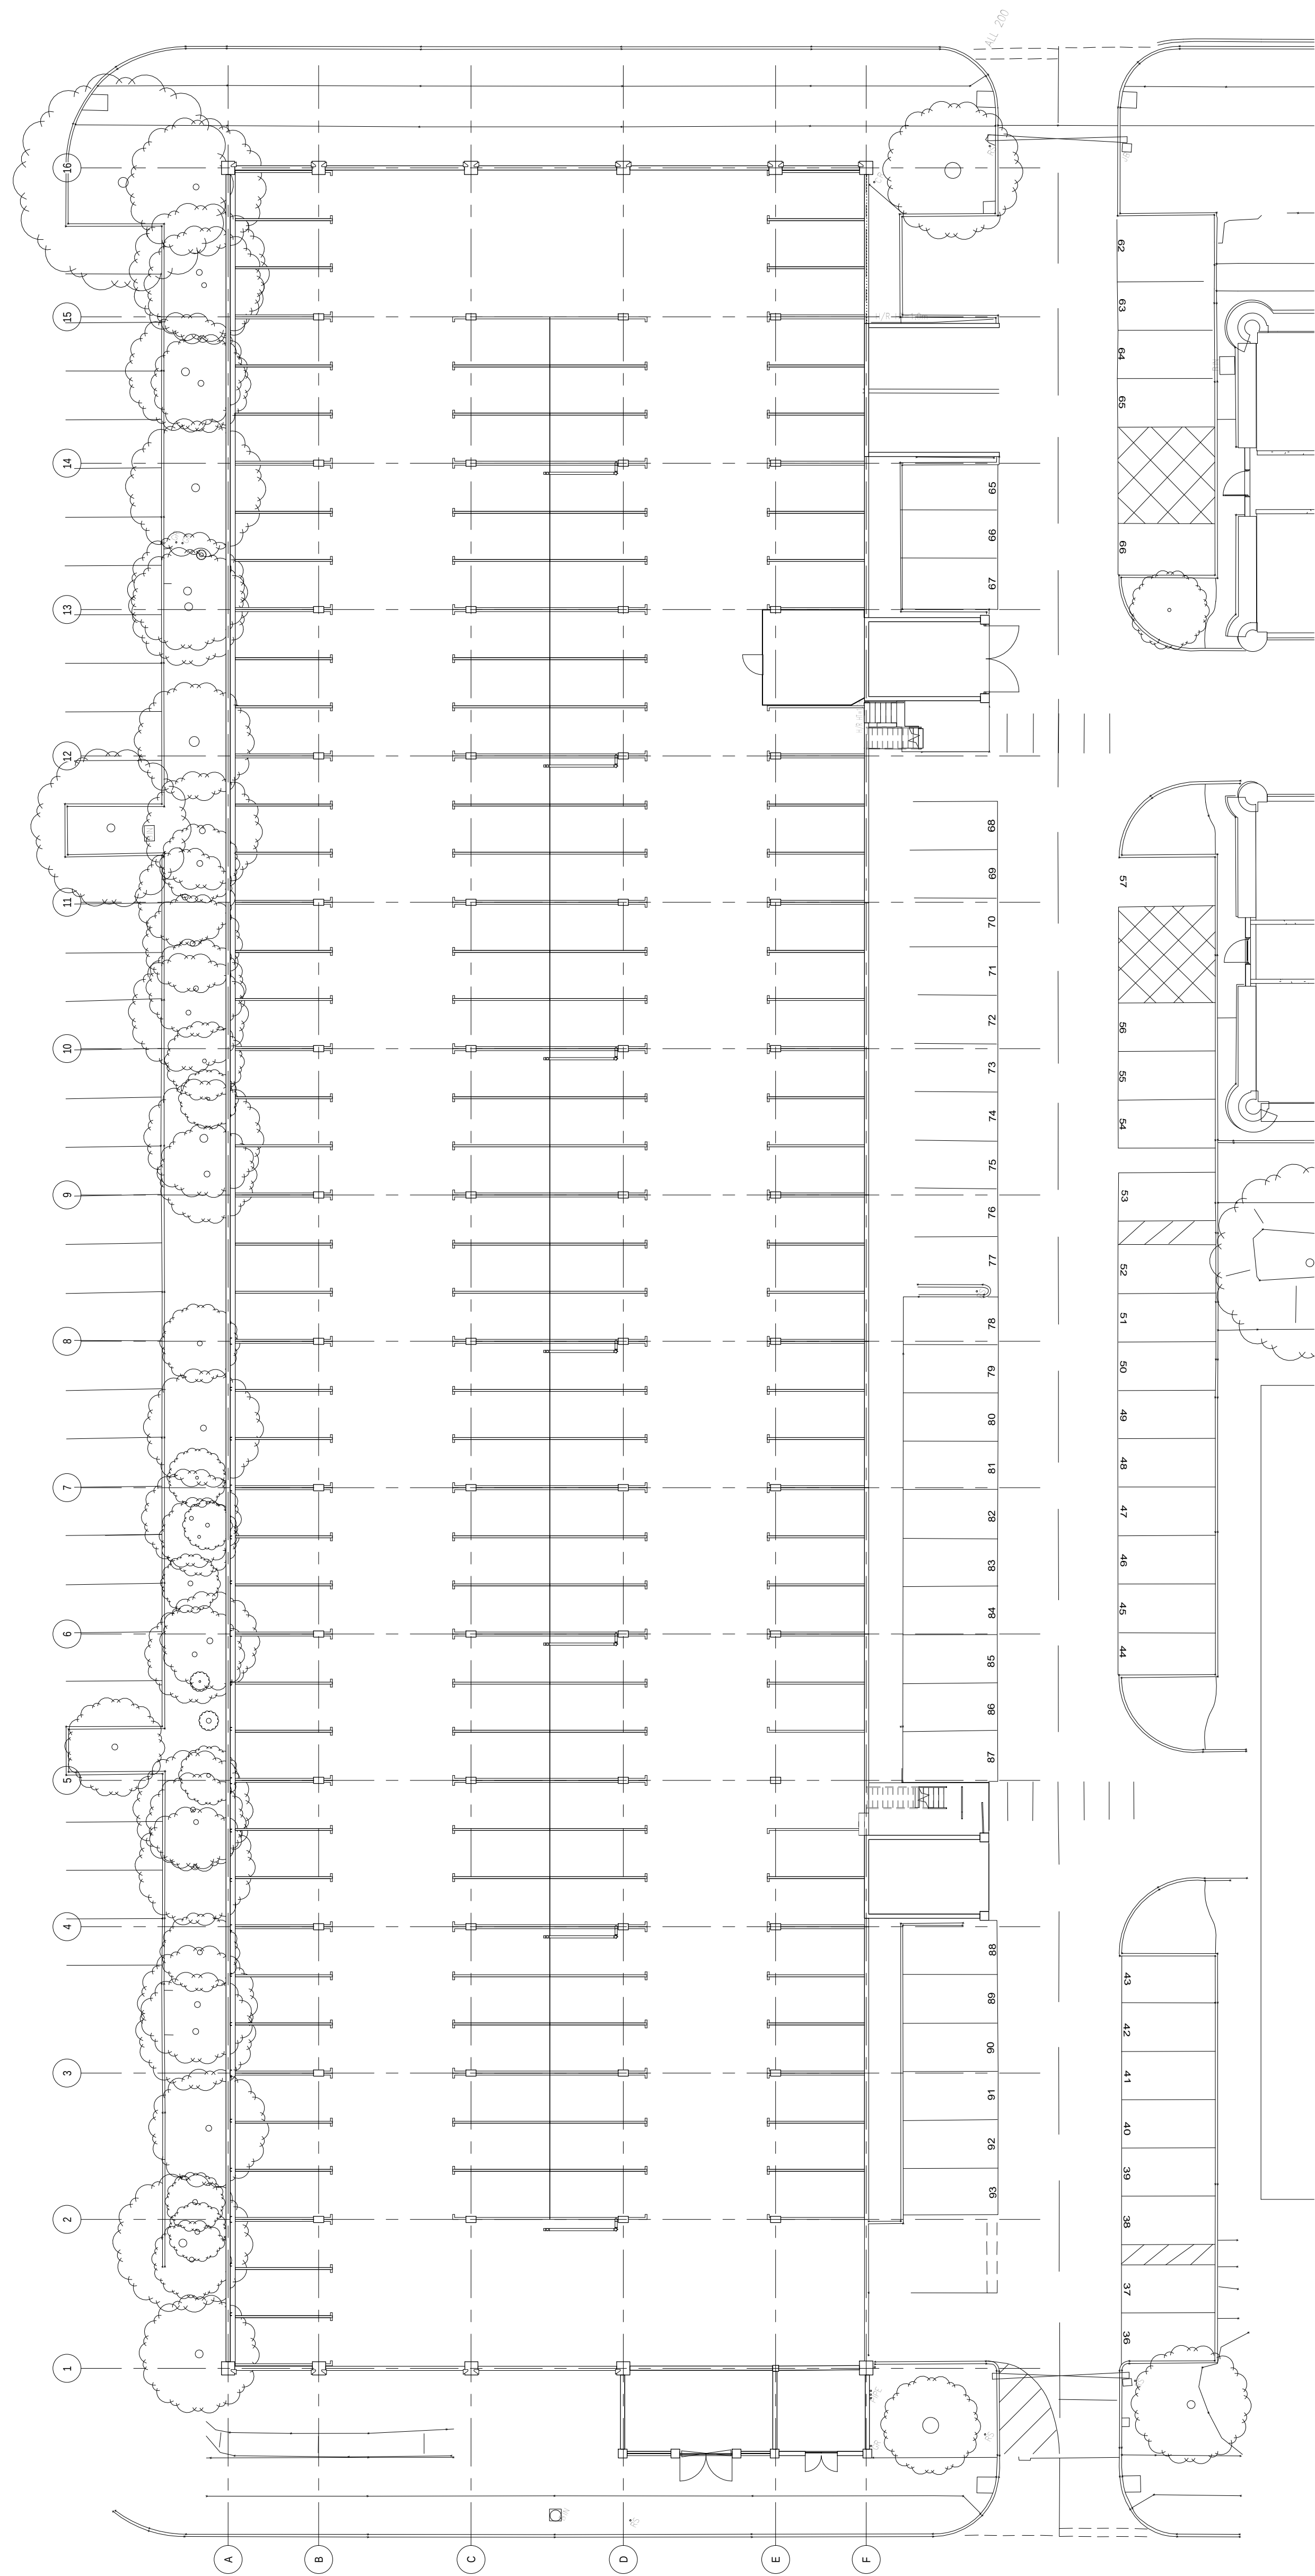


GA (20) - Level C0 Existing

1:200

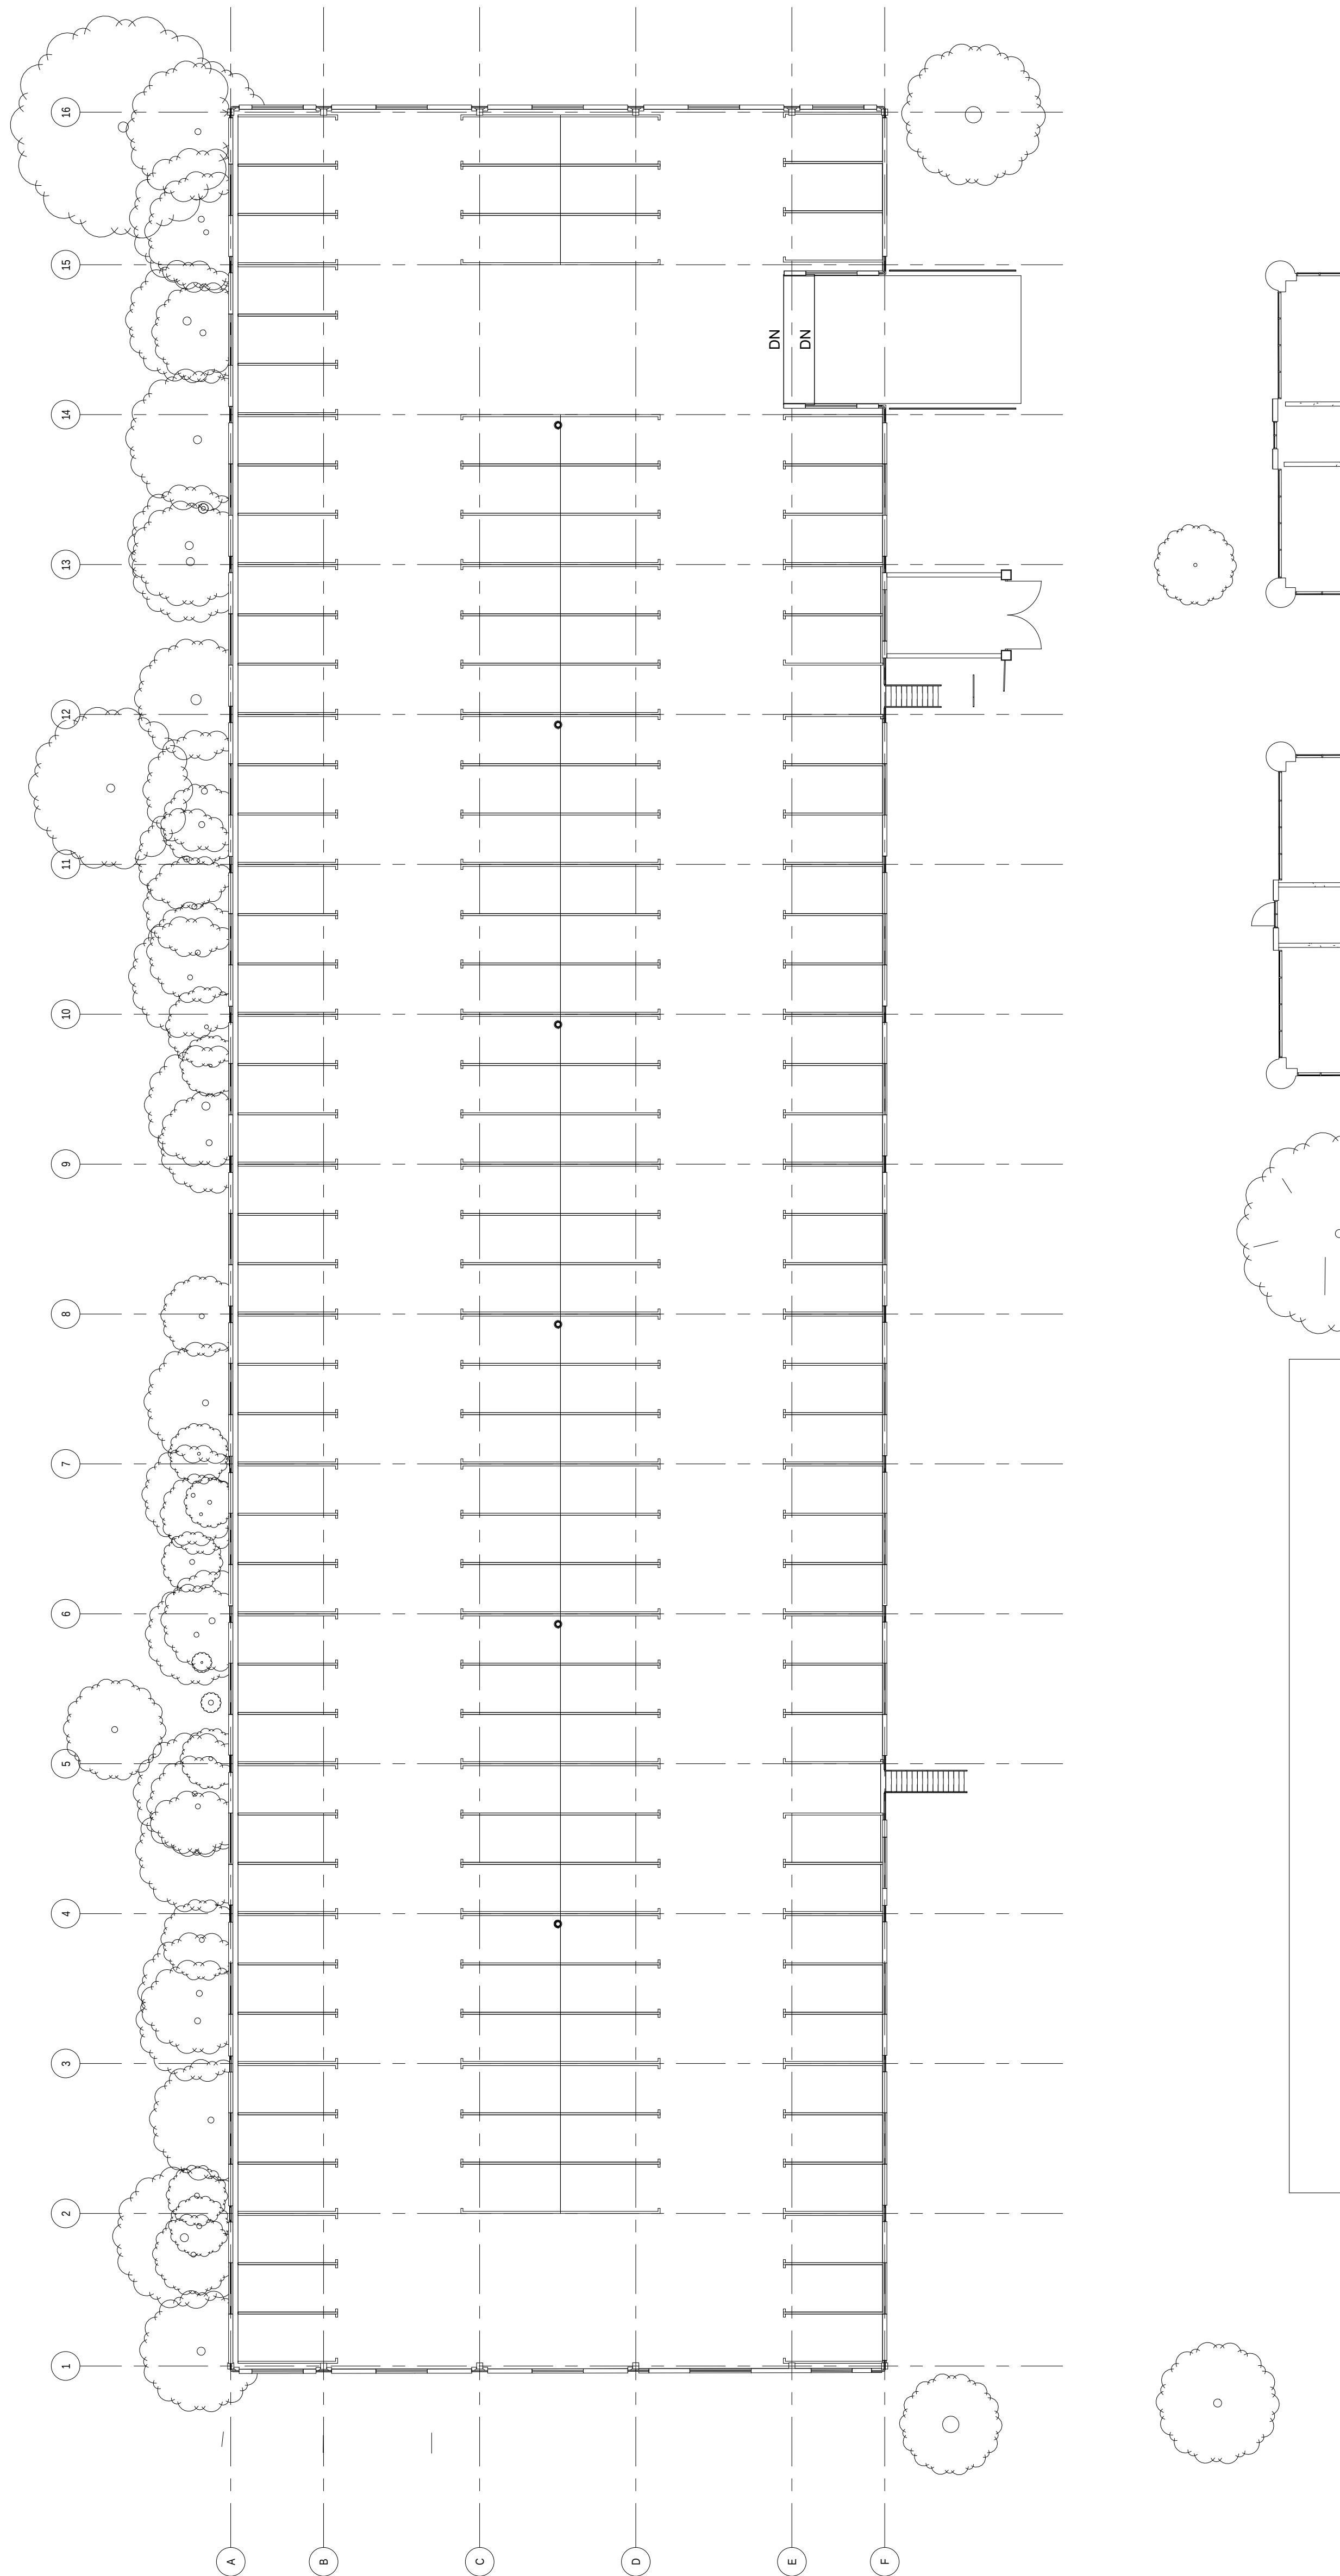


GA (20) - Level C1 Existing

1:200

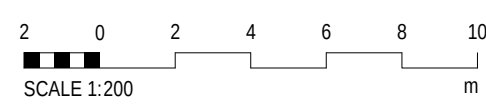

SCALE 1:200

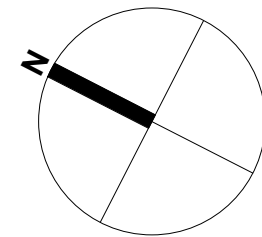

BUILDING DESIGN PARTNERSHIP SHALL HAVE NO RESPONSIBILITY FOR ANY USE MADE OF THIS DOCUMENT OTHER THAN THAT FOR WHICH IT WAS PREPARED AND ISSUED.
ALL DIMENSIONS SHOULD BE CHECKED ON SITE.
DO NOT SCALE FROM THIS DRAWING.
ANY DRAWING ERRORS OR DIVERGENCES SHOULD BE BROUGHT TO THE ATTENTION OF BUILDING DESIGN PARTNERSHIP AT THE ADDRESS SHOWN BELOW.
DRAWINGS SHALL BE READ IN CONJUNCTION WITH THE FOLLOWING BEFORE WORK COMMENCES:
• THE CDM DESIGN ISSUES REGISTER
• THE BDP RISK SERIES OF DRAWINGS
• THE PROJECT CDM RISK REGISTER

NOTES

P02	Planning Issue	RT	MM	16.01.20
P01	Draft Planning Issue	RT	MM	27/11/19

REVISION	DESCRIPTION	DATE	BY	CHKD
----------	-------------	------	----	------

DATE

7 Hill Street
Bristol
BS3 3PW
United Kingdom
T + 44 (0)117 929 9861
www.bdp.com

BDP.

Thames Valley Police Multi Story Car Park

P2007586 | Commercial In Confidence

Existing Car Park GA Plans

PROJECT NO.	DATE	SCALE	BY	CHKD
P2007586	11/19/19	1:200	AD	
PROJECT NO.	DATE	SCALE	BY	CHKD
TVP-BDP-20-XX-PL-A-20-0001	P02			