

Copyright of this drawing is the property of Urban Edge Architecture Limited. It must not be reproduced or amended nor used in the execution of any works whether in conjunction with the proposed works for which it is prepared or otherwise without the express consent in writing of Urban Edge Architecture Limited.

UrbanEdge Architecture Limited
One Scotgate Mews, Scotgate,
Stamford, Lincolnshire, PE9 2FX.


Tel. ++44 (0)1780 755665
Fax. ++44 (0)1780 755360

DO NOT SCALE FROM THIS DRAWING - ALL DIMENSIONS TO BE CHECKED ON SITE, ANY DISCREPANCIES RAISED WITH URBAN EDGE

DRAWING TO BE READ IN COLOUR

- NOTES:**
- DRAWING HAS BEEN PREPARED ON THE BASIS OF RECORD INFORMATION PROVIDED. FURTHER INVESTIGATIONS/ SURVEYS OF EXISTING SHELL SHOULD BE UNDERTAKEN FOLLOWING STRIP OUT OF EXISTING HOUSE OF FRASER UNIT PRIOR TO DETAILED DEVELOPMENT OF PROPOSALS.
 - ALL EXISTING STRUCTURAL ELEMENTS AND COLUMN SIZES/ LOCATIONS ARE INDICATIVE AND SUBJECT TO FURTHER CONFIRMATION FOLLOWING STRIP OUT.
 - ALL RISER LOCATIONS AND SIZES ARE INDICATIVE AND SUBJECT TO FURTHER DETAILED DESIGN AND CO-ORDINATION.
 - ALL INCOMING SERVICE POSITIONS, DRAINAGE, ETC. IS SUBJECT TO FURTHER DESIGN DEVELOPMENT.

- LEGEND**
- EXISTING FIRE LOBBY AREAS
 - EXISTING FIRE FIGHTING LIFT / STAIR CORES
 - EXISTING RETAIL FLOORSPACE
 - EXISTING SUBSTATION / SERVICES

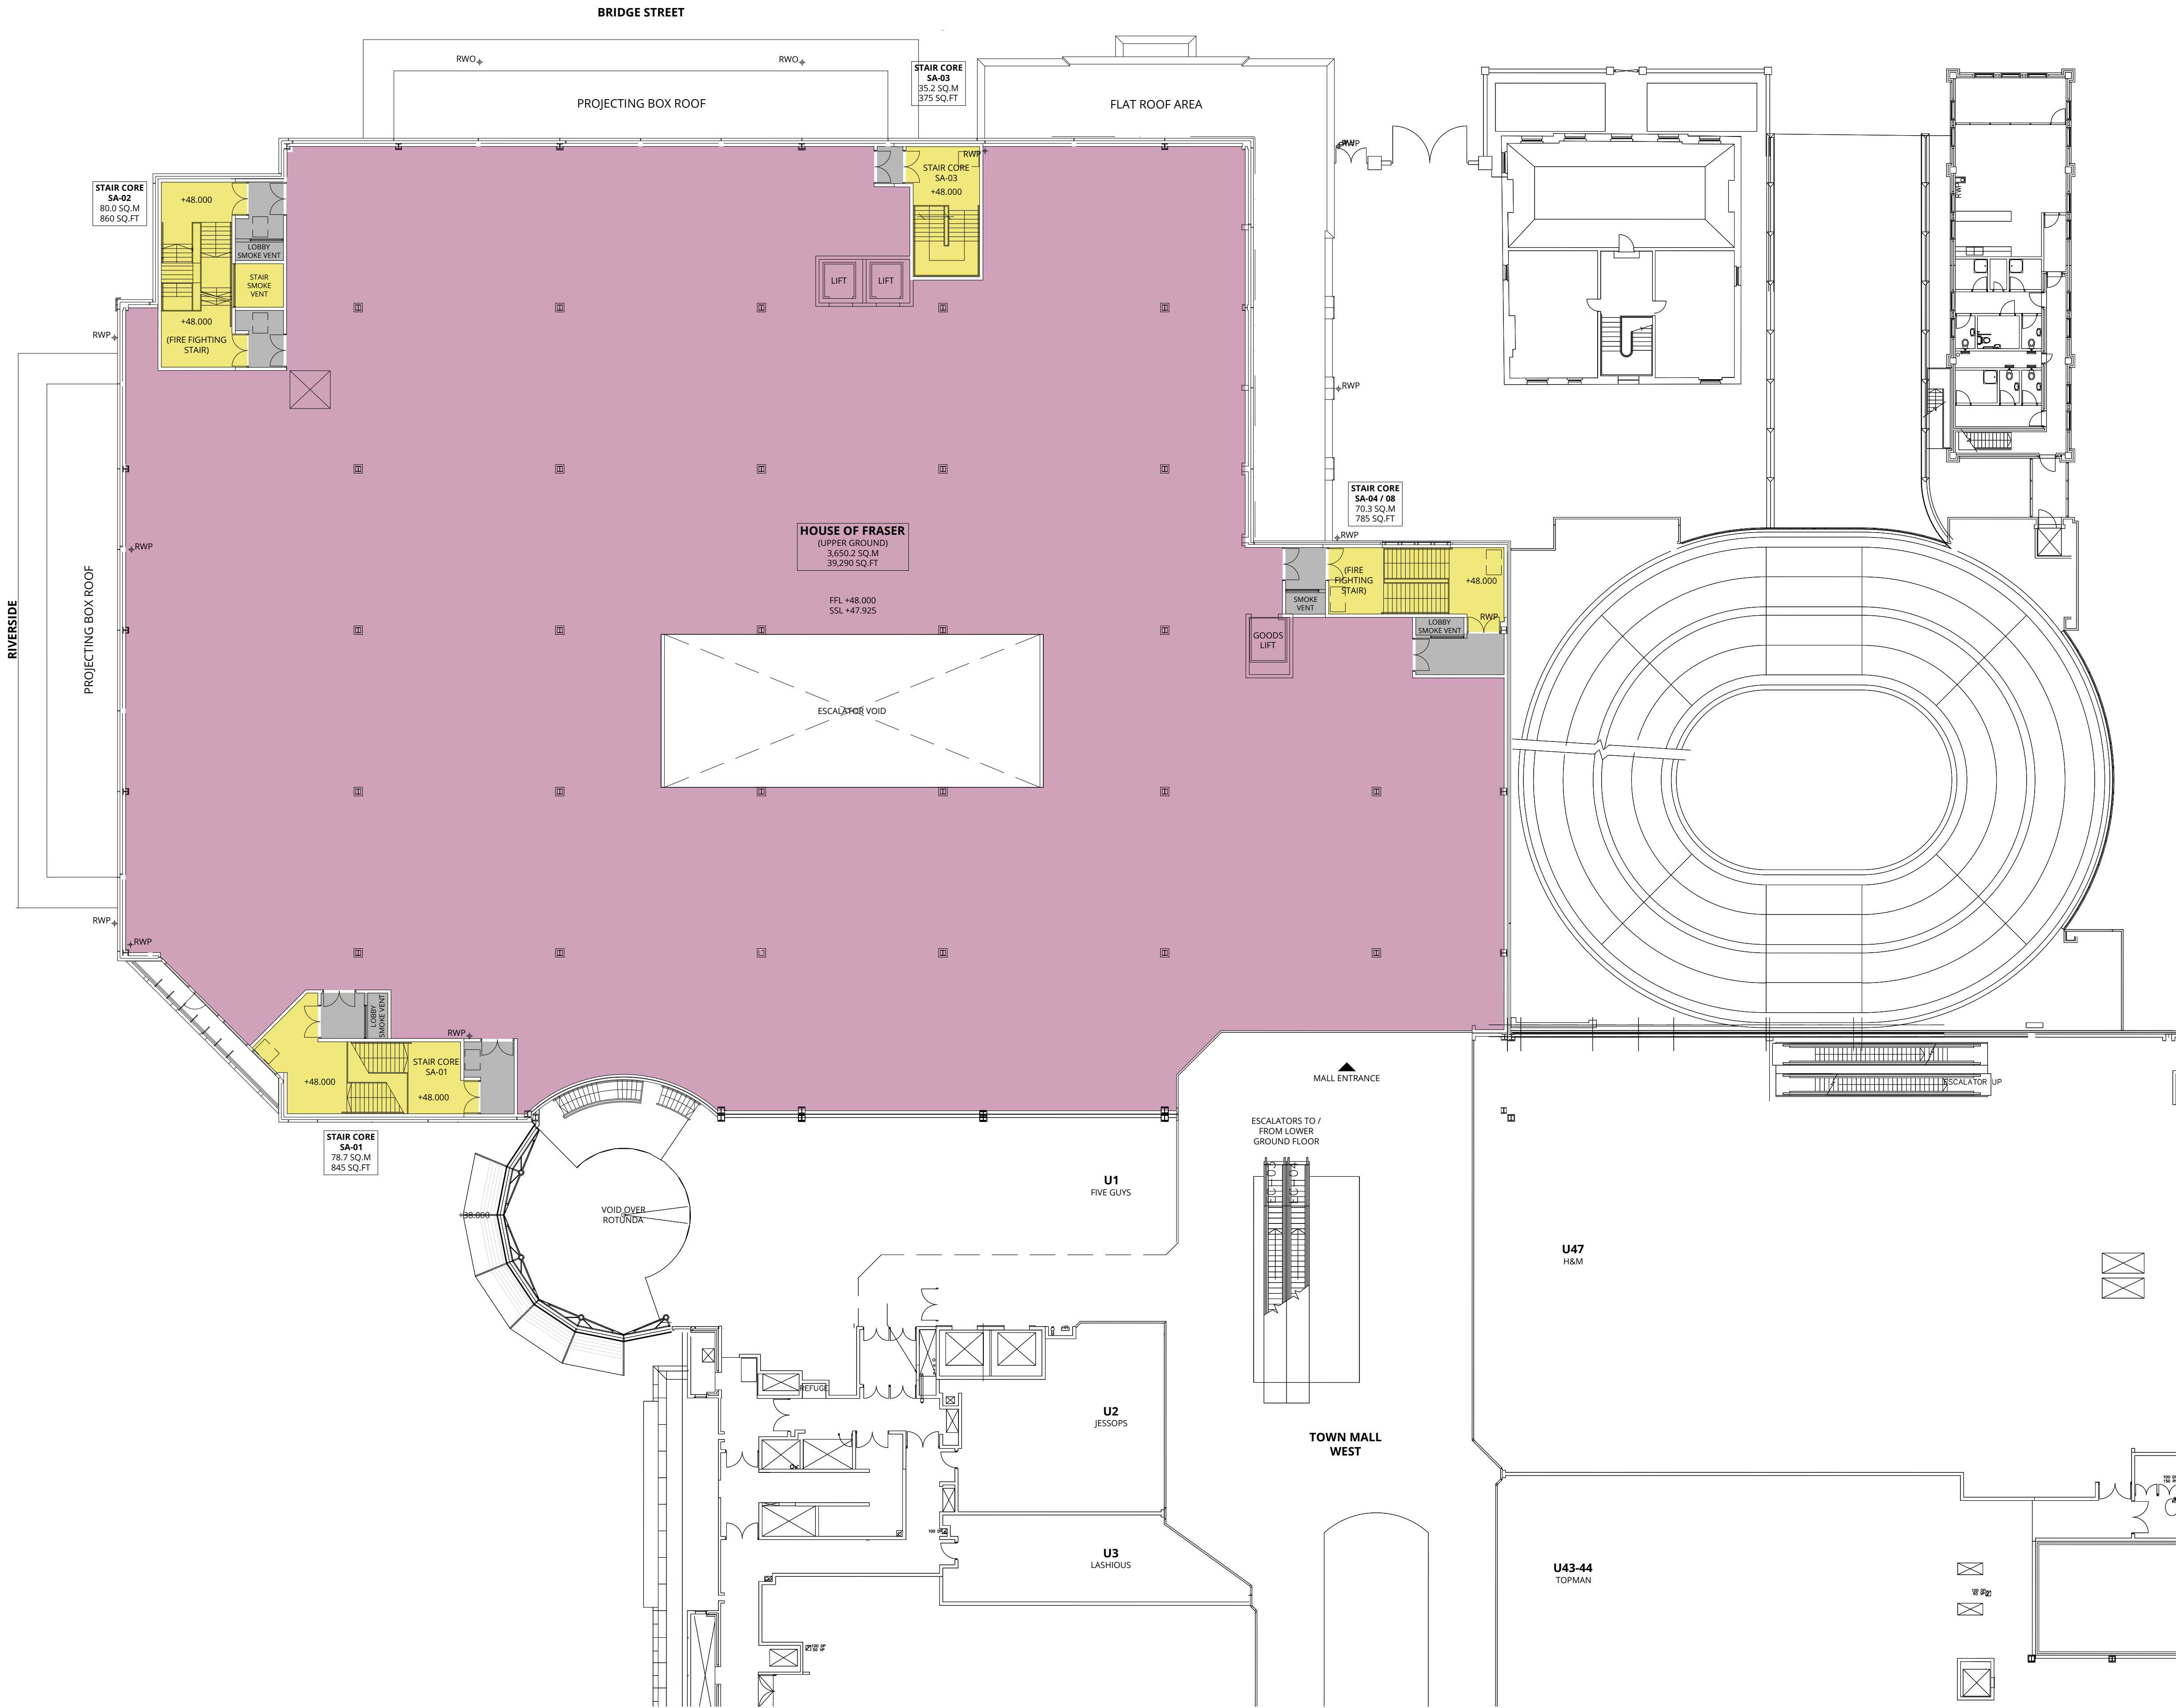

Revision	Description	Date
URBANEDGE architecture / landscape / masterplanning		
Client	THE ORACLE SHOPPING CENTRE LIMITED	
Project	THE ORACLE READING HOF SUB-DIVISION	
Drawing	UPPER GROUND FLOOR AS EXISTING	
Scale	1:200 @ A1	Drawn CN
Date	SEPT 2019	
Project No.	Drawing No.	Revision
PLANNING 2216	URB OR[08]48 01	D00

SCALE 1 : 200
SCALE 1 : 1

0m 10m 20m 40m 60m 80m 100m

0m 10mm 20mm 40mm 60mm 80mm 100mm