


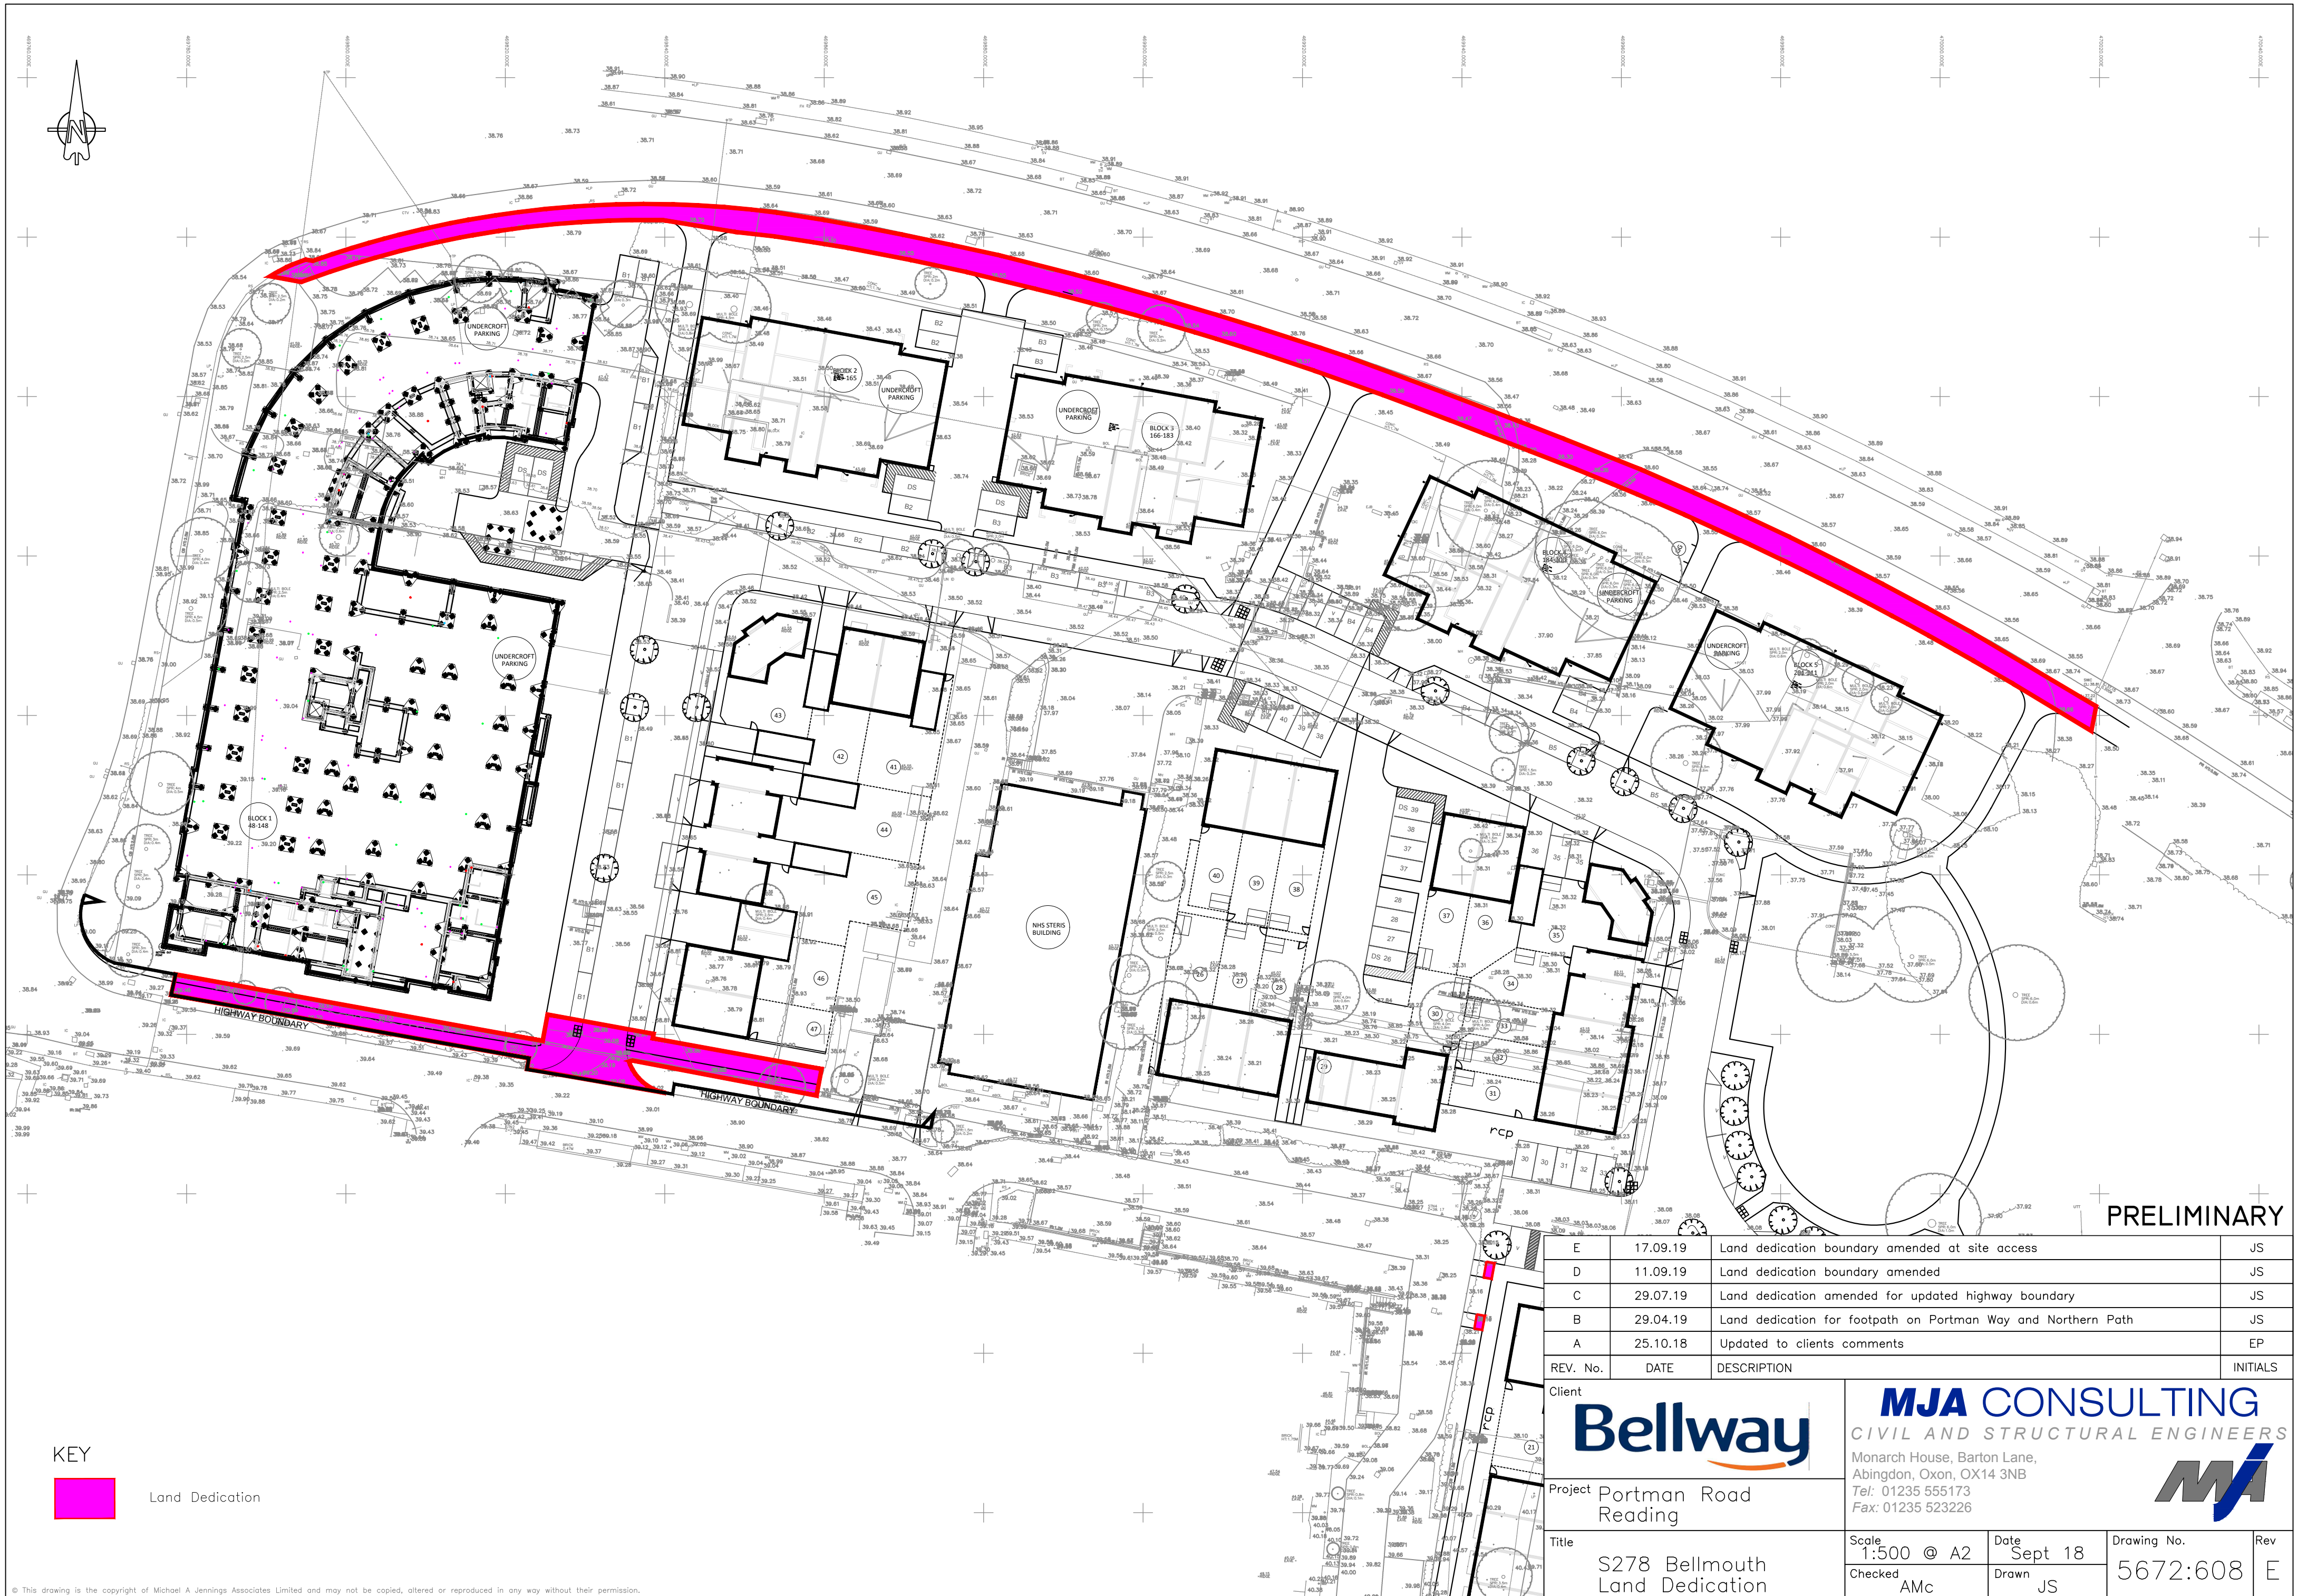

KEY

Land Dedication

PRELIMINARY

E	17.09.19	Land dedication boundary amended at site access	JS
D	11.09.19	Land dedication boundary amended	JS
C	29.07.19	Land dedication amended for updated highway boundary	JS
B	29.04.19	Land dedication for footpath on Portman Way and Northern Path	JS
A	25.10.18	Updated to clients comments	EP
REV. No.	DATE	DESCRIPTION	INITIALS

Client



Project Portman Road Reading

Title S278 Bellmouth Land Dedication

MJA CONSULTING
CIVIL AND STRUCTURAL ENGINEERS
Monarch House, Barton Lane,
Abingdon, Oxon, OX14 3NB
Tel: 01235 555173
Fax: 01235 523226



Scale 1:500 @ A2	Date Sept 18	Drawing No. 5672:608	Rev E
Checked AMc	Drawn JS		