


Notes

This drawing may be scaled for the purposes of Planning Applications, Land Registry and for Legal plans where the scale bar is used, and where it verifies that the drawing is an original or an accurate copy. It may not be scaled for construction purposes.


Always refer to figured dimensions. All dimensions are to be checked on site. Discrepancies and/or ambiguities between this drawing and information given elsewhere must be reported immediately to this office for clarification before proceeding. All drawings are to be read in conjunction with the specification and all works to be carried out in accordance with latest British Standards / Codes of Practice.

Building Location Key

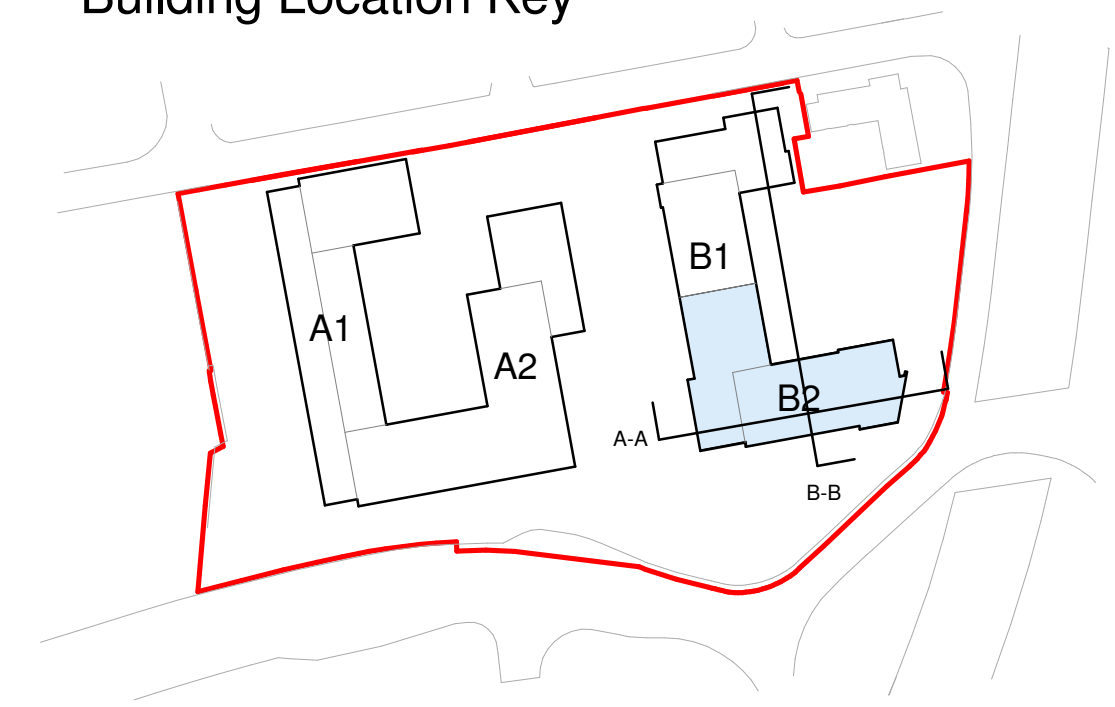

Material Key

- Reading Red Brick - Running Bond
- Reading Red Brick - Extruded Heads Soldier Course
- Reading Red Brick - Running Bond Extruded Courses
- Panelised Grey Metal Cladding
- Panelised Metal Cladding bronze

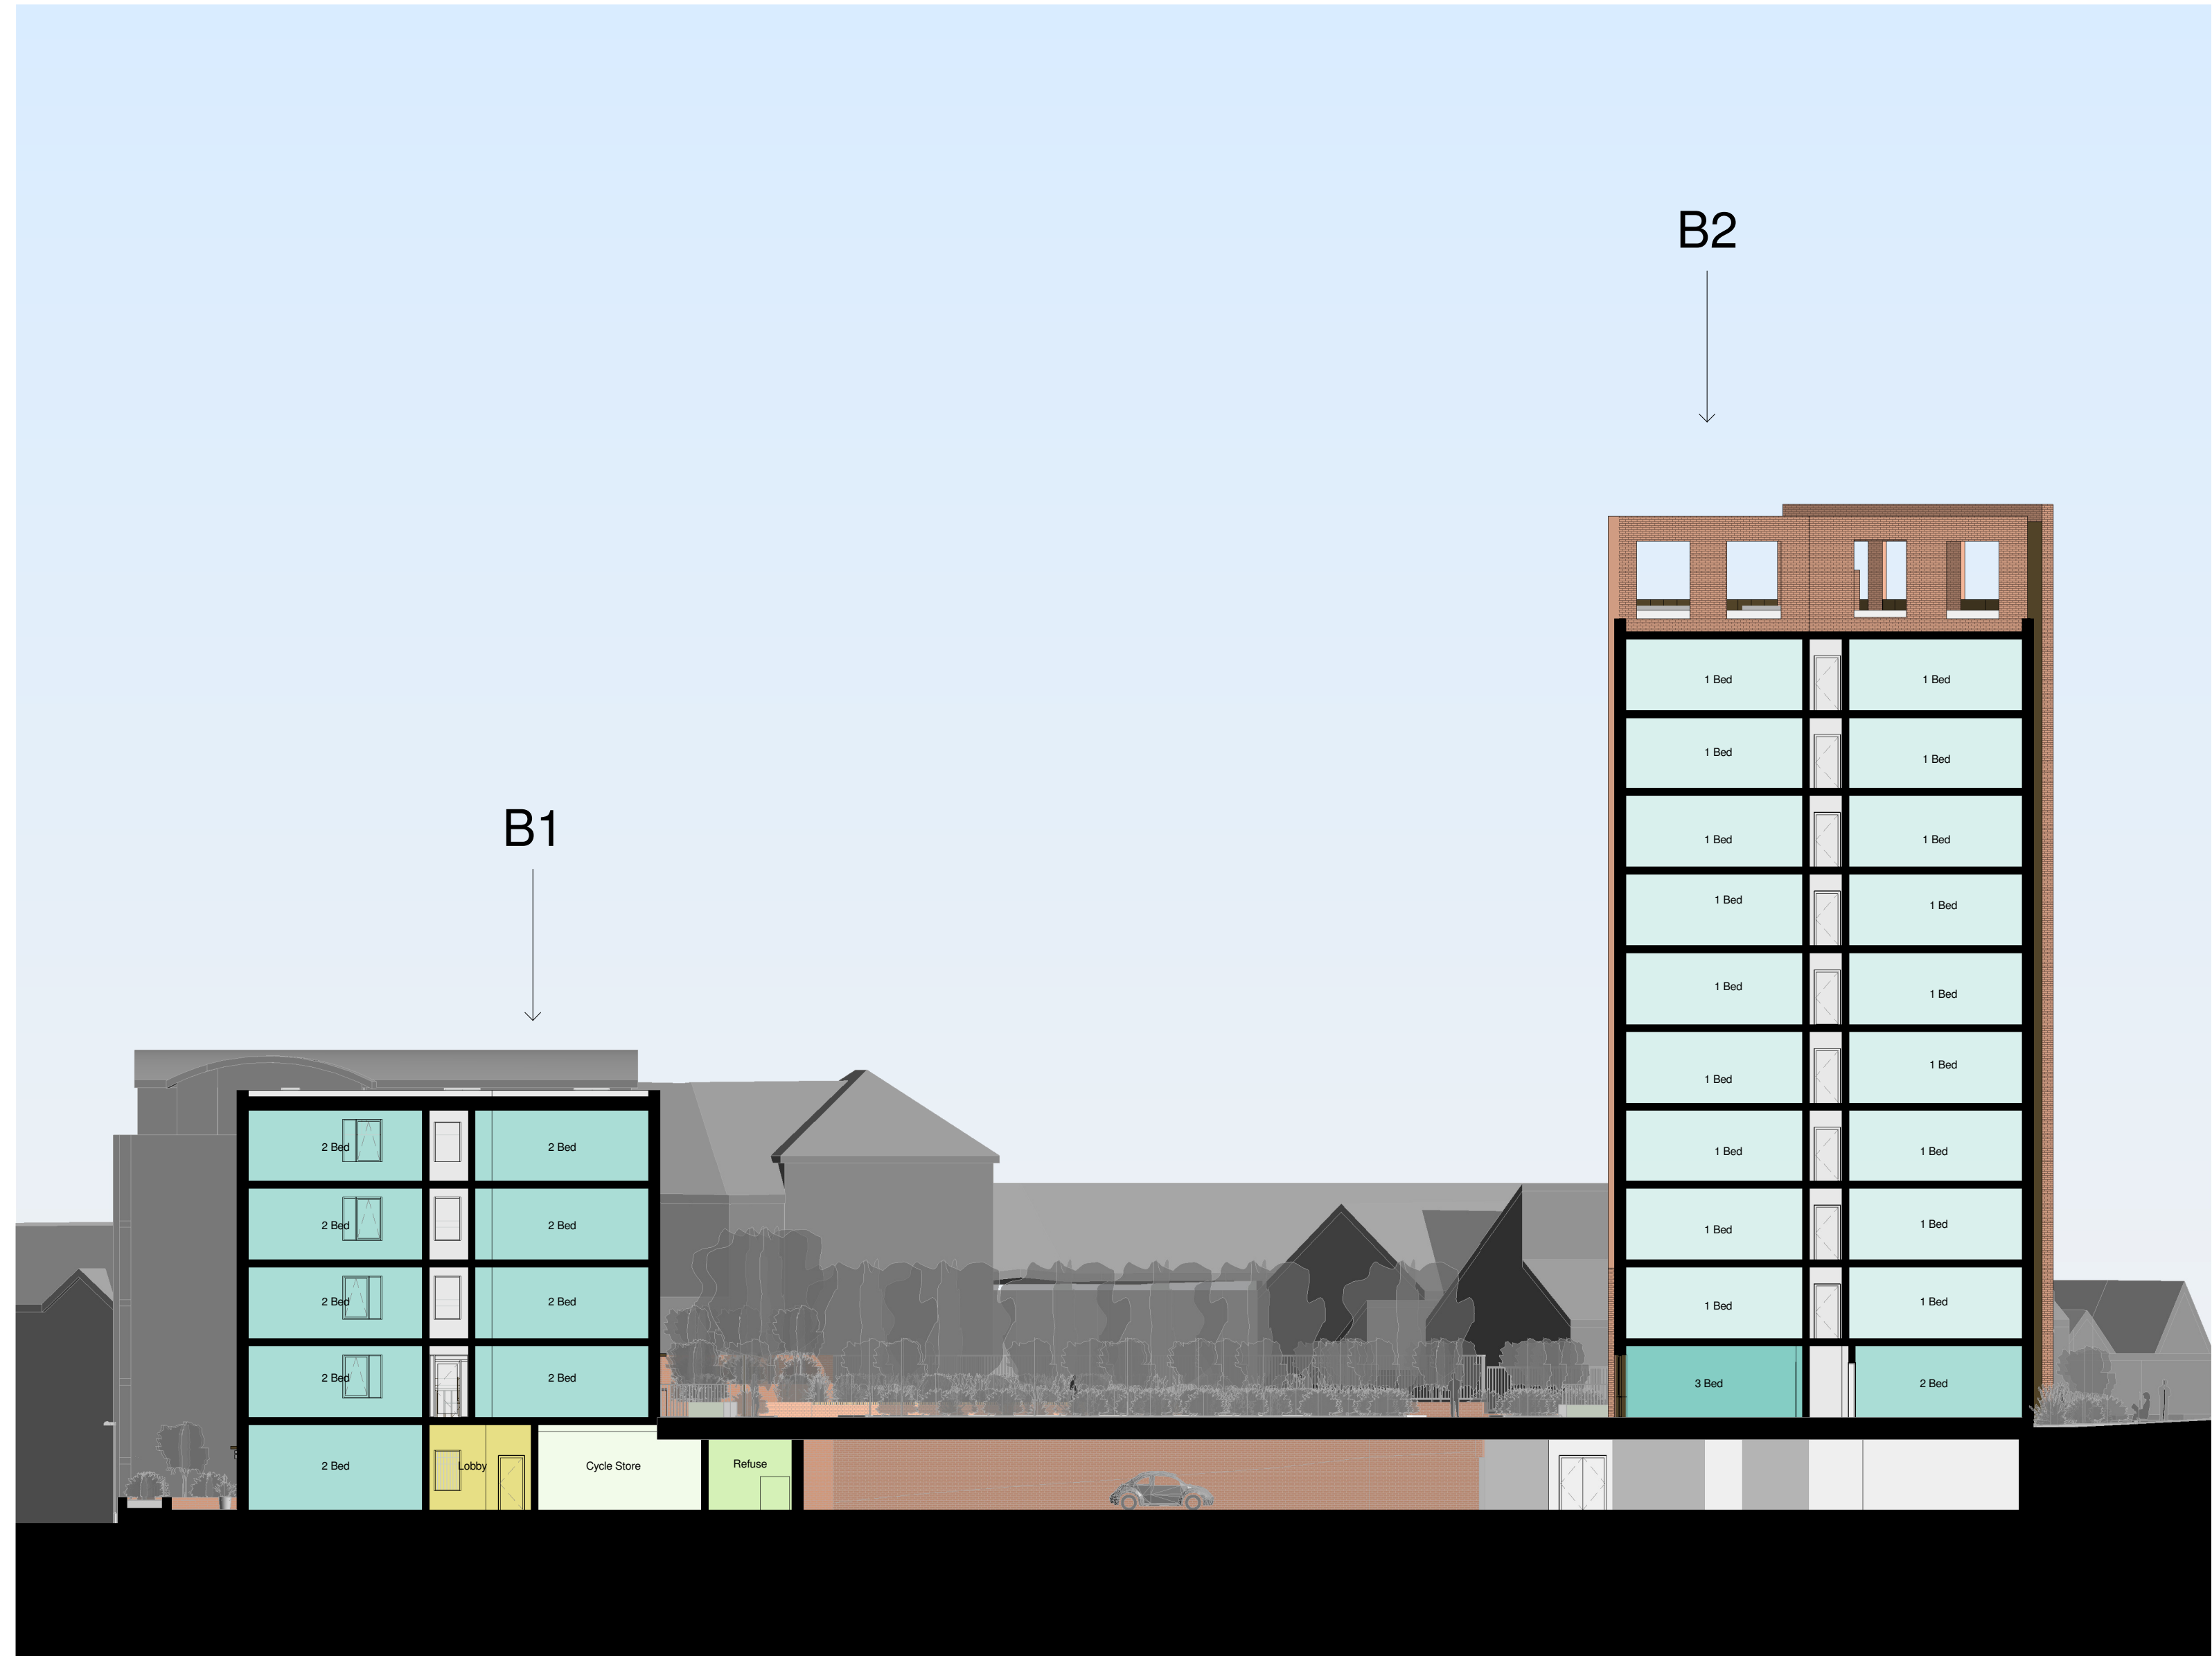

1 Section A-A
1 : 200

2 Section B-B
1 : 200

D	22/06/17	DB	Revised elevations and massing following comments from FBC	JC
C	30/05/17	DB	Minor amendments based on comments from D:SE Panel review	JC
B	17/02/17	GC	ISSUED FOR PLANNING	JC
A	31/01/17	DB	General Updates	JC

Rev	Date	Init	Notes	Ok'd
-----	------	------	-------	------

Client


Drawing Originator

AWW inspired environments
London - 7 Birchlin Lane, London, EC3N 9BW 020 7160 6000
Bristol - Rivergate House, Bristol, BS1 6LS 0117 923 2535
Plymouth - East Quay House, Plymouth, PL4 0HN 01752 261 282
RIBA Chartered Practice www.aww-uk.com

Project Title
**Weldale Street, Reading
Building B2**

Drawing Title
Section AA & Section BB

Scale	Sheet	Drawn	Checked	Date
As indicated	A1	GC	JC	04/10/16
Status	Project No. PLANNING 3622			
Drawing Reference	Drawing No. Revision B2 0400 D			

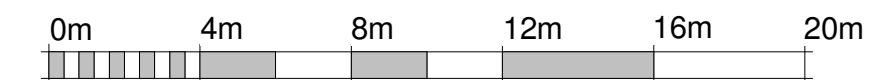

VISUAL SCALE 1:200 @ A1