




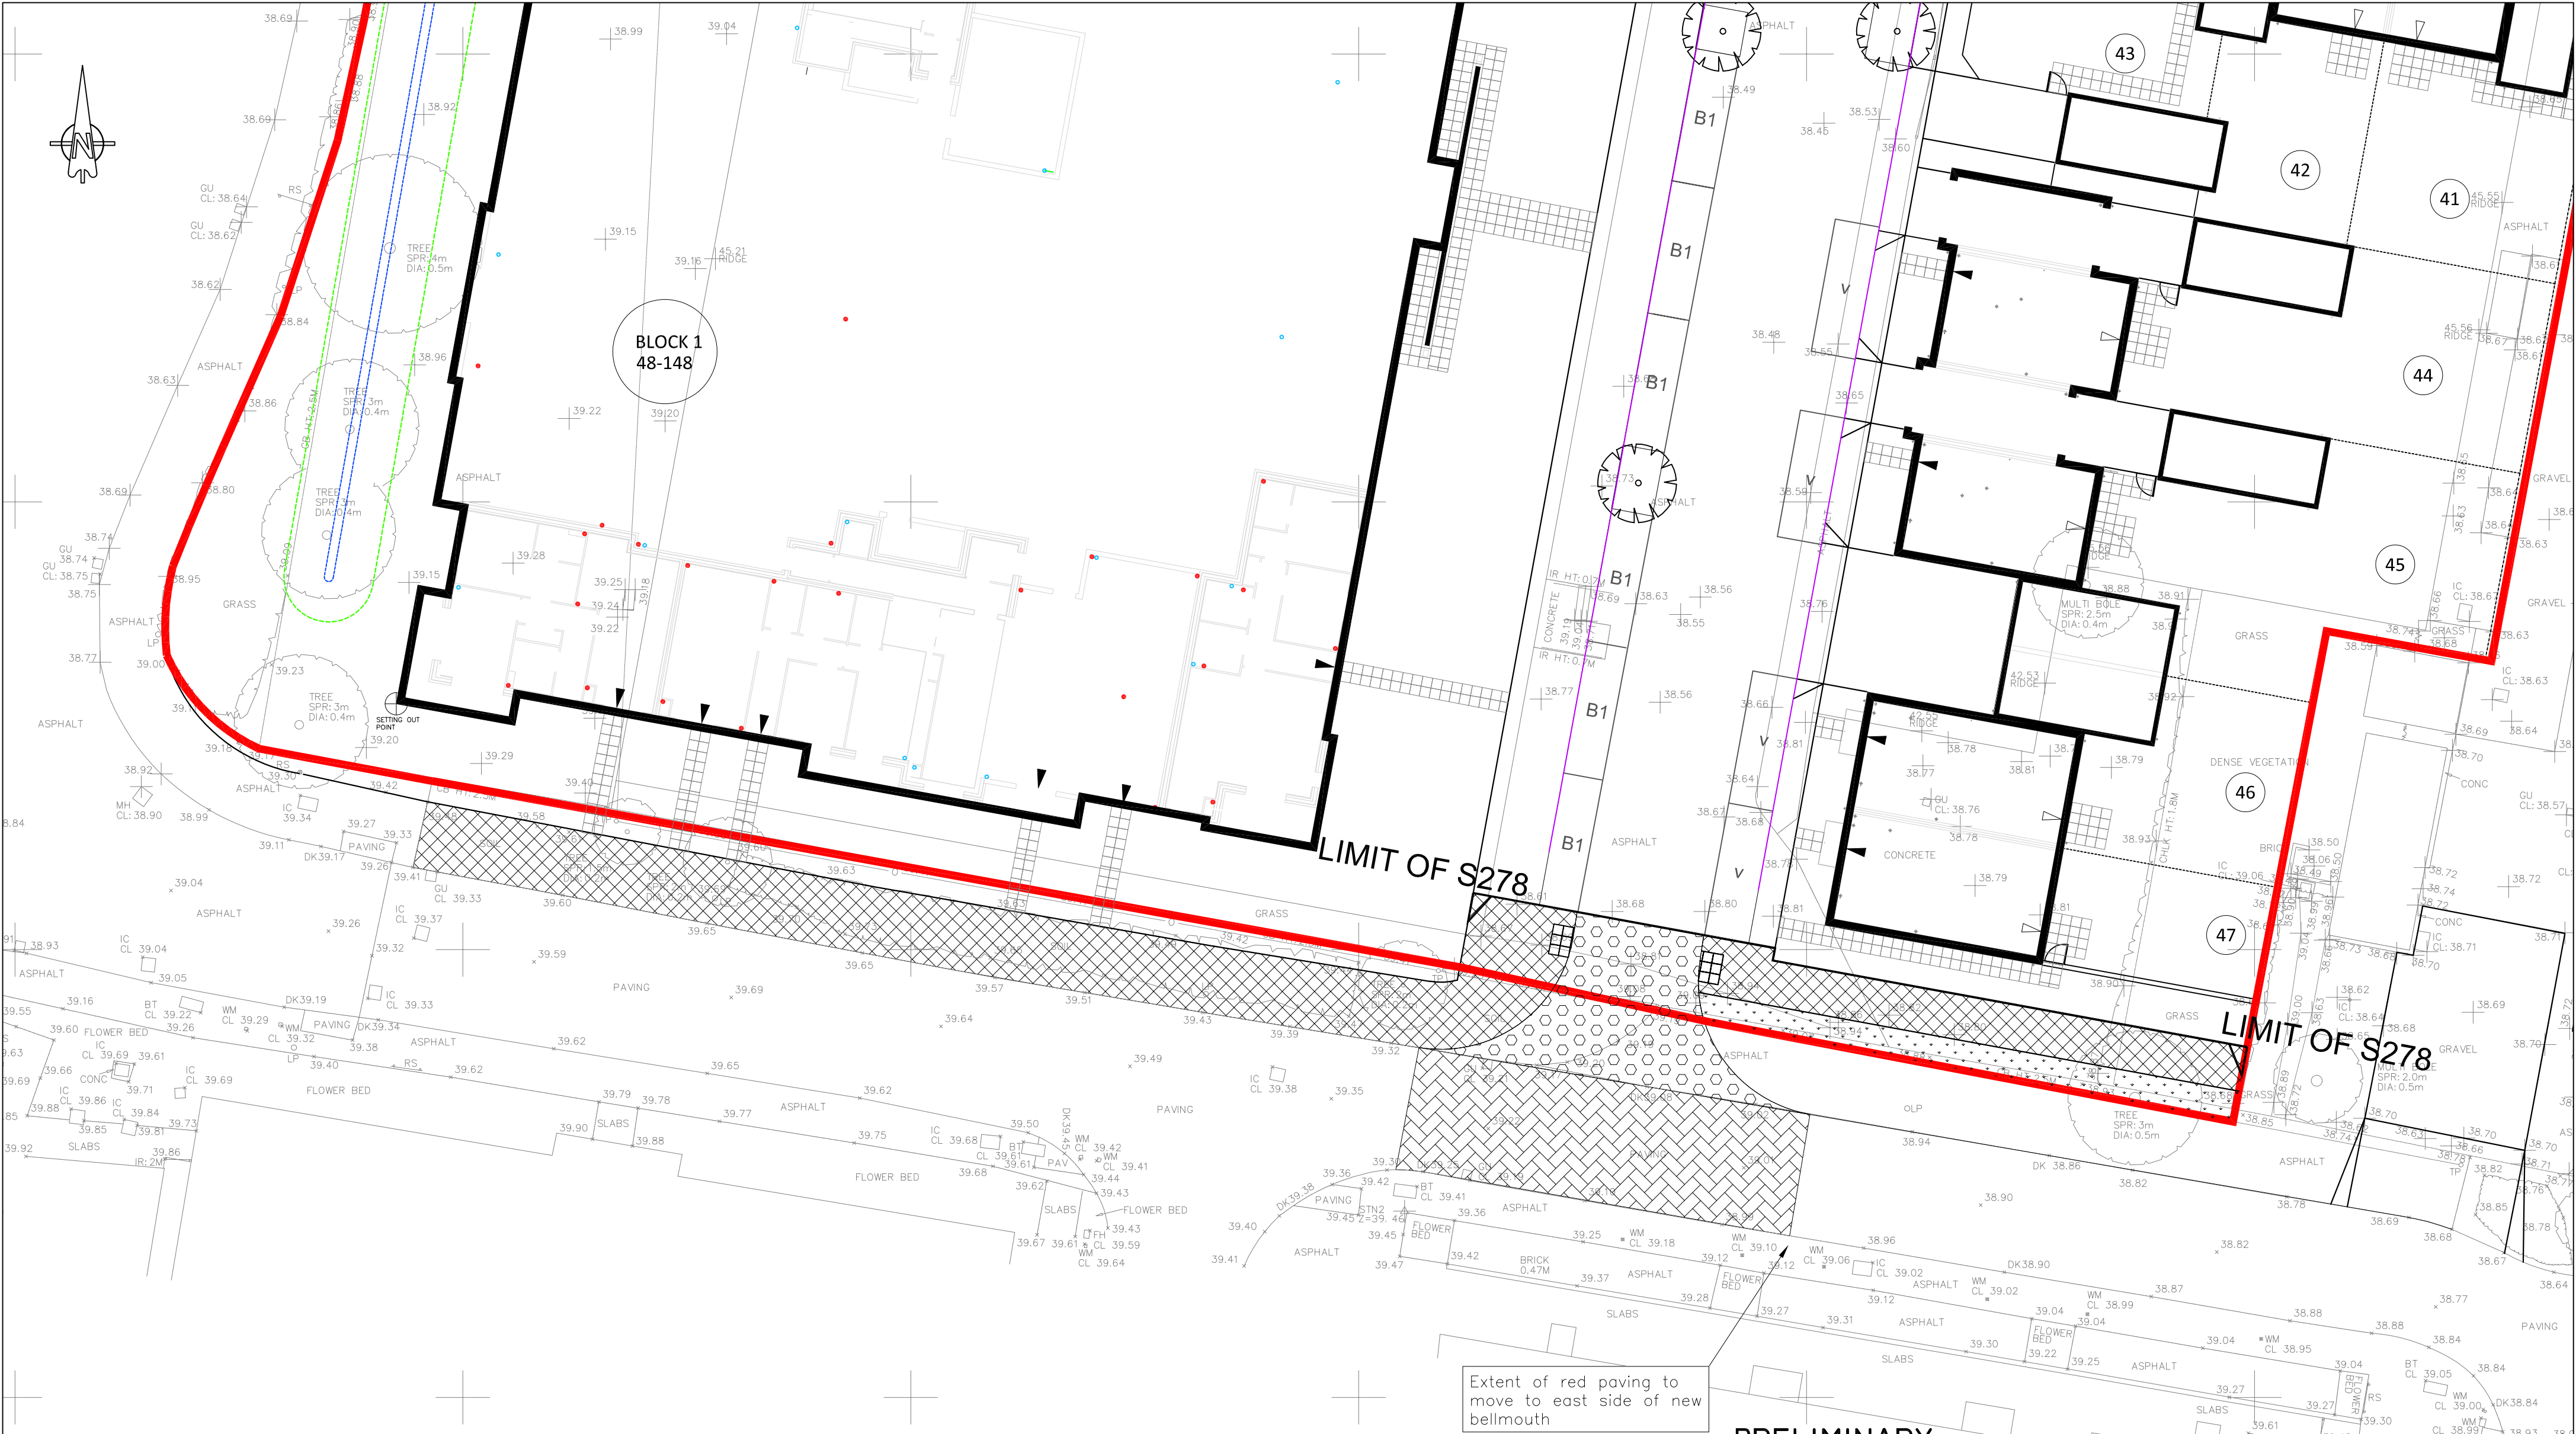


SURFACING KEY:

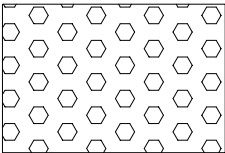


New full carriageway depth construction – see drg 4628:607 for carriageway construction surfacing to psv55

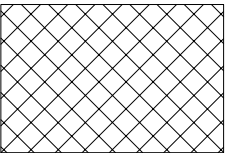

New full footpath depth construction to TYPE 1a surfacing to have a PSV of 55

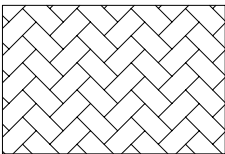

Resurface block paving on existing Portman Way

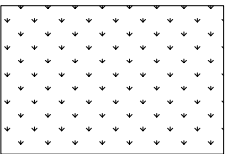

New verge construction, grass planted

PRELIMINARY

B	29.04.19	Paved surfacing extent amended and footway added	JS
A	25.10.18	Updated to clients comments	EP
REV. No.	DATE	DESCRIPTION	INITIALS
Client		Bellway	
Project		Portman Road Reading	
Title		S278 Bellmouth Surfacing	
Scale		1:200 @ A2	Date
Checked		AMc	Sept 18
Drawn		JS	Drawing No.
			5672:604
			Rev
			B