


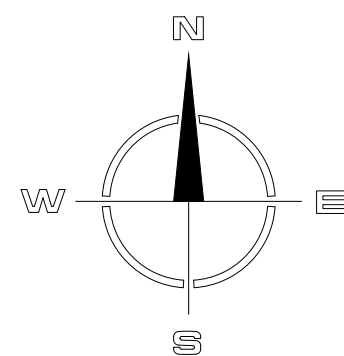


Site Location Plan - 1:1250 @ A1


DEVELOPMENT CONTROL DRAWING

PLEASE NOTE THAT THIS DRAWING IS NOT A CONSTRUCTION OR WORKING DRAWING AND HAS BEEN PRODUCED SOLELY FOR THE PURPOSES OF GAINING DEVELOPMENT CONTROL APPROVAL. CHRISTOPHER JAMES ARCHITECTURE TAKES NO RESPONSIBILITY FOR THEIR USE FOR ANY OTHER PURPOSE. ERRORS AND OMISSIONS TO BE REPORTED TO CHRISTOPHER JAMES ARCHITECTURE. THIS DRAWING IS COPYRIGHT


PLANNING DRAWING
SUBMISSION

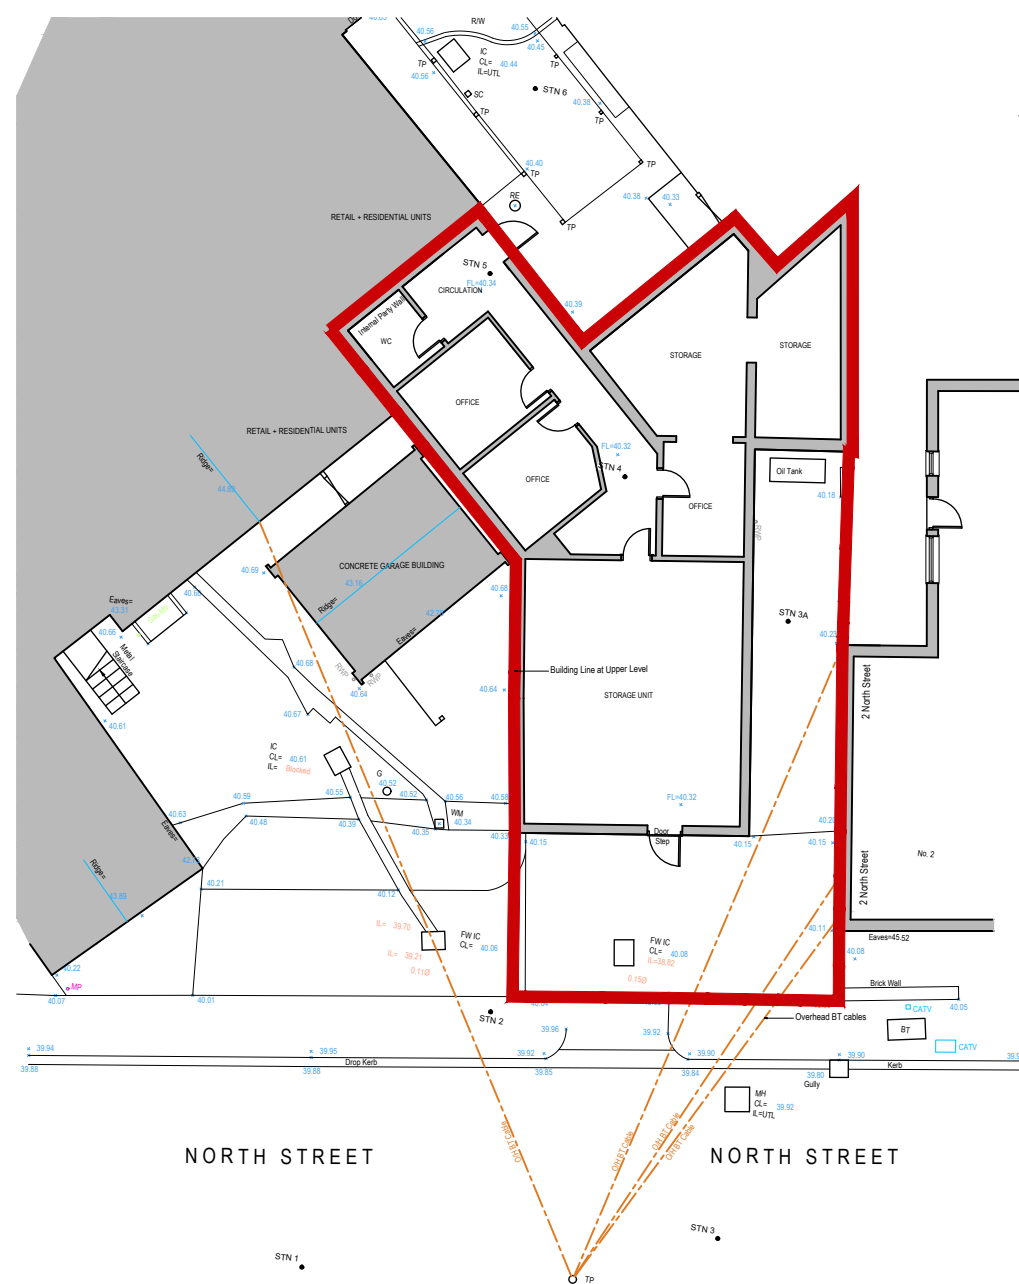


Existing Site Plan - 1:200 @ A1

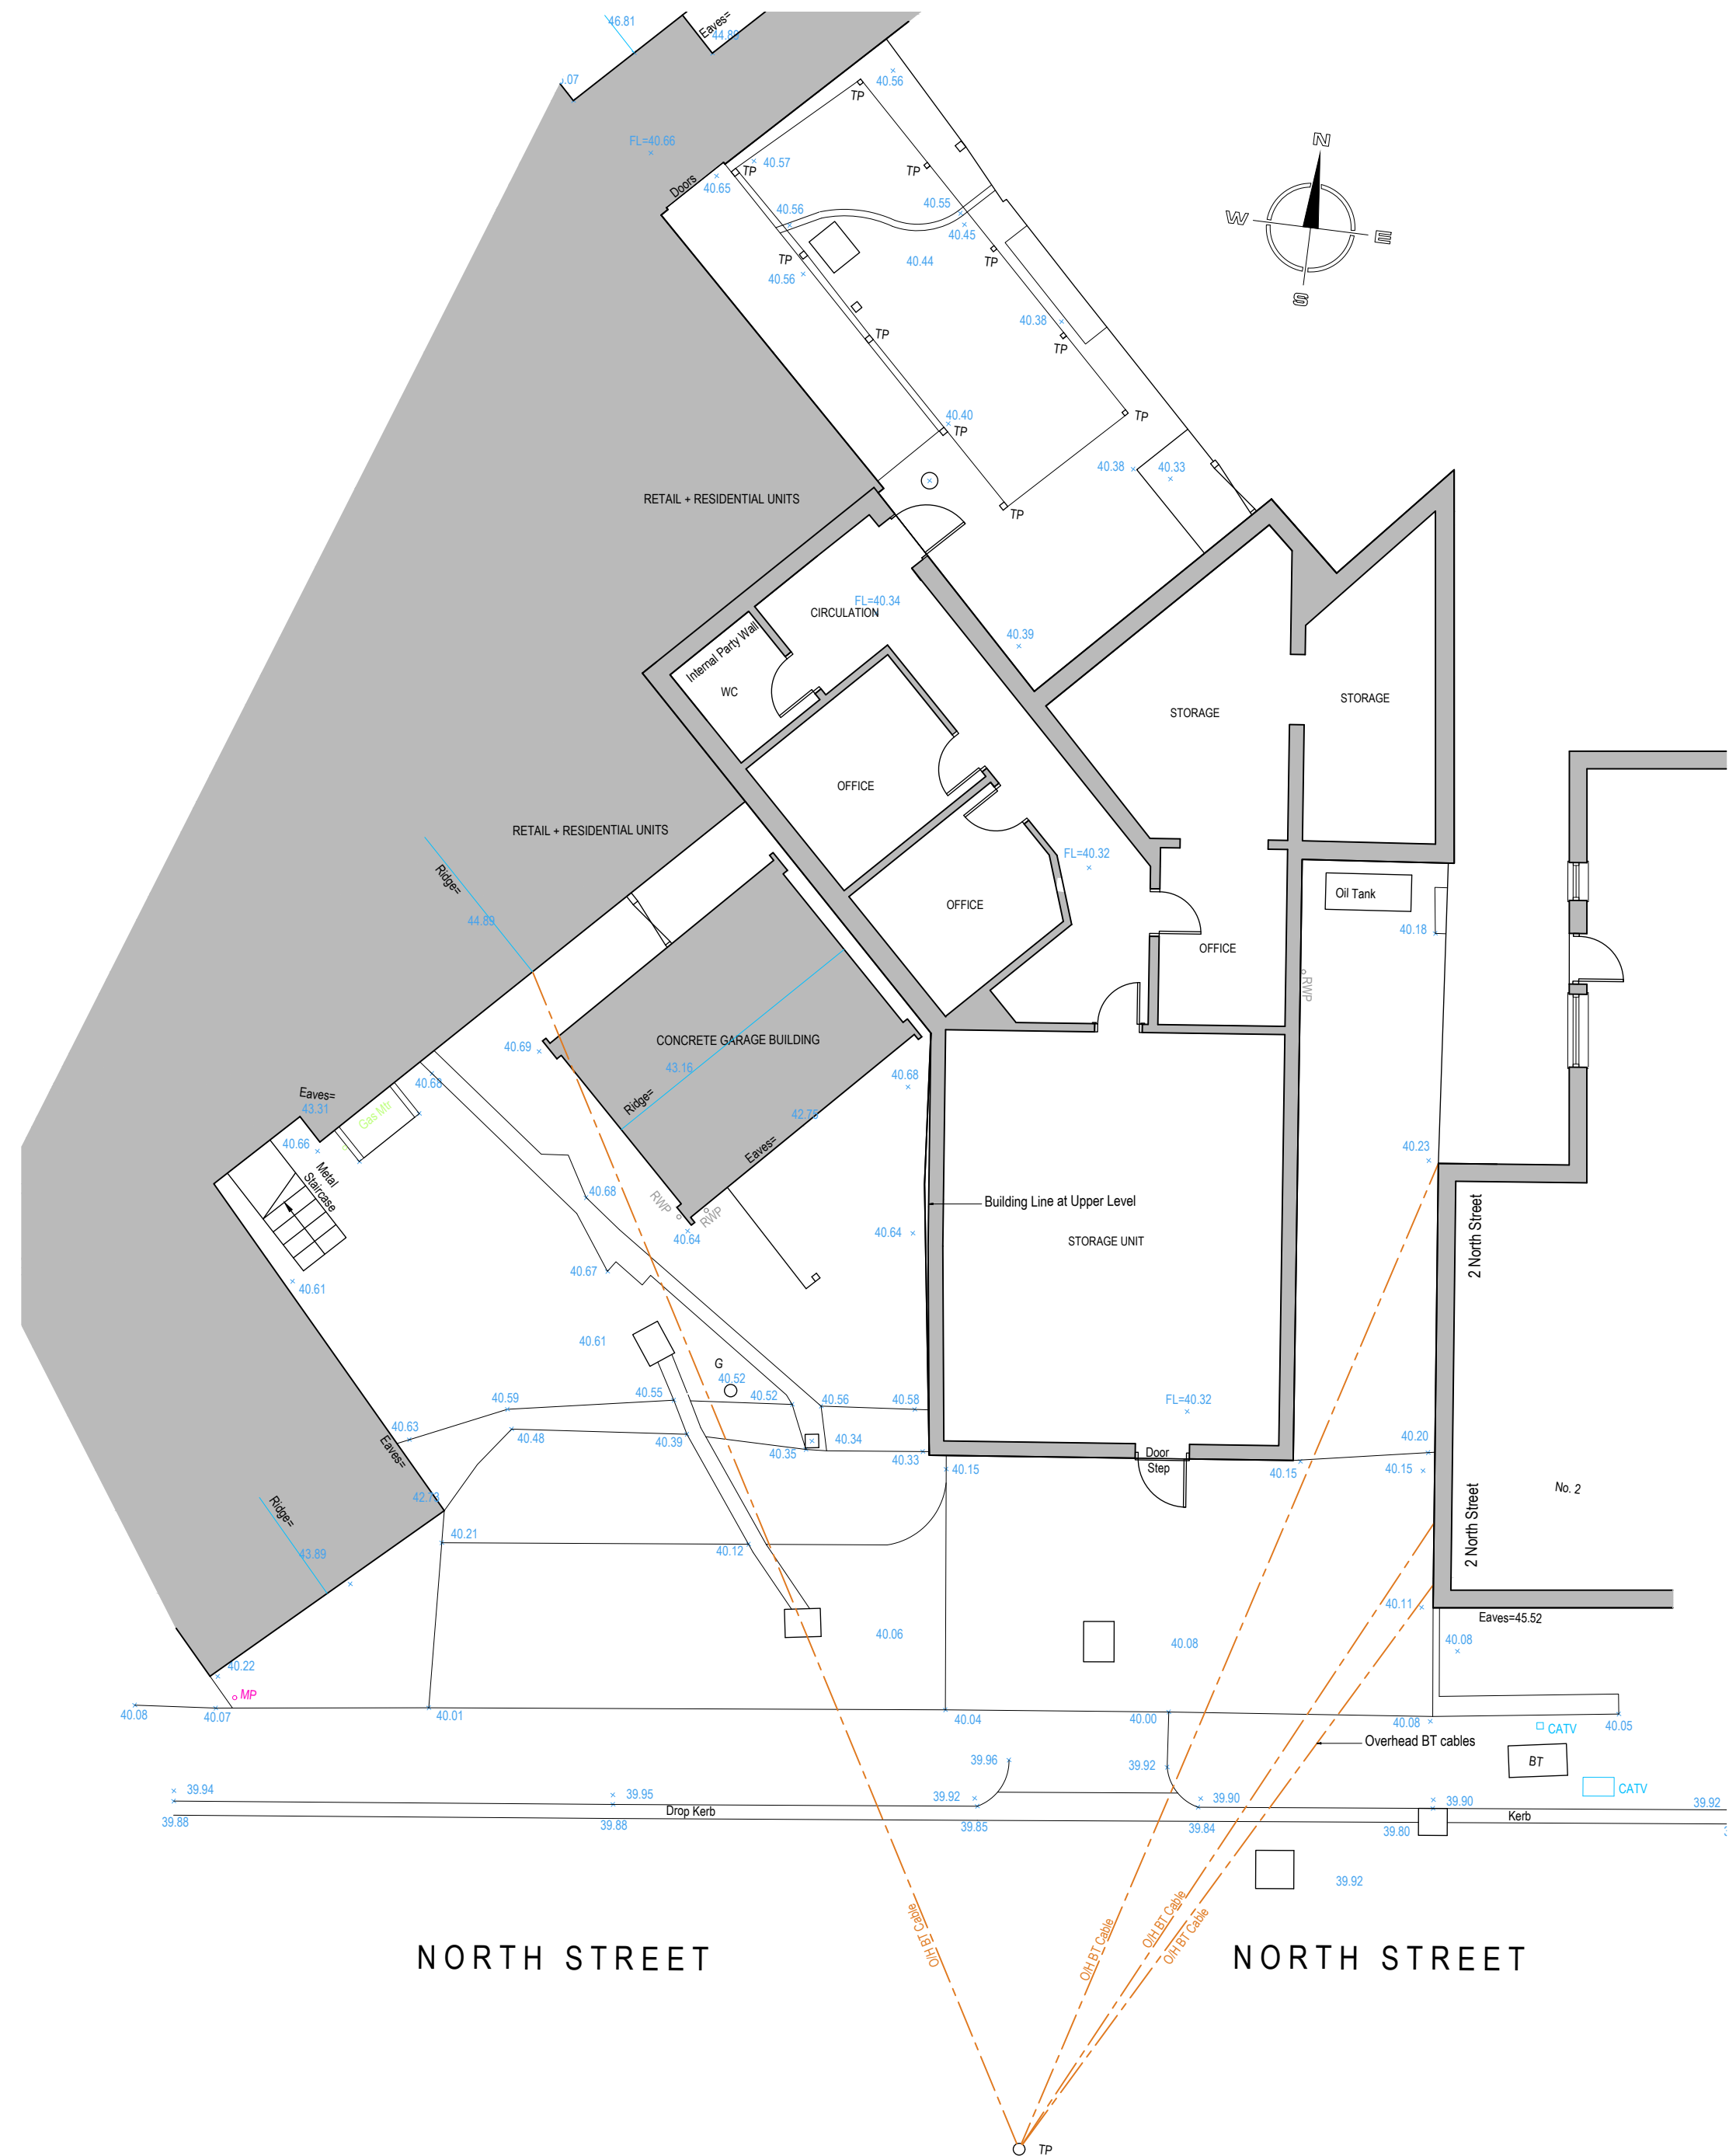

Existing Site Plan and Ground Floor Plan - 1:100 @ A1

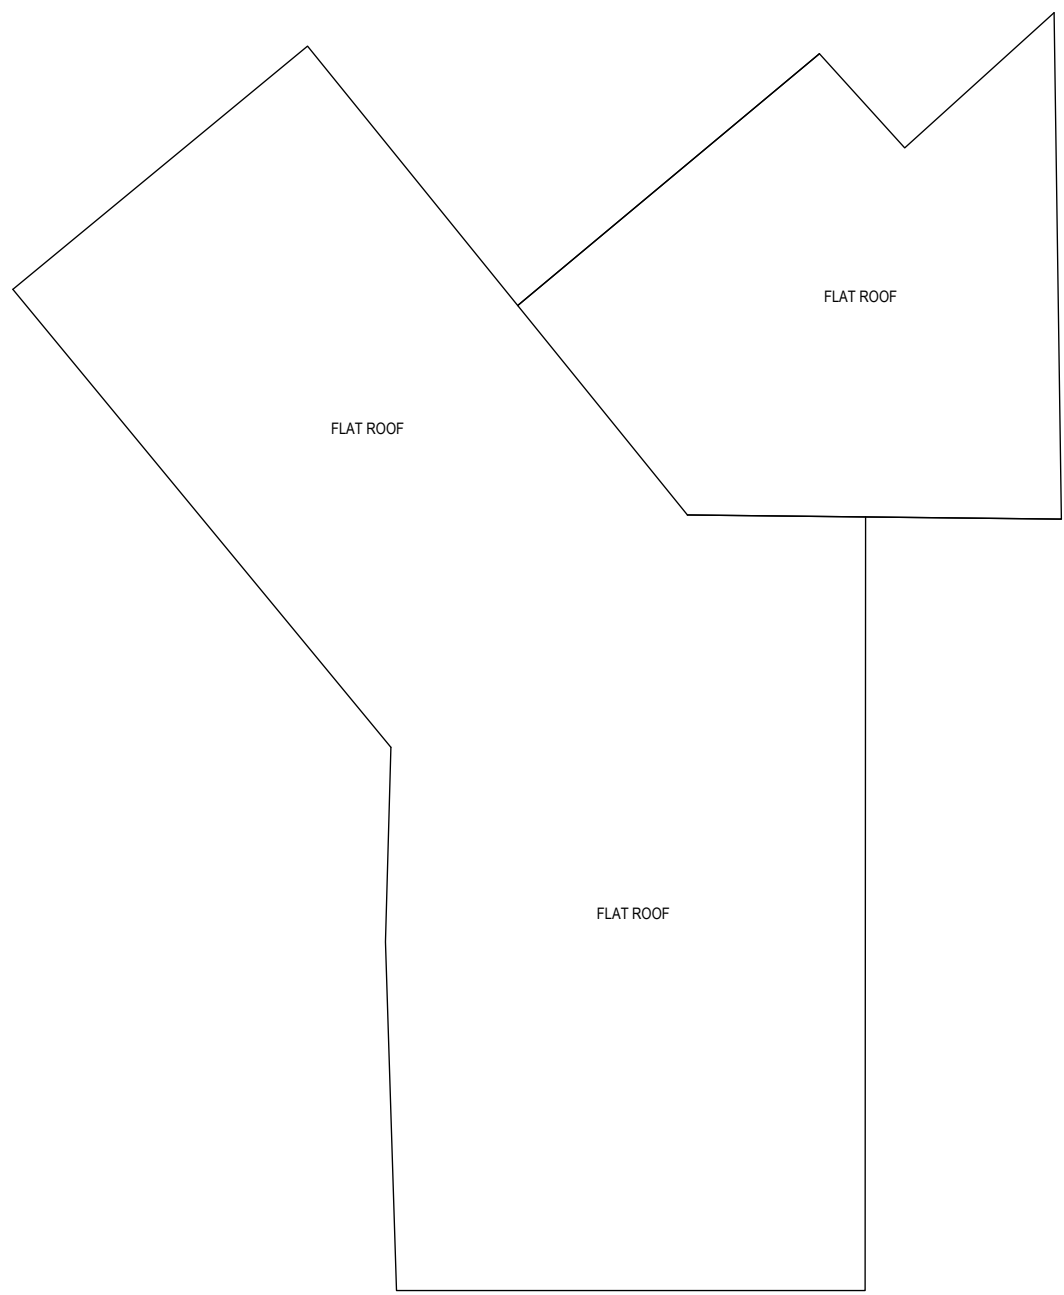

Existing Roof Plan - 1:100 @ A1

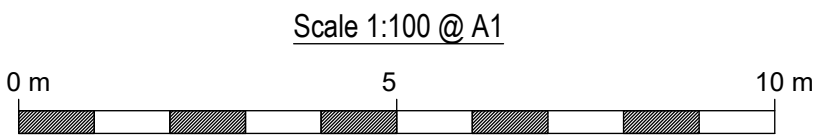

CHRISTOPHER JAMES ARCHITECTURE
32 Poperinghe Way . Arborfield . Reading
Berkshire . RG2 9LZ
T: 01189 761631 M: 07736039224
E: CHRIS@CHRISTOPHERJAMESARCHITECTURE.CO.UK

Land Adjacent to No.2 North Street, Caversham

Proposed Site Redevelopment - existing site plan and plans

1:100 @ A1

Jan'19

57-1100

