


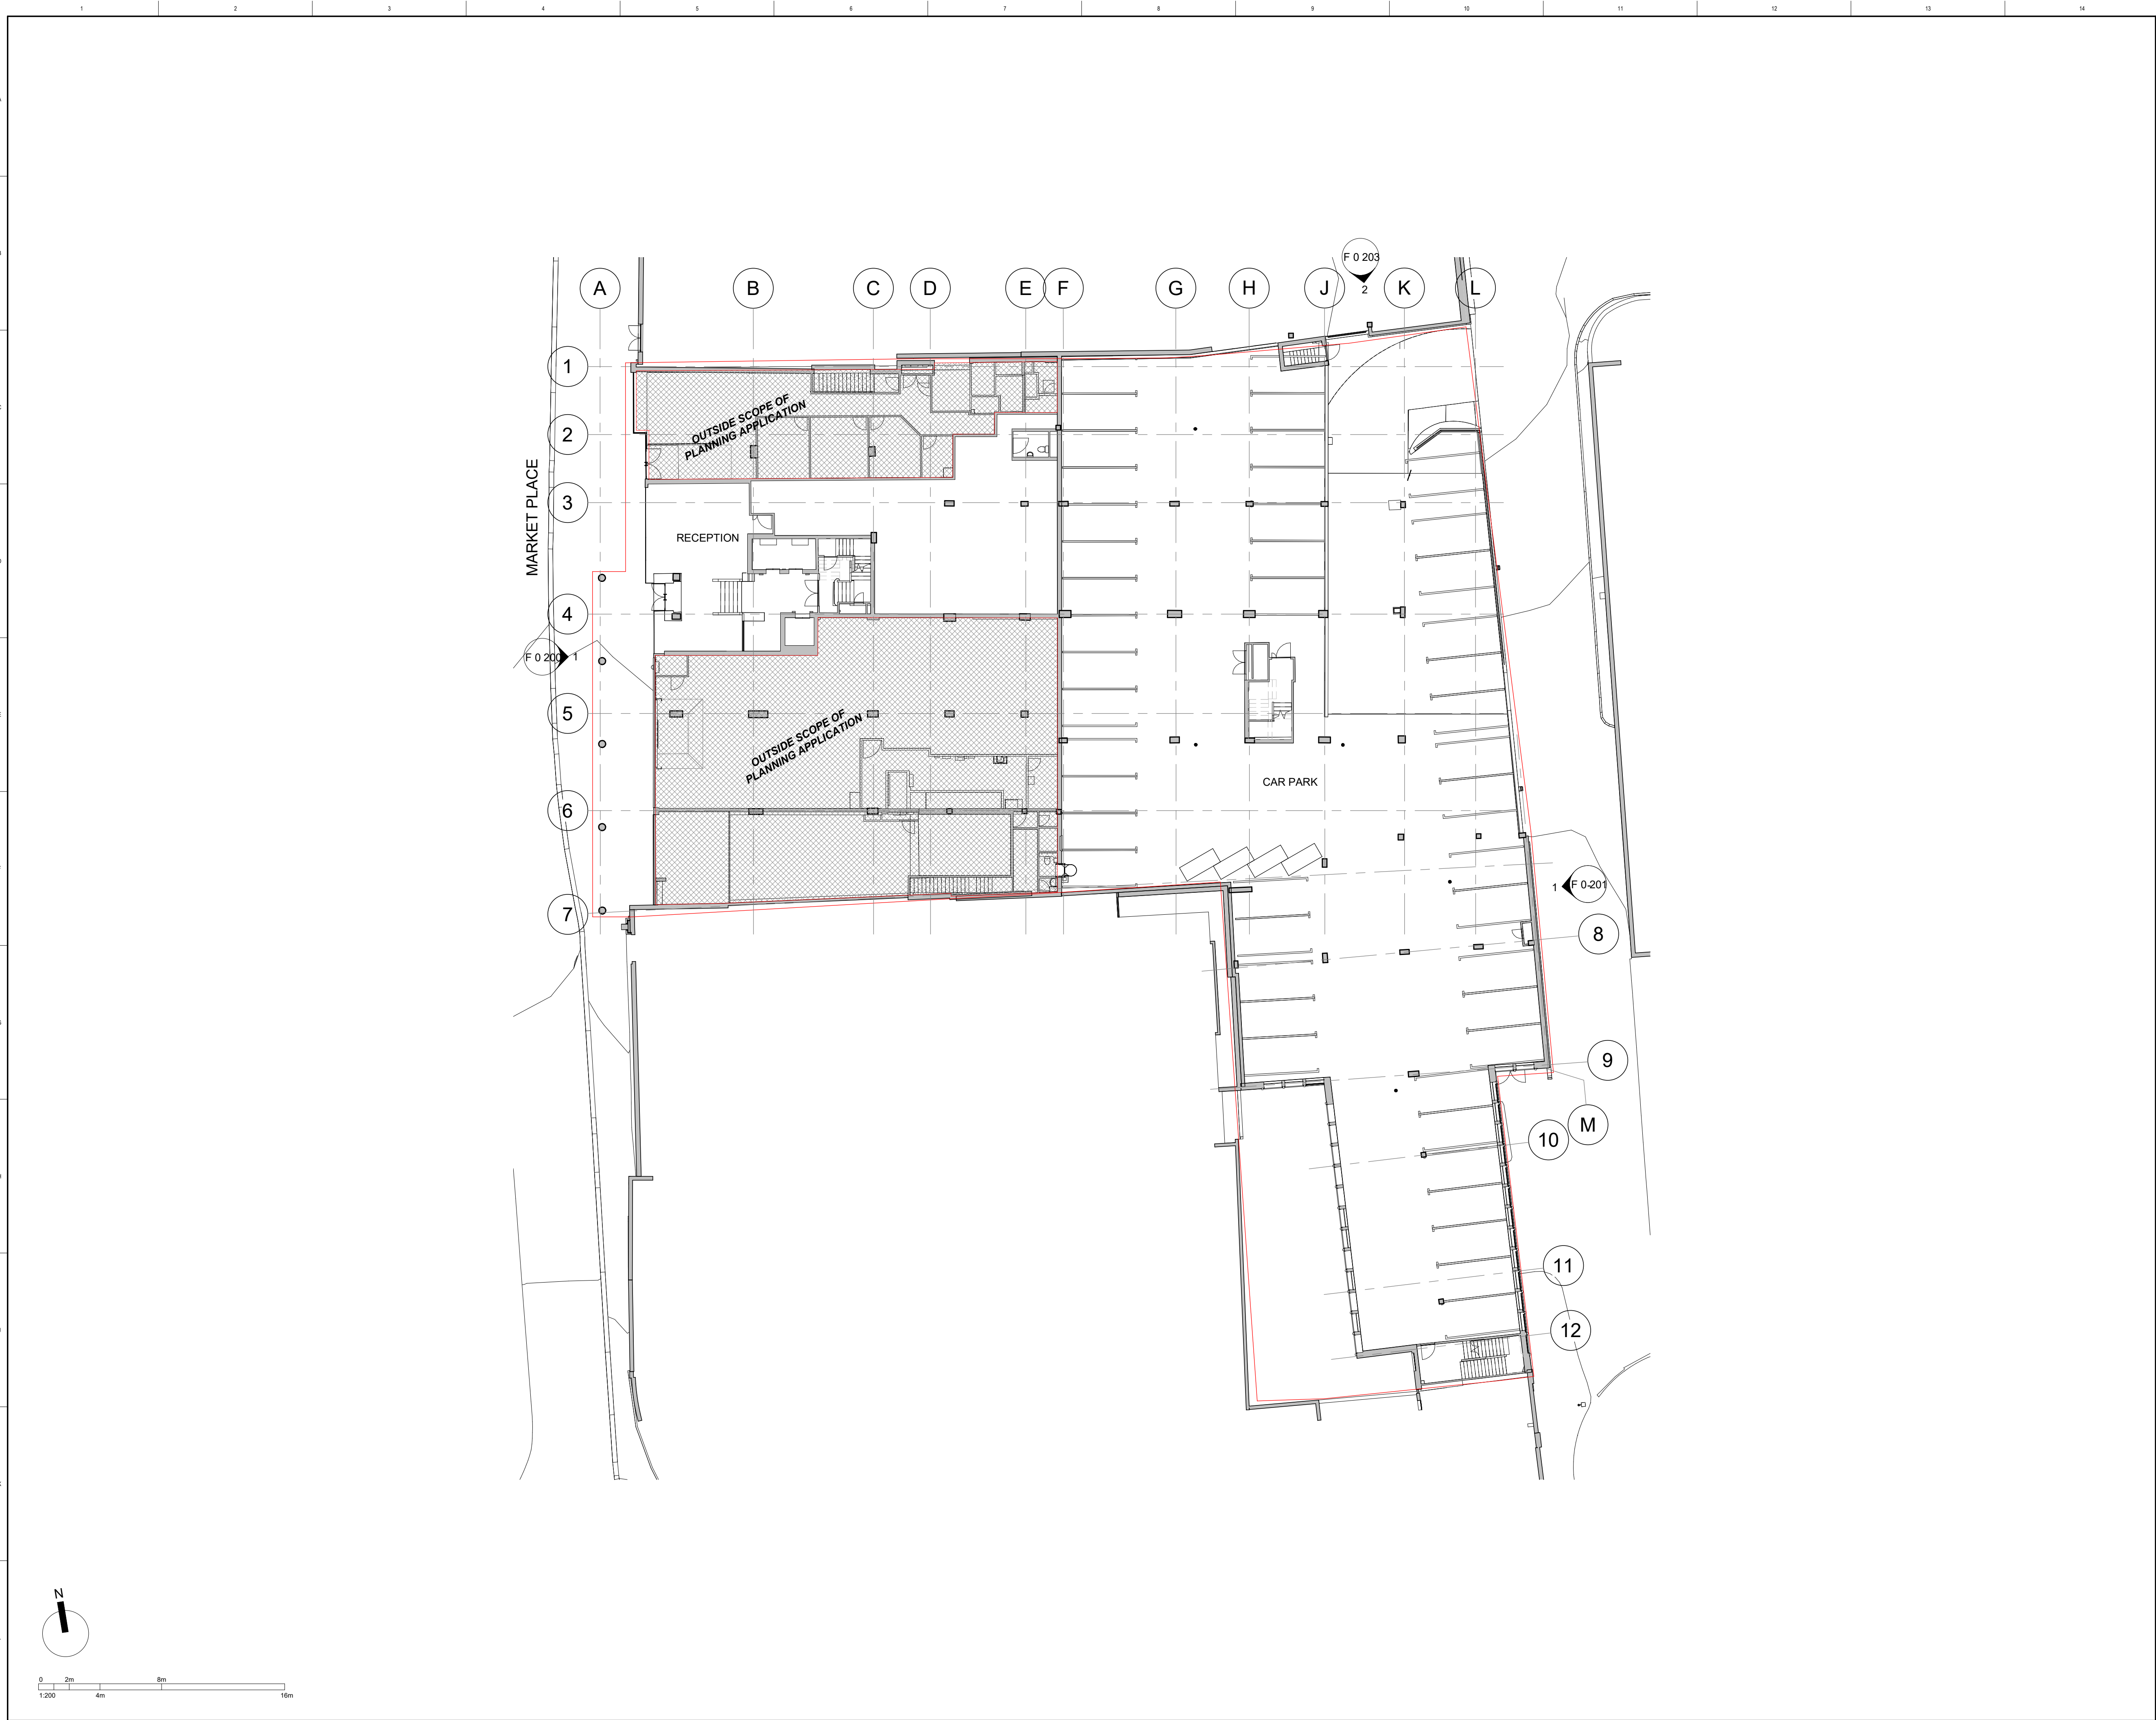


CLIENT
Castleforge & Partners

STRUCTURAL ENGINEER
London Structures Lab

SERVICES ENGINEER
Lehding Services Design Ltd

CONSULTANT

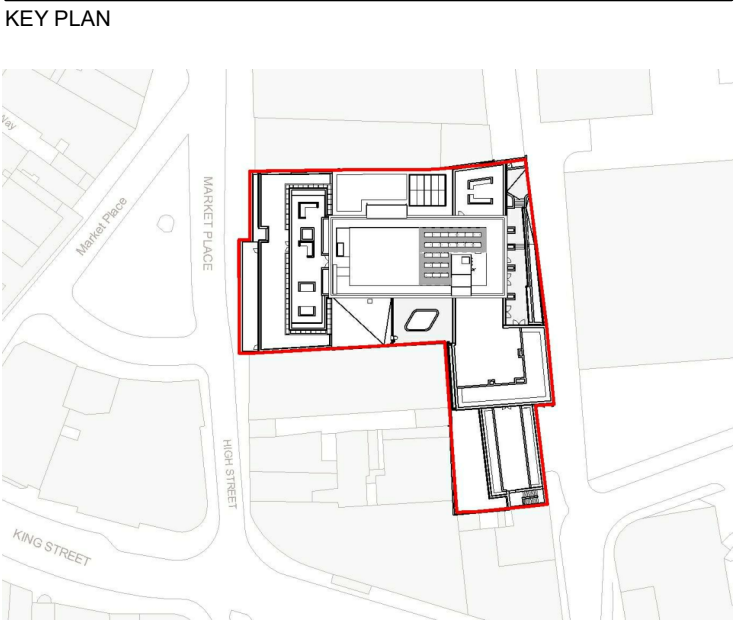

NOTES:

THIS DRAWING IS PROTECTED BY COPYRIGHT.

ALL AREAS HAVE BEEN MEASURED FROM CURRENT DRAWINGS. THEY MAY VARY BECAUSE OF (EG) SURVEY, DESIGN DEVELOPMENT, CONSTRUCTION TOLERANCES, STATUTORY REQUIREMENTS OR RE-DEFINITION OF THE AREAS TO BE MEASURED.

P2	26.06.2020	Revised planning issue	CA	AC
P1	19.06.2020	Preliminary issue	CA	AC
No.	Date	Comments	Drawn	Checked

Revisions	Issue Status
	Preliminary

tp bennett
architecture
interiors
planning

One America Street | London SE1 0NE UK +44 (0) 20 7208 2000 www.tpbennt.com

Project
Market Place
6-8 Market Place
Reading, RG1 2DP

Drawing Title
LEVEL 00 GROUND & PODIUM
FLOOR
EXISTING PLAN

Drawn	Date	Scale @ A1	Alt. Ref.
		1 : 200	

tp bennett Project No.	Series	Zone	Drawing Number	Rev.
A11831	F	0	100	P2