

NORTH

KEY:

NEW STRUCTURE


RETAINED EXISTING STRUCTURE

GROUND BEARING SLAB

COPYRIGHT RAMBOLL UK LIMITED. ALL RIGHTS RESERVED. THIS DOCUMENT IS ISSUED FOR THE PARTY WHO COMMISSIONED IT AND FOR THE SPECIFIC PURPOSES CONNECTED WITH THE PROJECT ONLY. IT SHOULD NOT BE RELIED UPON BY ANY OTHER PARTY OR USED FOR ANY OTHER PURPOSE. RAMBOLL ACCEPTS NO RESPONSIBILITY OR LIABILITY WHICH MAY ARISE FROM RELIANCE OR USE OF THIS DOCUMENT OR THE DATA CONTAINED HEREIN BY ANY OTHER PARTY OR FOR ANY OTHER PURPOSE.

NOTES

1. DO NOT SCALE FROM THIS DRAWING.
2. ALL DIMENSIONS ARE IN MILLIMETRES U.N.O.
3. ALL LEVELS ARE IN METRES ABOVE ORDNANCE DATUM U.N.O.
4. THIS DRAWING IS TO BE READ IN CONJUNCTION WITH ALL RELEVANT ARCHITECTS AND ENGINEERS DRAWINGS AND SPECIFICATIONS.
5. REFER TO DRAWING SHR-RAM-SB-XX-DR-S-000010 FOR GENERAL NOTES.

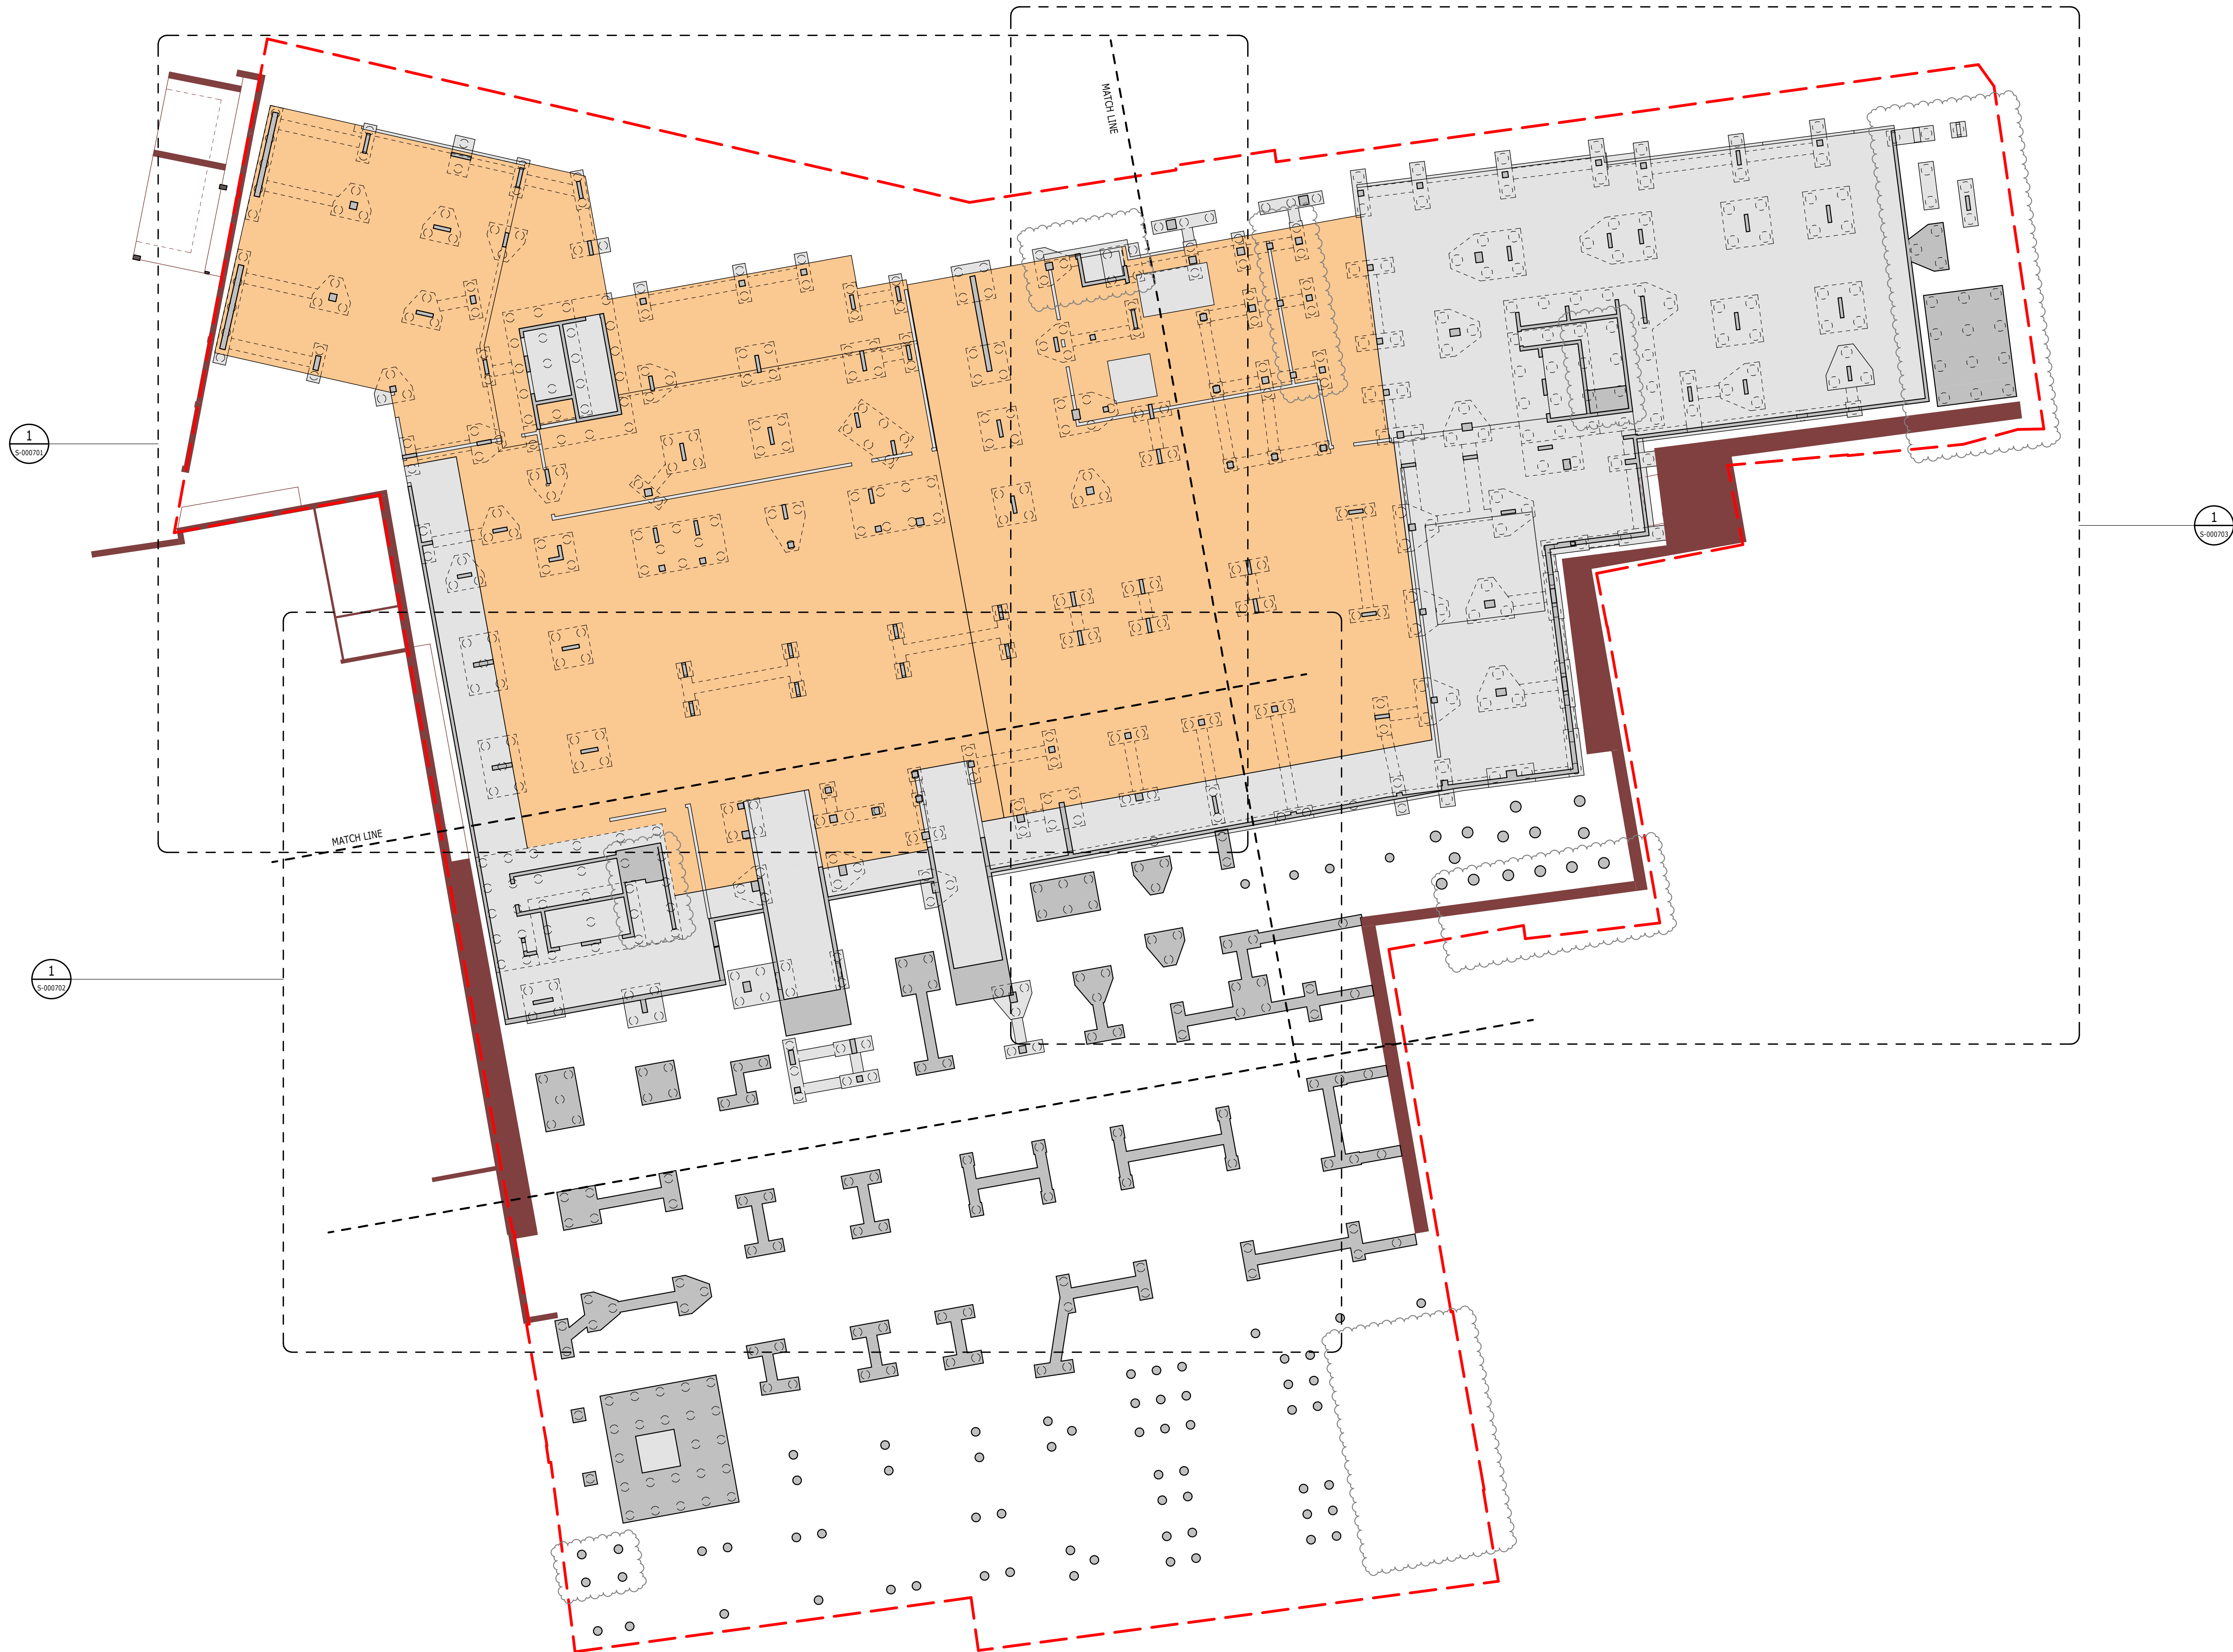

C01	ISSUED FOR CONTRACT	09/09/2018	AC	K3
T02	SUPERSTRUCTURE STAGE 4A ISSUE	28/09/2018	AC	K3
T01	STAGE 4A ADDENDUM ISSUE	21/09/2018	AC	K3
T00	STAGE 4A ISSUE	28/09/2018	AC	K3
P03	STAGE 3 ISSUE	01/09/2018	AC	K3
P02	DRAFT STAGE 3 ISSUE	01/02/2018	AC	K3
P01	DRAFT STAGE 3A ISSUE	30/11/2018	AC	K3
Rev	Description	Date	By	App

CONTRACT

STATION HILL
READING

RAMBOLL

240 BLACKFRIARS ROAD, SE1 8NW
TEL: 020 7631 5291 london@ramboll.co.uk
www.ramboll.co.uk

SOUTH SITE
LOWER GROUND FLOOR
GENERAL ARRANGEMENT

Project No:	Scale (B A3):	Date:	Drawn:
1620004716	1 : 200	SEP 2018	AC
Drawing No:	Rev:		
SHR-RAM-PS-LG-DR-S-000700	C01		