


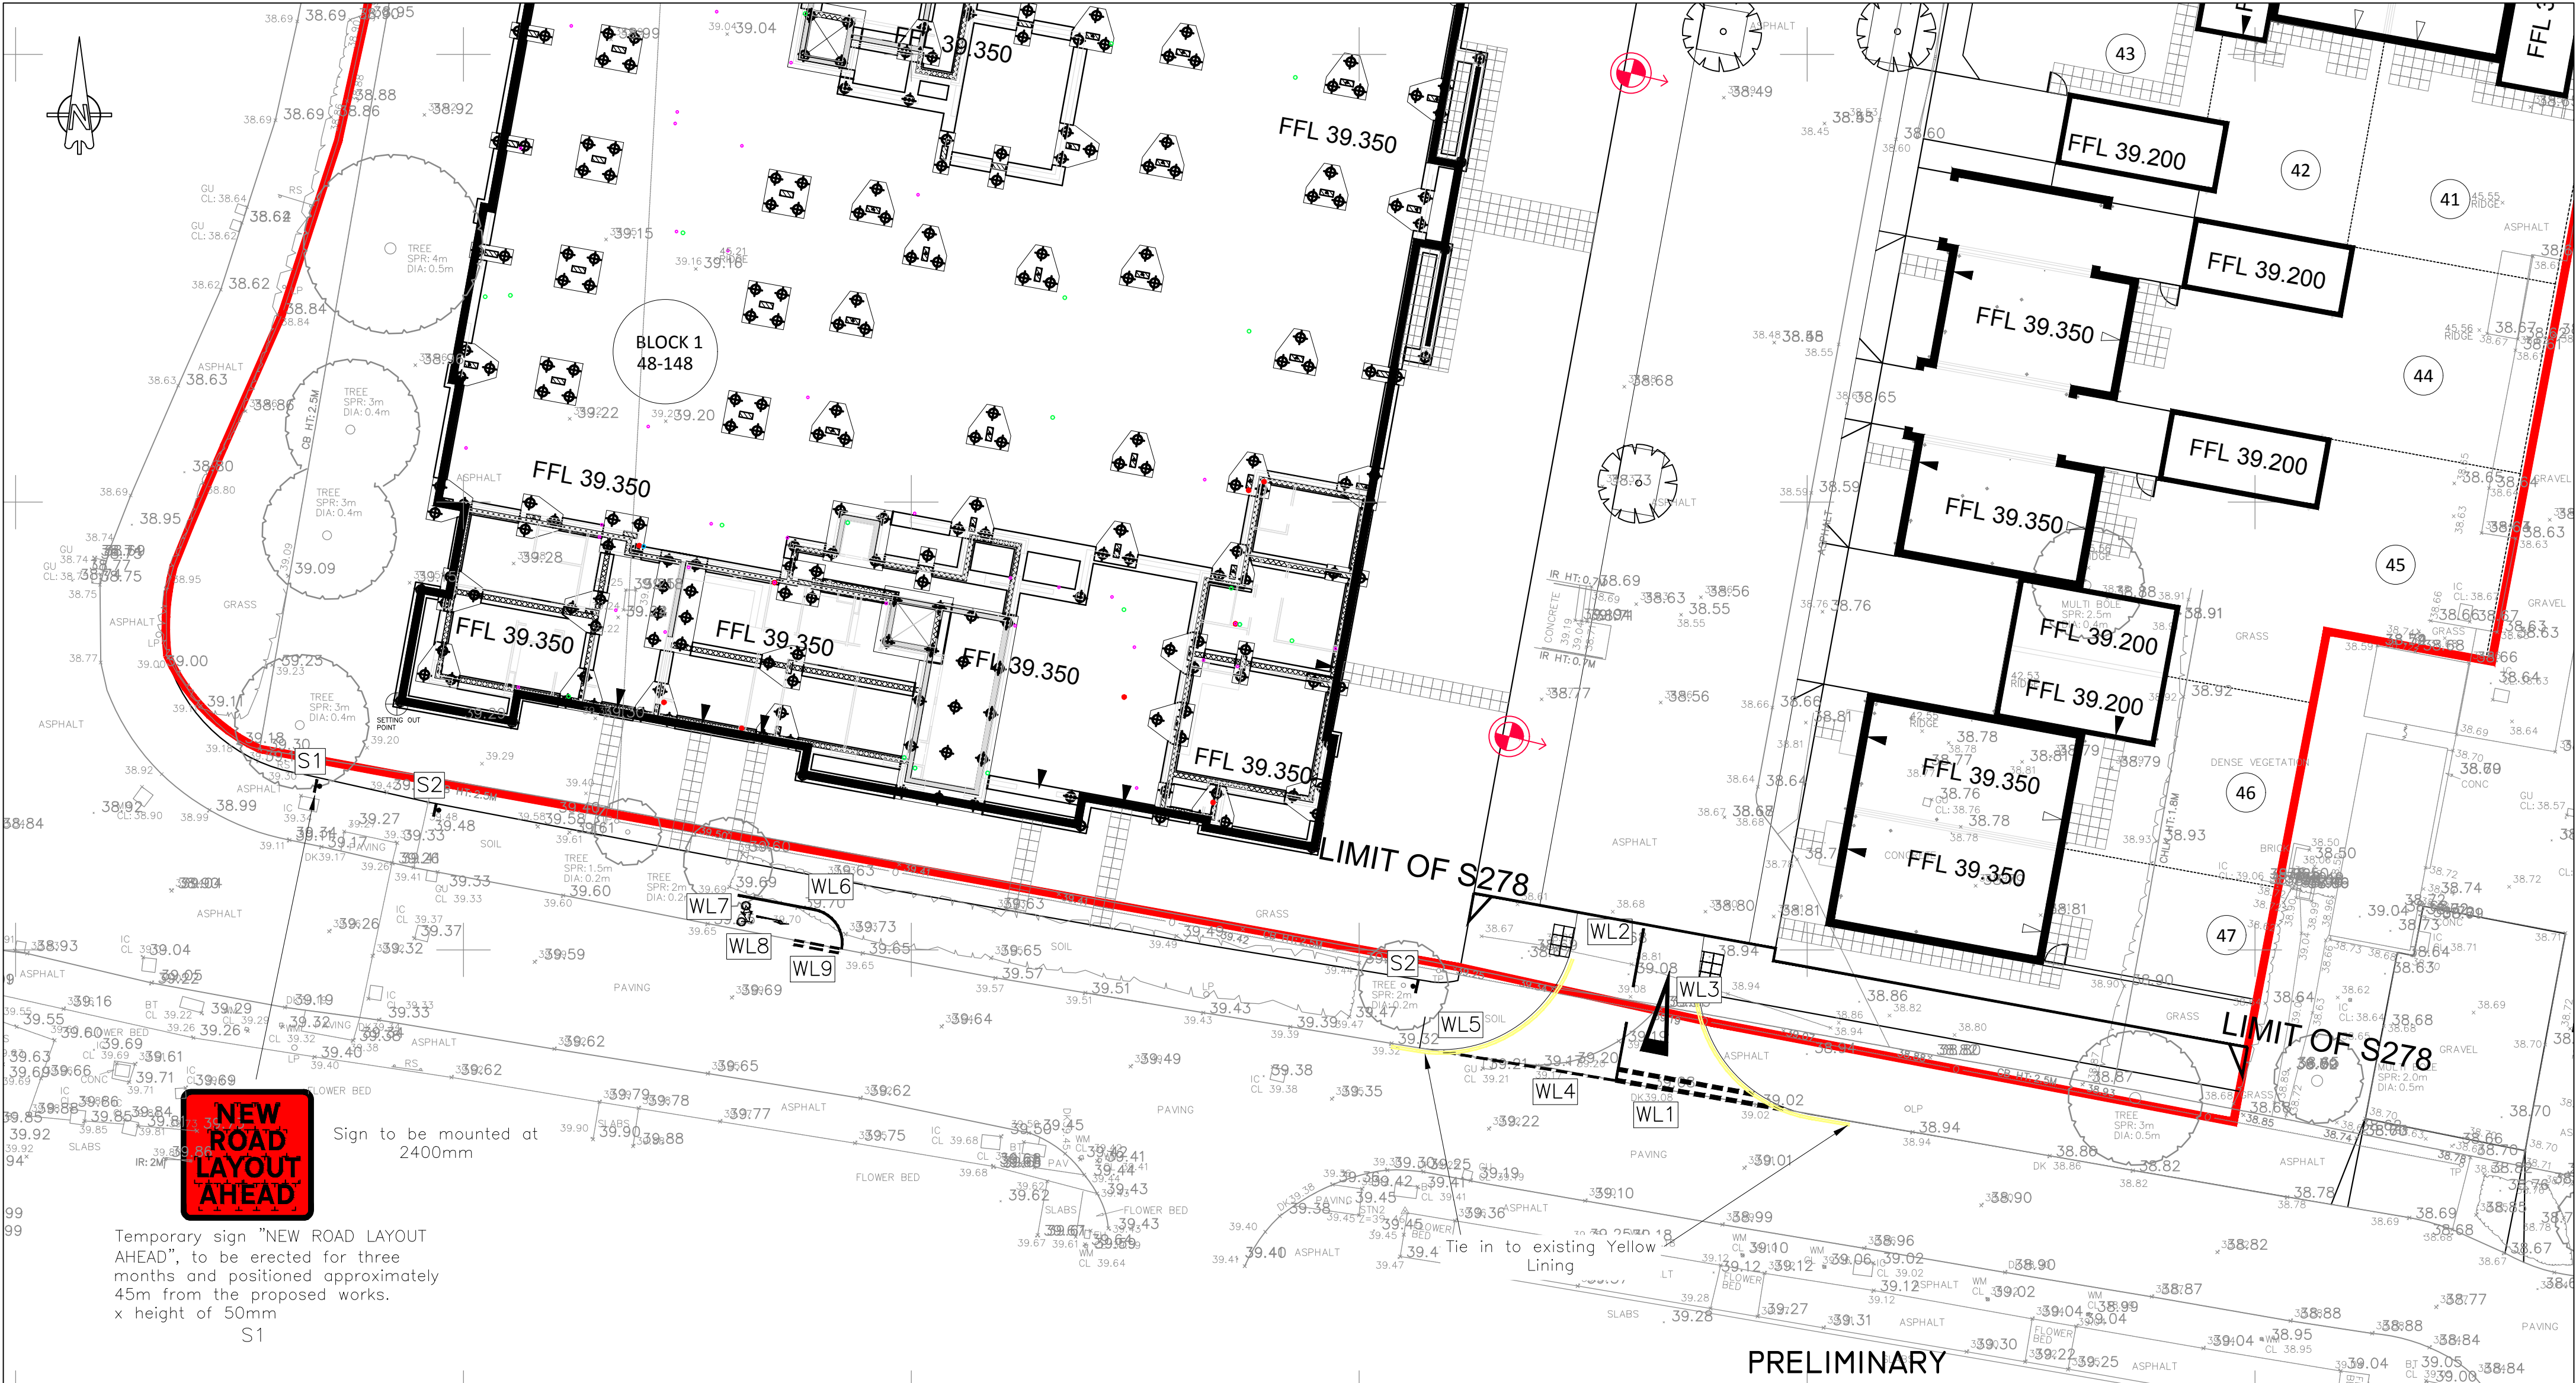

WHITE LINING SCHEDULE					
LINE No	REFERENCE No	MARK	GAP	WIDTH	DESCRIPTION
WL1	1003A	600	300	200	Give Way Markings
WL2	1004	4000	2000	100	Centre Line Marking
WL3	1023A	3750			Give Way Markings
WL4	1009A	600	300	150	Edge of the carriageway at a road junction
WL5	1018.1	—	100	75	Double Yellow Line
WL6	1049B	—	—	150	Solid white line
WL7	1057	—	—	—	Cycle mark (750 x 1215)
WL8	1059	1000	—	—	Right turn arrow
WL9	1003B	300	150	100	Cycle Give Way marking

Note:
All signage is to be a minimum 600mm from kerb edge from edge of sign

S2	
Sign Reference	956
Height	450mm
Width	450mm
Area	0.16 sq.m
Material	Class RA2 (12899-1:2007)
Mount Height	2400

PRELIMINARY

REV. No.	DATE	DESCRIPTION	INITIALS
E	17.09.19	Size detail added to cycle mark	JS
D	10.09.19	Lining schedule amended and other line types added	JS
C	29.07.19	Cycle markings added to footpath	JS
B	29.04.19	Shared cycle/footway added and give way sizes amended	JS
A	25.10.18	Updated to clients comments	EP
Client			
Bellway		MJA CONSULTING CIVIL AND STRUCTURAL ENGINEERS Monarch House, Barton Lane, Abingdon, Oxon, OX14 3NB Tel: 01235 555173 Fax: 01235 523226	
Project		Title	
Portman Road Reading		S278 Bellmouth Lining & Signing	
Scale		Date	Drawing No.
1:200 @ A2		Sept 18	5672:603
Checked		Drawn	Rev
AMc		JS	E