

Copyright of this drawing is the property of Urban Edge Architecture Limited. It must not be reproduced or amended nor used in the execution of any works whether in conjunction with the proposed works for which it is prepared or otherwise without the express consent in writing of Urban Edge Architecture Limited.

UrbanEdge Architecture Limited
One Scotgate Mews, Scotgate,
Stamford, Lincolnshire, PE9 2FX.

Tel. +44 (0)1780 755665
Fax. +44 (0)1780 755360

DO NOT SCALE FROM THIS DRAWING - ALL DIMENSIONS TO BE CHECKED ON SITE, ANY DISCREPANCIES RAISED WITH URBAN EDGE


DRAWING TO BE READ IN COLOUR

NOTES:

1. DRAWING HAS BEEN PREPARED ON THE BASIS OF RECORD INFORMATION PROVIDED. FURTHER INVESTIGATIONS/ SURVEYS OF EXISTING SHELL SHOULD BE UNDERTAKEN FOLLOWING STRIP OUT OF EXISTING HOUSE OF FRASER UNIT PRIOR TO DETAILED DEVELOPMENT OF PROPOSALS.
2. ALL EXISTING STRUCTURAL ELEMENTS AND COLUMN SIZES/ LOCATIONS ARE INDICATIVE AND SUBJECT TO FURTHER CONFIRMATION FOLLOWING STRIP OUT.
3. ALL RISER LOCATIONS AND SIZES ARE INDICATIVE AND SUBJECT TO FURTHER DETAILED DESIGN AND CO-ORDINATION.
4. ALL INCOMING SERVICE POSITIONS, DRAINAGE, ETC. IS SUBJECT TO FURTHER DESIGN DEVELOPMENT.

LEGEND

- EXISTING FIRE LOBBY AREAS
- EXISTING FIRE FIGHTING LIFT / STAIR CORES
- EXISTING RETAIL FLOORSPACE
- EXISTING SUBSTATION / SERVICES

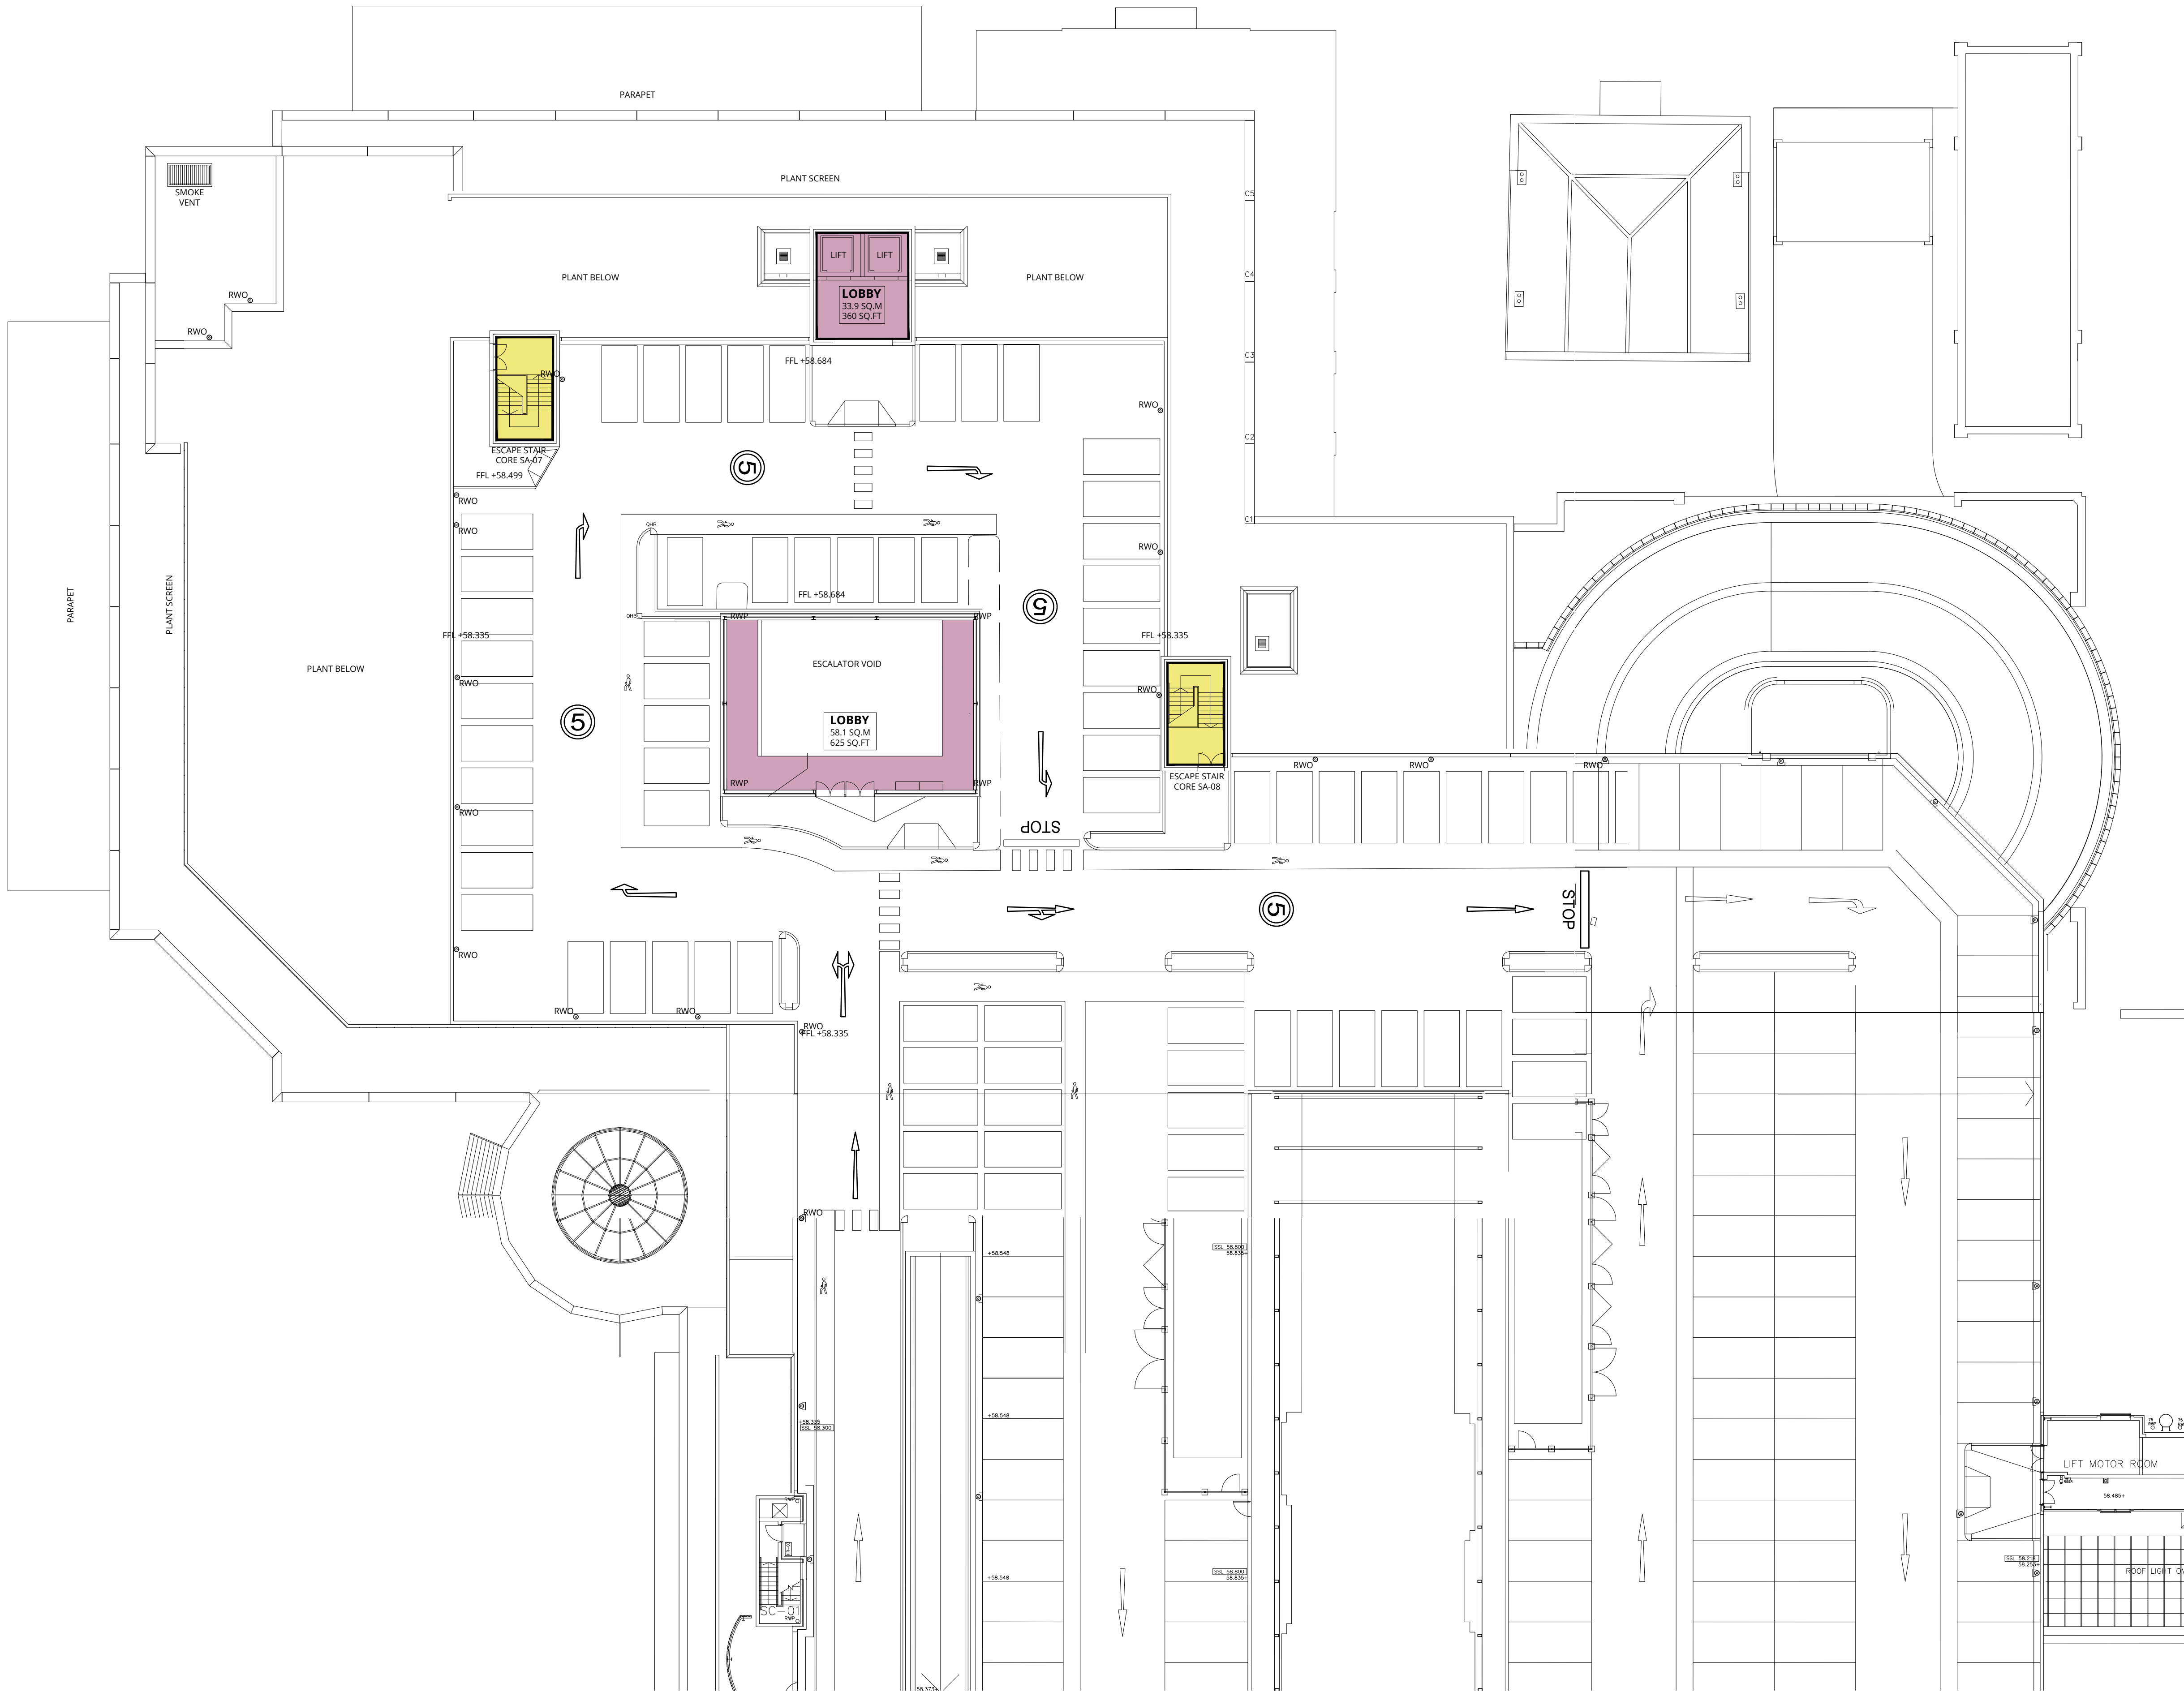

Revision	Description	Date
----------	-------------	------

URBANEDGE
architecture / landscape / masterplanning

Client **THE ORACLE SHOPPING CENTRE LIMITED**

Project **THE ORACLE READING HOF SUB-DIVISION**

Drawing **CAR PARK LEVEL 02 AS EXISTING**

Scale 1:200 @ A1
Date SEPT 2019
Drawn CN

Project No. Drawing No. Revision

PLANNING 2216 URB OR[08] 58 01 D00

SCALE 1 : 200
SCALE 1 : 1