


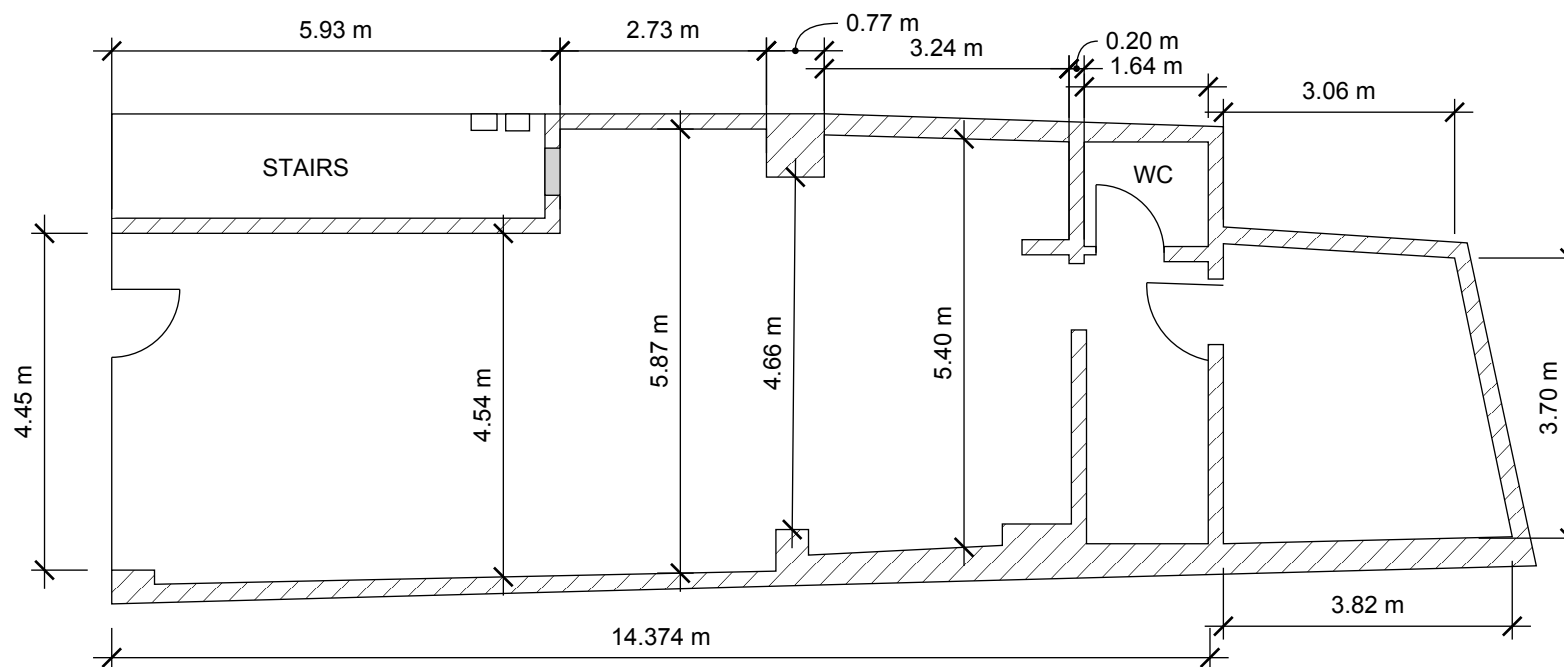

SCALE 1:100




NOT FOR CONSTRUCTION