



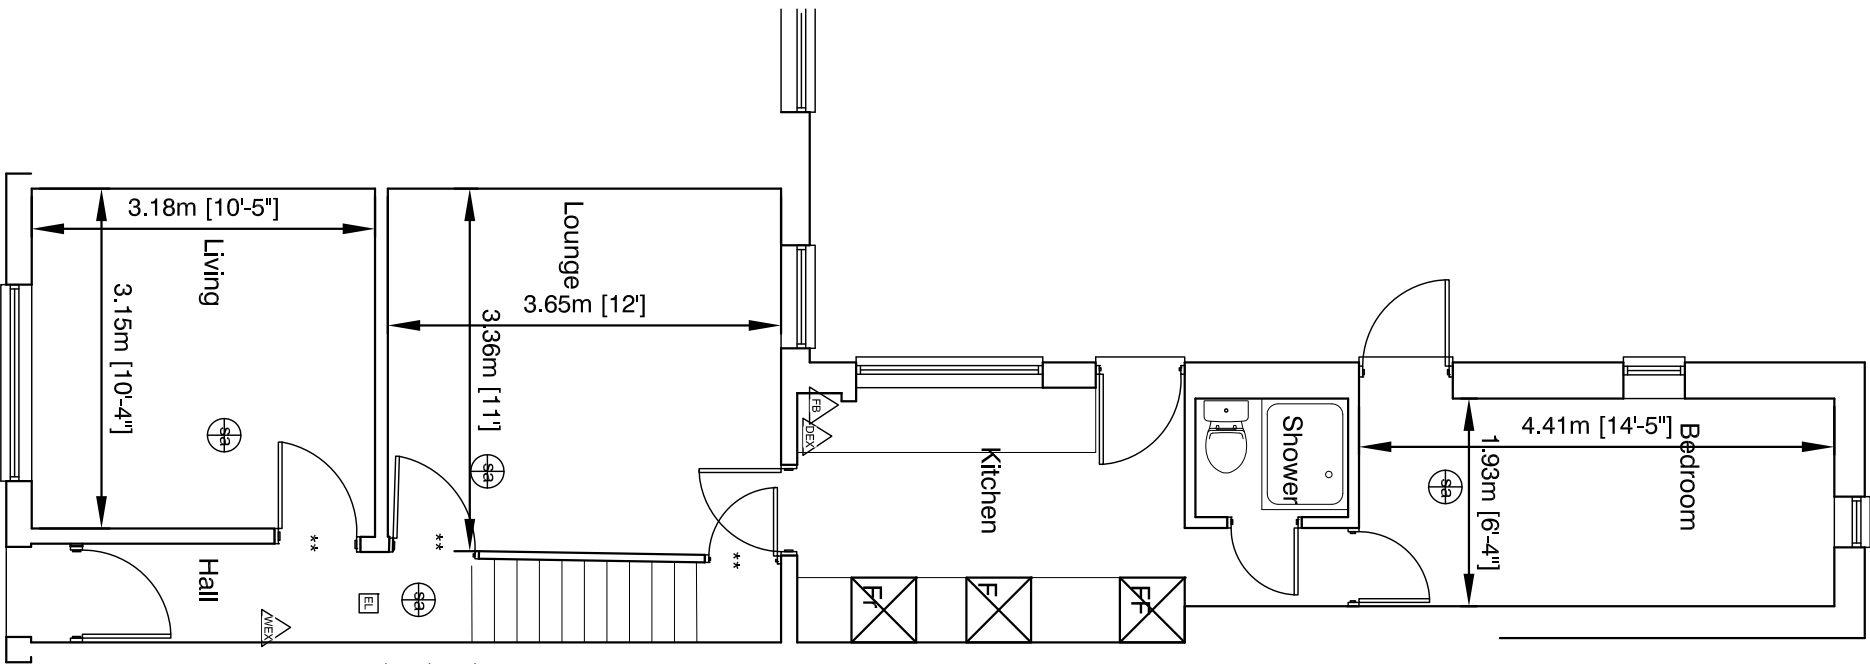


front

Ground Floor Plan

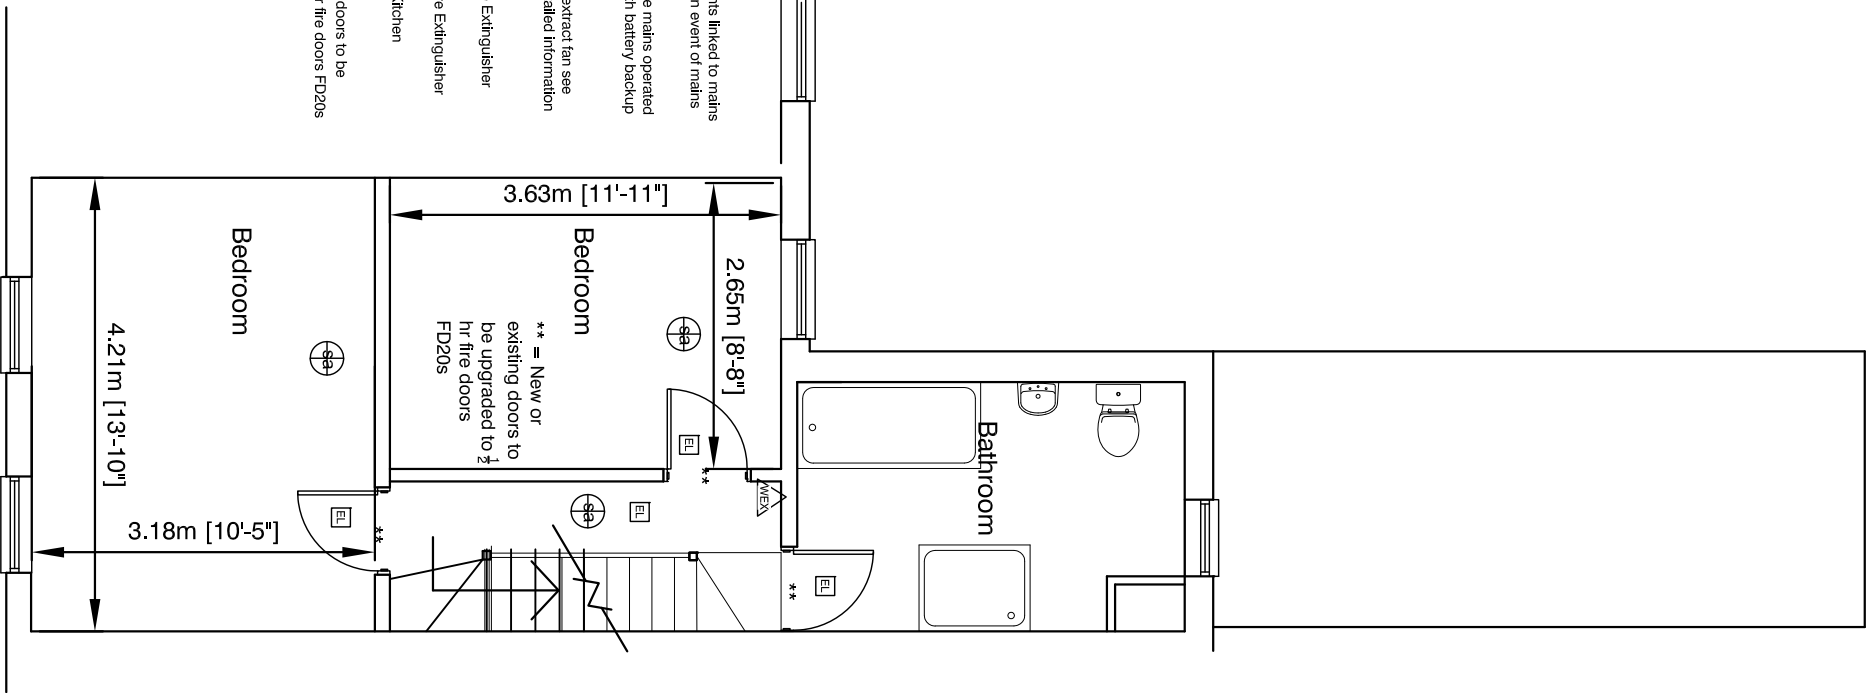

front

First Floor Plan

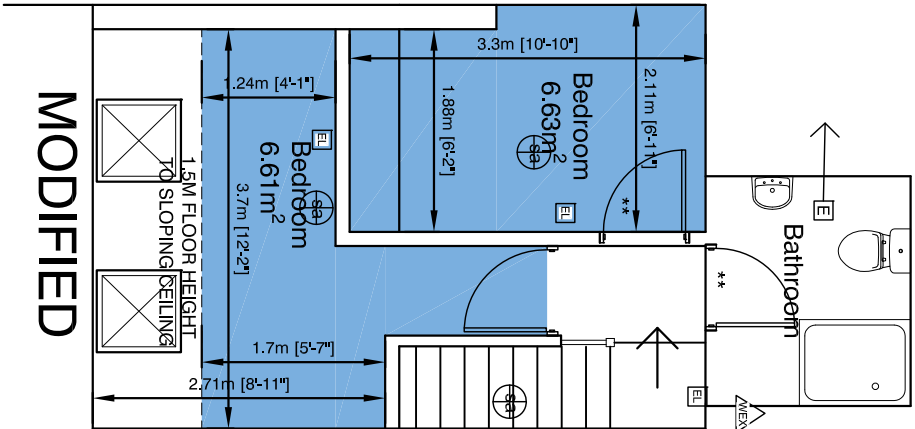

front

Second Floor Plan