



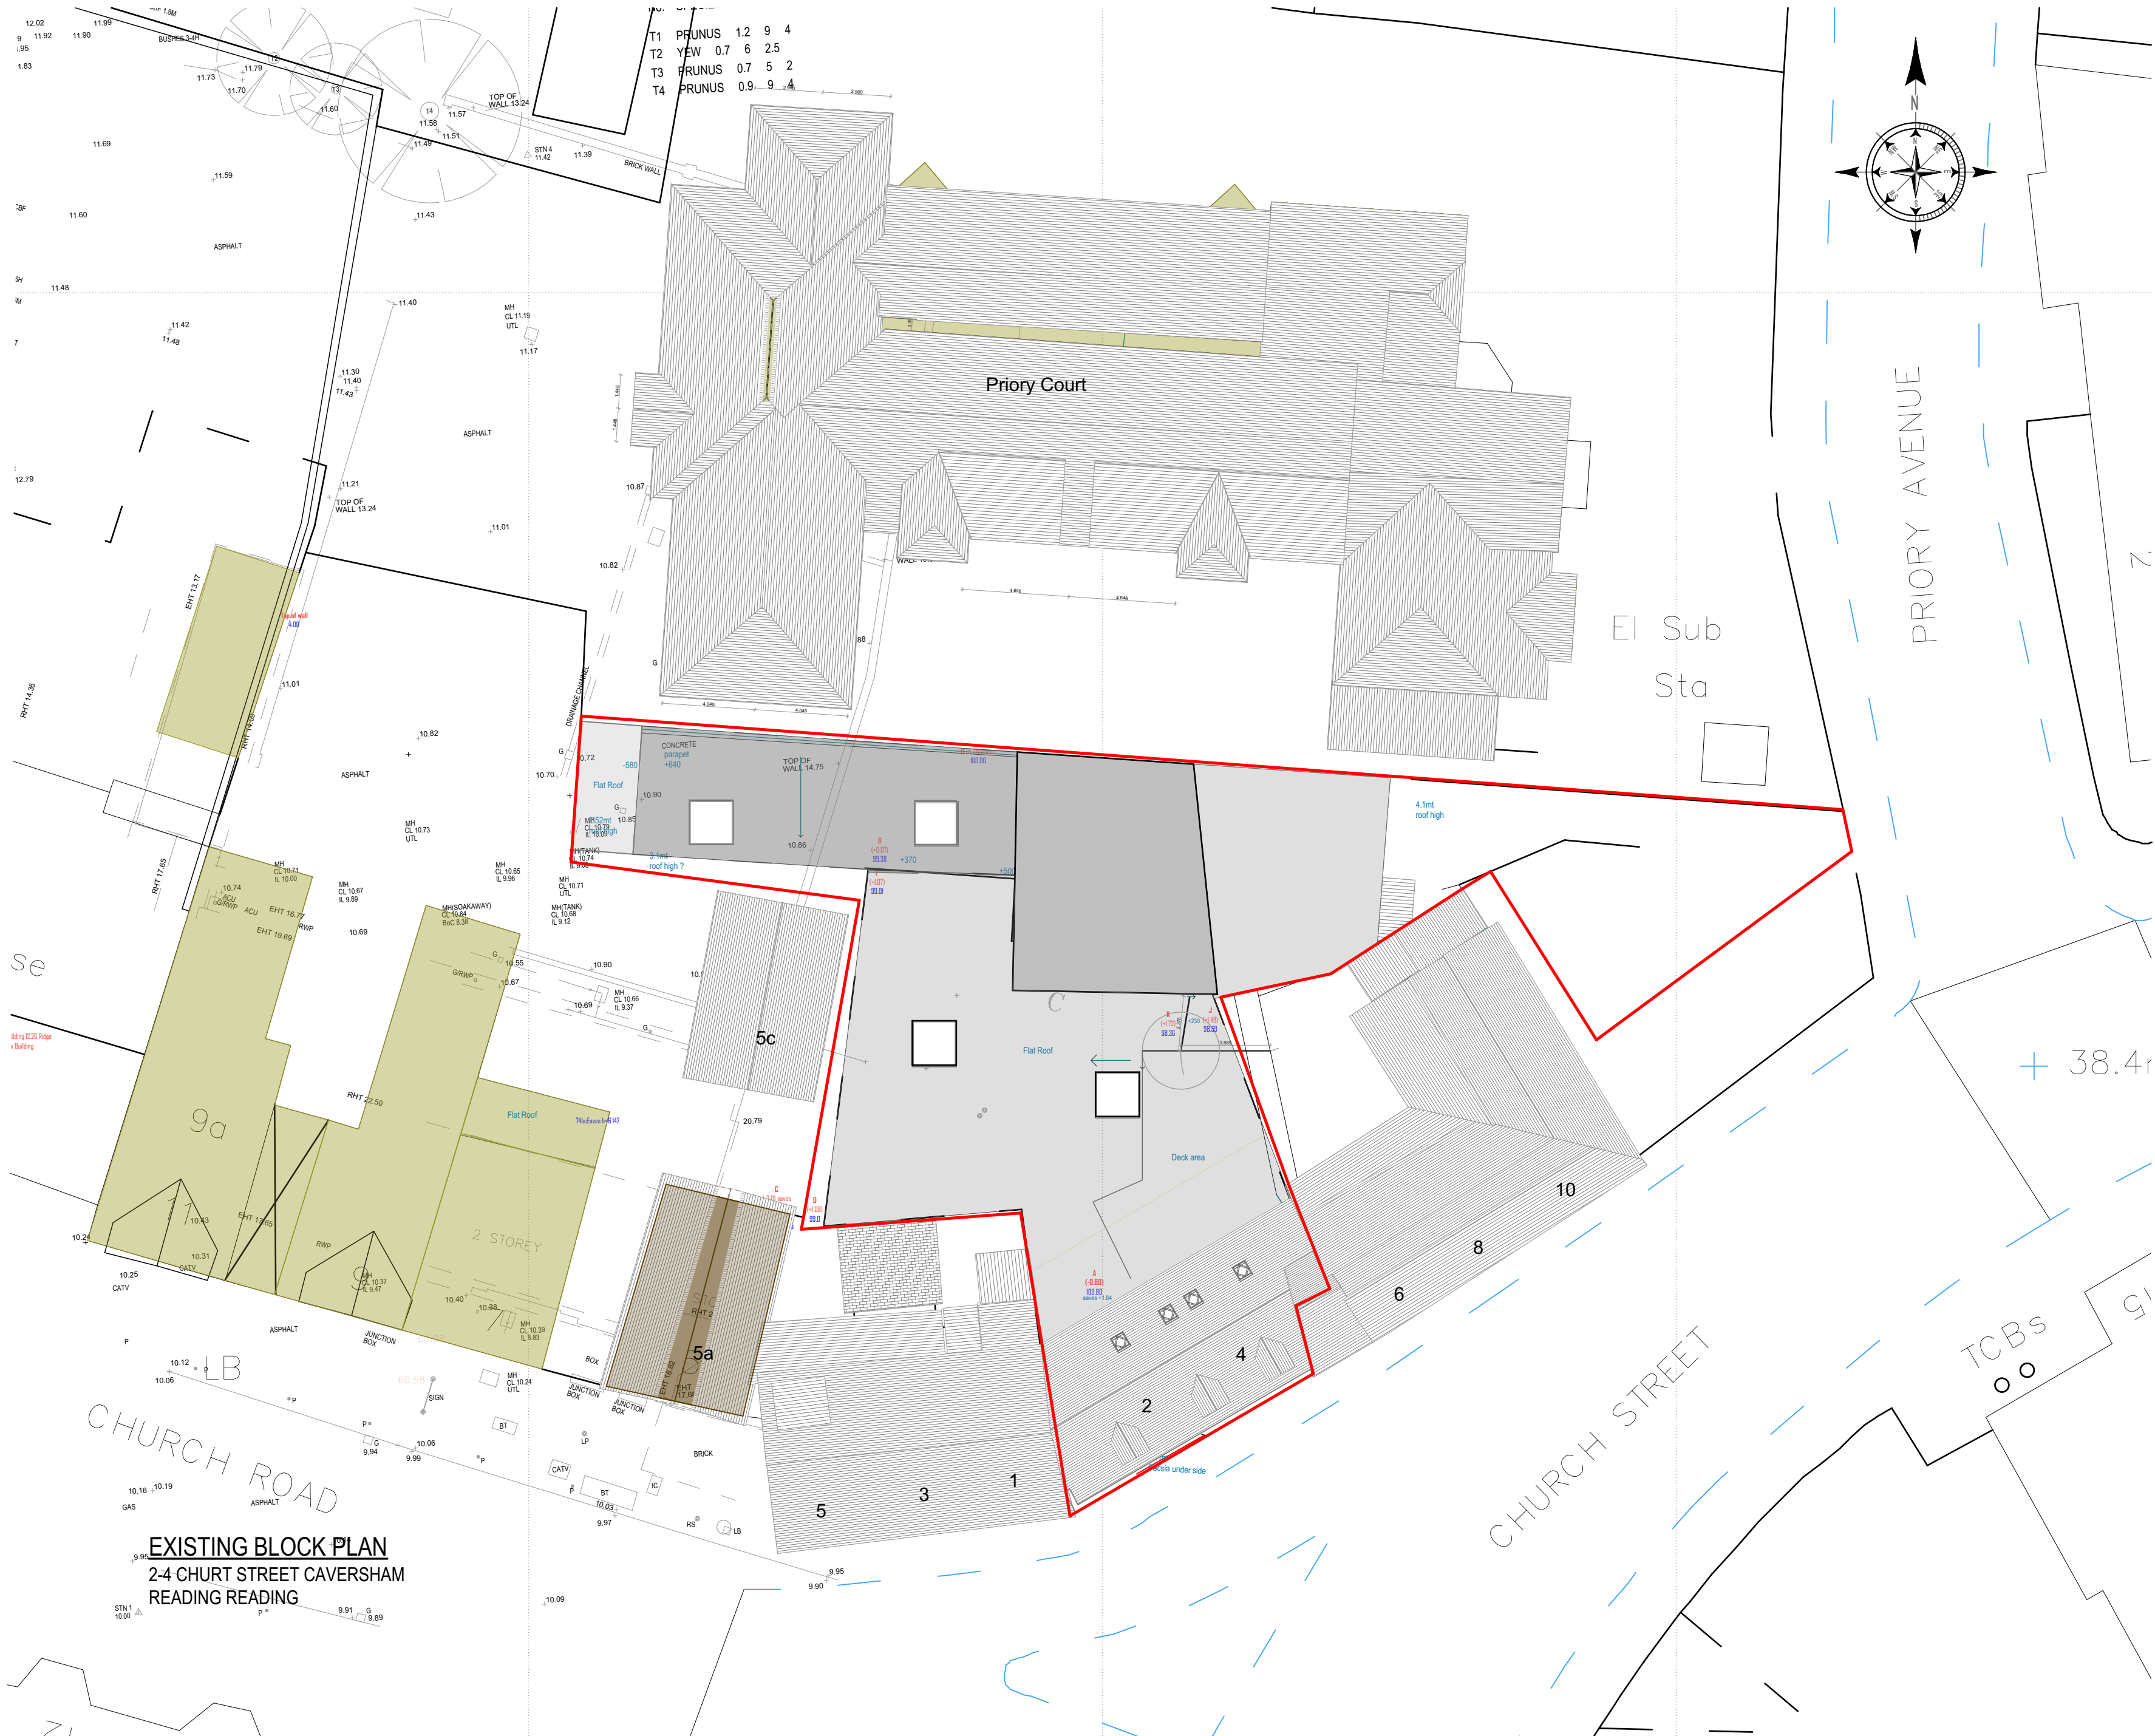

© This drawing remains the property of The Keen Partnership and shall not be copied without prior written consent.
All dimensions to be checked on site and any discrepancies to be reported before work commences.

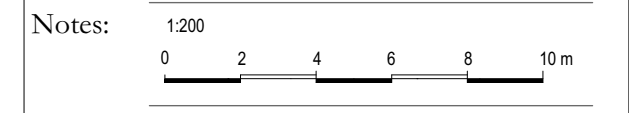

THE
KEEN
PARTNERSHIP

The Courtyard
Edinburgh Road
Reading
RG30 2UA
Tel: 0118 9510855
Fax: 0118 951866
Email: info@keenpartnership.co.uk

Client:
Krish Food & Leisure Ltd
Mr. Parihar

Job Title:
2-4 Church Street, Caversham
Reading RG4 -8AT

Drawing Title:
Existing Block Plan

Status:
Planning

Date Drawn: 15-11-2017	Drawn By: L.Lample	Scale: 1:200@A2
---------------------------	-----------------------	--------------------

Job No: 8636-16	Drg No: 8636-PL-02	Rev:
--------------------	-----------------------	------