


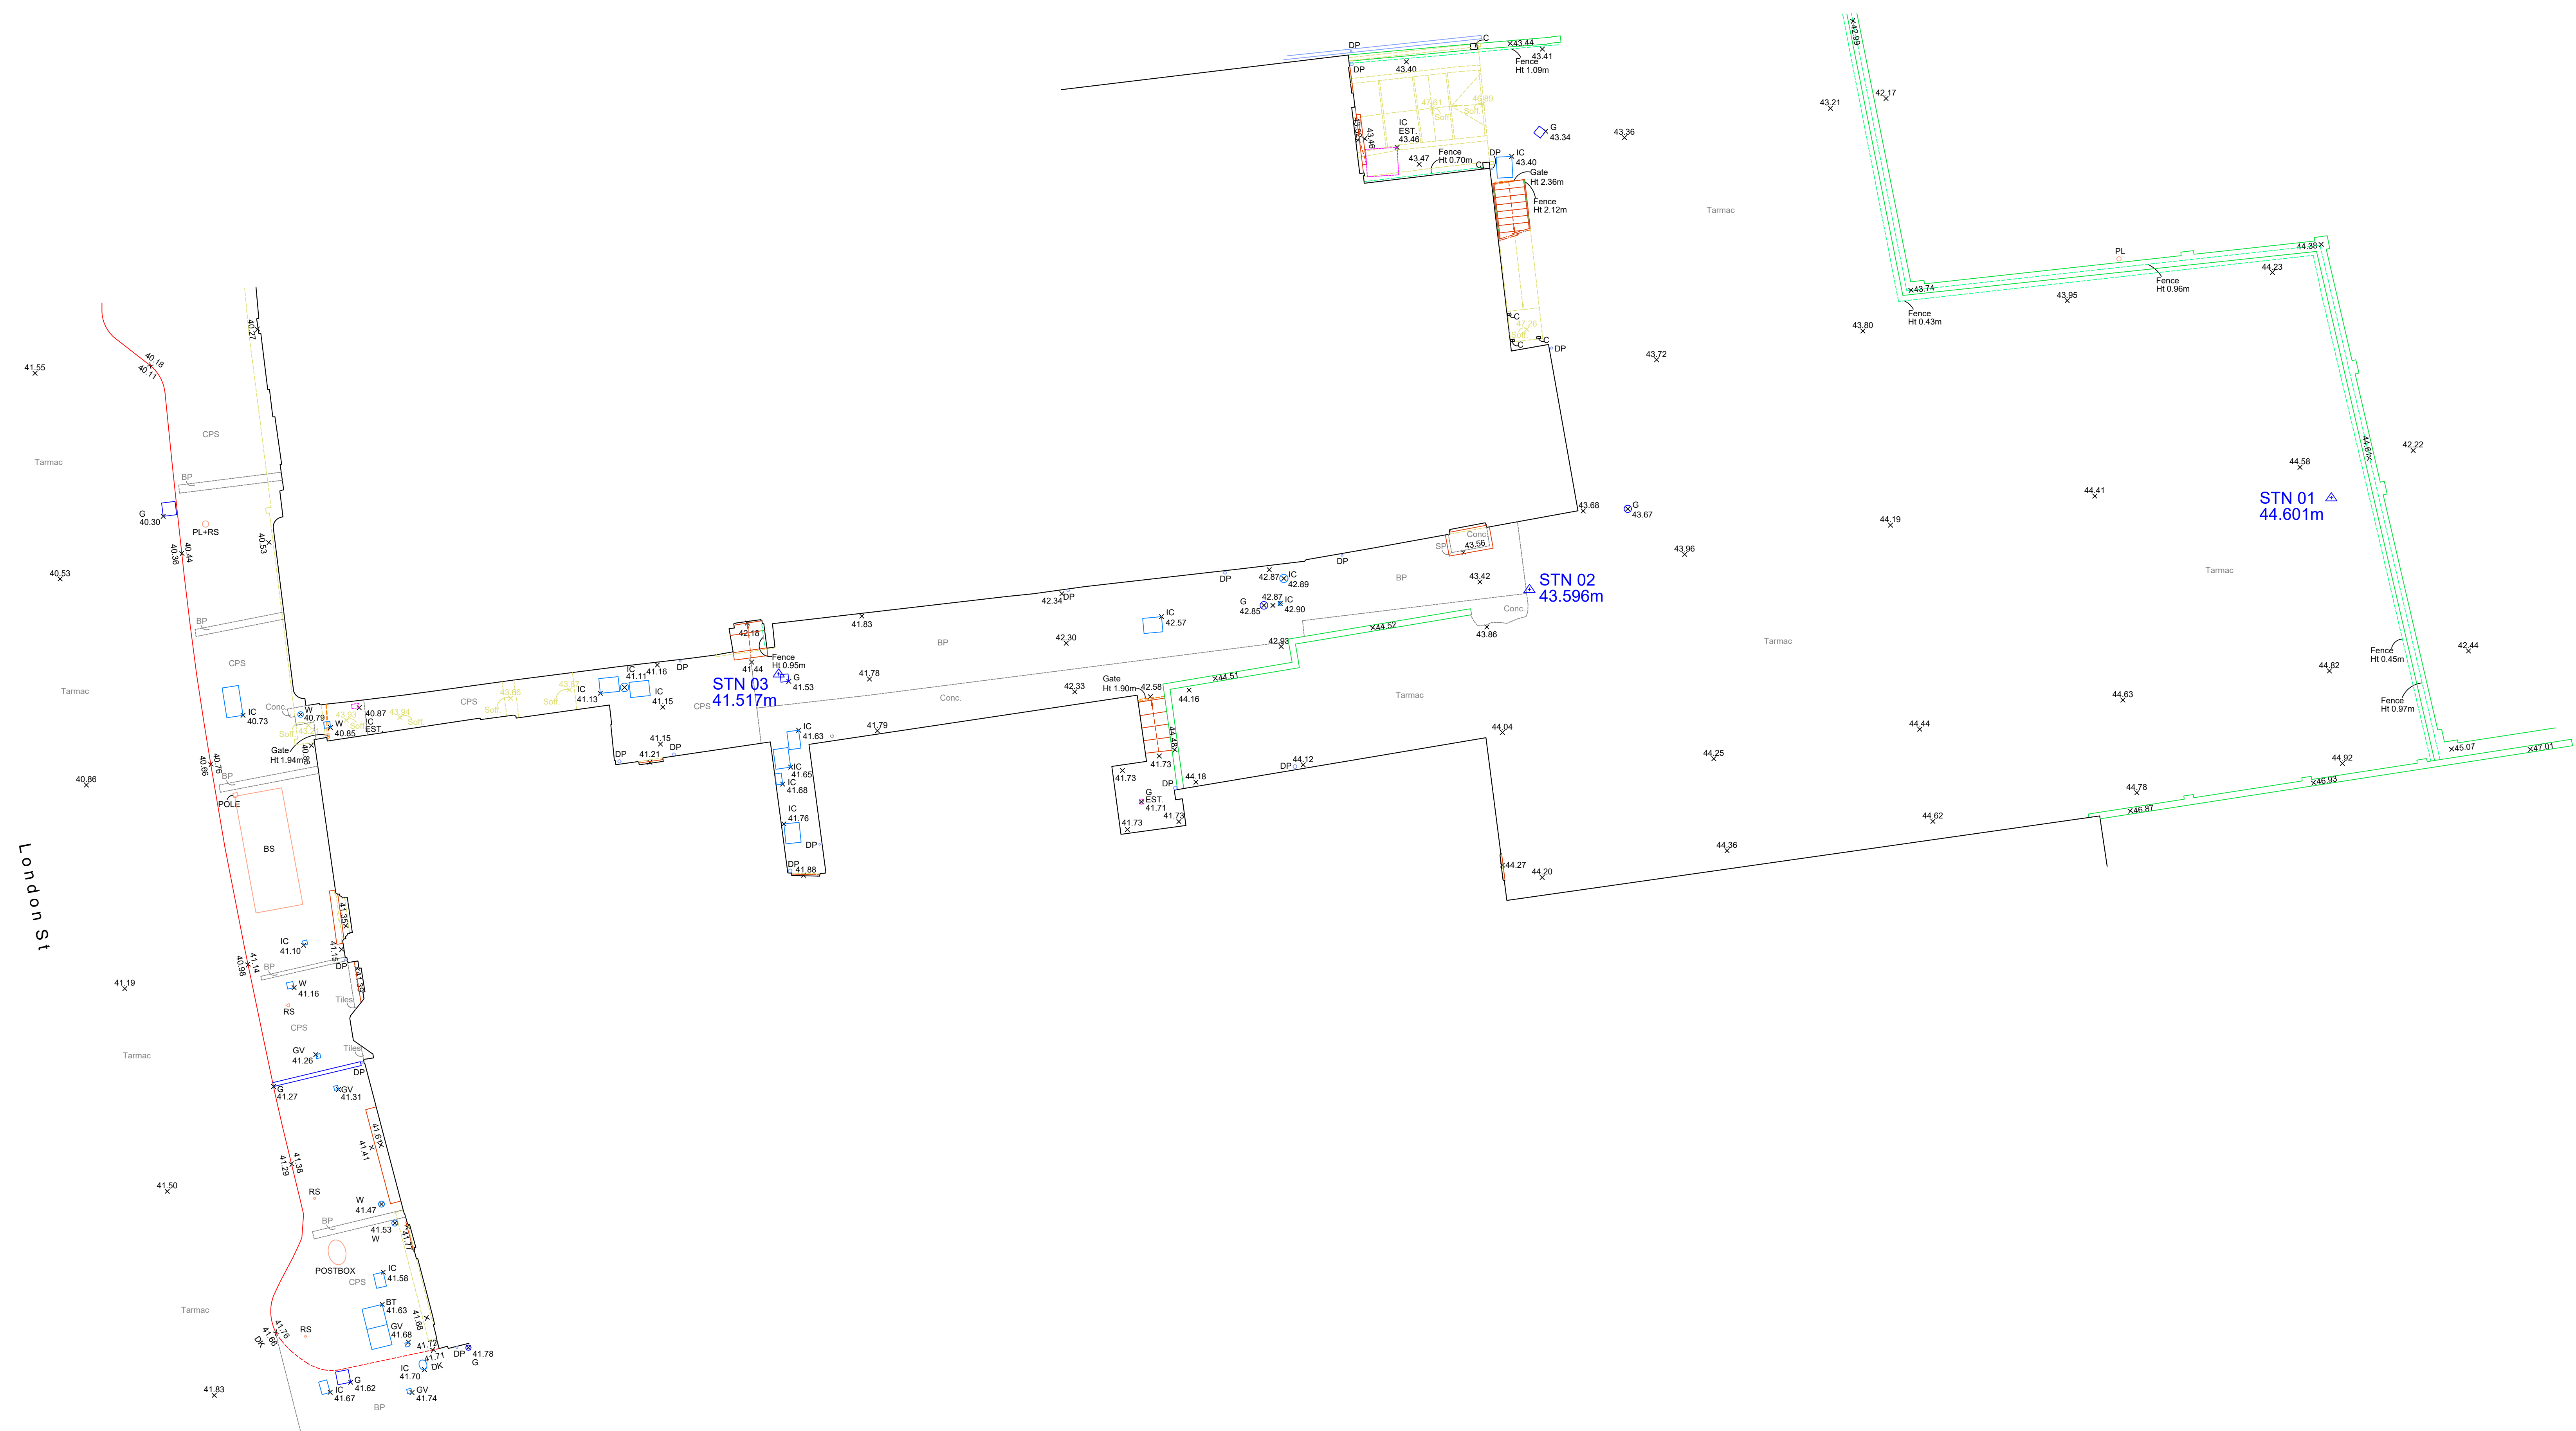

Sources:

Levels are related to Ordnance Survey
Datum via GPS Observations

Survey location is related to Ordnance
Survey Grid via GPS Observations.


All information contained in this drawing
(including digital data) should be checked and
verified prior to any fabrication or construction.

Stations:

STN01 - 471862.023, 173149.973, 44.601
STN02 - 471834.925, 173146.874, 43.596
STN03 - 471809.550, 173144.020, 41.517

Key:

A/C	Air Conditioning Unit	PO	Post
B	Bollard	RL	Ridge Level
BP	Brick Paving	SRFC	Surface Change
BT	BT Inspection Cover	S/O	Smoke Outlet
CATV	Cable Television Inspection Cover	SV	Stop Valve
CPS	Concrete Paving Slab	TCB	Telephone Call Box
DK	Dropped Kerb	TP	Tactile Paving
DP	Down Pipe	W	Water Inspection Cover
EL	Eaves Level	WM	Water Meter
FH	Fire Hydrant	CH	Cole Hole
G	Gully		
GP	Gate Post		
IC	Inspection Cover		
ILB	Illuminated Bollard		
IRS	Illuminated Road Sign		
JB	Junction Box		
LP	Lamp Post		
MH	Man Hole Cover		
PB	Post Box		
PL	Pavement Light		

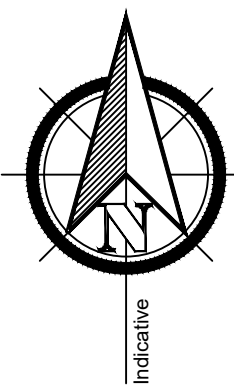

Project: 43 and 43a London Street, Reading

Title: Topographic Survey

Point 2 Surveyors Ltd,
3rd Floor,
17 Slingsby Place,
London WC2E 9AB,
0207 836 5828
www.point2surveyors.com



Drawn By: SB

Scale: 1:100 @ A0

Date: December 2018

Dwg No: LS2140/T/01