


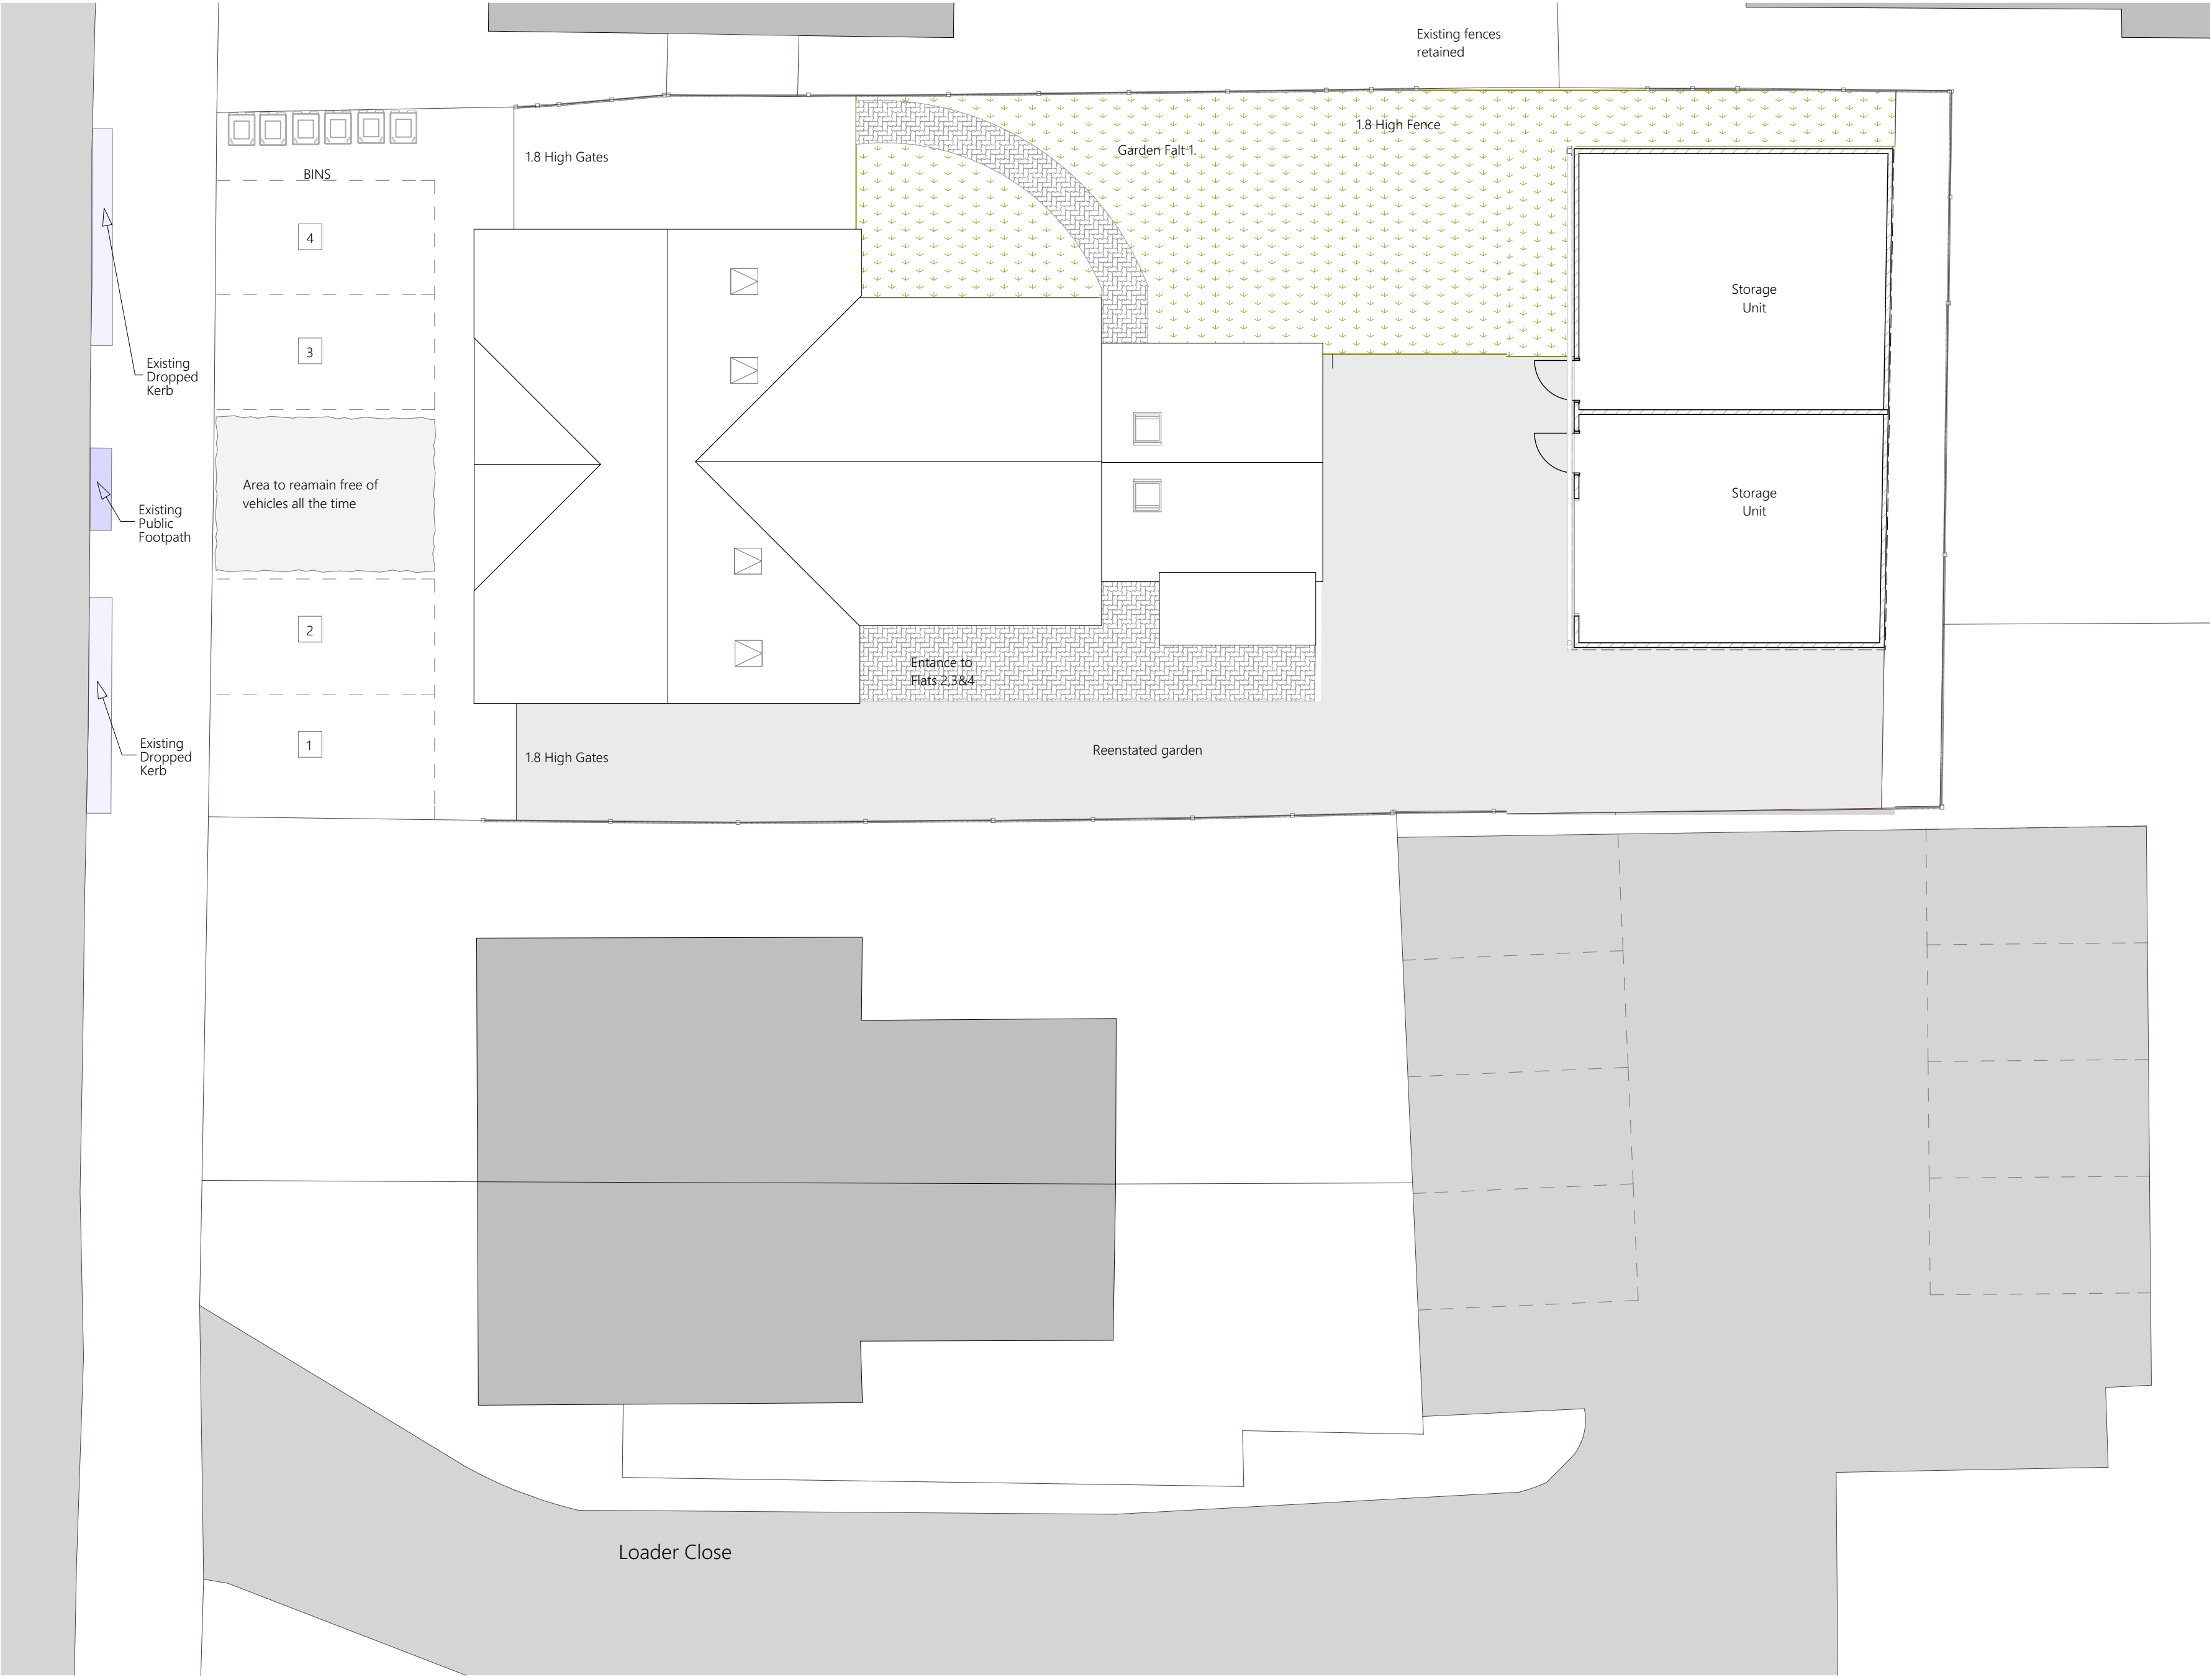


Proposed Roof

1:100

© This drawing remains the property of The Keen Partnership and shall not be copied without prior written consent.
All dimensions to be checked on site and any discrepancies to be reported before work commences.

Notes:

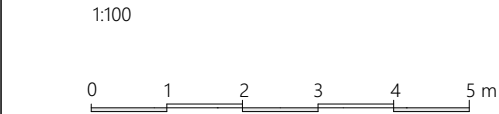

A Amendments to comply with officers comments		CP	11-06-2019
Rev	Comment	By	Date

THE
KEEN
PARTNERSHIP

The Courtyard
Edinburgh Road
Reading
RG30 2UA
Tel: 0118 9510855
Fax: 0118 951866
Email: info@keenpartnership.co.uk

Client:

Mr. J Francis

Job Title:

Planning

Drawing Title:

Proposed Plan

Status:

Planning

Date Drawn: 10/10/2019	Drawn By: PD	Scale: 1:100@A2
---------------------------	-----------------	--------------------

Job No: 8470 A.09	Drg No: Rev B	Rev: B
----------------------	------------------	-----------