


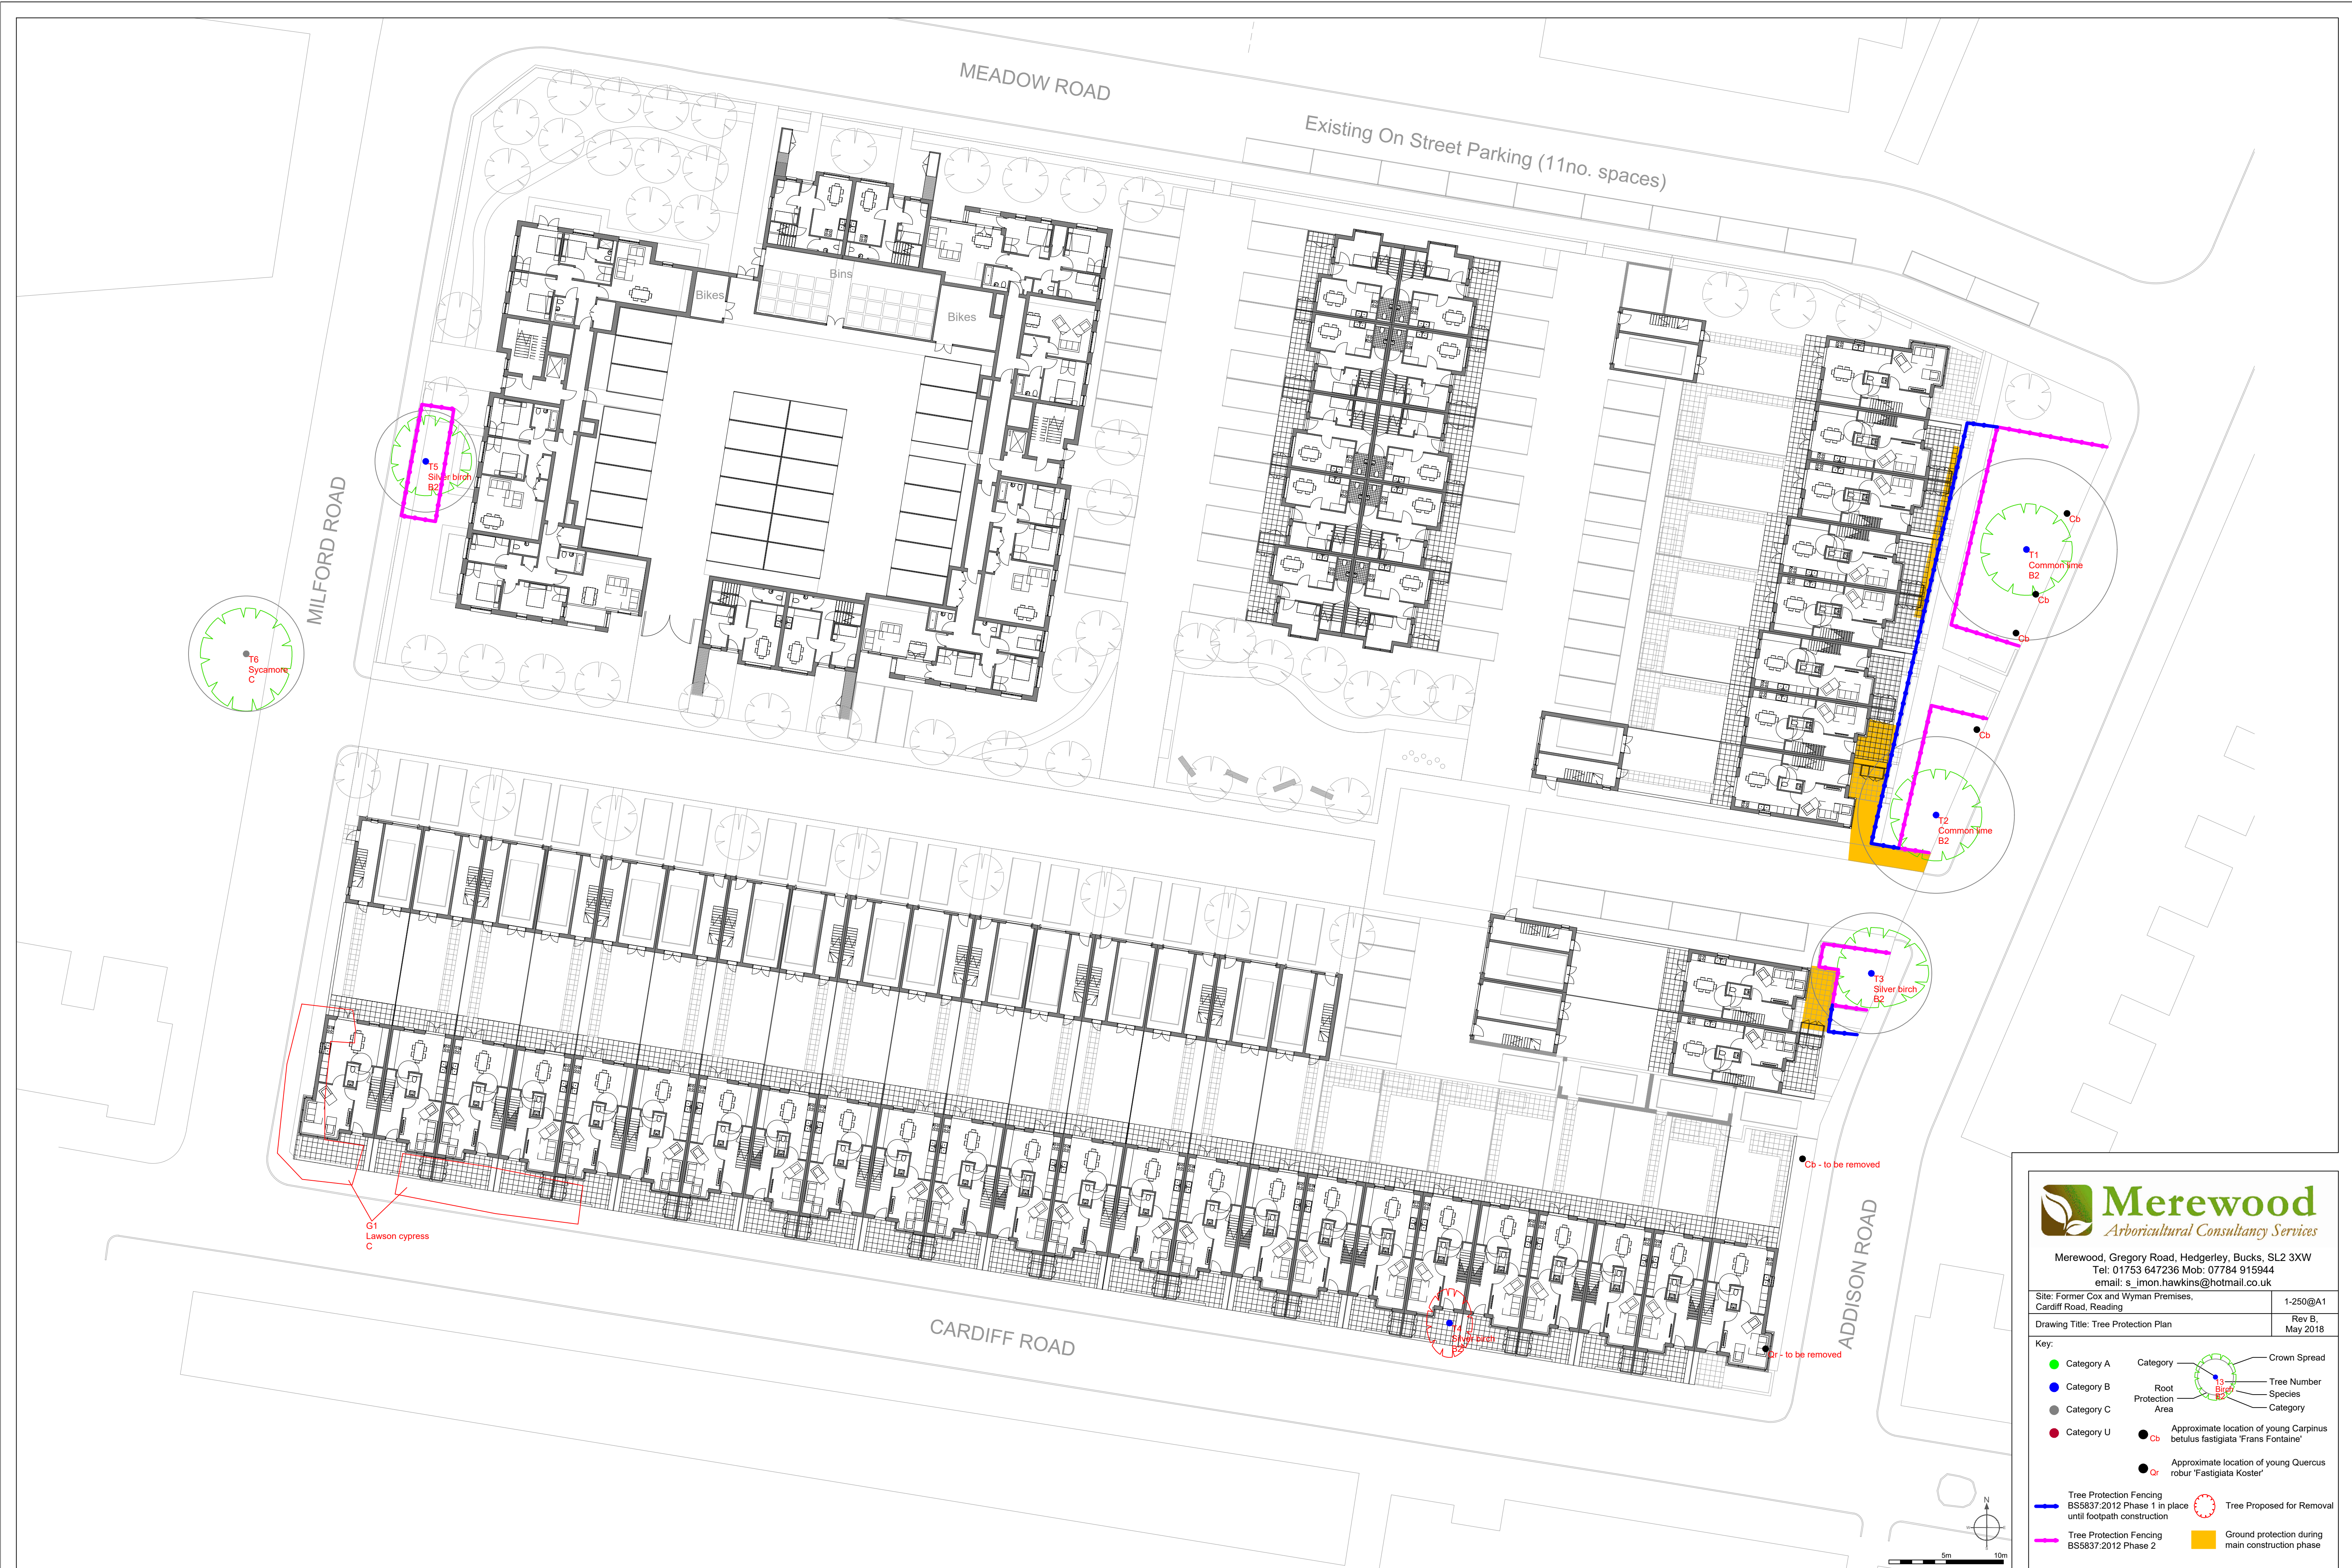

**Merewood**
Arboricultural Consultancy Services

Merewood, Gregory Road, Hedgerley, Bucks. SL2 3XW
Tel: 01753 647236 Mob: 07784 915944
email: simon.hawkins@hotmail.co.uk

Site: Former Cox and Wyman Premises, Cardiff Road, Reading	1-250@A1 Rev B, May 2018
Drawing Title: Tree Protection Plan	

Key:

● Category A	Category	— Crown Spread
● Category B	● Tree Number	— Tree Number
● Category C	● Species	— Species
● Category U	● Category	— Category
● Cb	● Approximate location of young Carpinus betulus fastigiata 'Frans Fontaine'	
● Or	● Approximate location of young Quercus robur 'Fastigiata Kostler'	

— Tree Protection Fencing BS5837:2012 Phase 1 in place until footpath construction	— Tree Proposed for Removal
— Tree Protection Fencing BS5837:2012 Phase 2	— Ground protection during main construction phase