


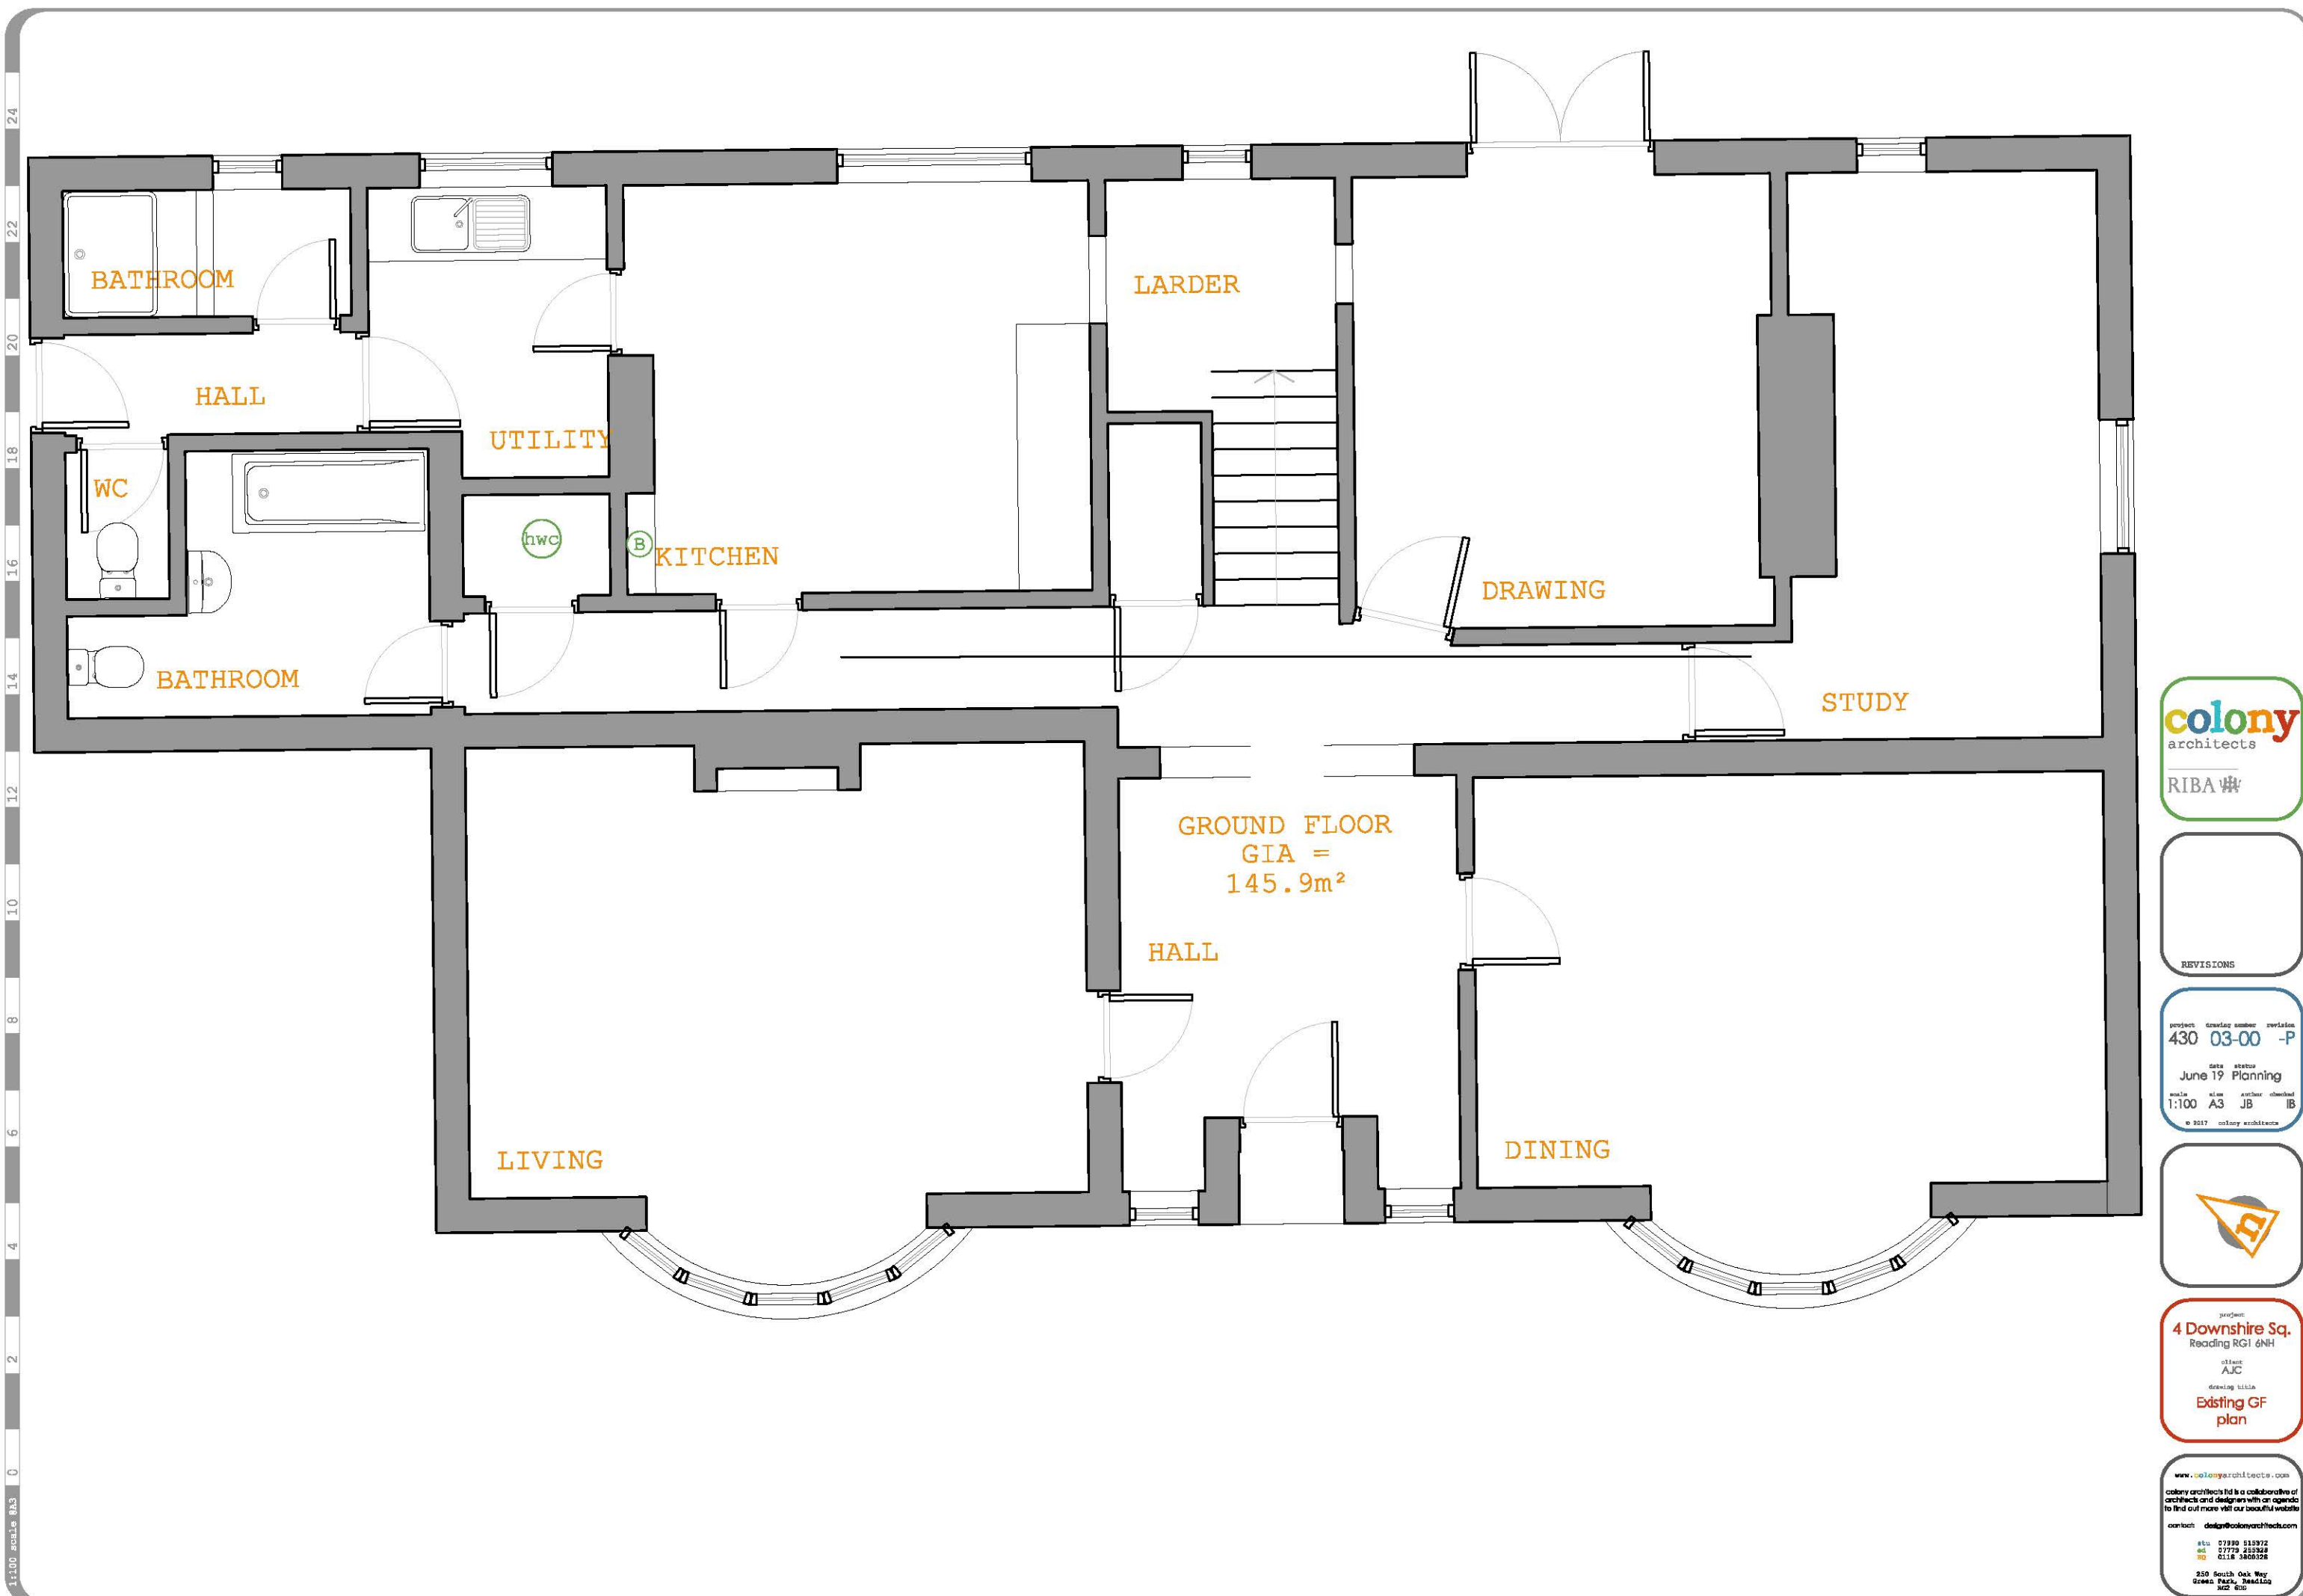

REVISIONS		
project	drawing number	revision
430	03-00	-P
date	status	
June 19	Planning	
scale	size	author checked
1:100	A3	JB IB
© 2017 colony architects		

project	drawing number	revision
430	03-00	-P
date	status	
June 19	Planning	
scale	size	author checked
1:100	A3	JB IB
© 2017 colony architects		



project
4 Downshire Sq.
Reading RG1 6NH
client
AJC
drawing title
**Existing GF
plan**

www.colonyarchitects.com
colony architects ltd is a collaborative of
architects and designers with an agenda
to find out more visit our beautiful website
contact: design@colonyarchitects.com
t: 07890 515972
e: 07779 283928
m: 0118 3868328
250 South Oak Way
Green Park, Reading
RG2 8JG