
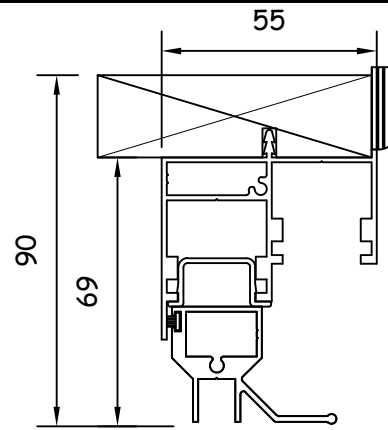
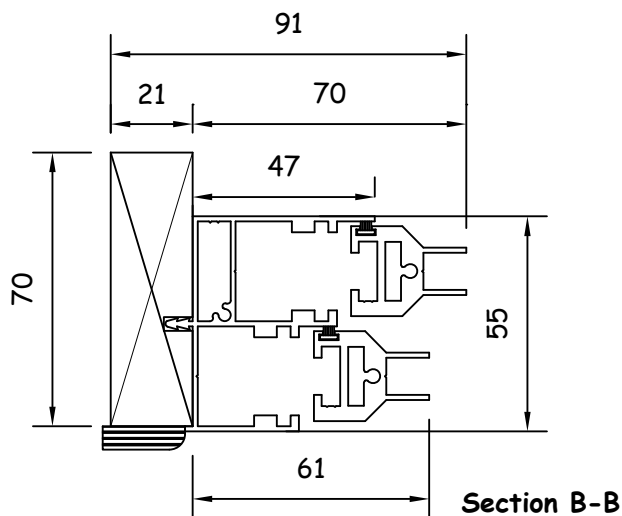
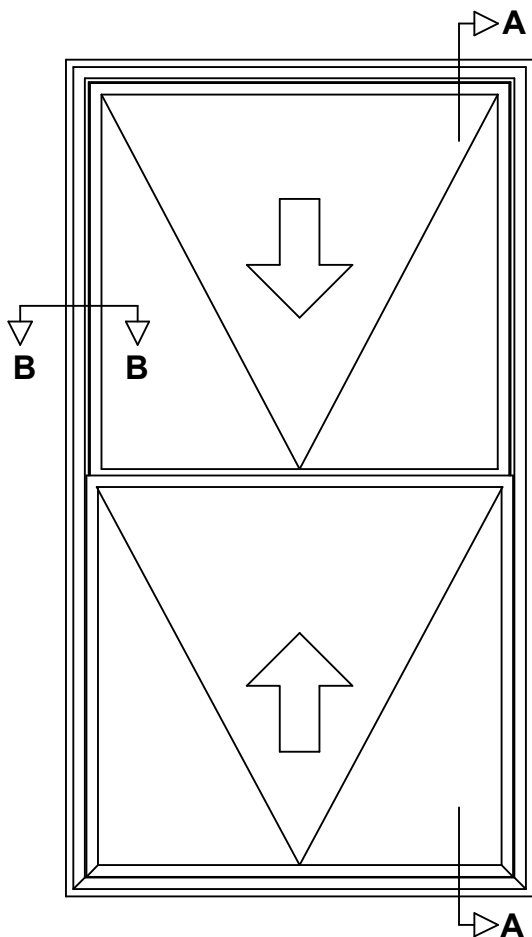


Section A-A

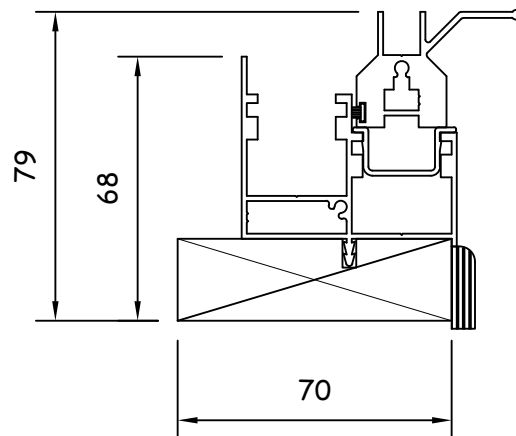

Specification:

Aluminium 6063T6 alloy to BS EN 755 standard, powder coated to BS 6496 to 60 micron finish.

Stock finishes: White - Interpon SA 098E high gloss, brown - van dyke and silver anodised. The sub-frame is manufactured from primed high quality, environmentally certified (MTCS) engineered timber. Standard sizes 62mm x 21mm & 70mm x 21mm.

All frames are factory glazed.

Standard gasket colour is black.

All frames include pvc-u trim as standard - Painted MDF or PEFC timber available upon request.

In line with our company policy of continuous product development and improvement, Clearview reserves the right to make minor alterations to specification without notice.

Heritage Tilting BVS Optional Extras

- locking fitch catch
- white gasket
- white aluminium coupling / stacking interlock
- Trickle vents / acoustic trickle vents
- RAL colour
- flyscreen
- Timber sizes other than standard



GRANADA
secondary glazing

Campbell Way
Dinnington
Sheffield
S25 3QD

Tel: 01909 499 899
W: www.granadaglazing.com

Title	Heritage Tilt In Balanced Vertical Slider Reveal Fix		Date:	19/9/2012
Drg. No.	GS/04-001	Rev:	/	Scale: 1:20 & 1:2 (at A4)