

NORTH


COPYRIGHT RAMBOLL UK LIMITED. ALL RIGHTS RESERVED. THIS DOCUMENT IS ISSUED FOR THE PARTY WHO COMMISSIONED IT AND FOR THE SPECIFIC PURPOSES CONNECTED WITH THE PROJECT ONLY. IT SHOULD NOT BE RELIED UPON BY ANY OTHER PARTY OR USED FOR ANY OTHER PURPOSE. RAMBOLL ACCEPTS NO RESPONSIBILITY OR LIABILITY WHICH MAY ARISE FROM RELIANCE OR USE OF THIS DOCUMENT OR THE DATA CONTAINED HEREIN BY ANY OTHER PARTY OR FOR ANY OTHER PURPOSE.

NOTES

1. DO NOT SCALE FROM THIS DRAWING.
2. ALL DIMENSIONS ARE IN MILLIMETRES U.N.O.
3. ALL LEVELS ARE IN METRES ABOVE ORDINANCE DATUM U.N.O.
4. THIS DRAWING IS TO BE READ IN CONJUNCTION WITH ALL RELEVANT ARCHITECTS AND ENGINEERS DRAWINGS AND SPECIFICATIONS.
5. REFER TO DRAWING SHR-RAM-SB-XX-DR-S-000010 FOR GENERAL NOTES.

INDICATES INDICATIVE TOWER CRANE BASE
REFER TO JRL DRAWING
STH-BL-XX-XX-DR-S-PP-0000 FOR THE
EXACT LOCATION

TC1 45m RADIUS
TC2 35m RADIUS
TC3 50m RADIUS

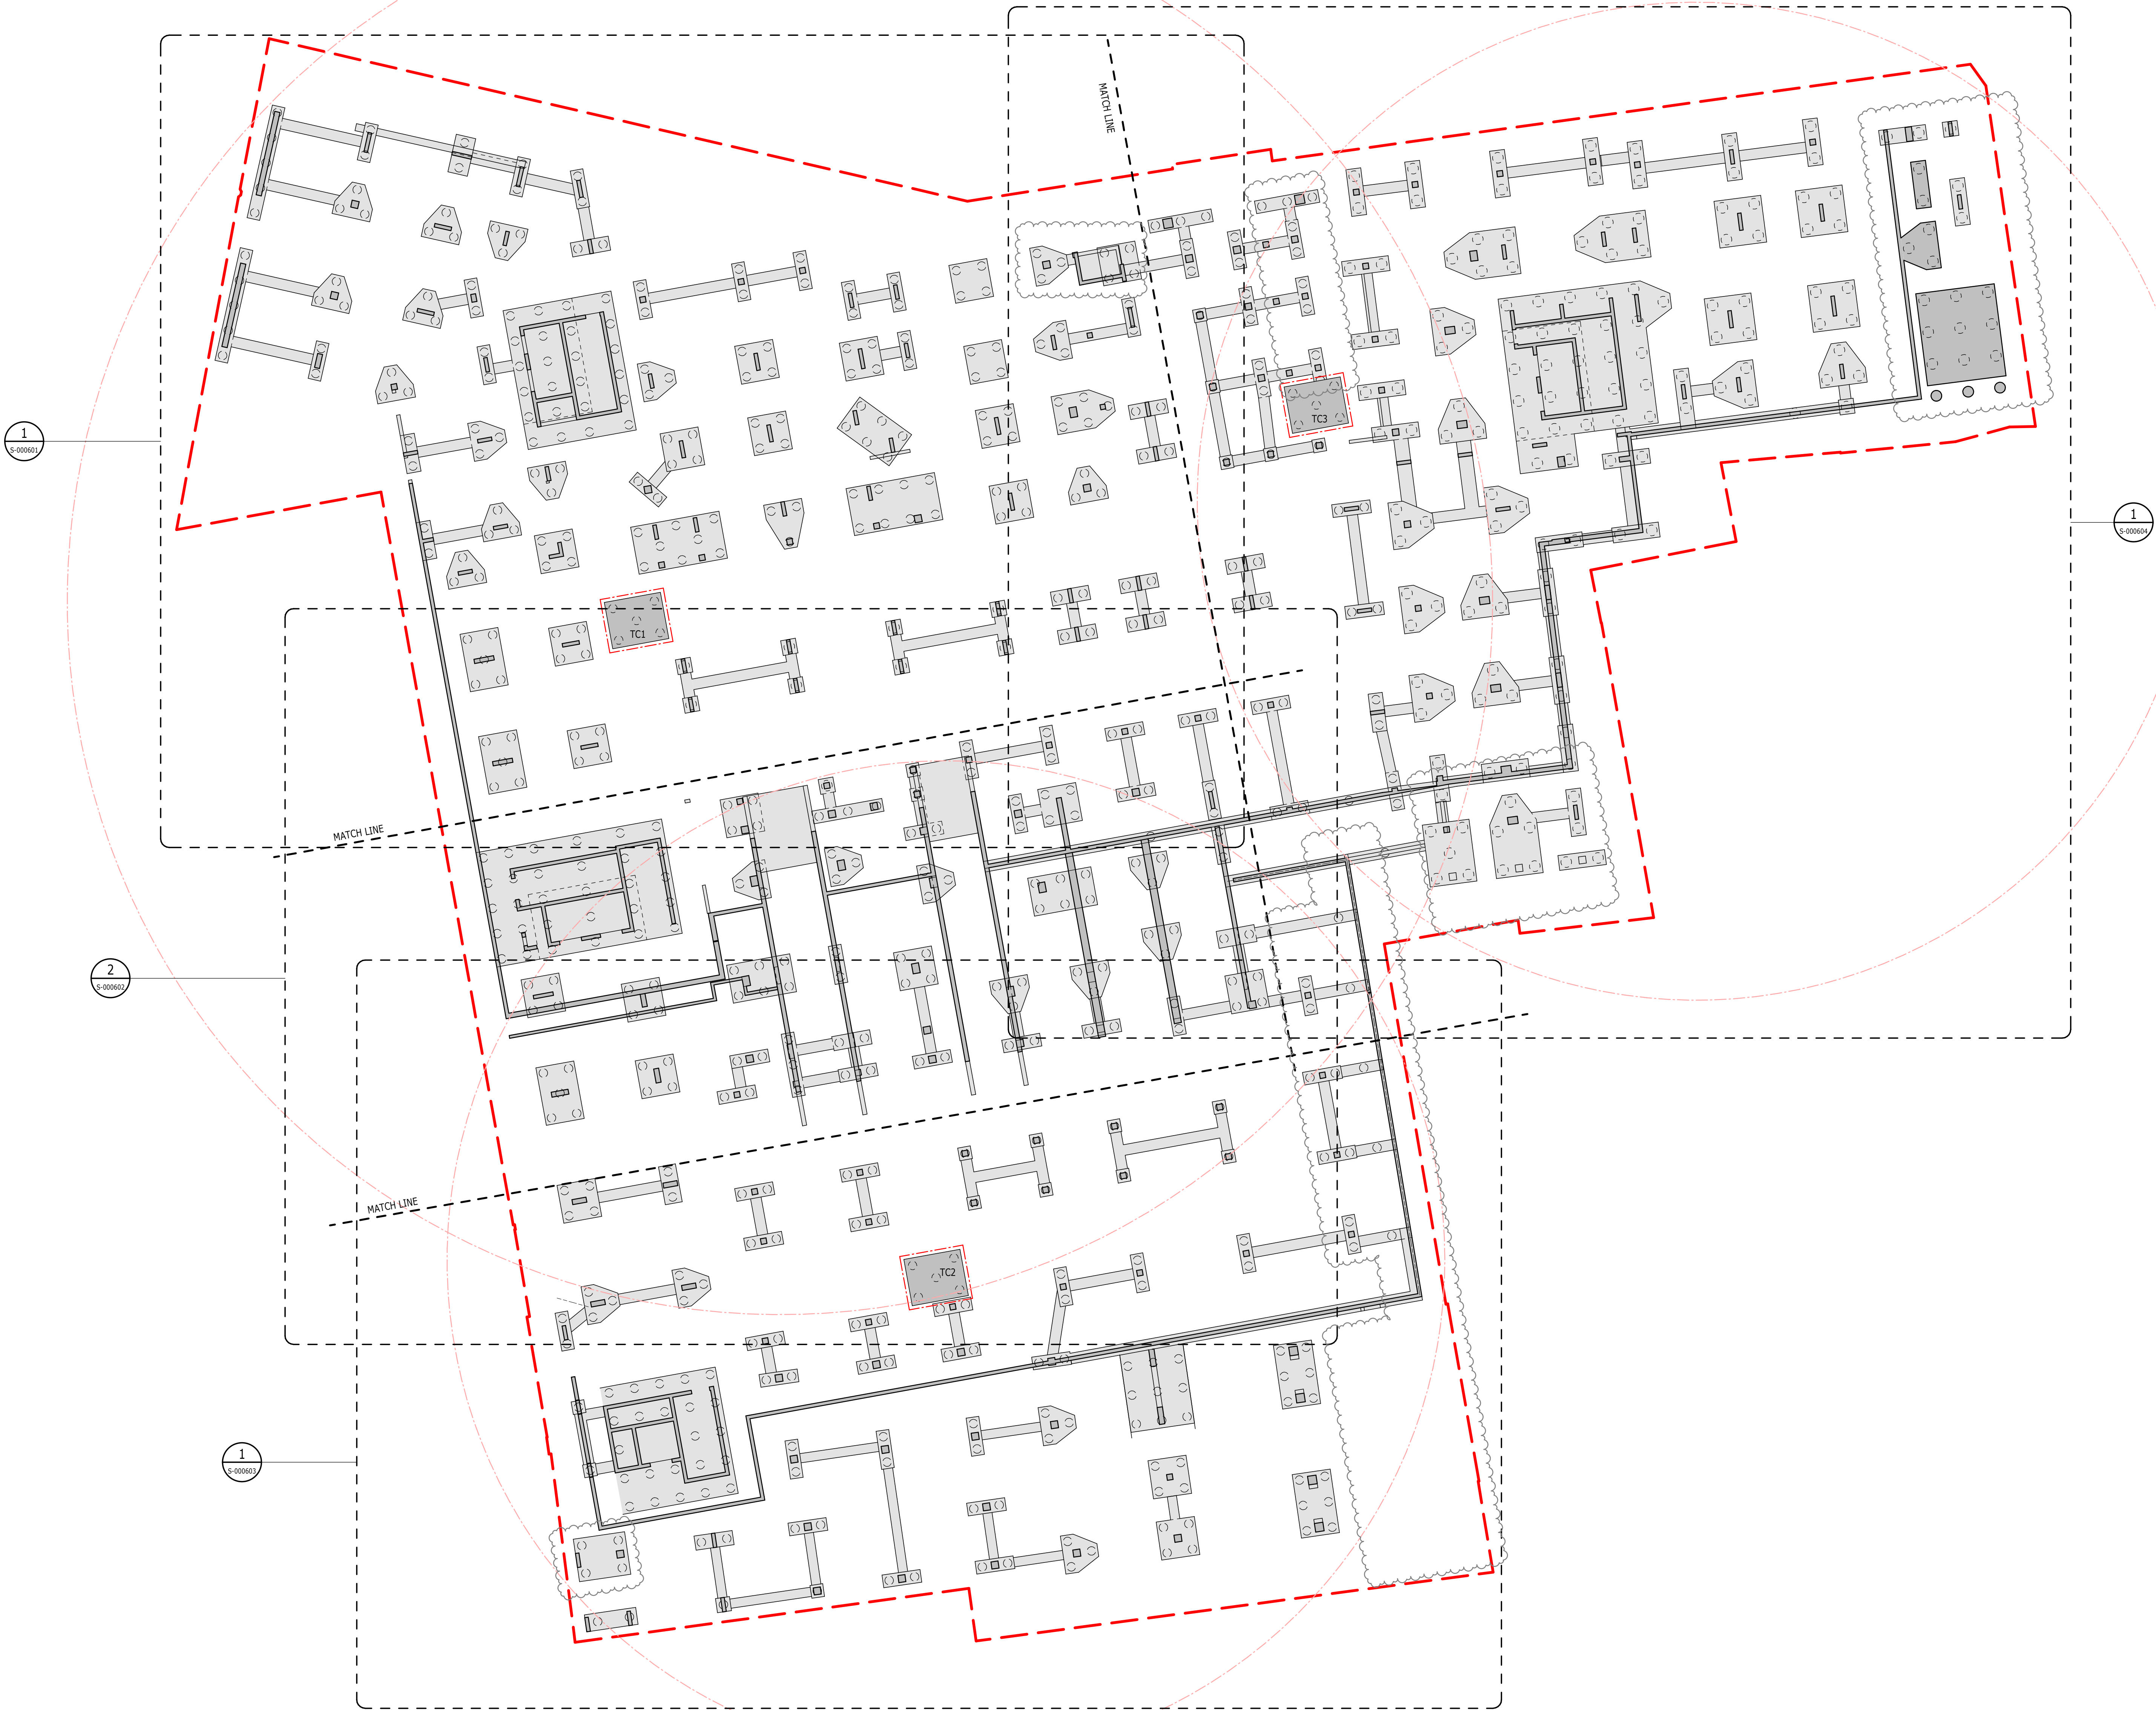

C01	ISSUED FOR CONTRACT	09/09/2018	AC	K3
T02	SUPERSTRUCTURE STAGE 4A ISSUE	26/04/2019	AC	K3
T01	STAGE 4A ADDENDUM ISSUE	31/05/2019	AC	K3
T00	STAGE 4A ISSUE	26/04/2019	AC	K3
P02	STAGE 3 ISSUE	01/03/2019	AC	K3
P01	DRAFT STAGE 3A ISSUE	30/11/2018	AC	K3

Rev	Description	Date	By	App
-----	-------------	------	----	-----

CONTRACT

STATION HILL
READING

RAMBOLL

240 BLACKFRIARS ROAD, SE1 8NW
TEL: 020 7631 5291 london@ramboll.co.uk
www.ramboll.co.uk

SOUTH SITE
FOUNDATION
GENERAL ARRANGEMENT

Project No:	Scale (B A3):	Date:	Drawn:
1620004716	1 : 200	NOV 2018	AC
Drawing No:	Rev:		
SHR-RAM-PS-FN-DR-S-000600	C01		