



Note:
THIS DRAWING IS BASED ON
SURVEY FROM GREENHATCH GROUP,
DRAWING NO. 32672-01-P
DATE: 04/02/2019

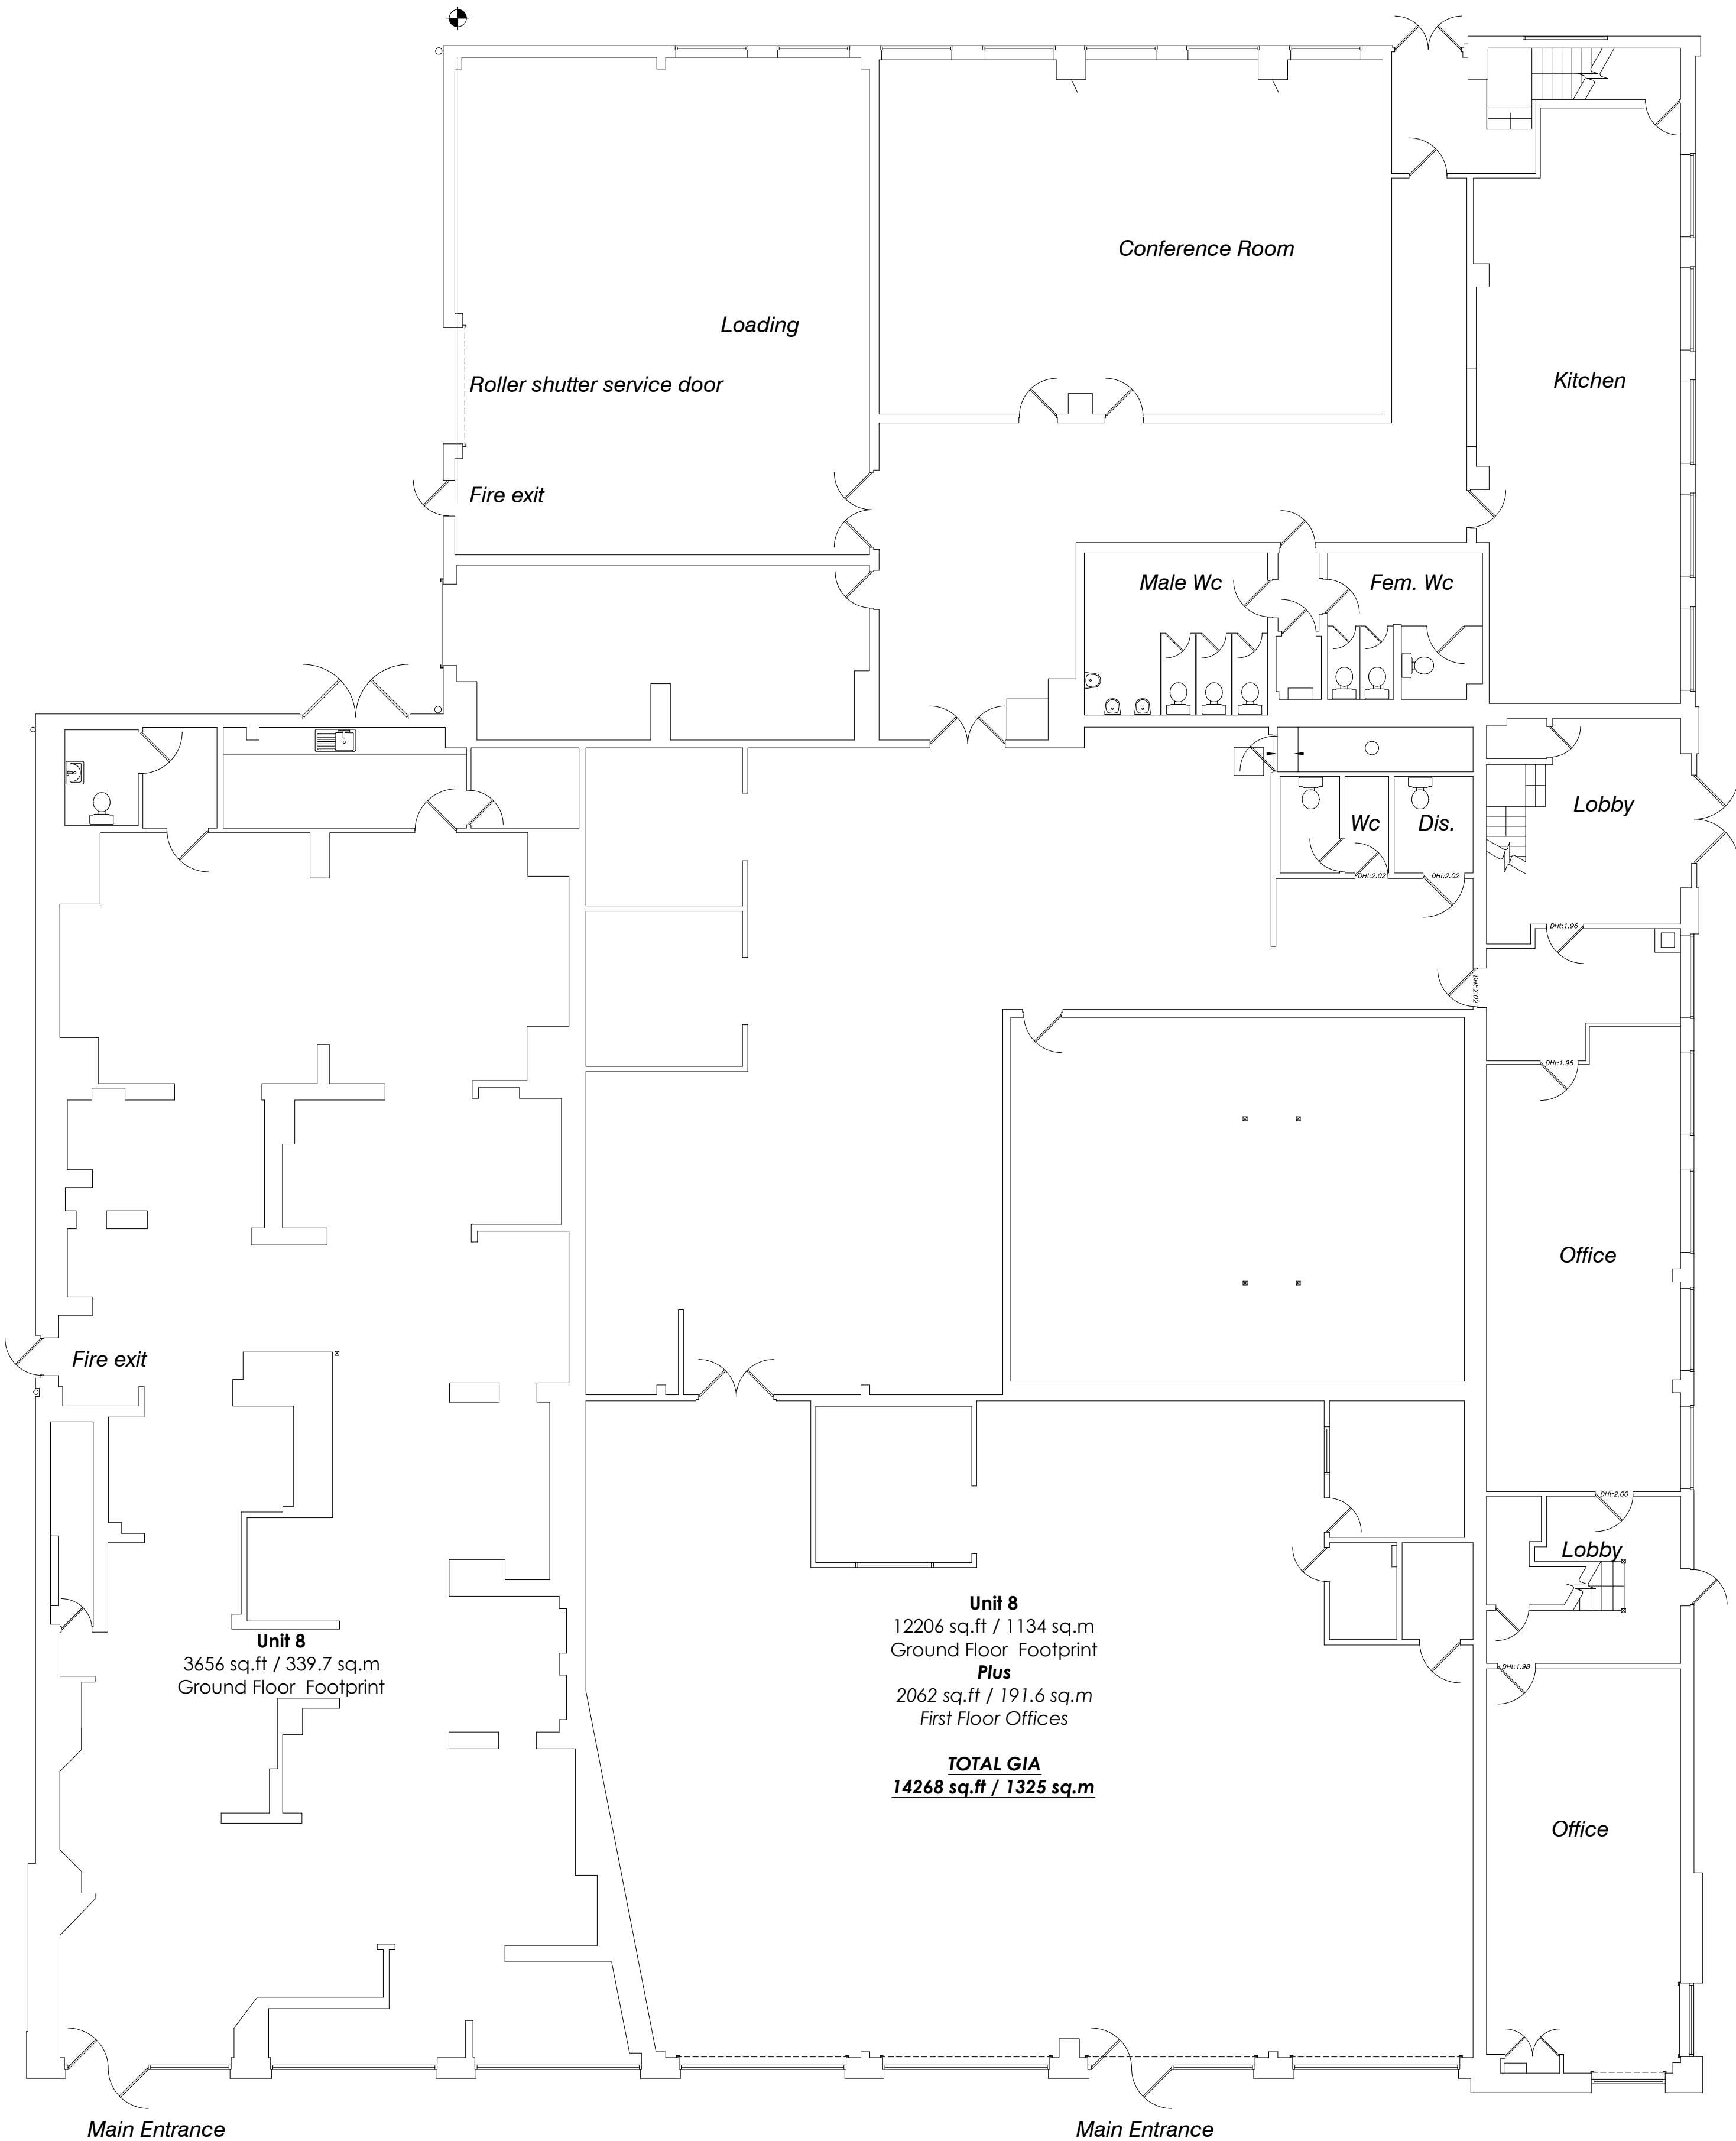

Existing Ground Floor GA Plan

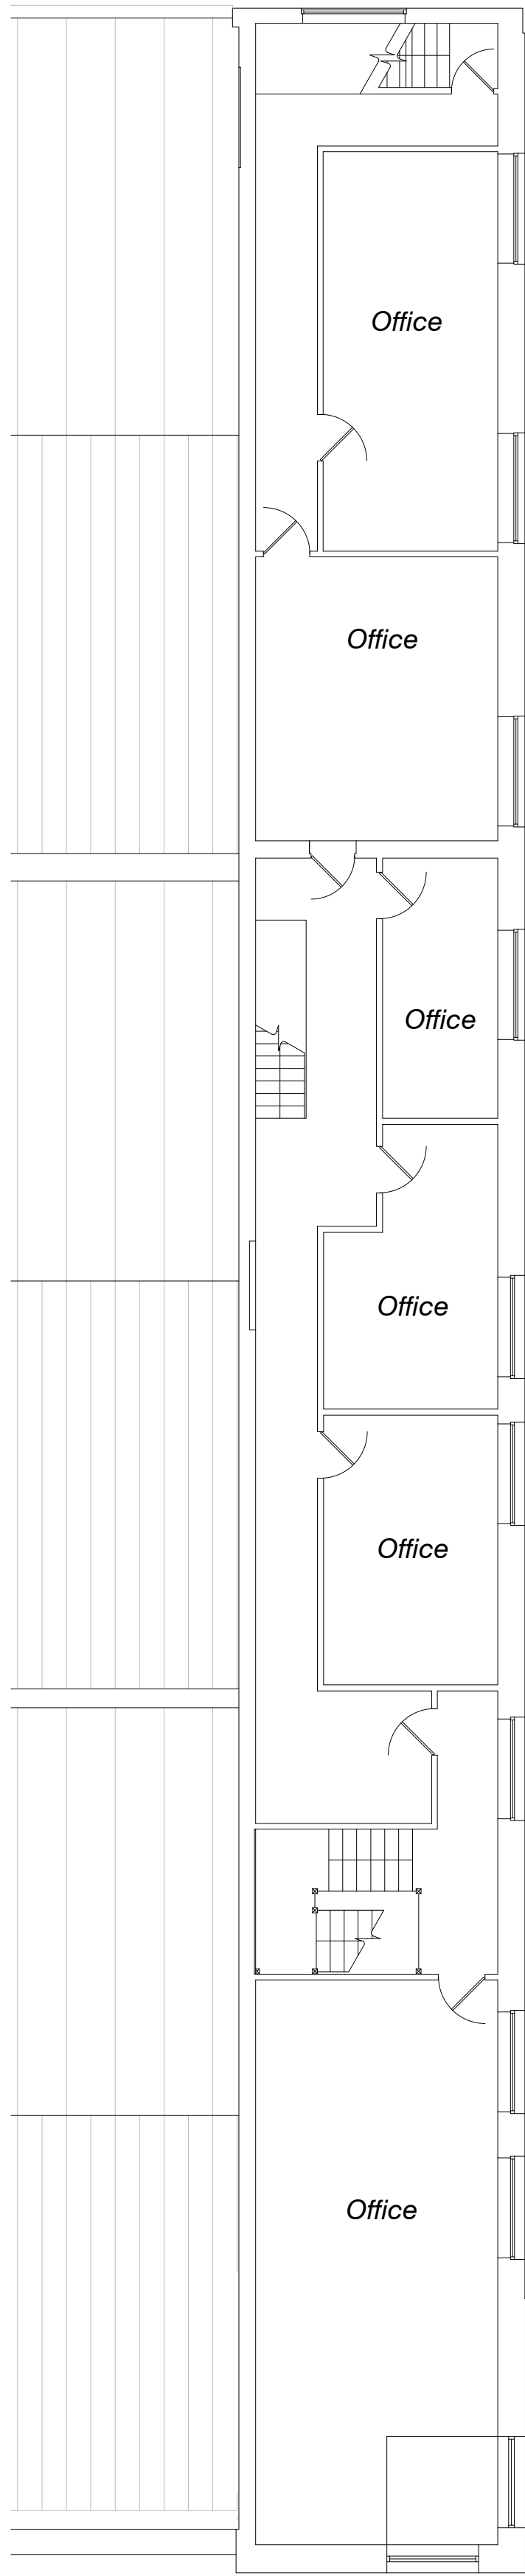

Existing First Floor GA Plan

B	05.08.2019	Draft status removed	MZ	DT
A	15.07.2019	Scheme presented.	ASR	DT
Rev	Date	Description	Rev By	Chkd By

Project Title	Proposed Redevelopment		
	Unit 1, 7-8 Bennet Road Reading RG2 0QX		
Client	London Anglican		
Status	PLANNING		
Scale	1:100	Drawing Size	A1
Date	12.04.19	Drawn By	MZ
		Checked	DT

Job-Dwg No	15786 - 102	Rev	B
2 St. Johns North, Wakefield, WF1 3QA t: 01924 291880 ☐ Carvers Warehouse, 77 Dale Street, Manchester, M1 2HG t: 0161 2388555 ☐ The Old Rectory, 79 High Street, Newport Pagnell, MK16 8AB t: 01908 211577 ☐ 101 London Road, Reading, RG1 5BY t: 0118 950700 ☐ 10 Green Court, St Christophers Place, London, W1U 1JJ t: 0207 4091215			
THE HARRIS PARTNERSHIP ARCHITECTS www.harrispartnership.com			