



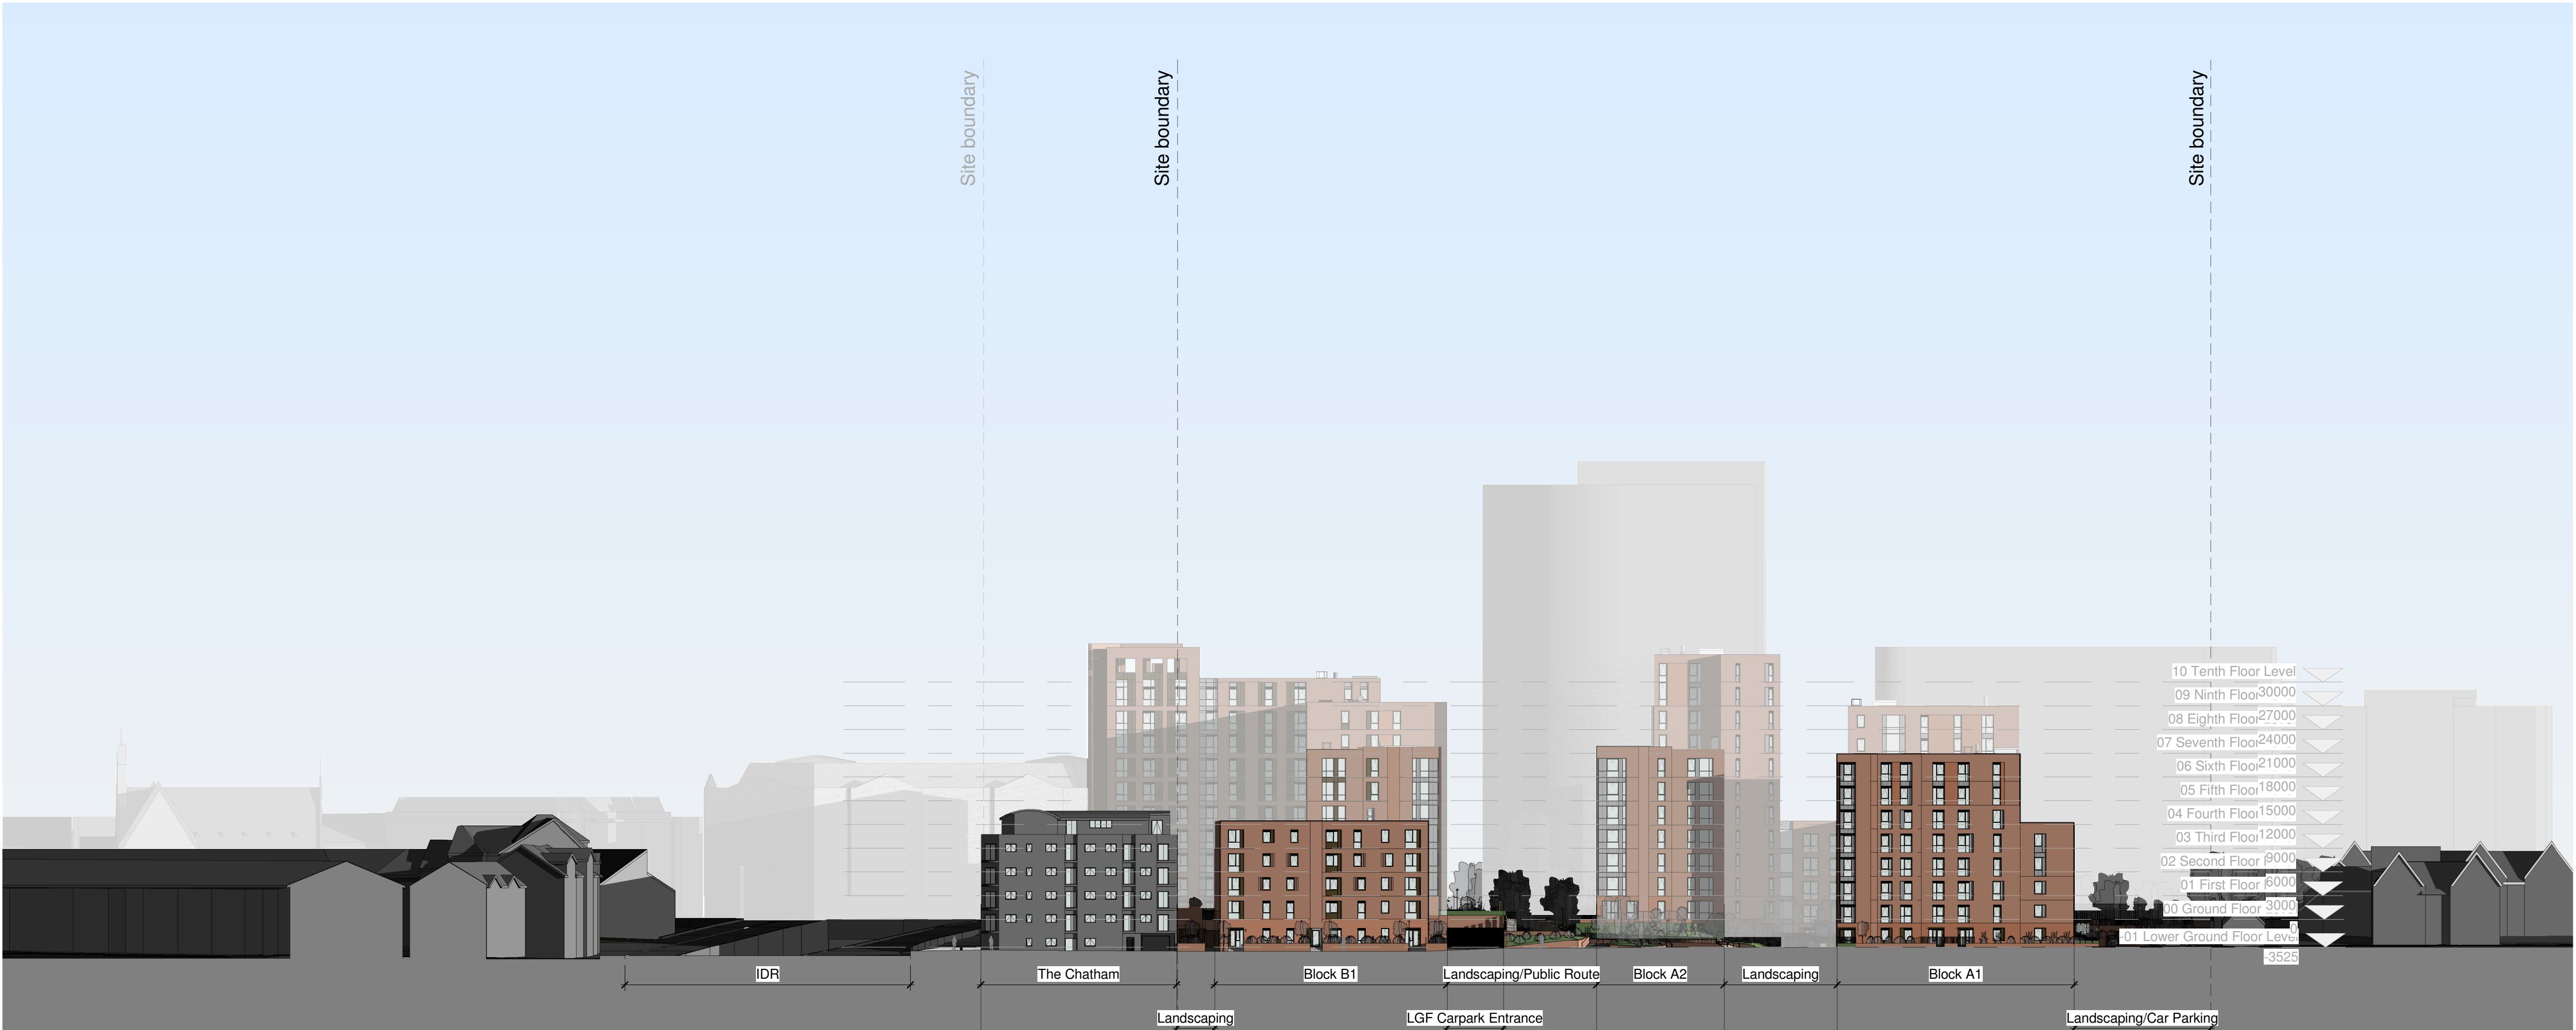

1 0350 - Street Scene Elevations - South
1:500




2 0350 - Street Scene Elevations - North
1:500

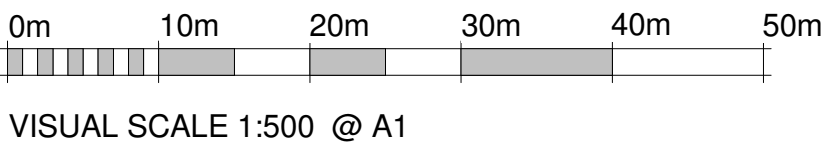

Notes
This drawing may be scaled for the purposes of Planning Applications, Land Registry and for Legal plans where the scale bar is used, and where it verifies that the drawing is an original or an accurate copy. It may not be scaled for construction purposes.
Always refer to figured dimensions. All dimensions are to be checked on site. Discrepancies and/or ambiguities between this drawing and information given elsewhere must be reported immediately to this office for clarification before proceeding. All drawings are to be read in conjunction with the specification and all works to be carried out in accordance with latest British Standards / Codes of Practice.

Building Location Key

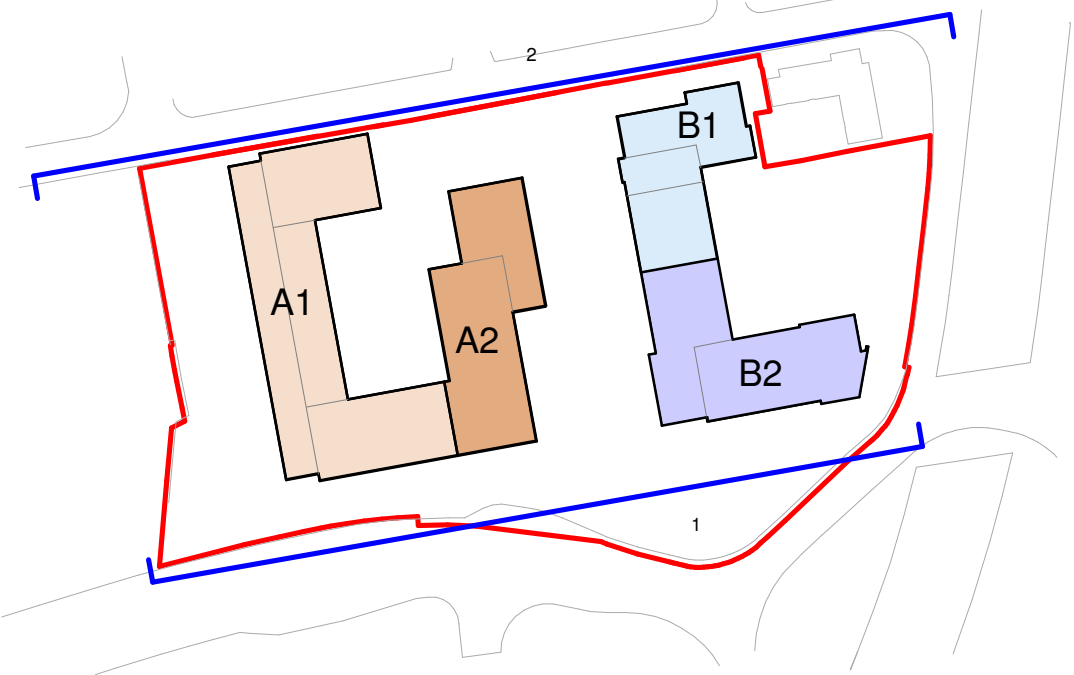

Material Key

- Reading Red Brick - Running Bond
- Reading Red Brick - Extruded Heads Soldier Course
- Reading Red Brick - Running Bond Extruded Courses
- Panelised Grey Metal Cladding
- Panelised Metal Cladding bronze

E	22/06/17	DB	Revised elevations and massing following comments from RBC	JC
D	30/05/17	JC	Minor amendments based on comments from D:SE panel review	MAS
C	17/02/17	GC	ISSUED FOR PLANNING	JC
B	15/12/16	GC	Updated sections inline with current scheme	JC
A	10/11/16	GC	General Amendments	JC
Rev	Date	Int	Notes	Chkd

Client

Drawing Originator

AWW inspired environments
London - 7 Birchlin Lane, London, EC3V 9BW 020 7160 6000
Bristol - Rivergate House, Bristol, BS1 6LS 0117 923 3735
Plymouth - East Quay House, Plymouth, PL4 0HN 01752 261 282
RIBA Chartered Practice www.aww-uk.com

Project Title
**Weldale Street, Reading
Site Coordinated**

Drawing Title
Street Scene Elevations -South & North

Scale	Sheet	Drawn	Checked	Date
As indicated	A1	GC	MAS	09/09/16
Status	Project No.			
PLANNING	3622			
Drawing Reference	Drawing No.		Revision	
	0350		E	