


NOTES

All dimensions and levels to be checked by Contractor and verified before work commences; dimensions must be not be scaled from this drawing.
Copyright reserved.

EC REGULATIONS - GENERAL NOTE

Where reference is made on this drawing to British Standards or to specific manufacturer's products or trade names, this is intended to indicate a minimum acceptable standard of performance etc. Materials and components conforming to an equivalent European Standard may be used and supporting evidence shall be produced at tender stage to confirm fitness for purpose.

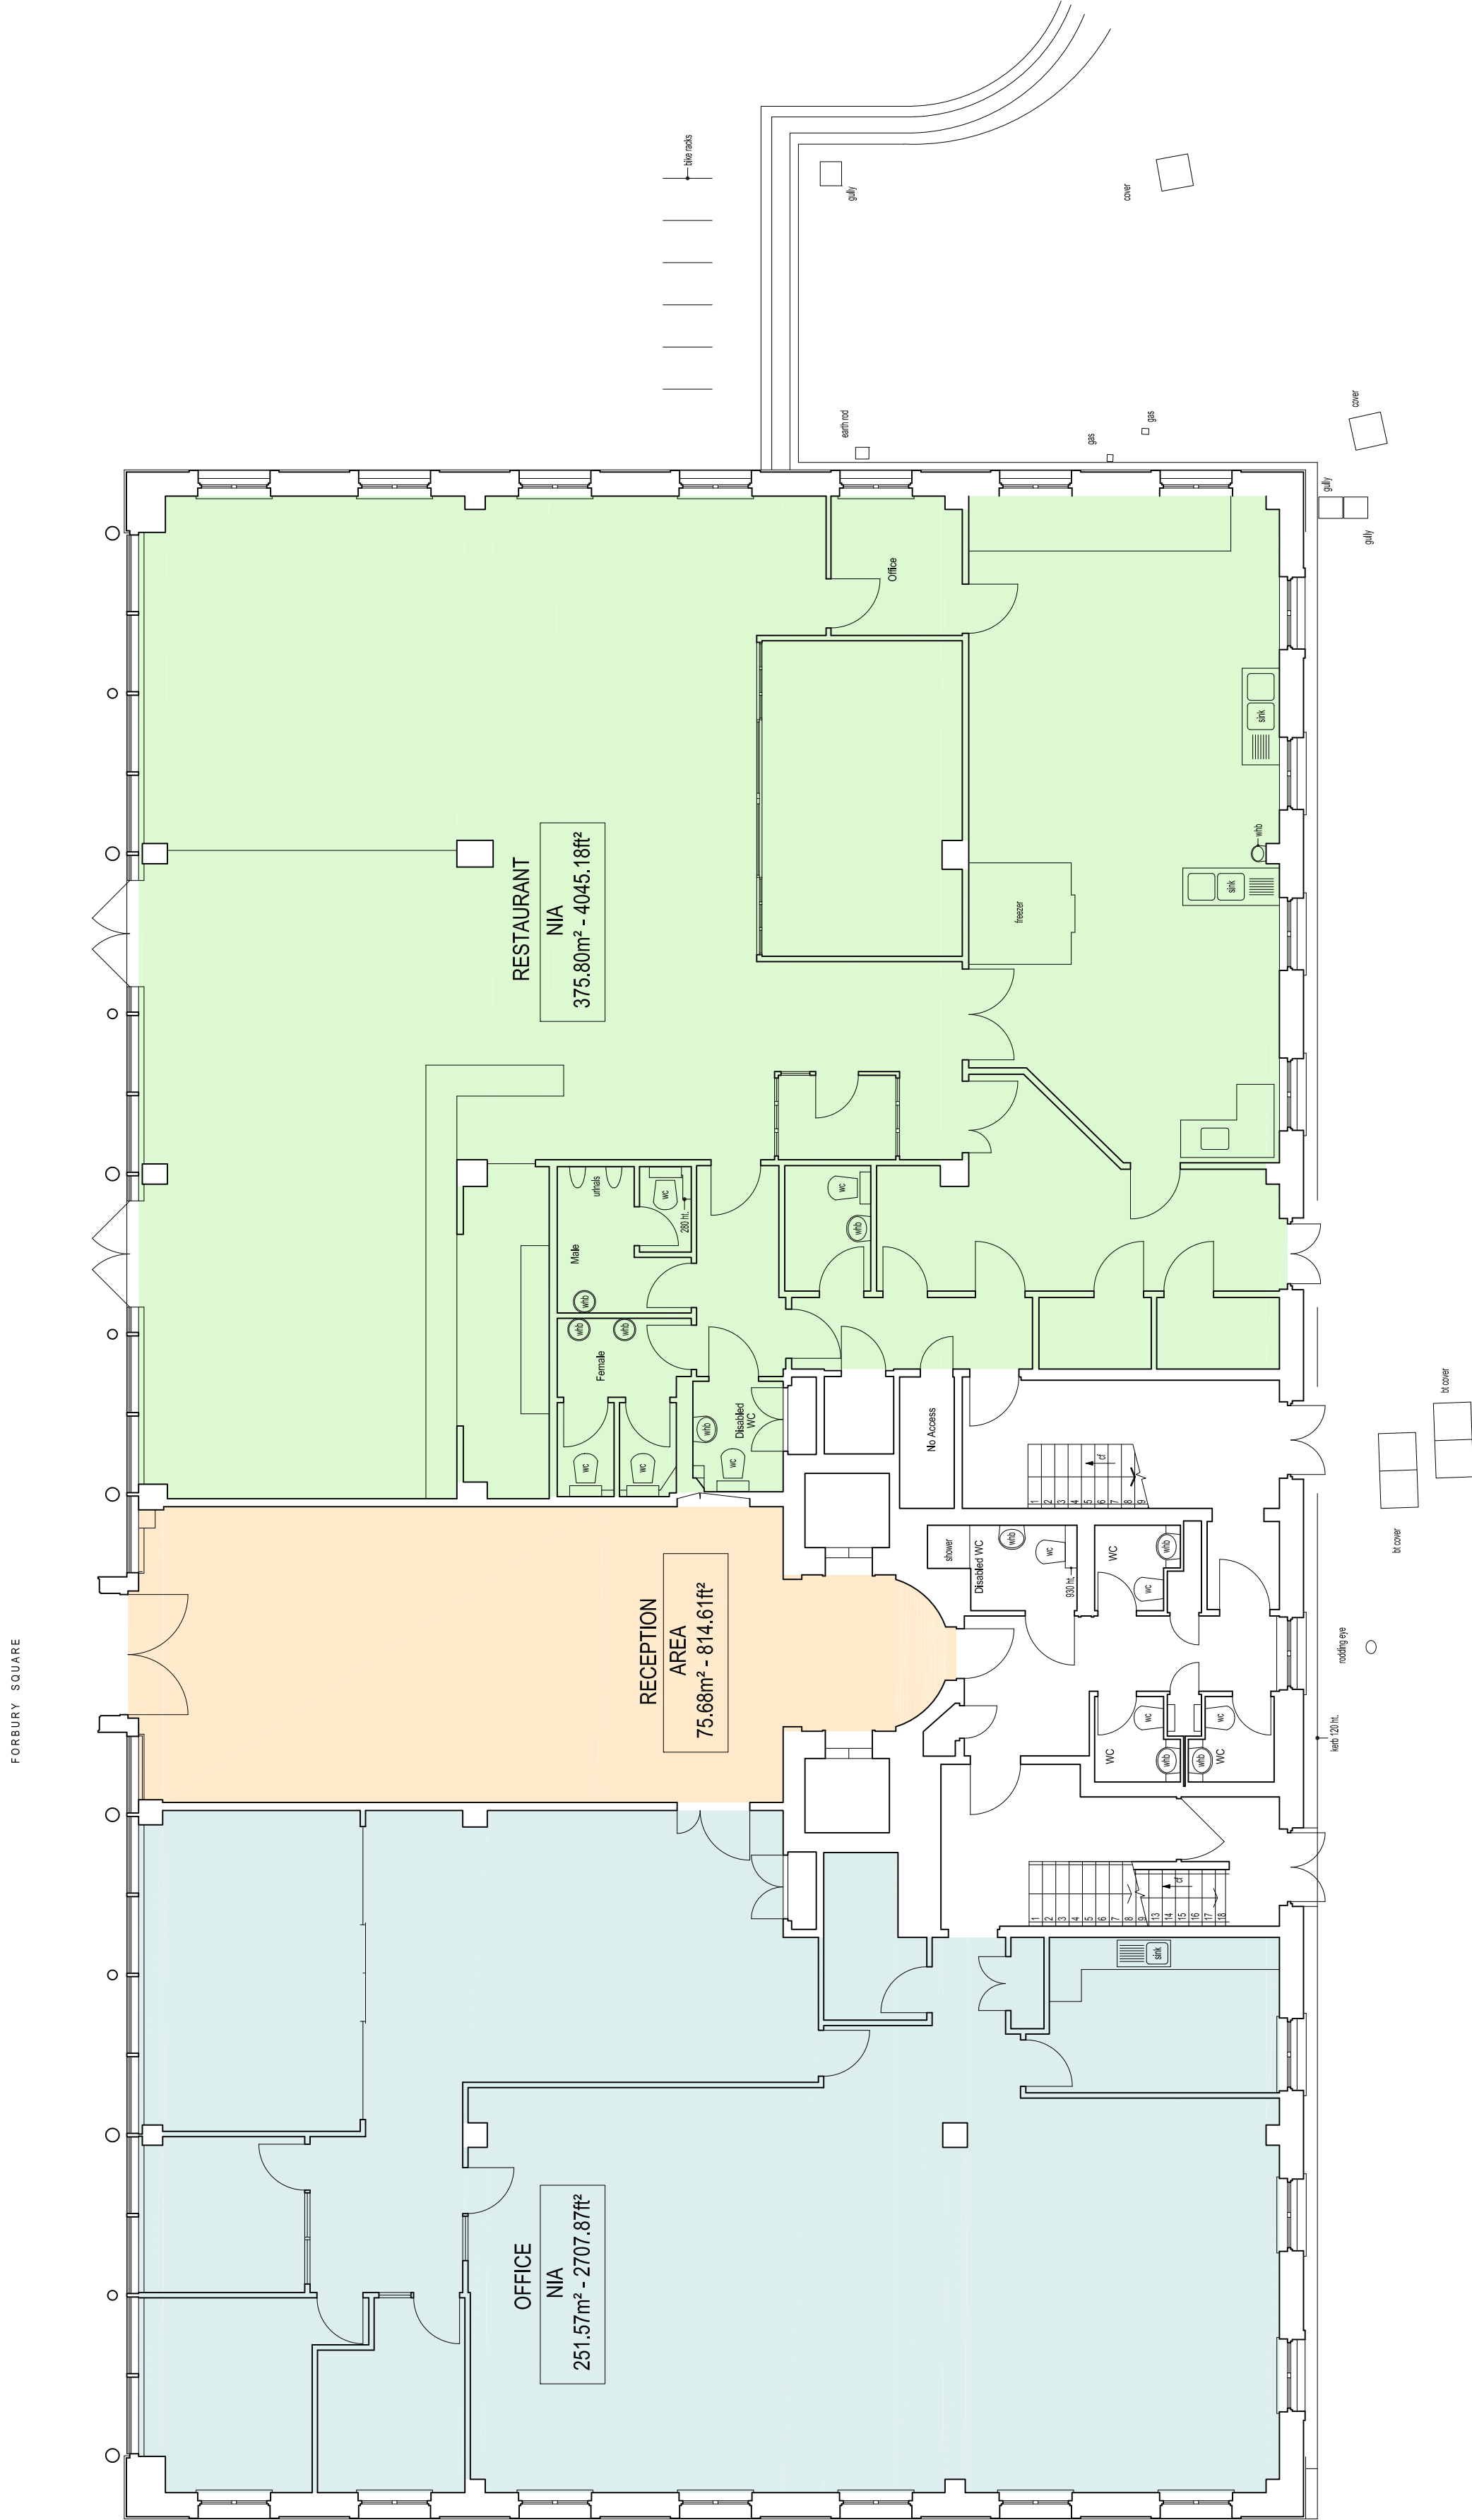

- PLANNING ISSUE		15.07.2019	
revisions			
PLANNING ISSUE			
LF CANLIFE UK PROPERTY ACS			
One Bridge Wharf 156 Caledonian Road, London N1 9UU Tel: 020 7630 6633 Thamesway House 39 Colindale Avenue, London NW9 1ST Tel: 01885 260 600 Chartered surveyors a project management company tmd email: info@tmdsurveyors.co.uk www.tmdsurveyors.co.uk			
Project		ONE FORBURY SQUARE READING RG1 3EB	
Drawings:		EXISTING GENERAL ARRANGMENT PLAN	
Scale:		Drawn By:	
1:100 @ A1		GAW	
Date:		Checked By:	
MARCH 2019		RWDC	
Job No.		Rev'n	
8110		A1	