


CORPORATION OF READING WATERWORKS.

GENERAL ARRANGEMENT OF SOUTHCOTE PRE-FILTERS.

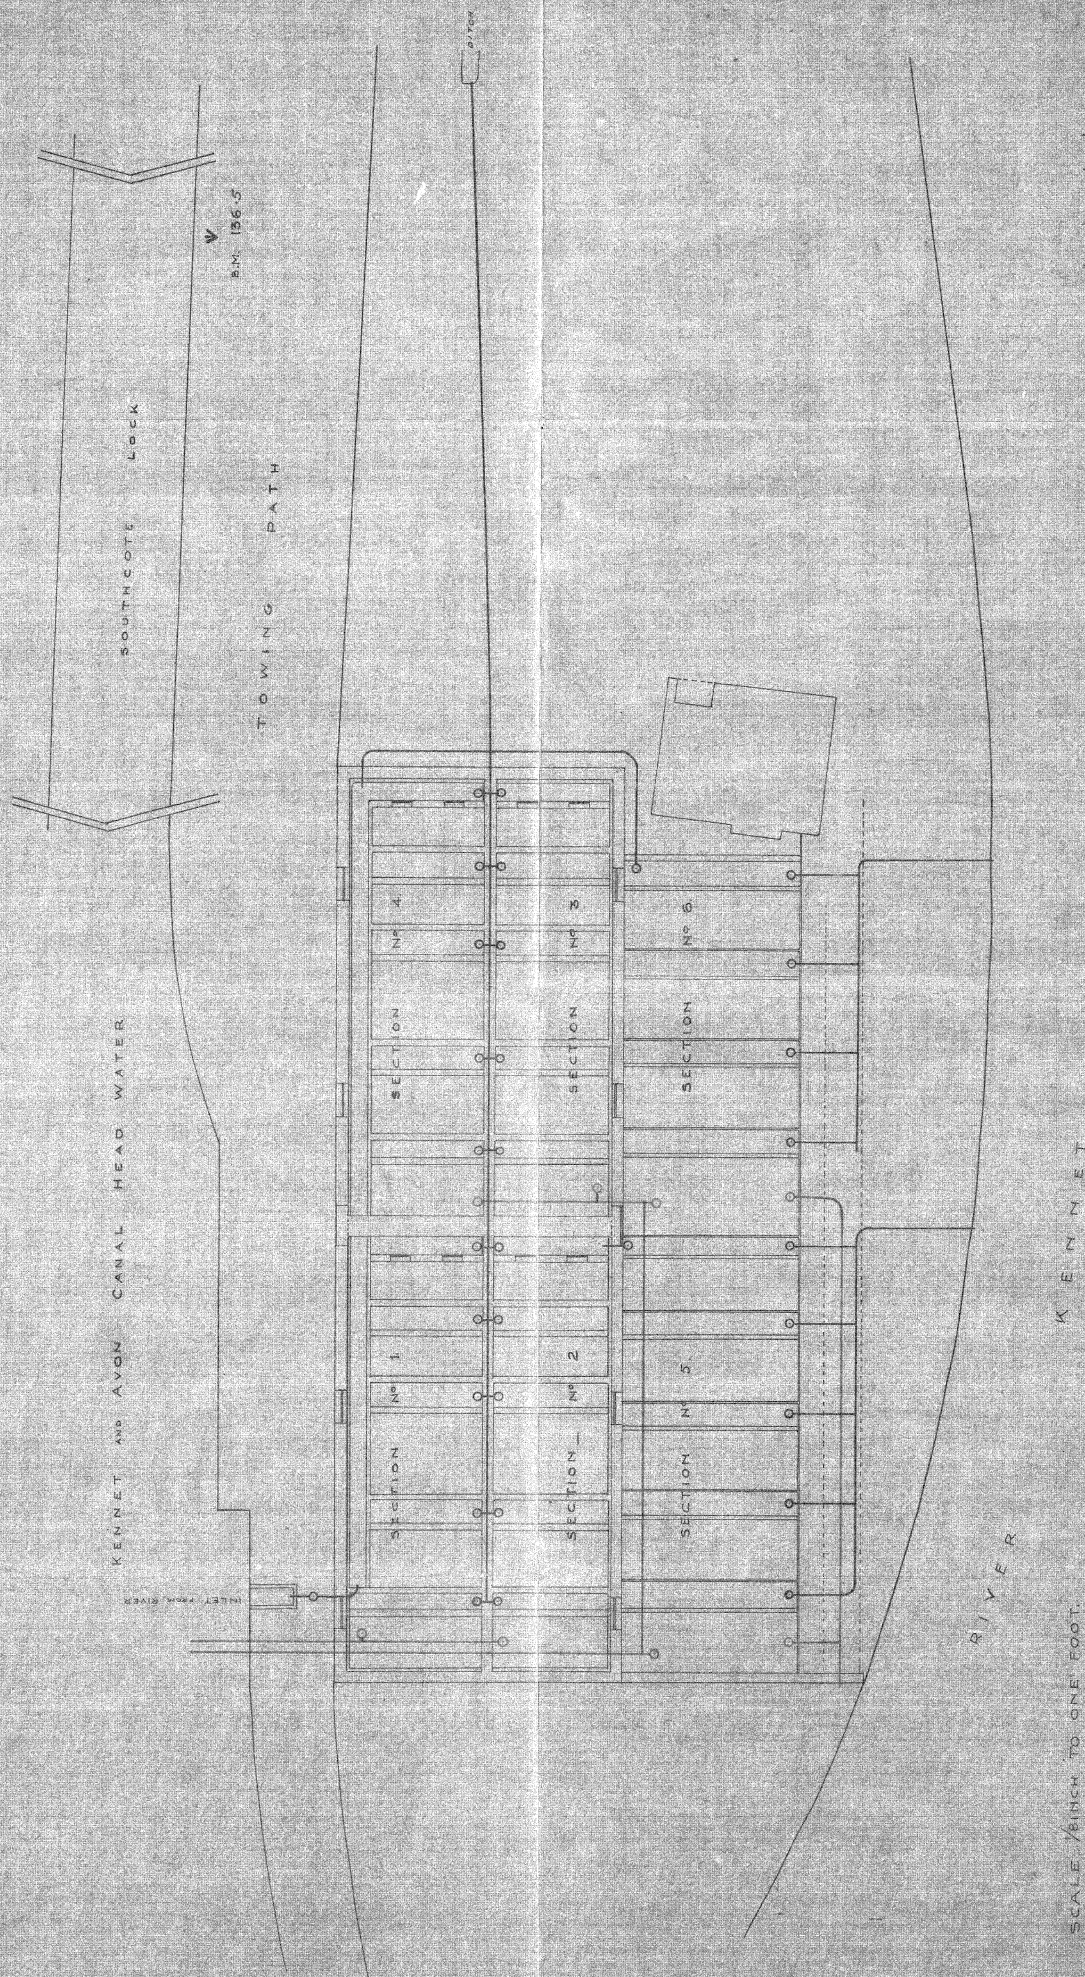

Arthur D. Walker
 Waterworks Managers Office
 Old College Buildings
 St Laurence's Churchyard
 Reading, June 5th 1928