


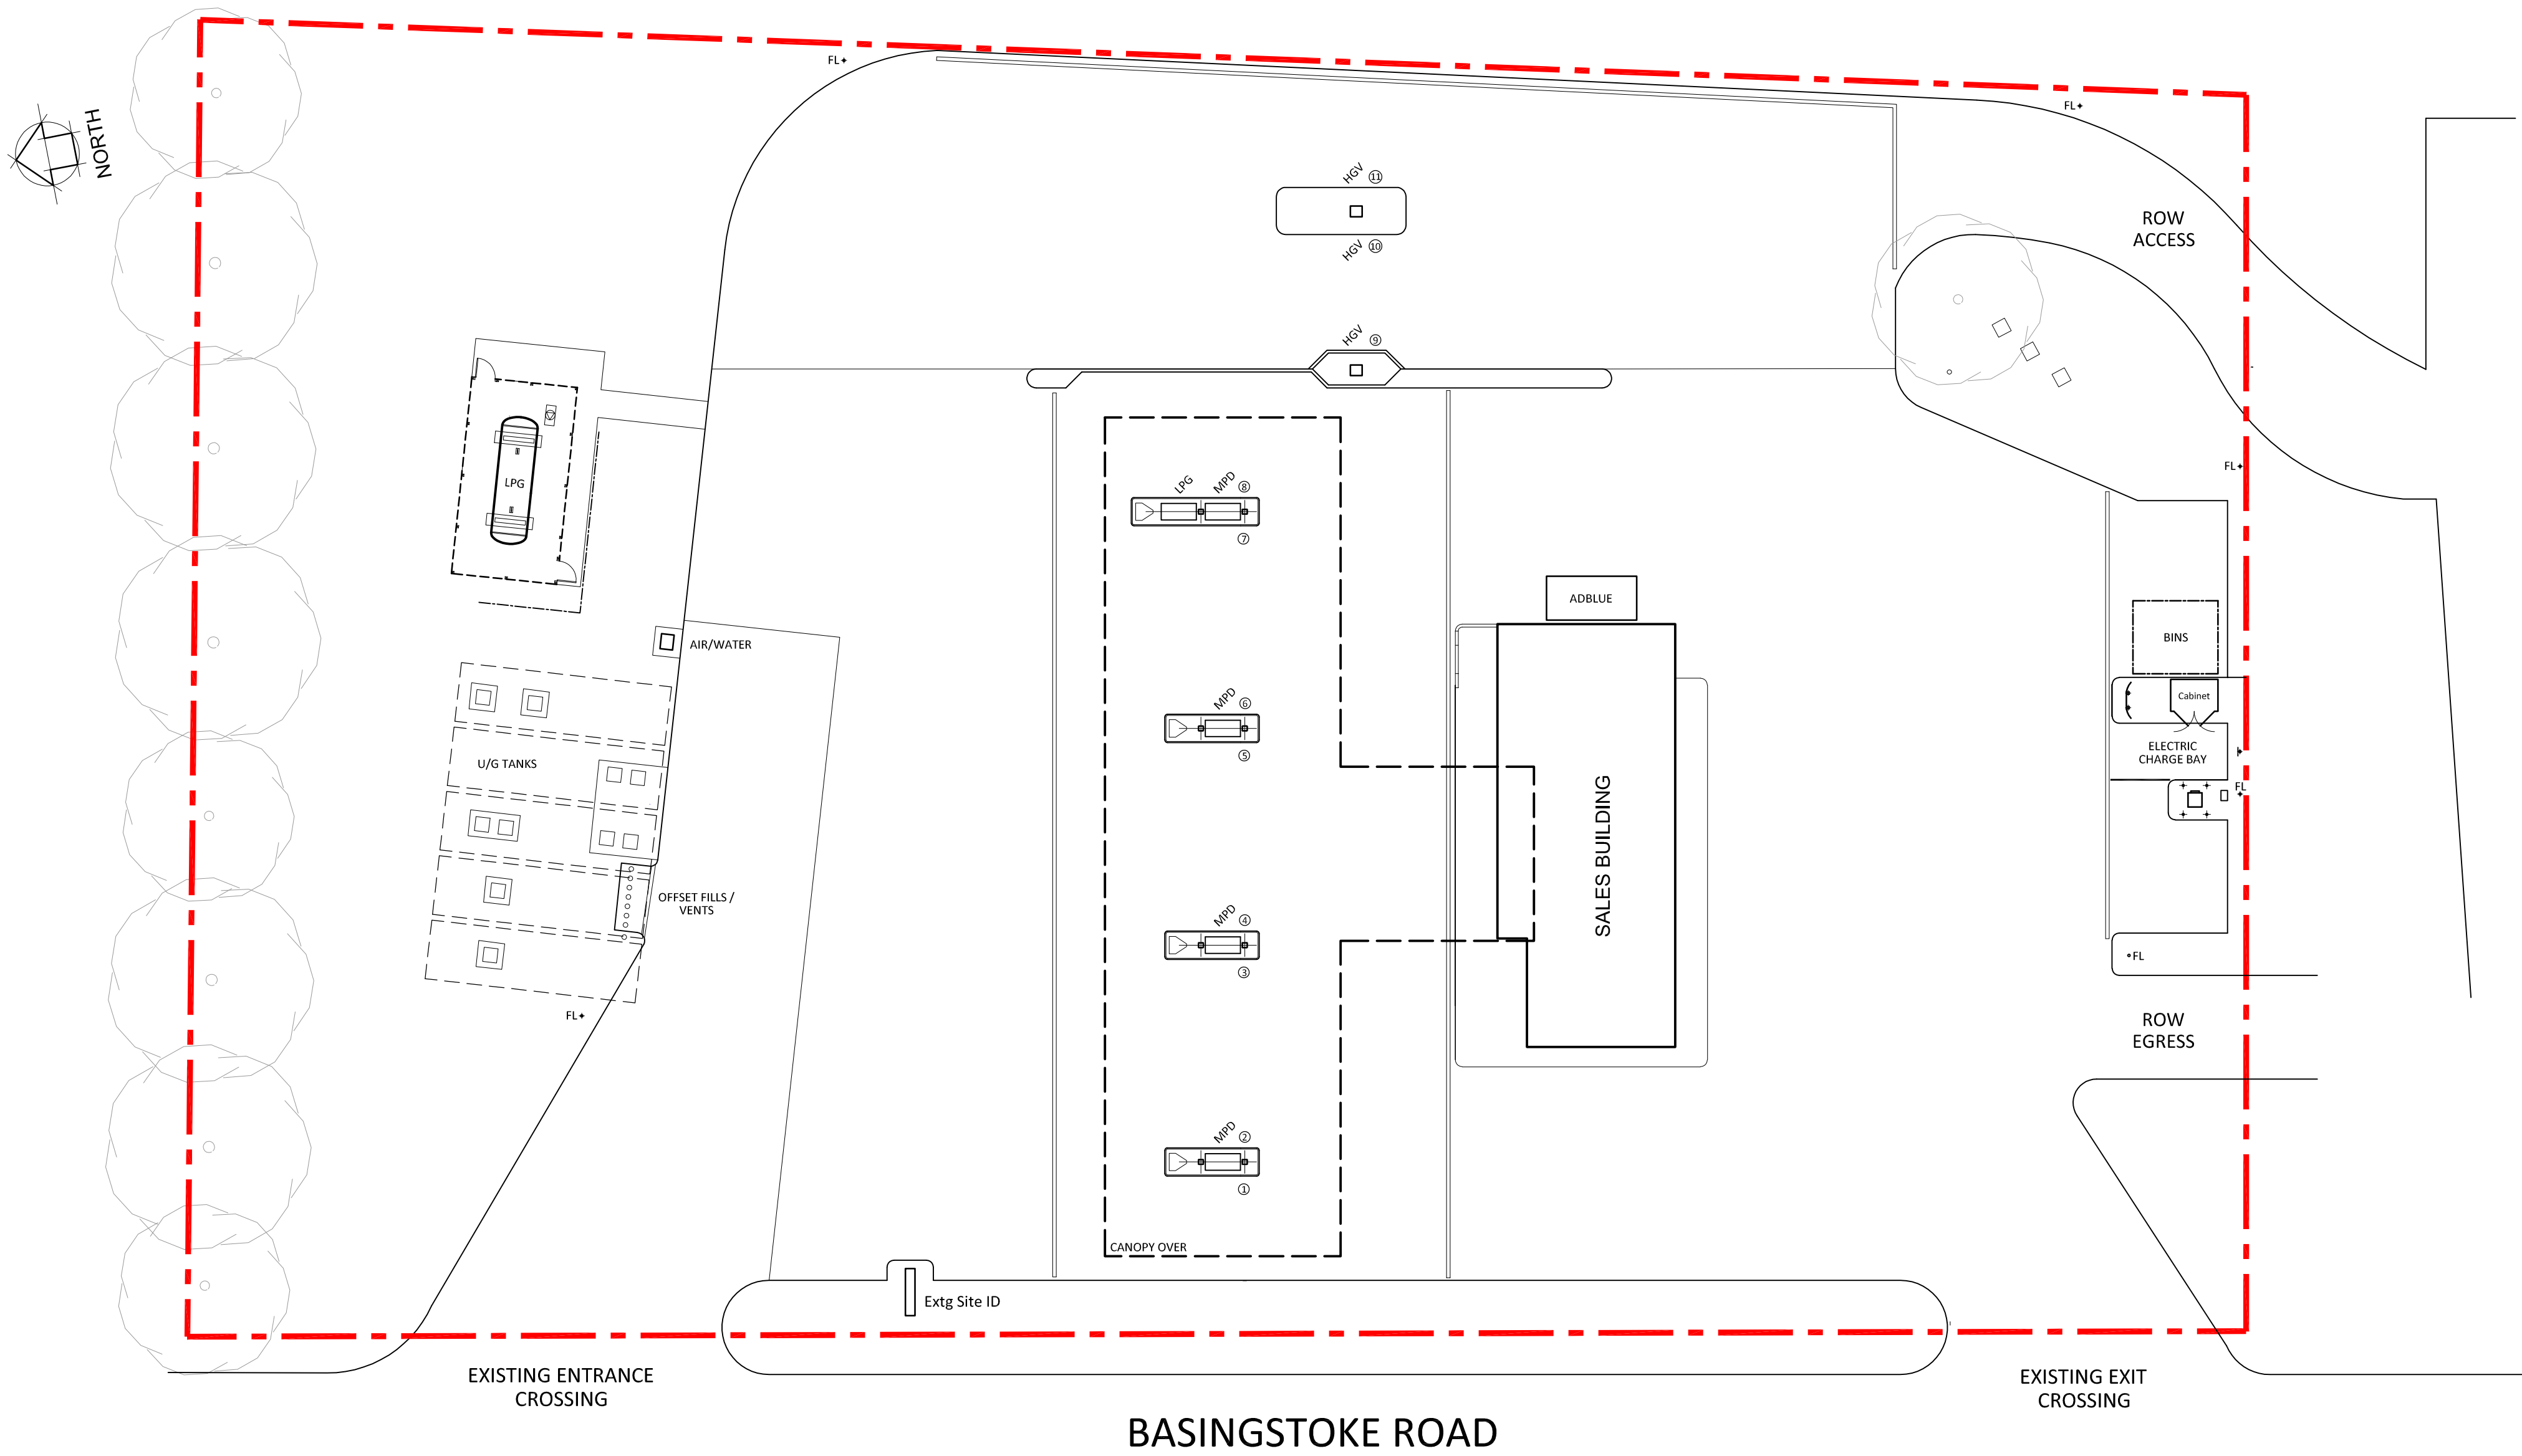

GENERAL NOTES

THIS DRAWING HAS BEEN PREPARED FOR PLANNING PURPOSES ONLY.

THIS DRAWING IS TO BE READ IN CONJUNCTION WITH THE FOLLOWING:

FAIRFIELD -10019023 PLNG-01 2018 - Existing Layout
FAIRFIELD -10019023 PLNG-02 2018 - Existing Elevations
FAIRFIELD -10019023 PLNG-03 2018 - Proposed Layout
FAIRFIELD -10019023 PLNG-04 2018 - Proposed Elevations
FAIRFIELD -10019023 PLNG-05 2018 - Proposed Building Elevations
FAIRFIELD -10019023 PLNG-06 2018 - Site Location Plan
FAIRFIELD -10019023 PLNG-07 2018 - Block Plan

PLANNING DRAWING


JENNINGS DESIGN LIMITED

York House, Valley Court Canal Road,
Bradford West Yorkshire BD1 4SP

TEL. No 01274 395422
FAX. No 01274 395427
E-mail office@jen305.com

PROJECT : SHELL FAIRFIELD
585 BASINGSTOKE ROAD, READING
BERKSHIRE, RG2 0TA

TITLE : EXISTING SITE LAYOUT

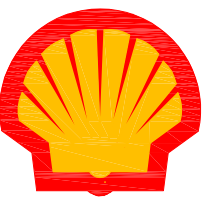

SHELL UK LIMITED
SHELL CENTRE
LONDON
SE1 7NA
UNITED KINGDOM

DRAWN BY : DS
DATE : June 2019
PLOT DATE : June 2019
CAD FILE : E:\ARCHIVE\DRAWINGS\SHELL\FAIRFIELD\DRB-PLNG-2019

DWG No : 10019023 PLNG-01 2019