

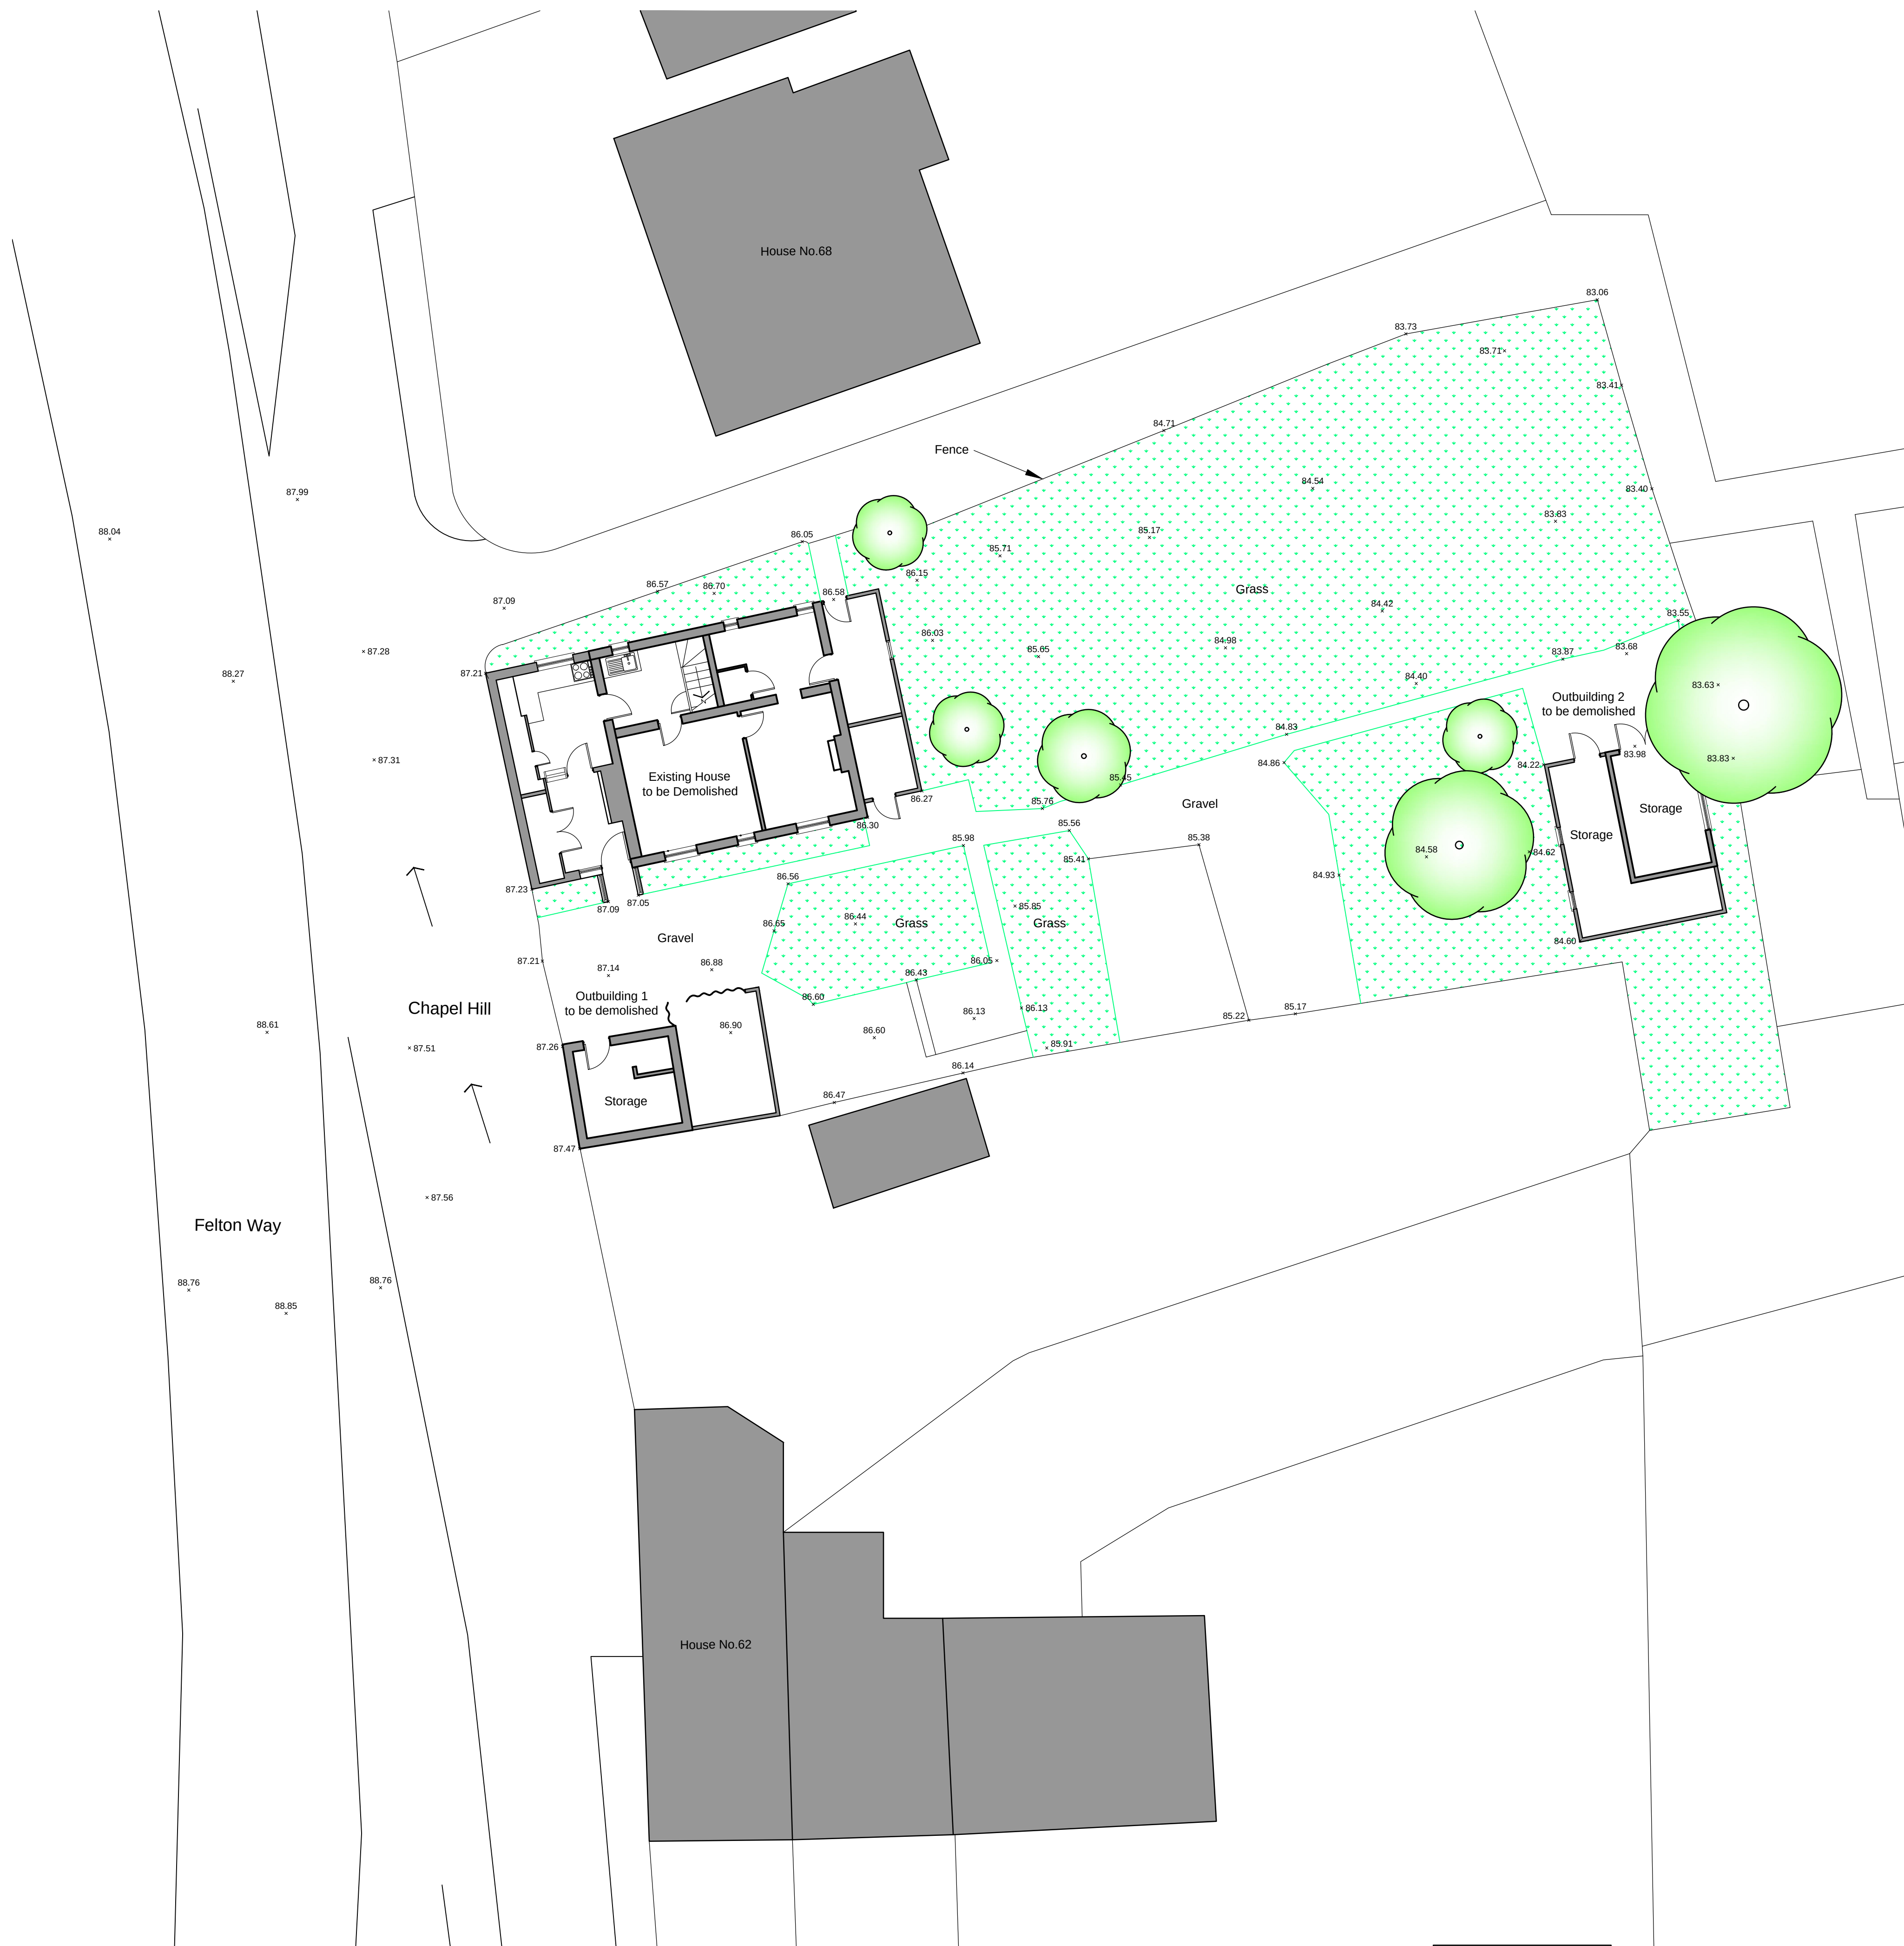


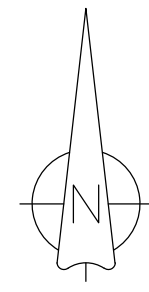

Existing Landscape Plan Houses in Context

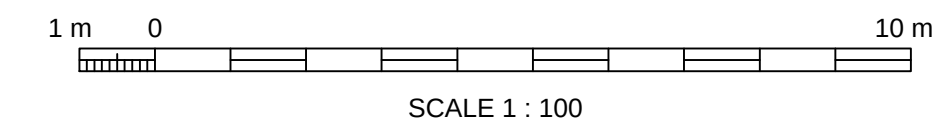

A	23.04.19	GS	DA	JA	ISSUED FOR PLANNING APPROVAL
REV	DATE	DRN	CHKD	APPD	DESCRIPTION
DRAWING STATUS					

For Approval



E: info@bluebirdengineering.co.uk
T: 0118 9583 551 F: 0118 9583 563
A: 110 London Street, Reading, RG1 4SJ

CLIENT			Mr Longmate		
PROJECT			64-66 Chapel Hill Reading		
TITLE					
Existing Landscape & Topo Survey					
DRAWN GS		DATE April 19		SCALE 1:100 @ A1	
DRG NO A-1030				REV A	
© BLUEBIRD ENGINEERING LTD 2013					