
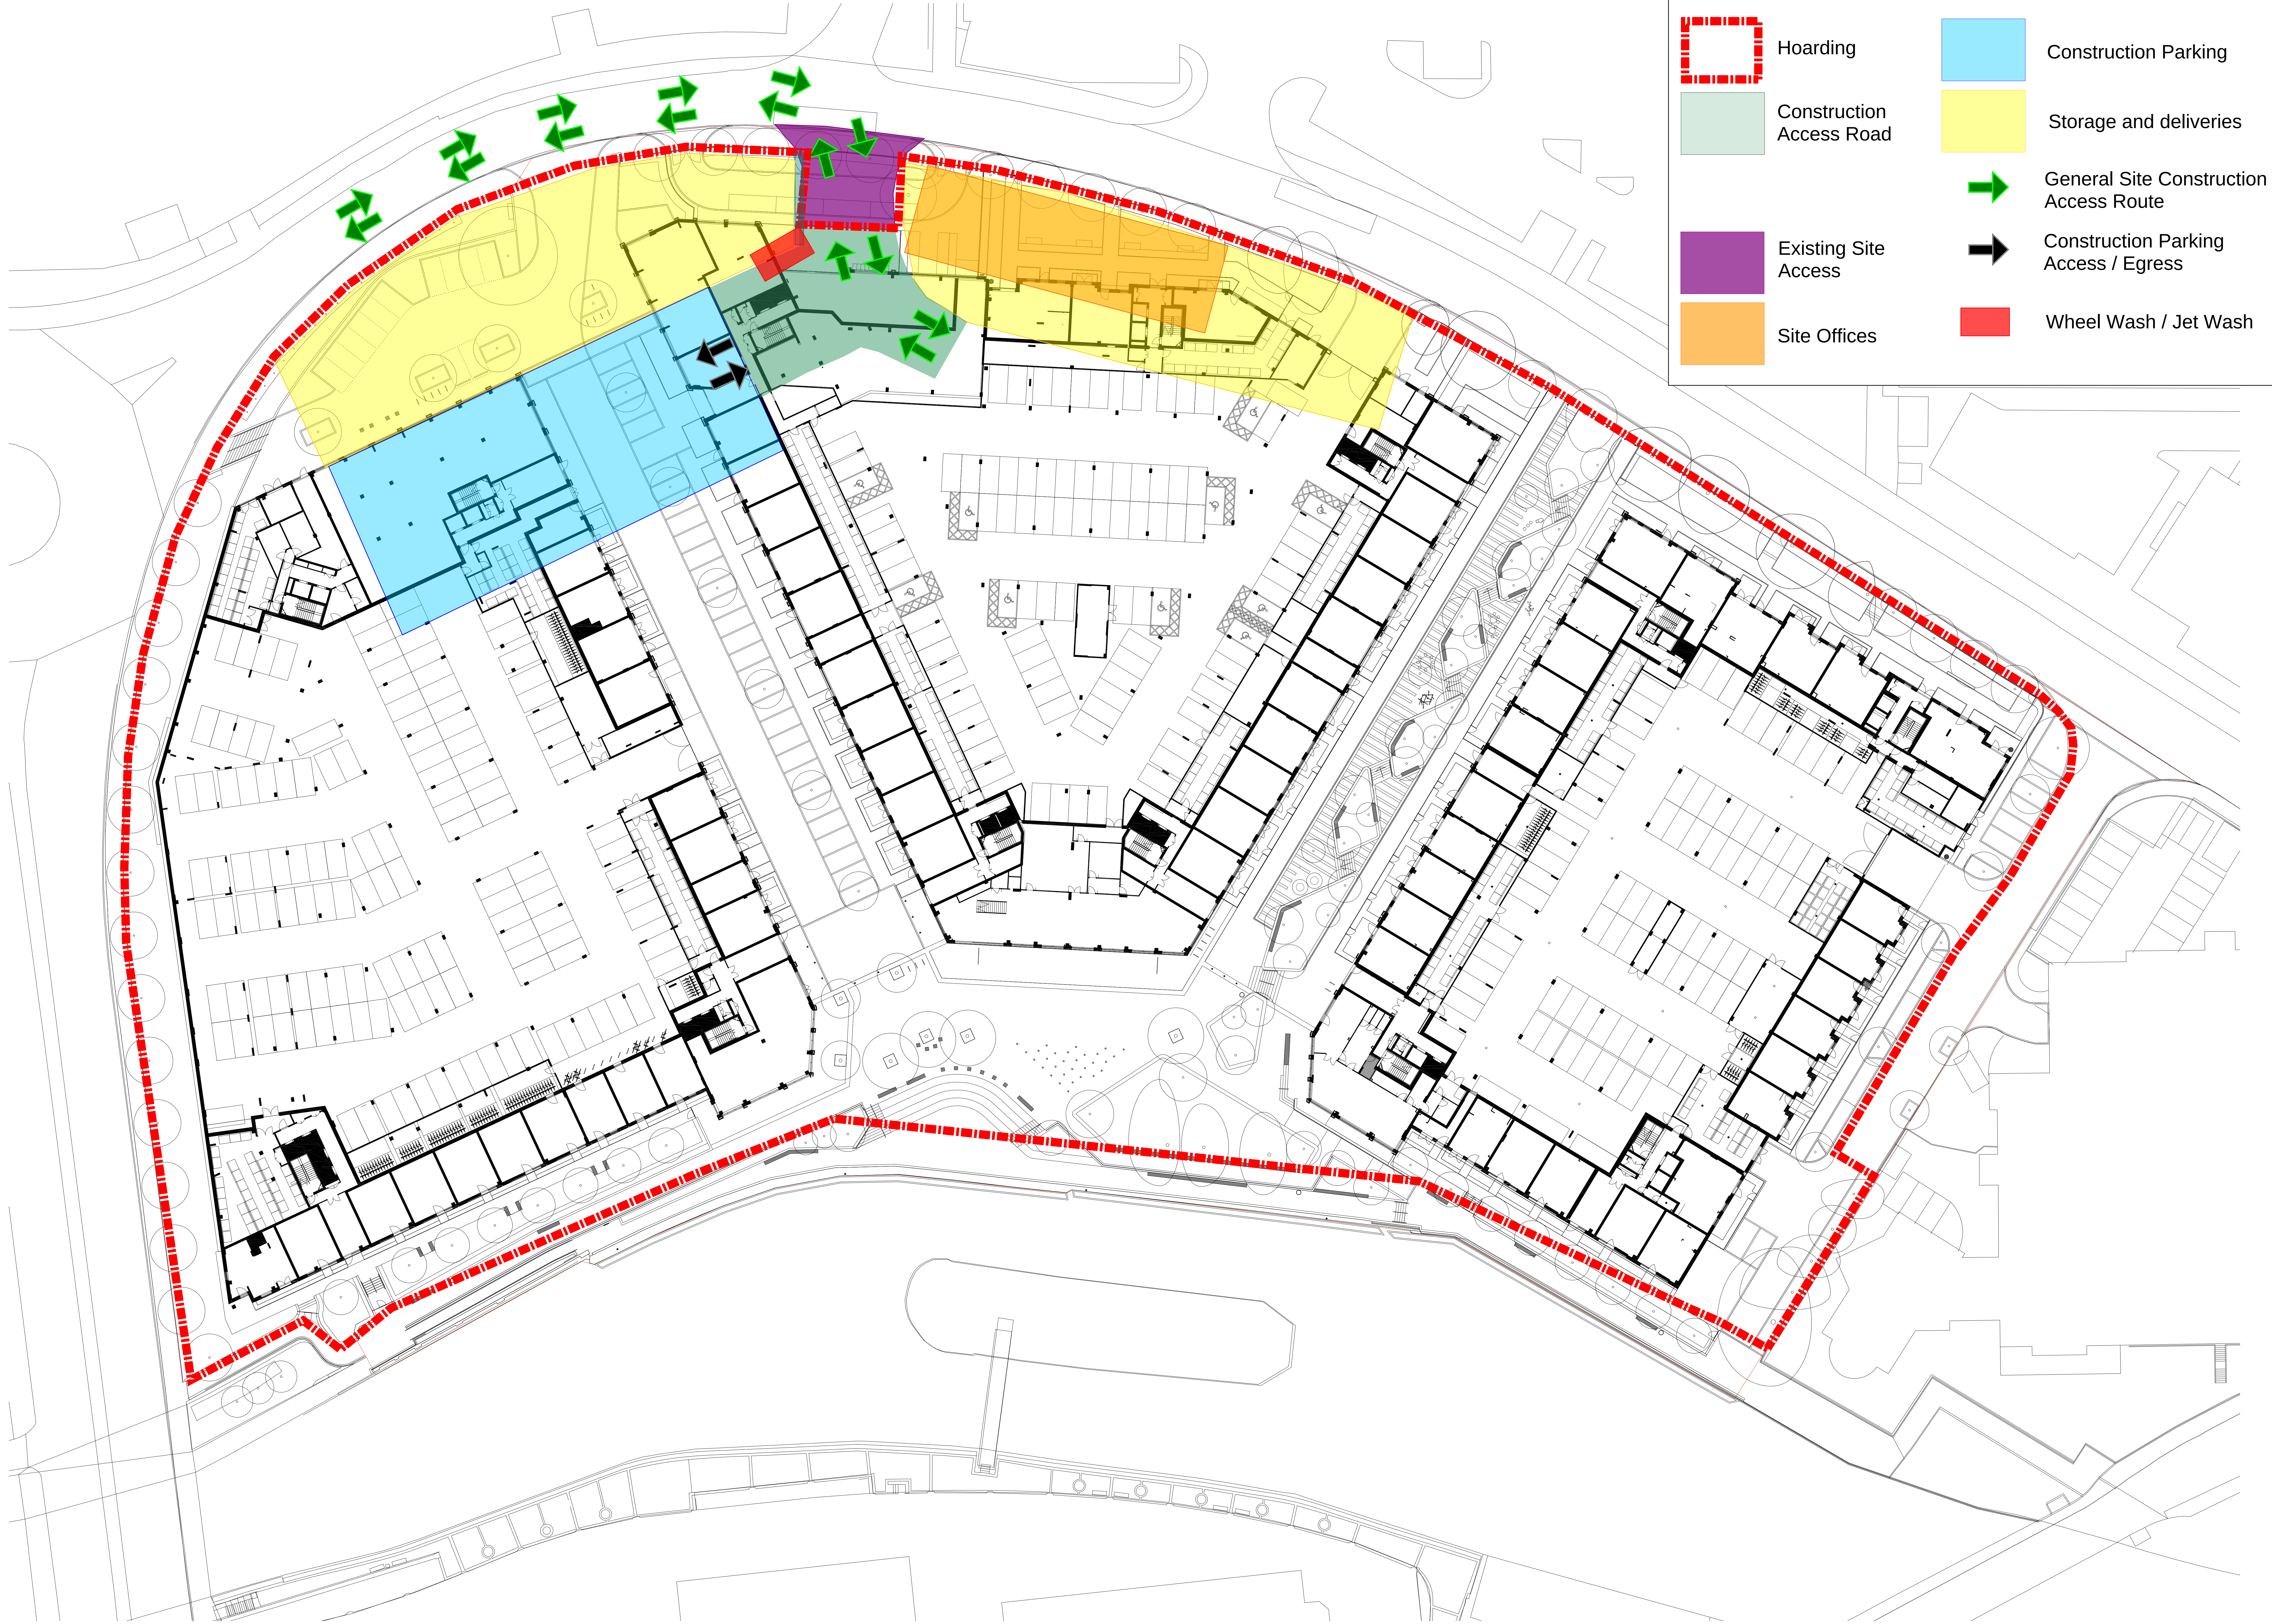
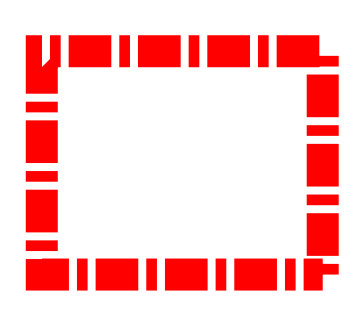


 

|                                                                                     |                          |                                                                                     |                                        |
|-------------------------------------------------------------------------------------|--------------------------|-------------------------------------------------------------------------------------|----------------------------------------|
|   | Hoarding                 |   | Construction Parking                   |
|  | Construction Access Road |  | Storage and deliveries                 |
|  | Existing Site Access     |  | General Site Construction Access Route |
|  | Site Offices             |  | Construction Parking Access / Egress   |
|                                                                                     |                          |  | Wheel Wash / Jet Wash                  |