



Consented

 Amended area as result of internal layout changes

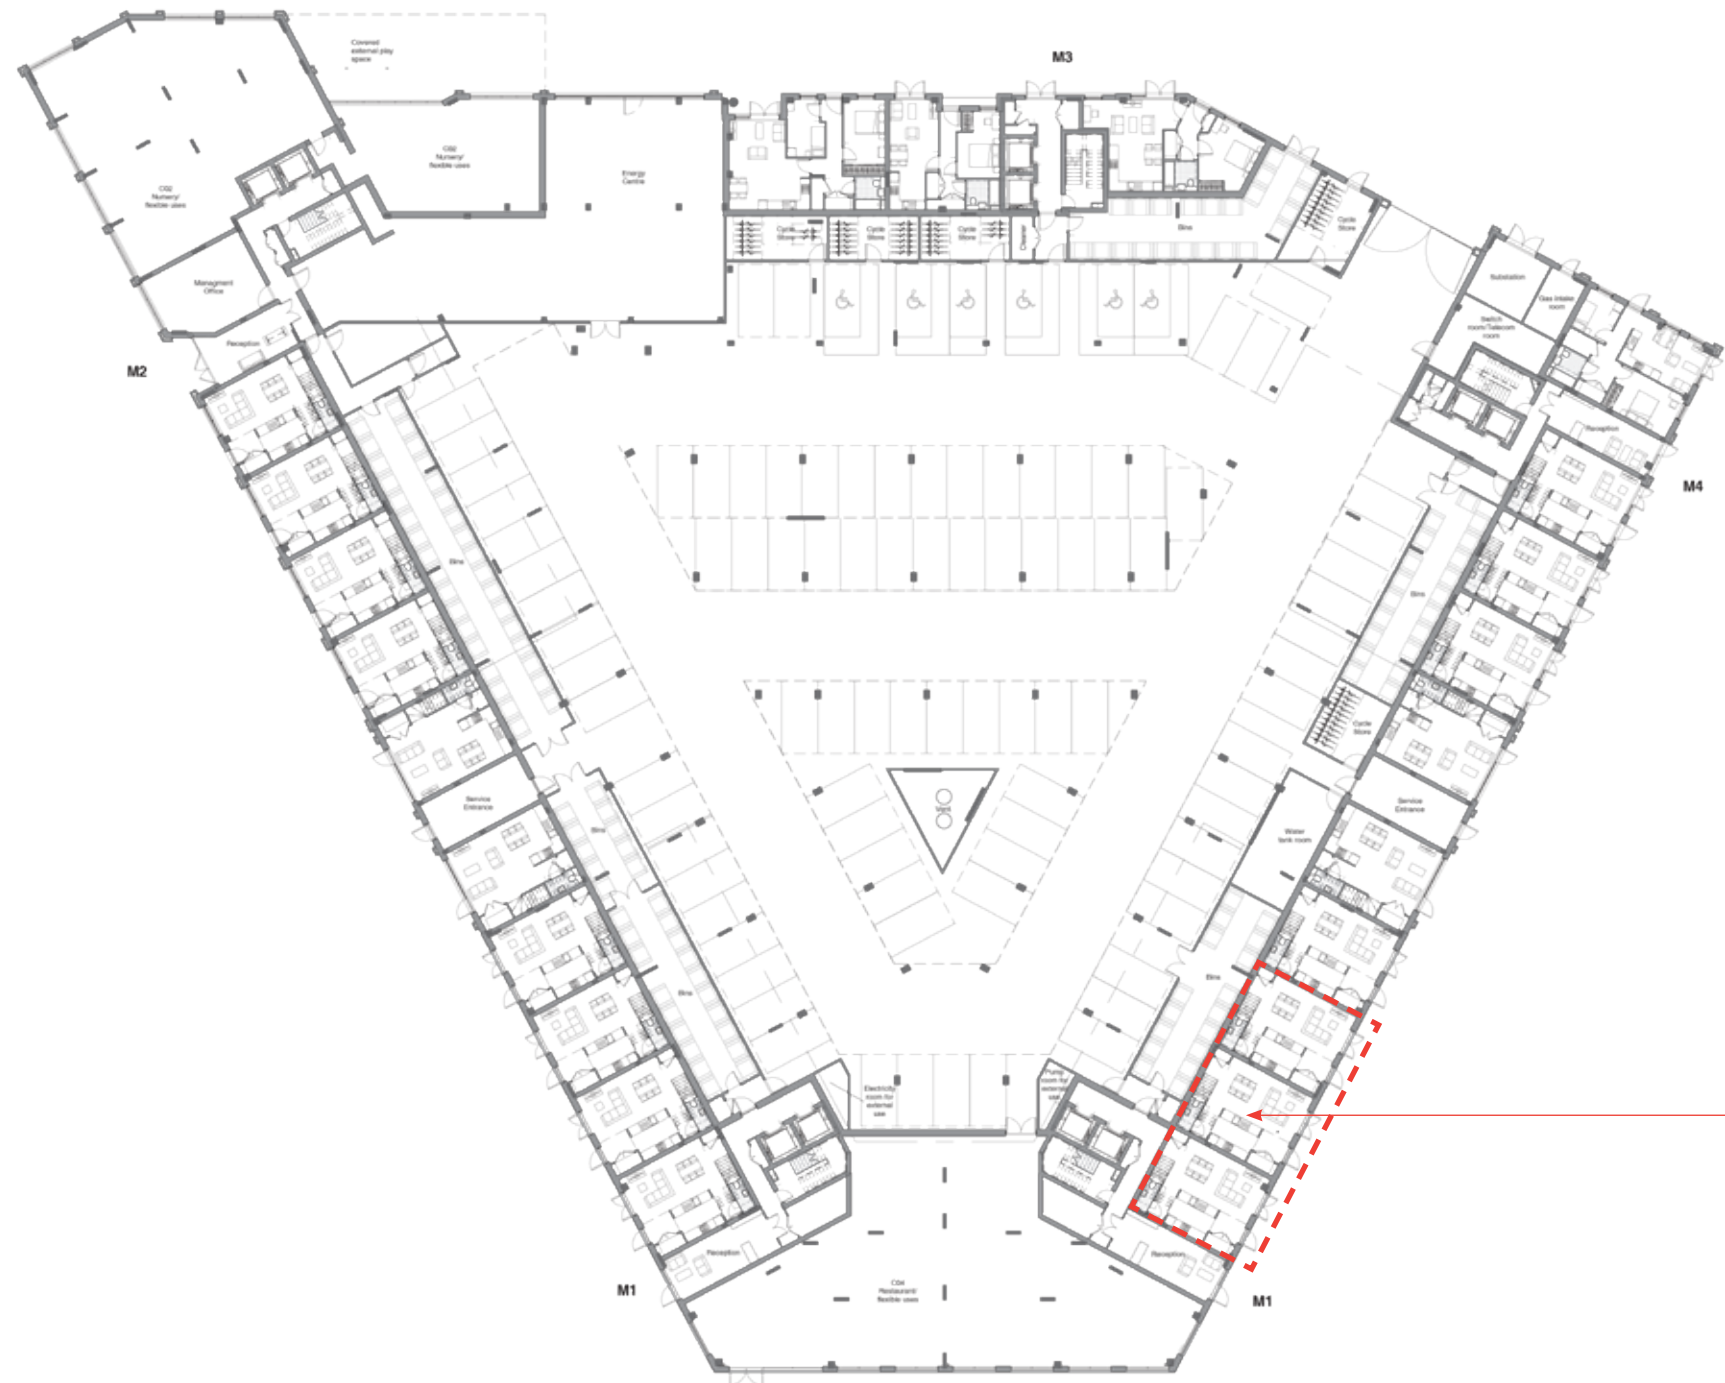

2B4P duplex changed to
1B2P apartment

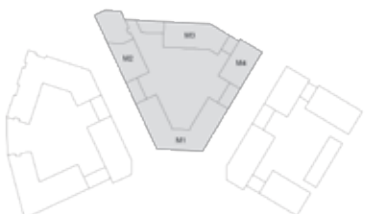

 COM REGULATIONS 2015. All current drawings and specifications for the project must be read in conjunction with the Designer's Report and Environment Assessment Report. All intellectual property rights reserved.

Rev	Date	Description
01	20/01/17	First issue
02	20/01/17	For submission


Drawn	Check	Drawn	Check
01	01	01	01
02	02	02	02

Kenavon Drive
Middle Block
Ground Floor

AA5990-2140
FOR PLANNING

PRP

Proposed

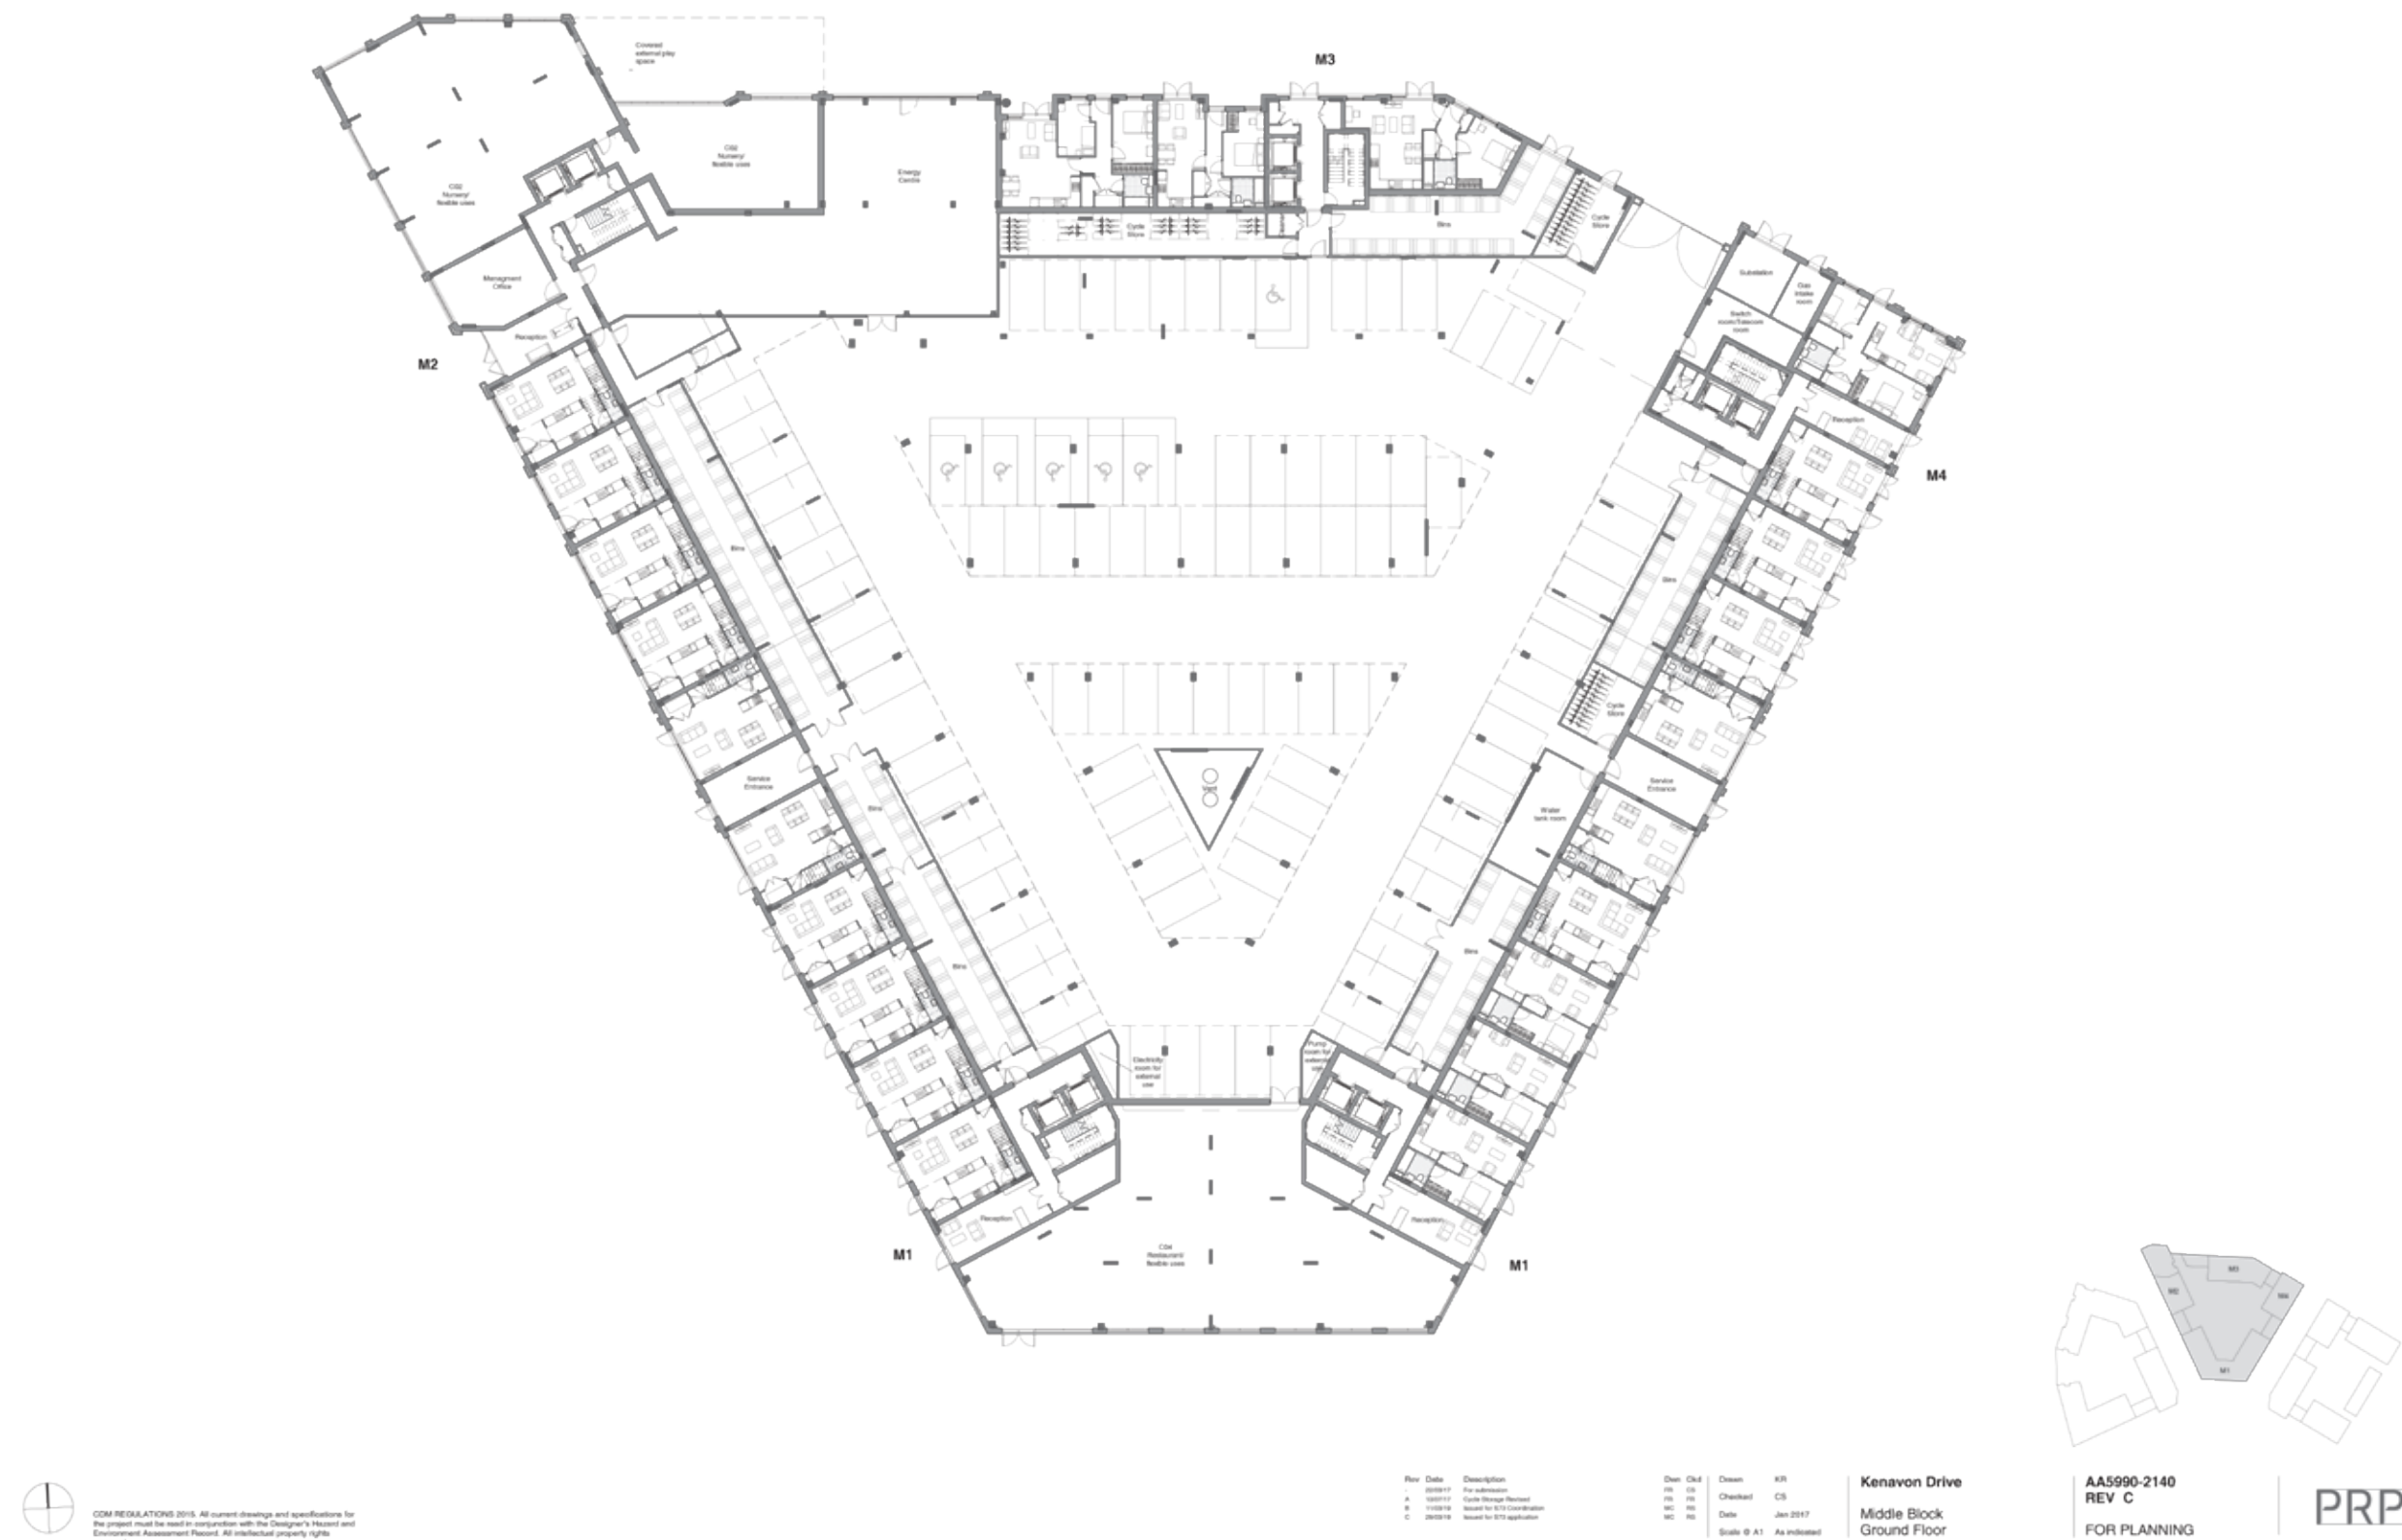

8.12 Consented and Proposed Comparison Plans


Middle Block



Proposed




Consented

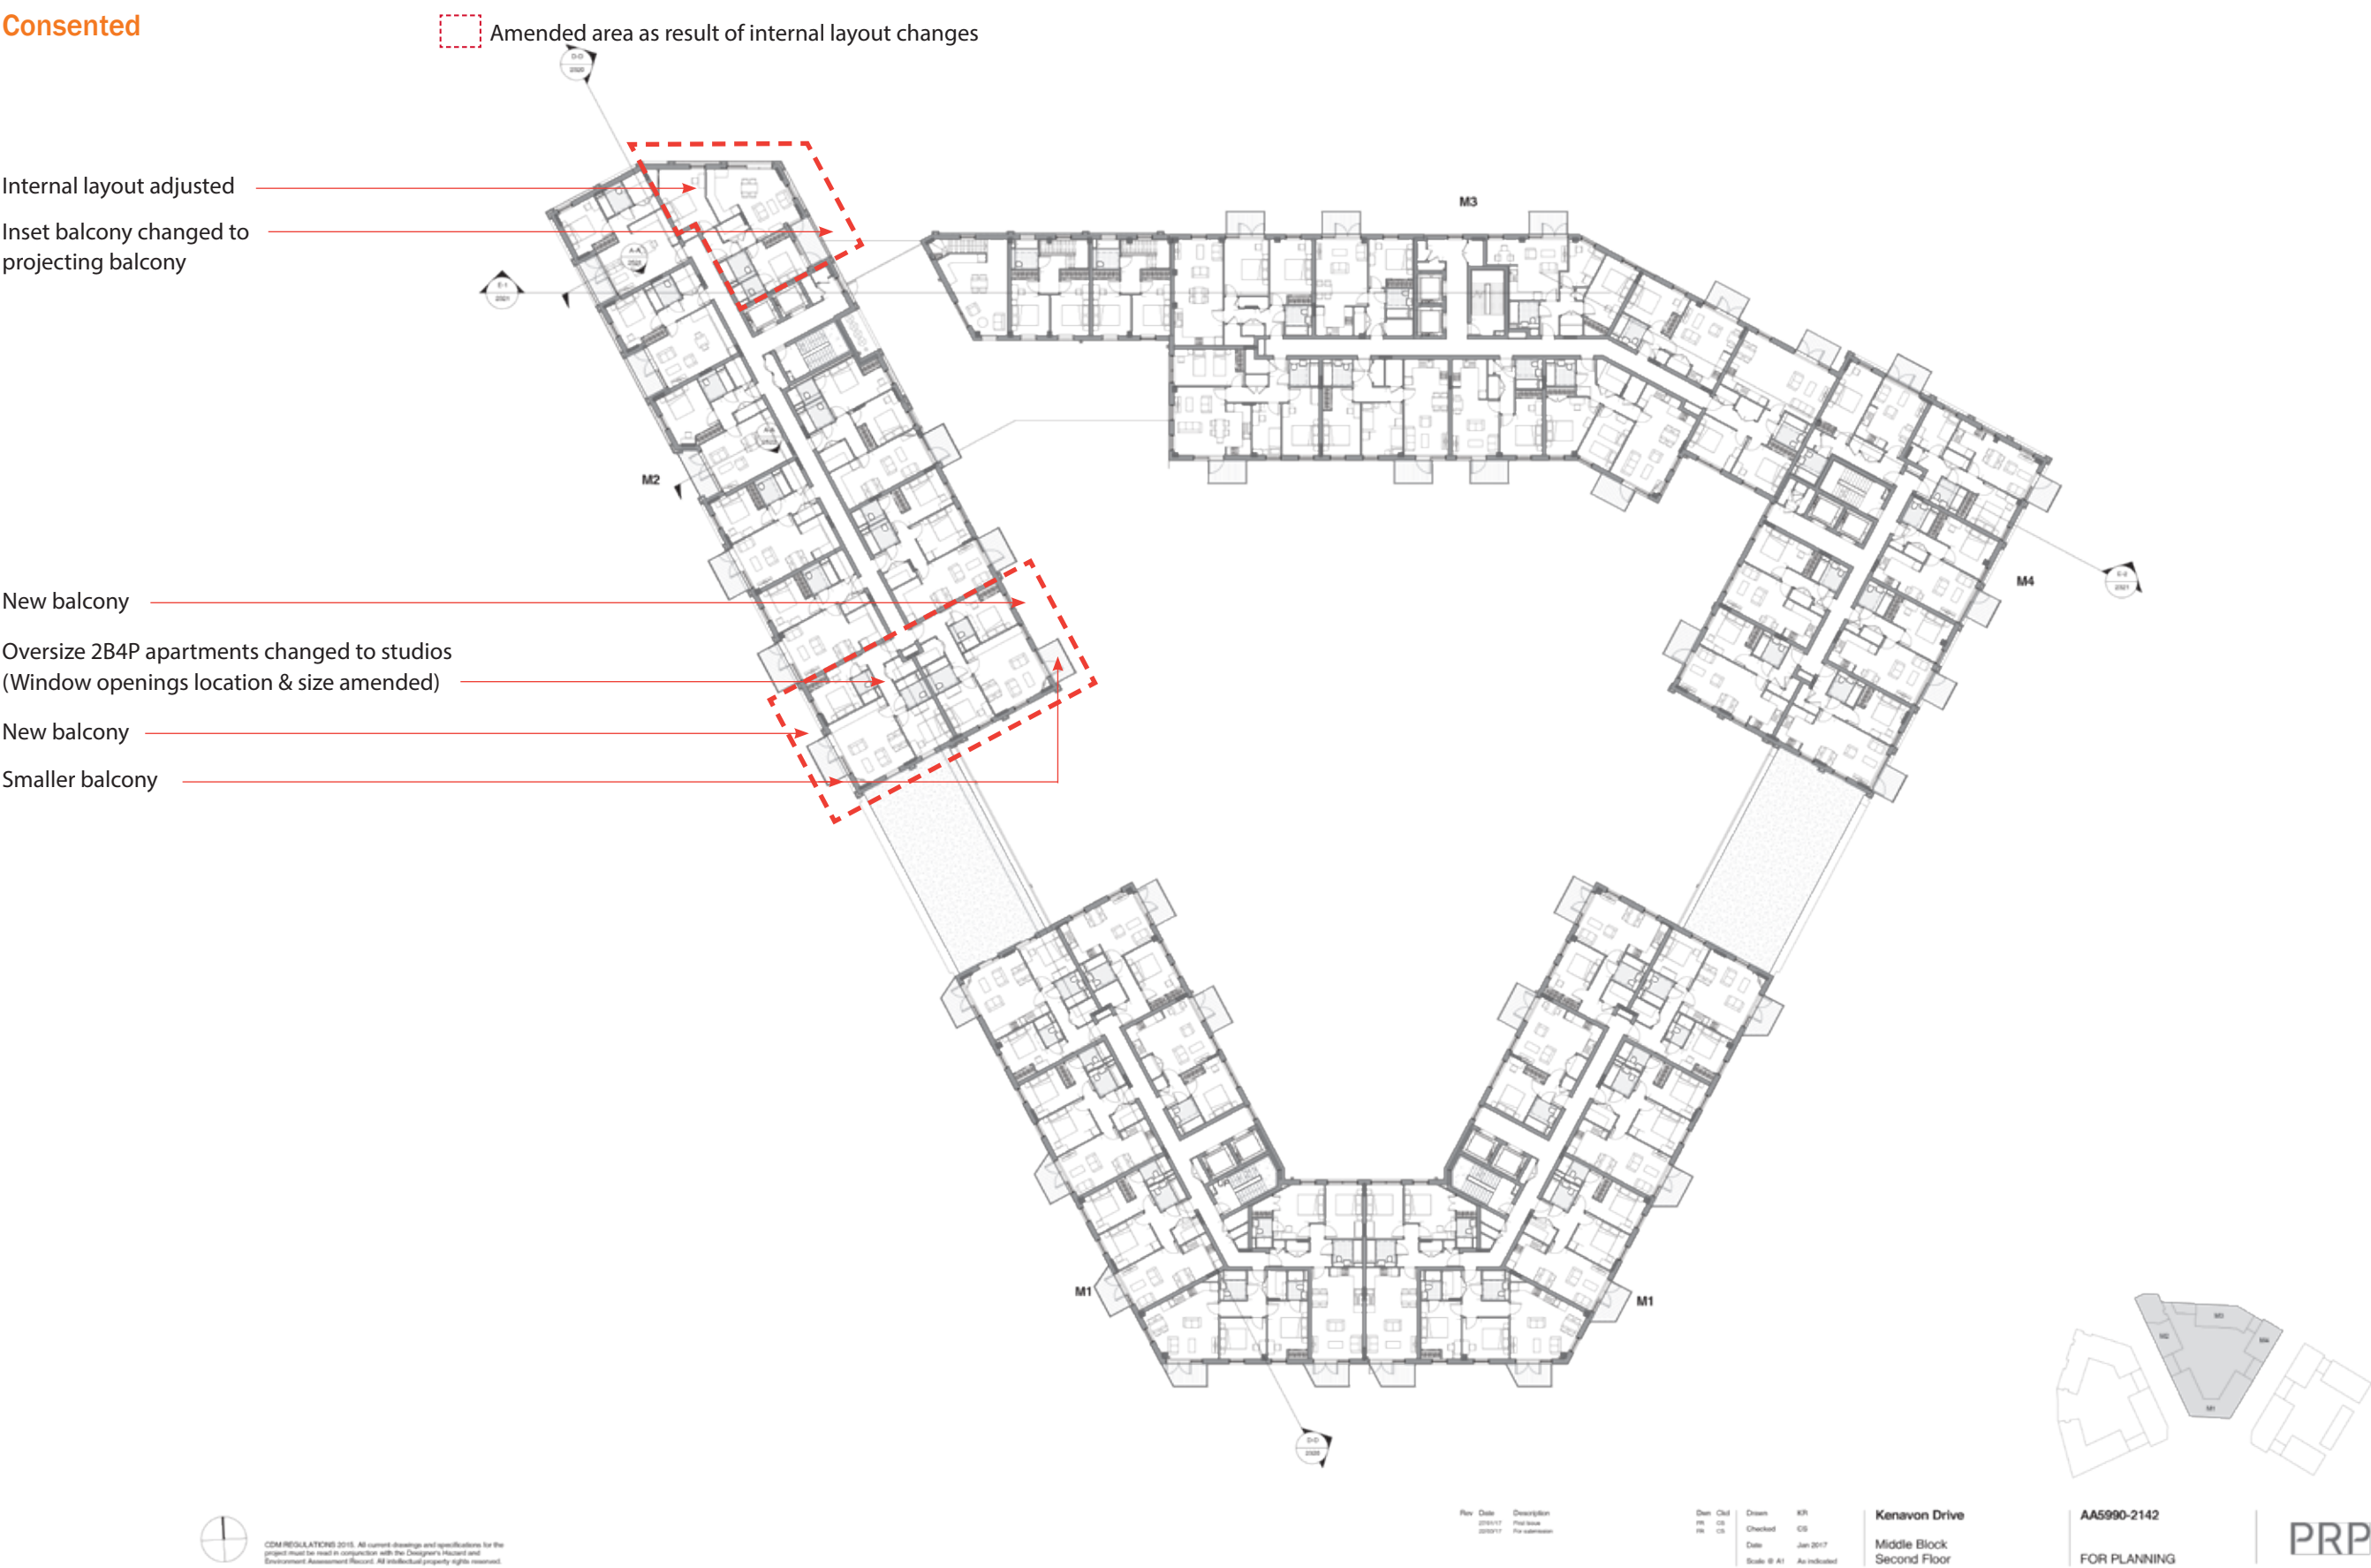

Proposed




Consented

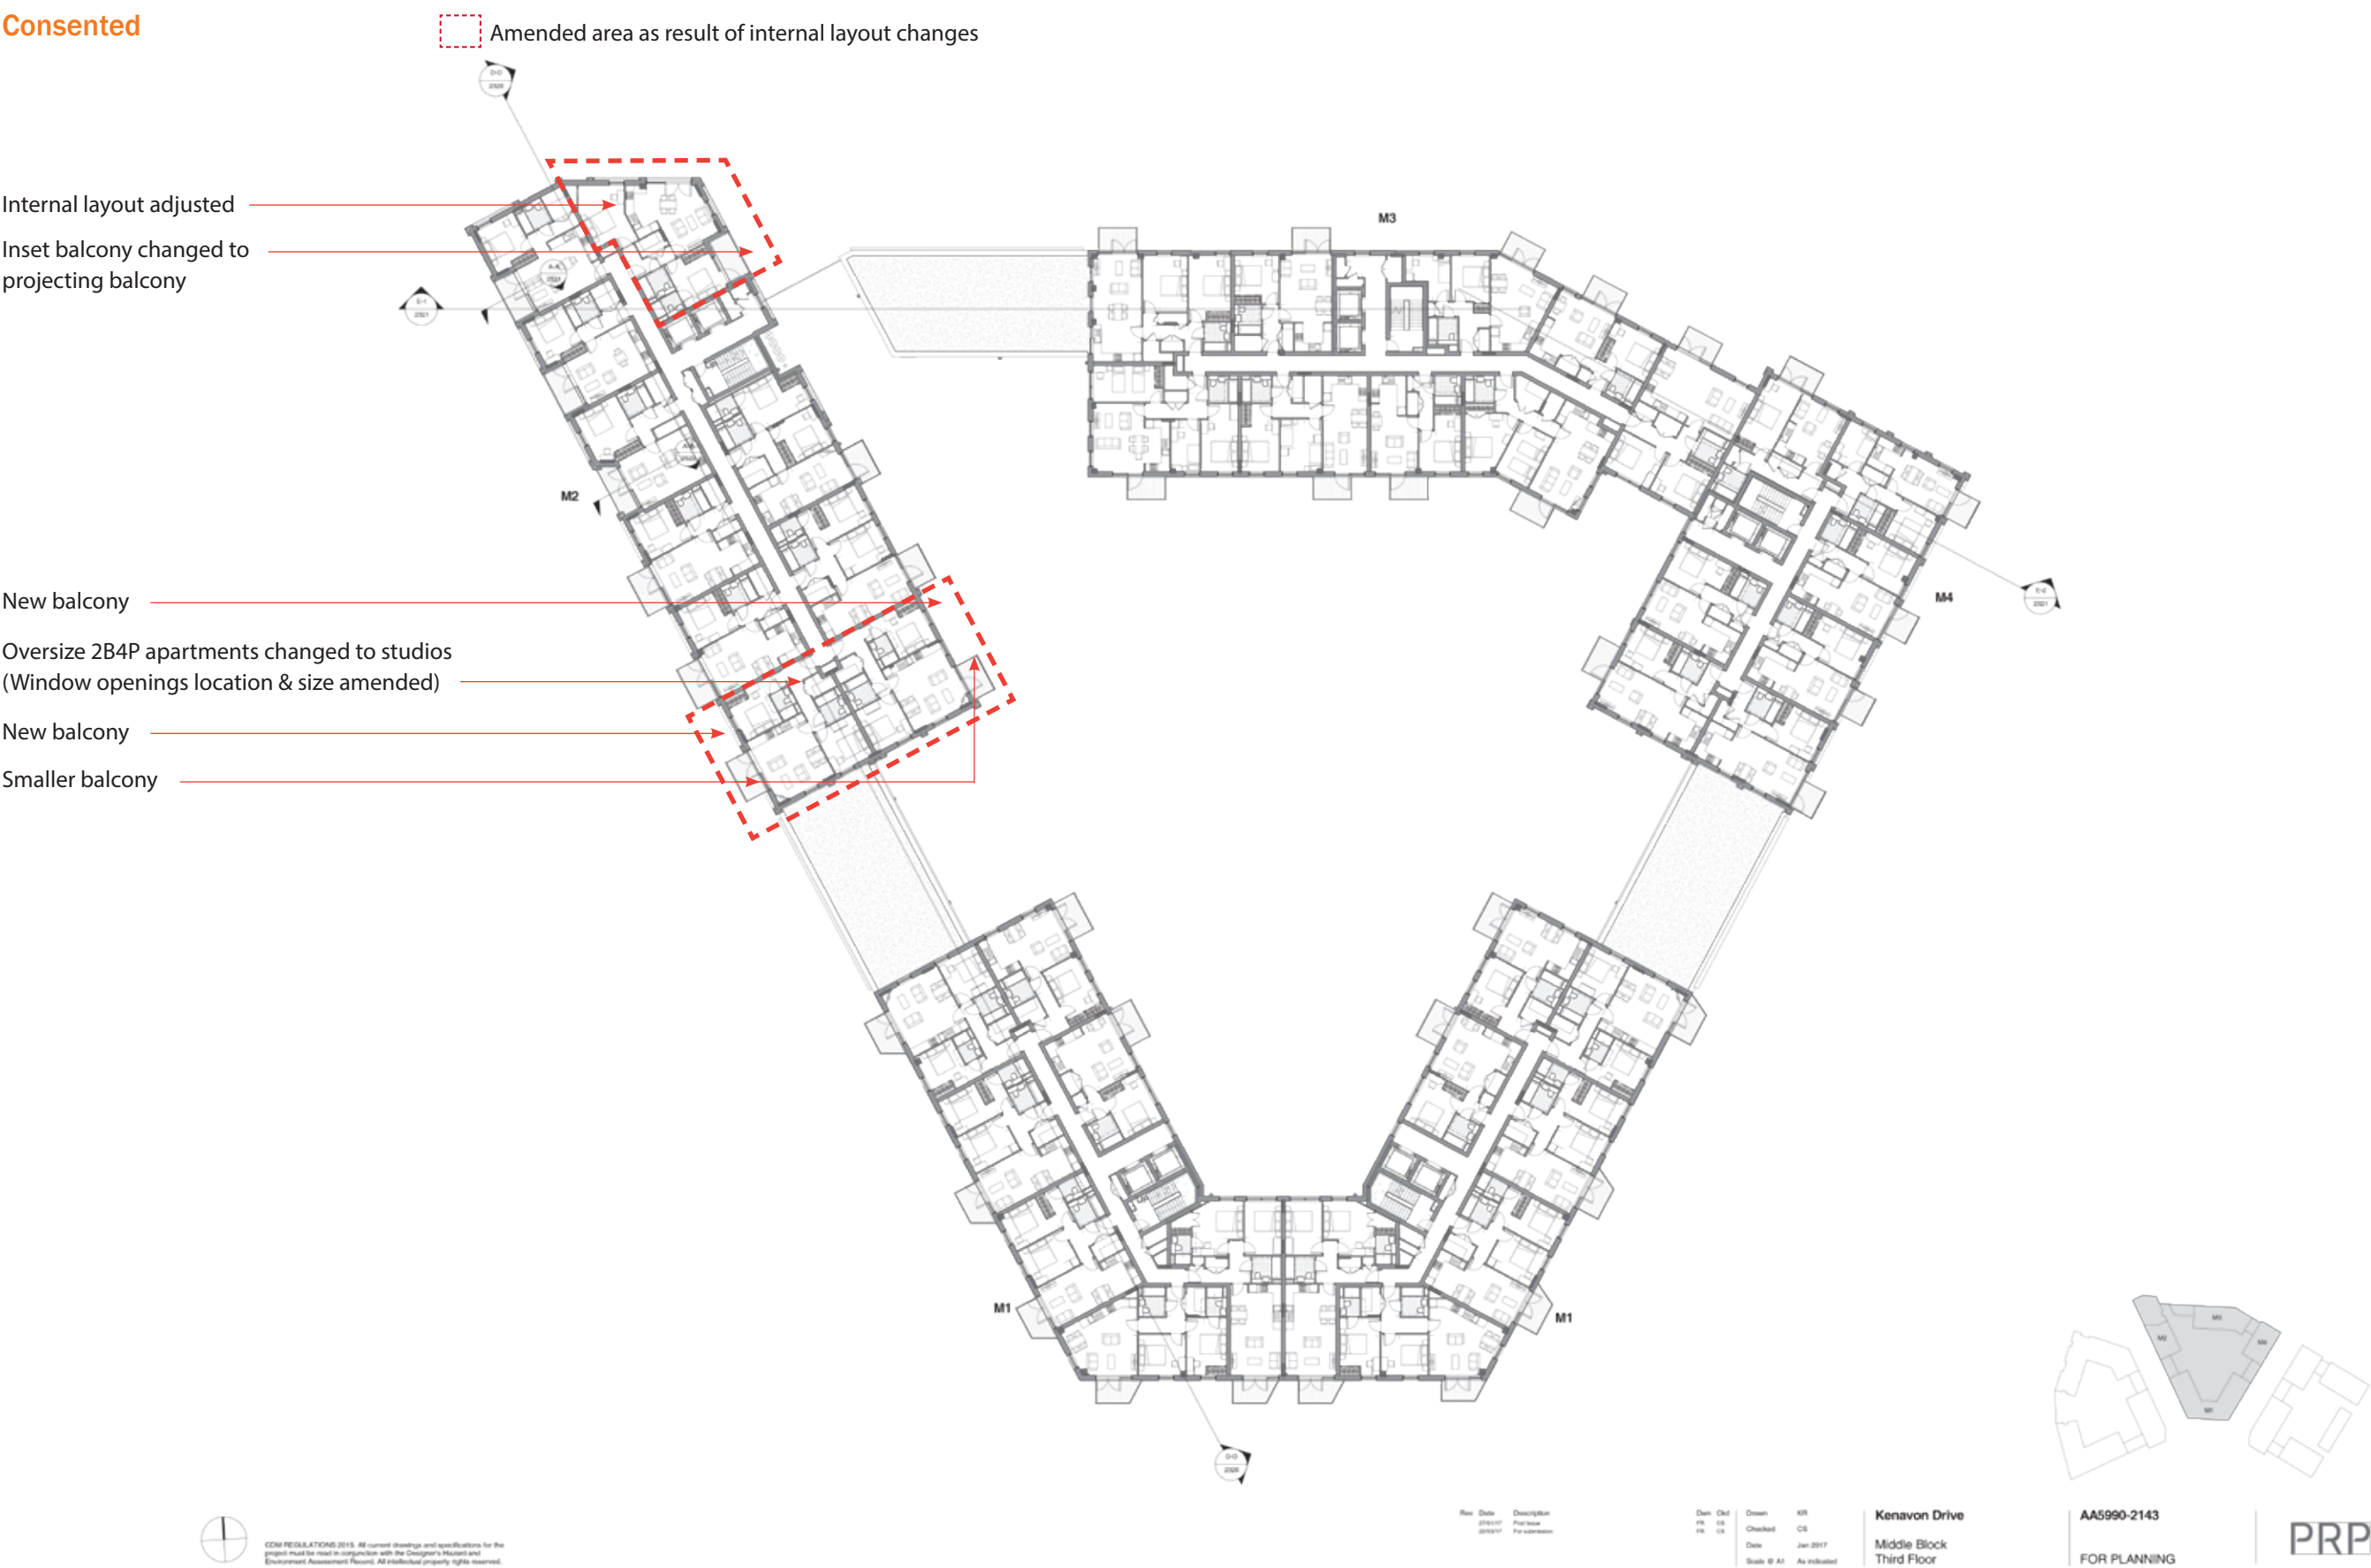

Proposed




Consented

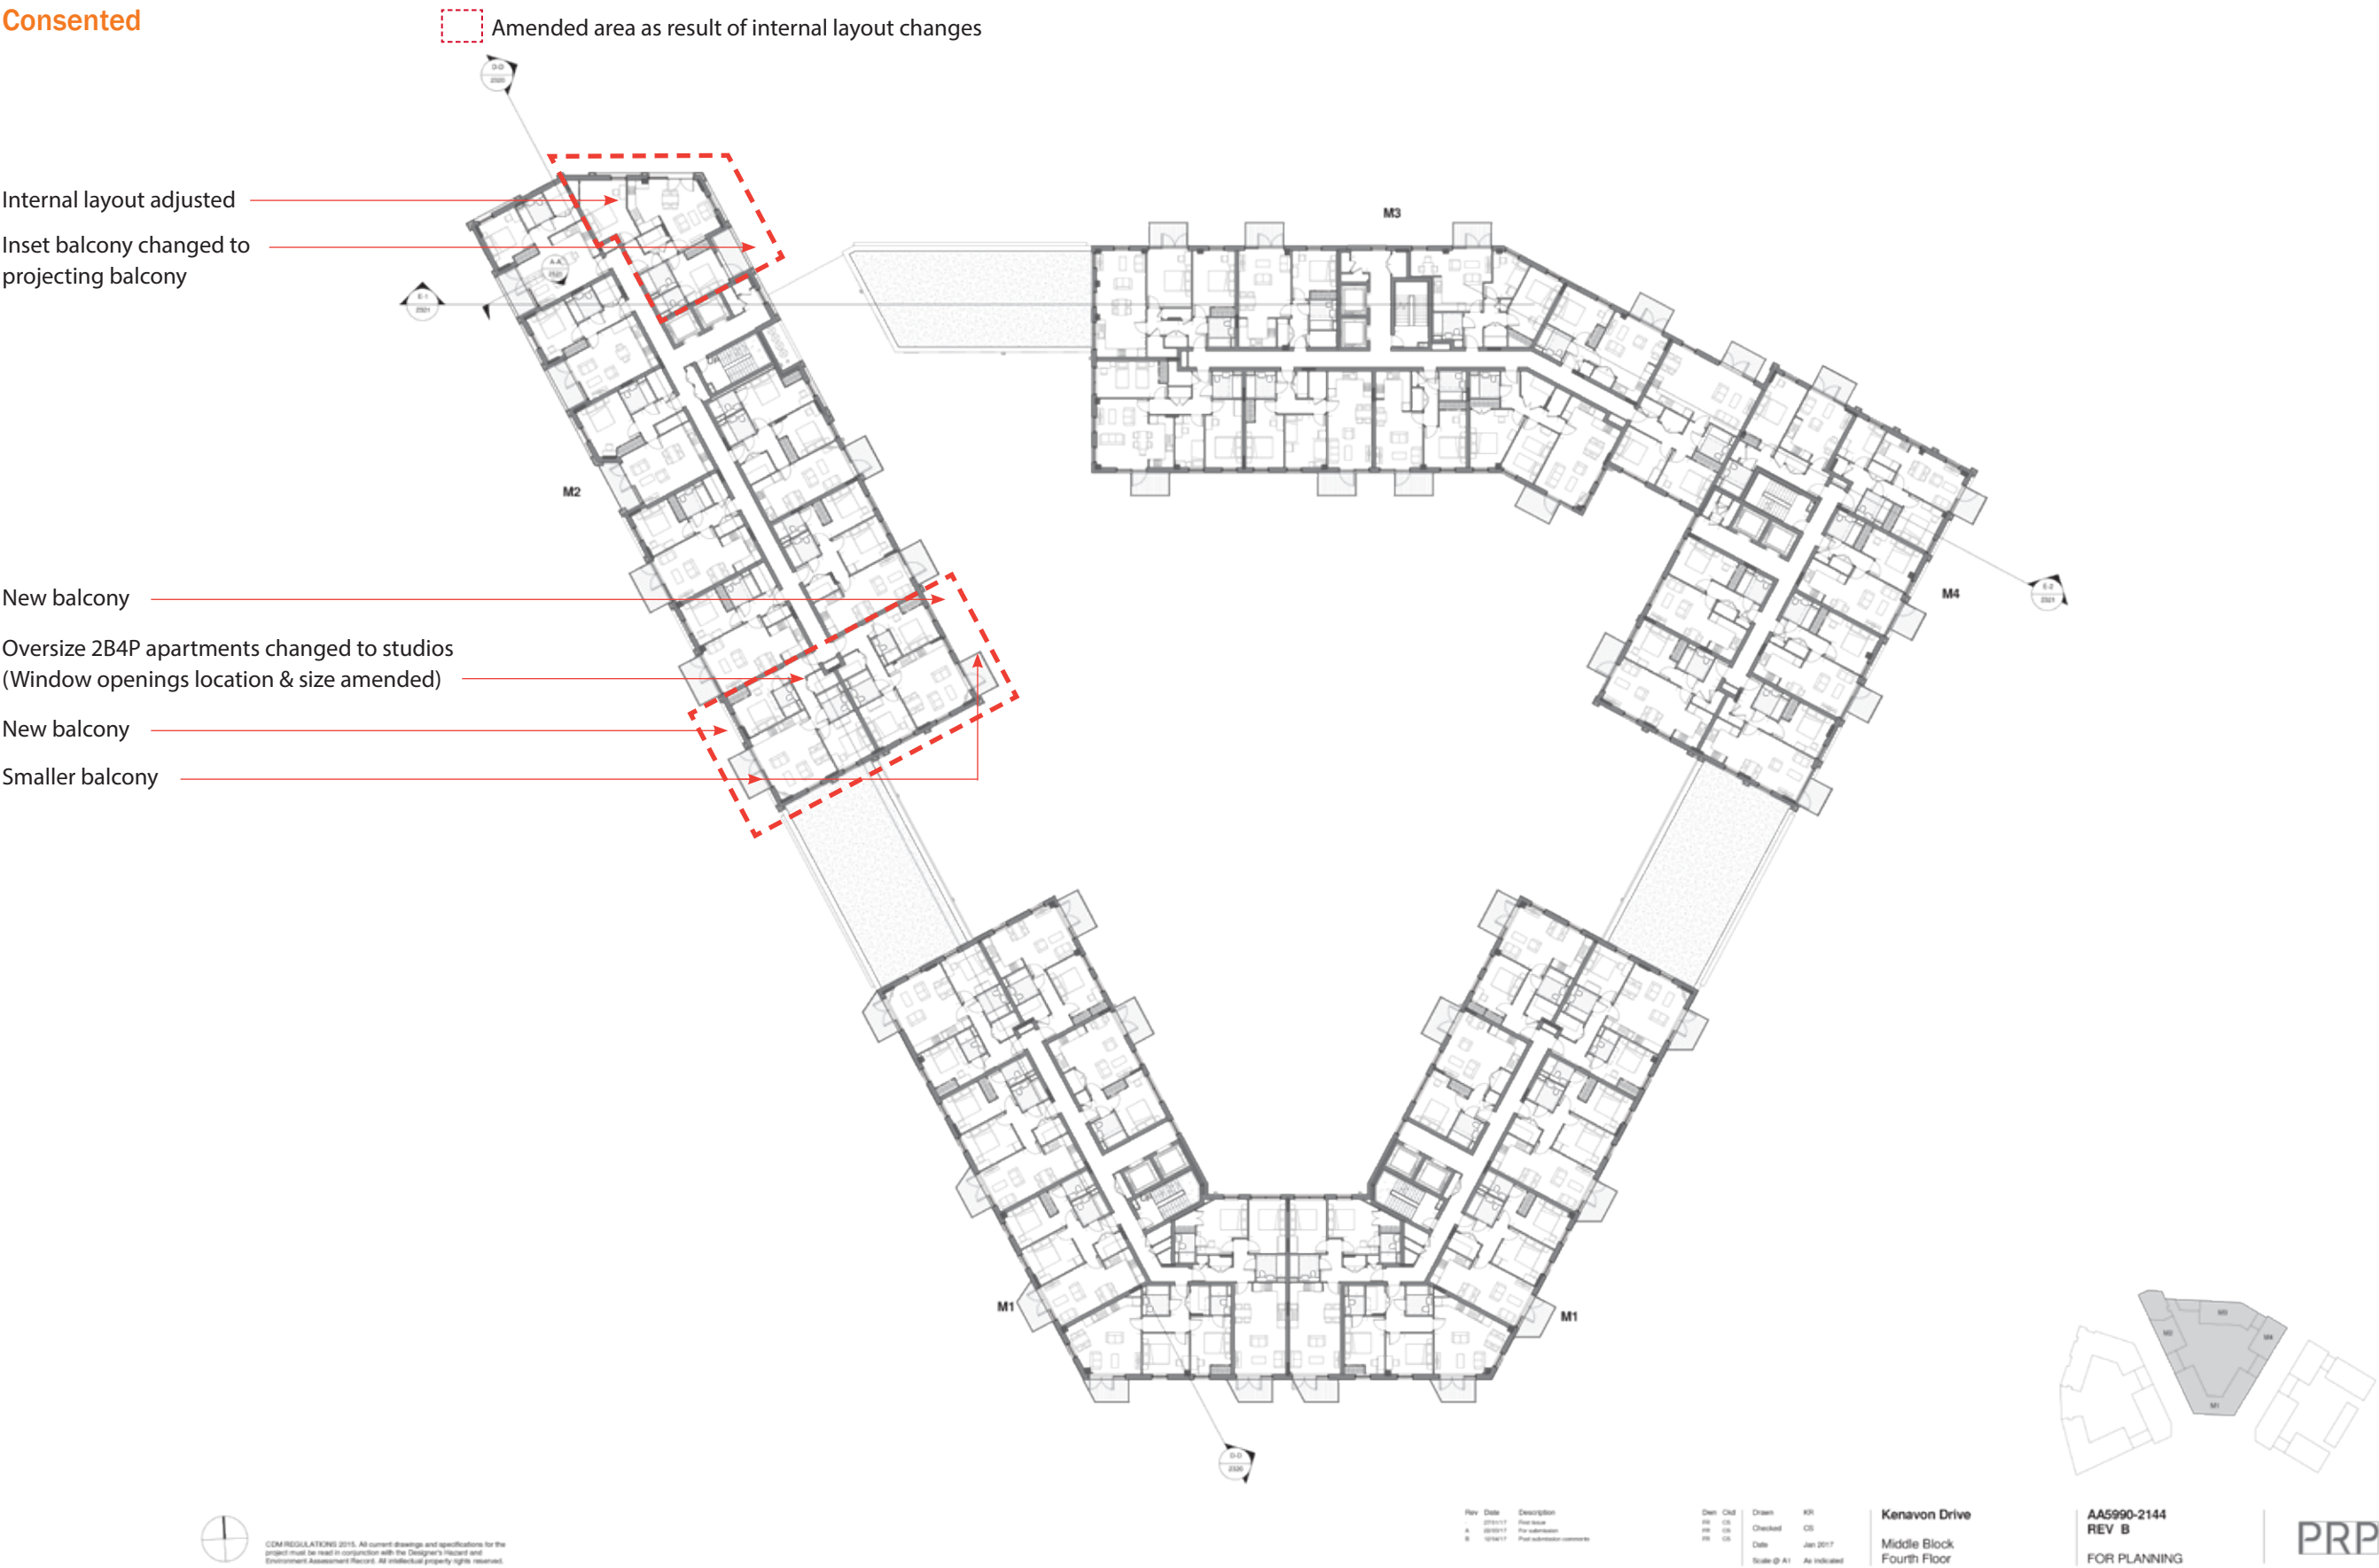

Proposed




Consented

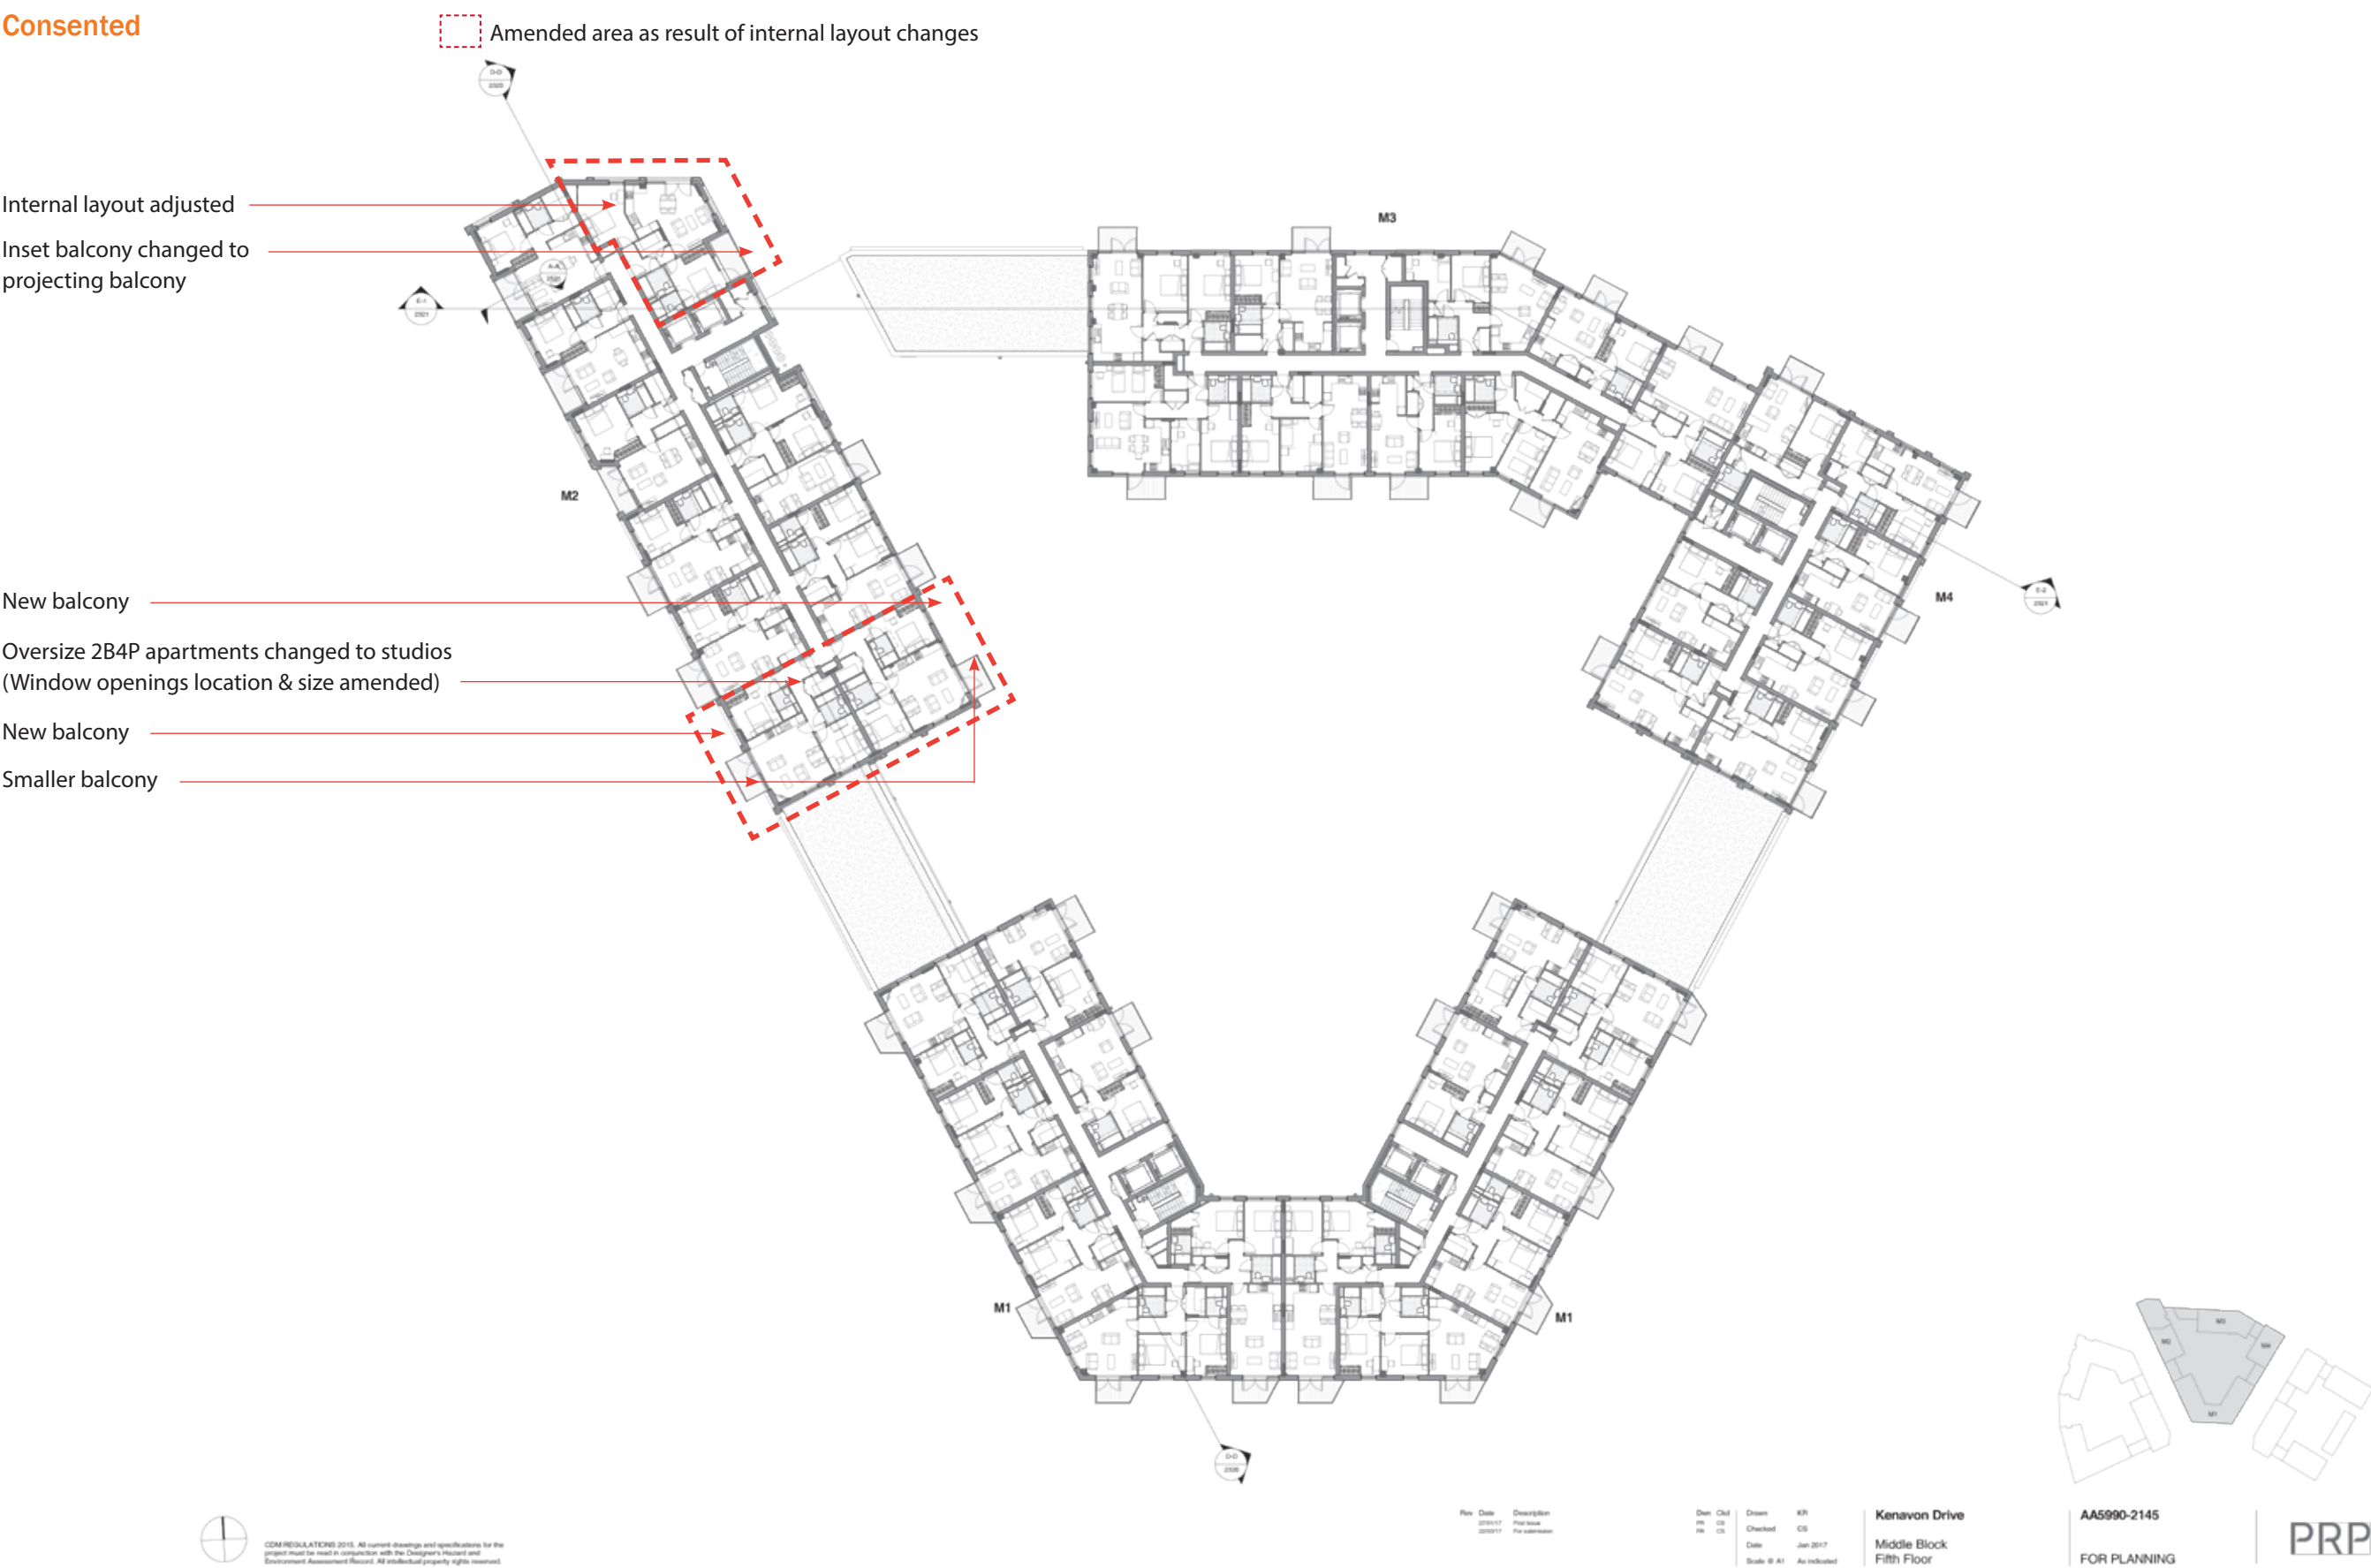


Proposed




Consented

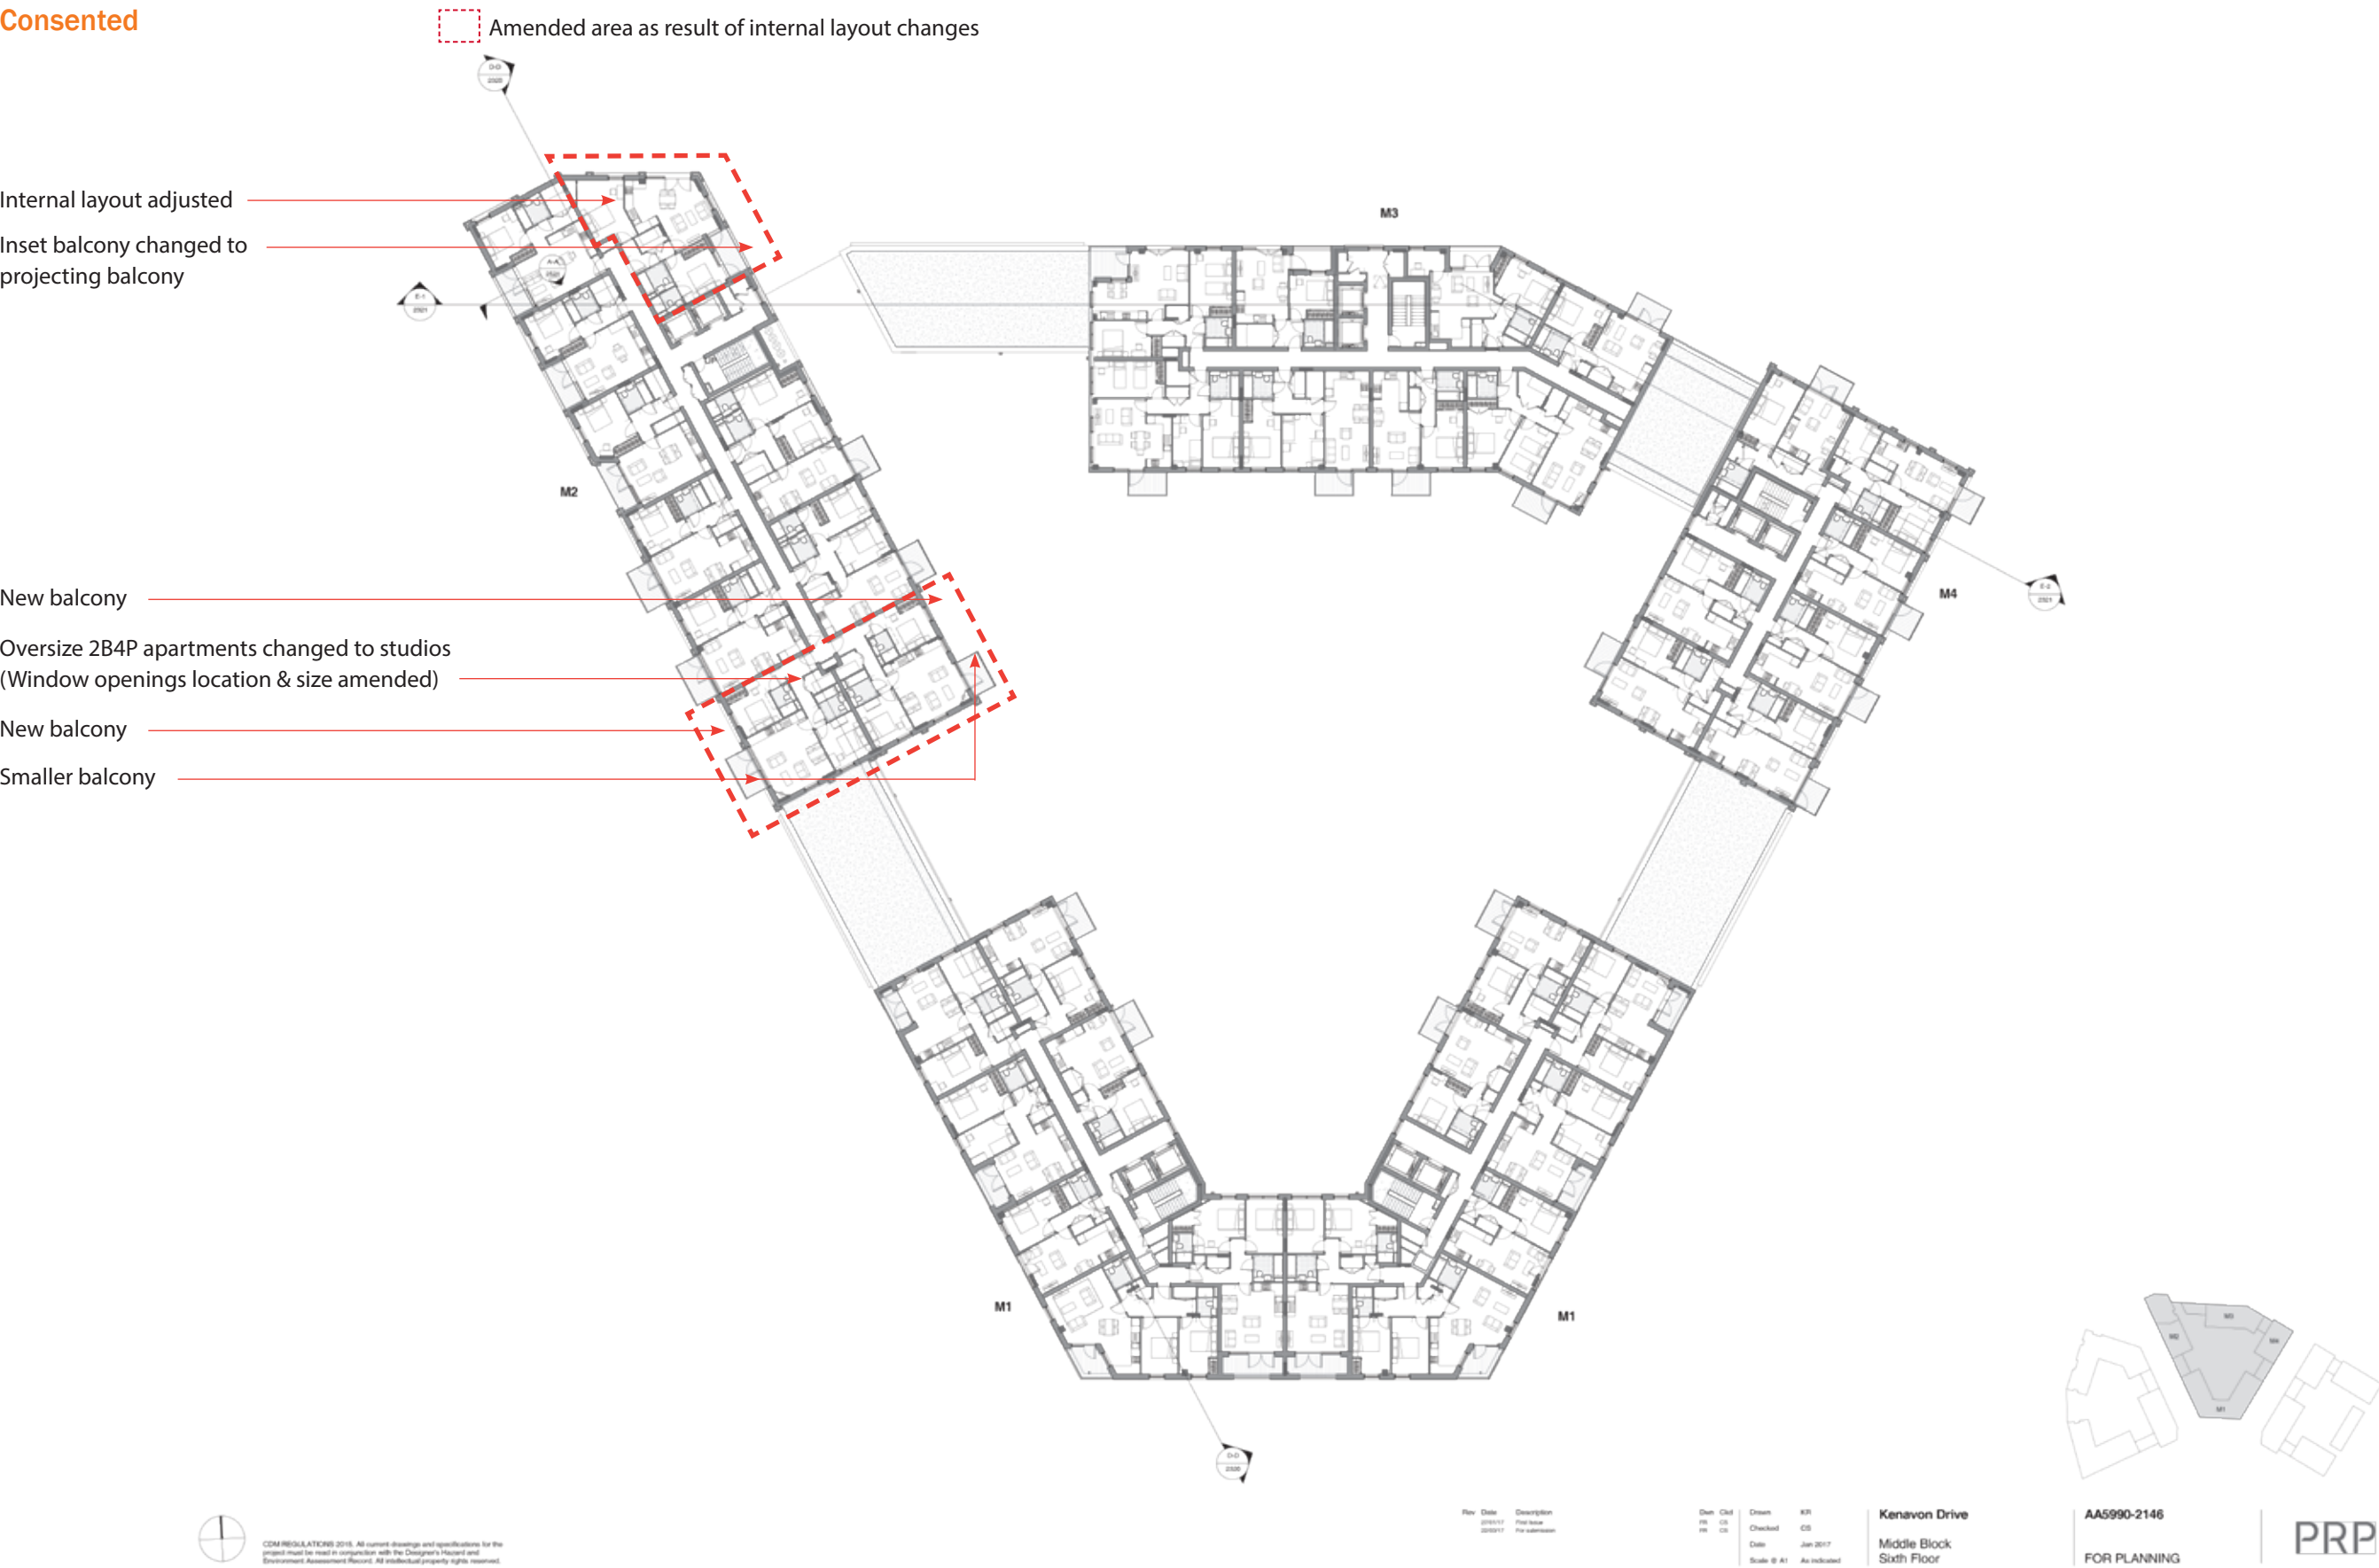


Proposed

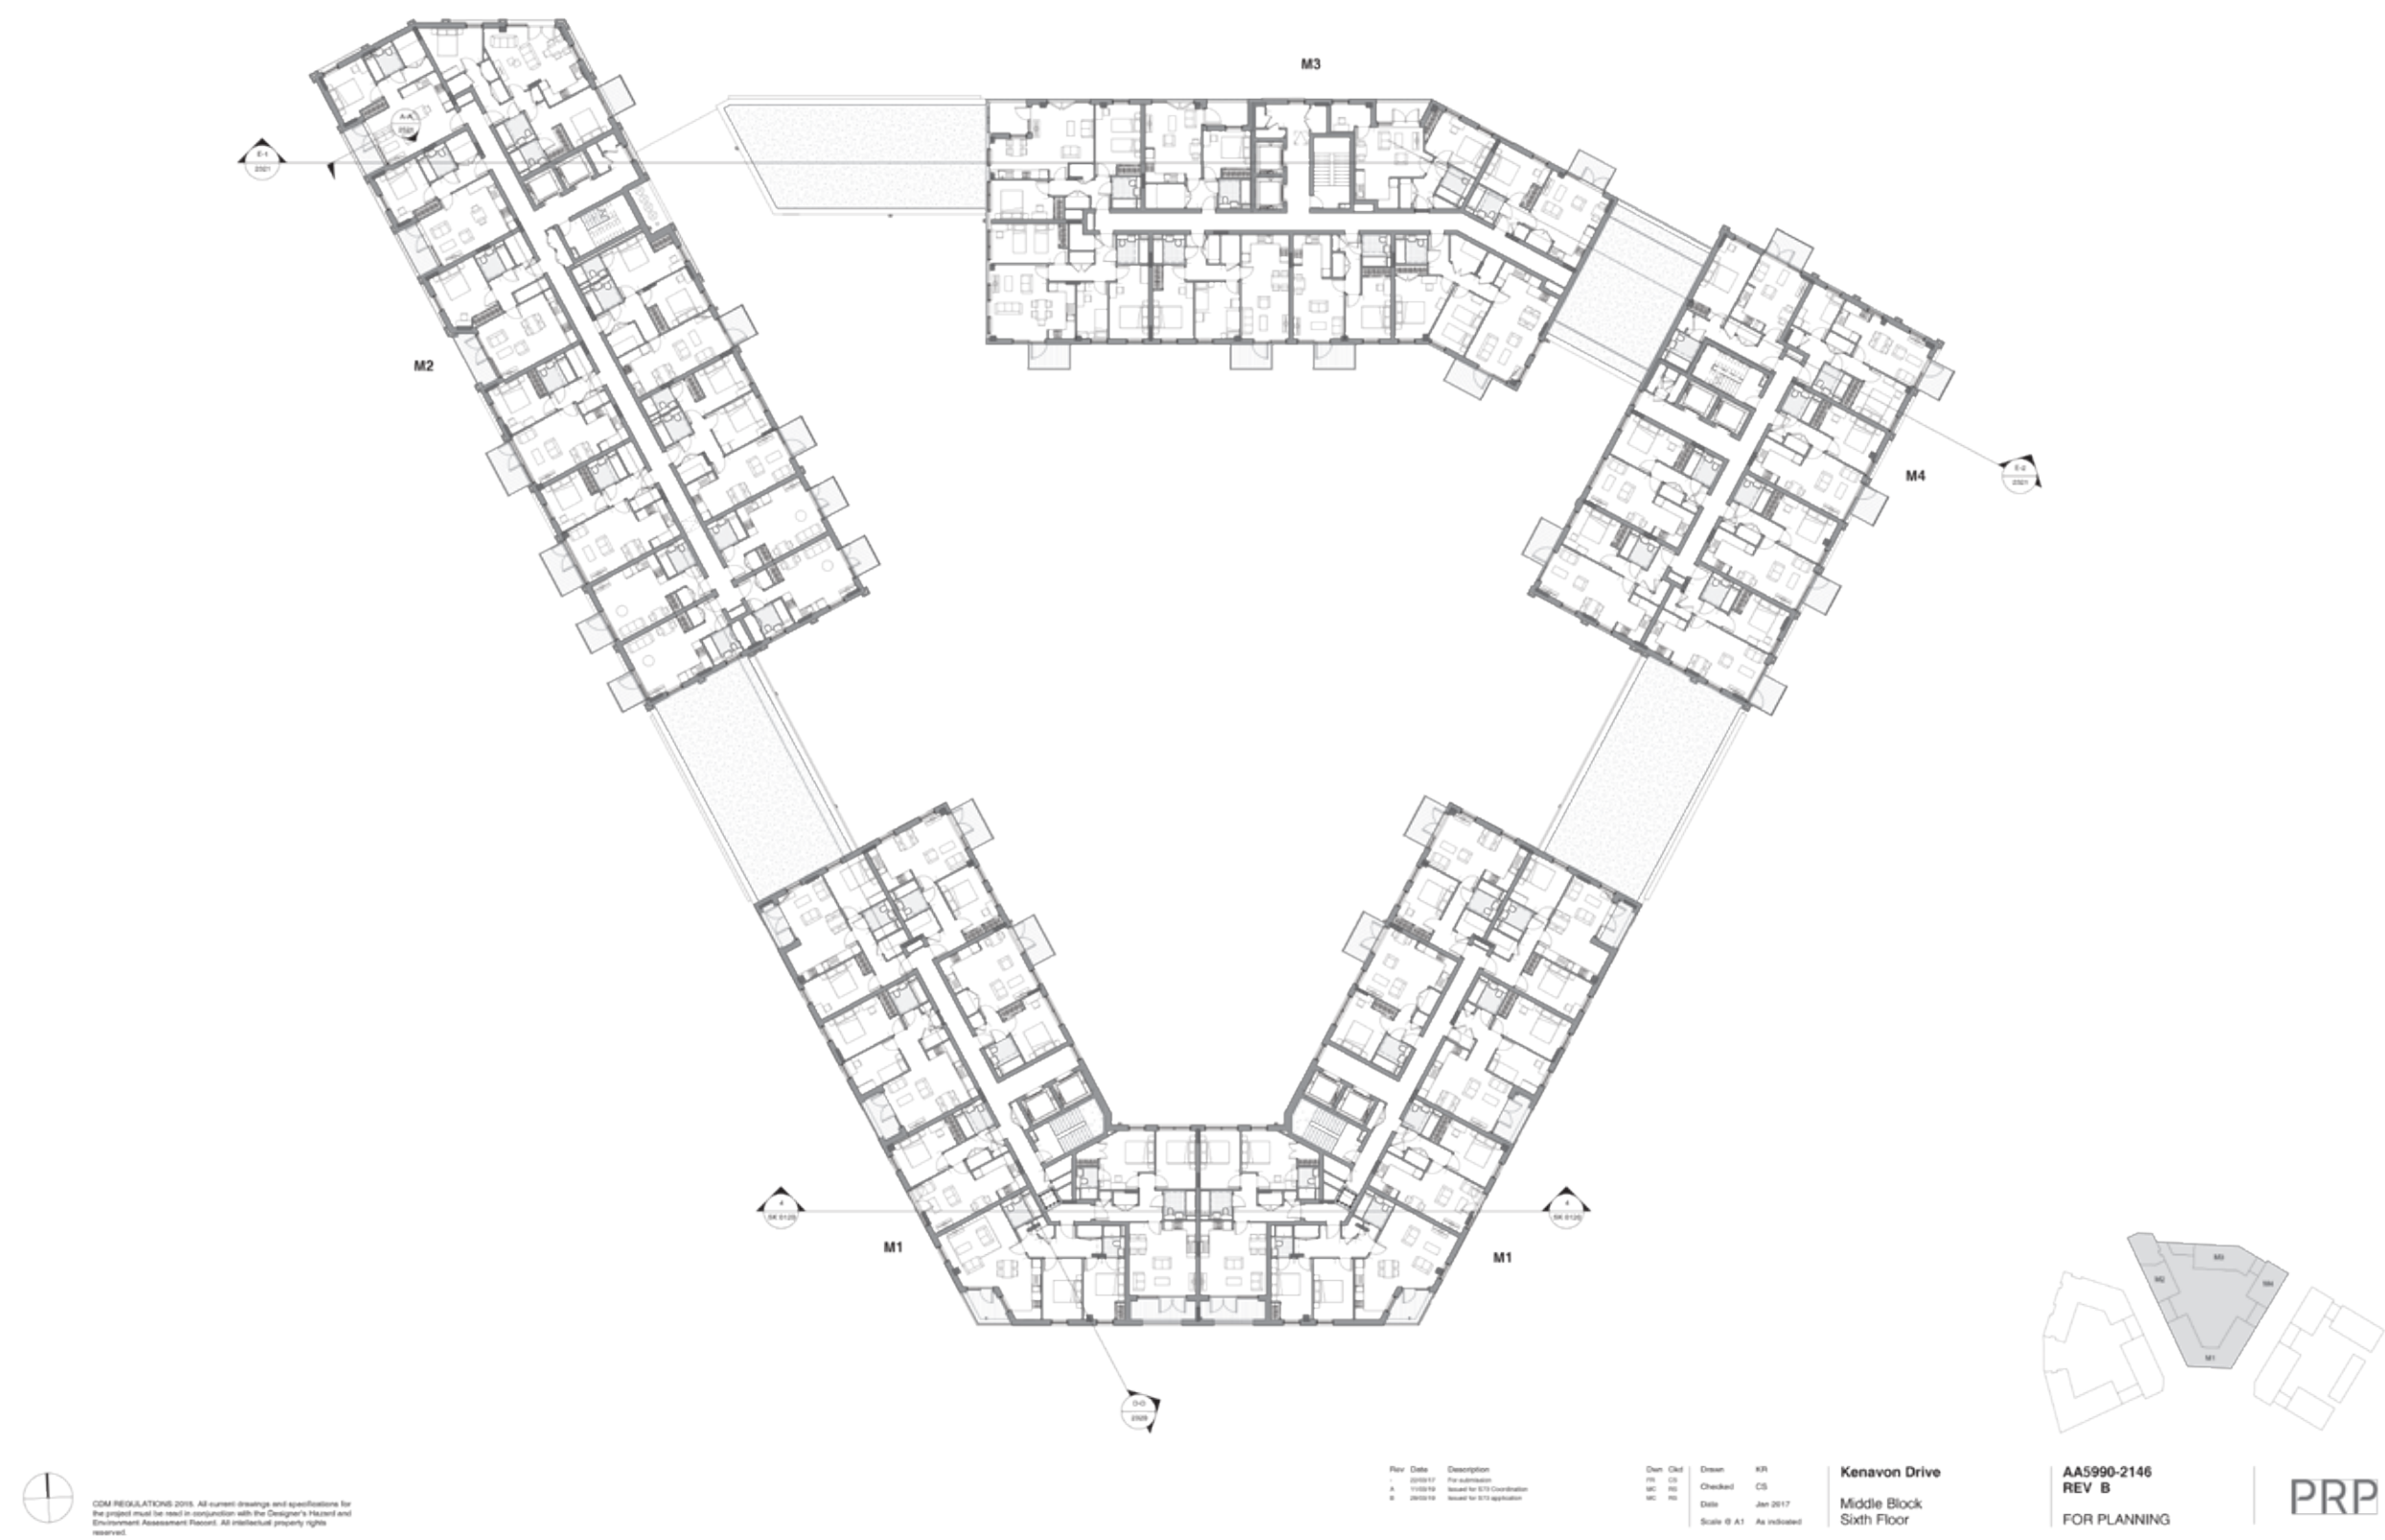


Consented

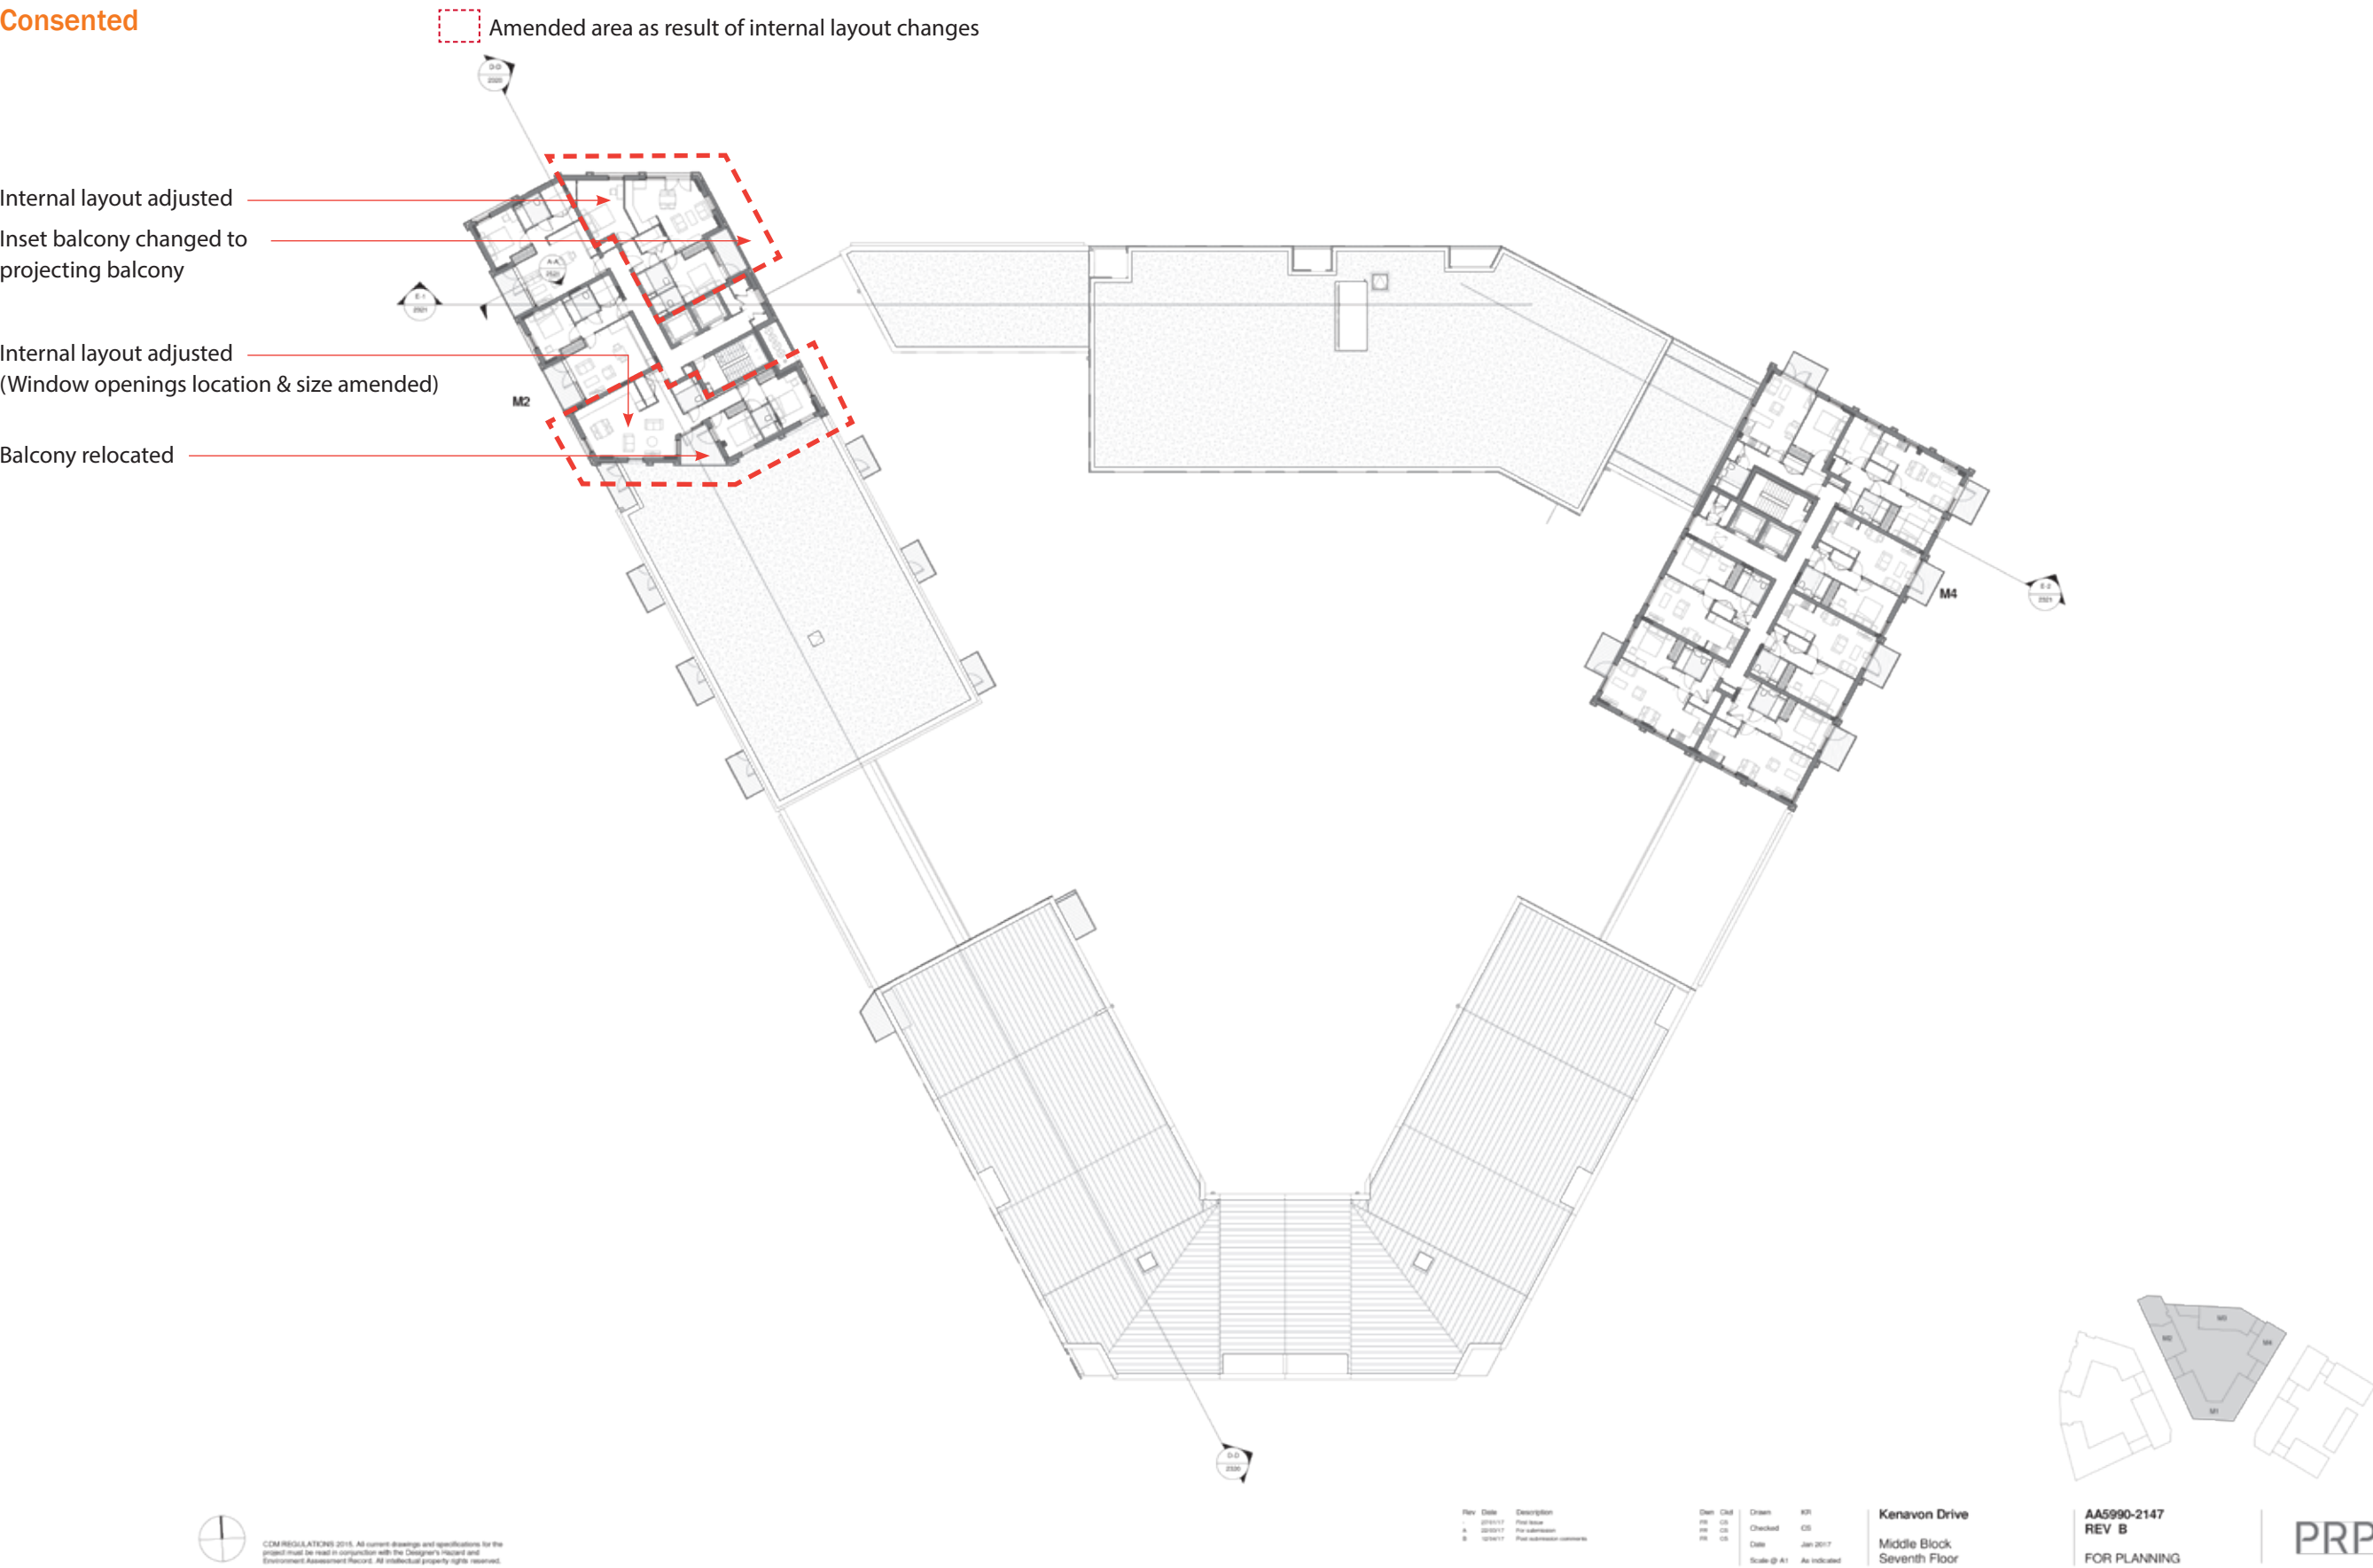

Proposed

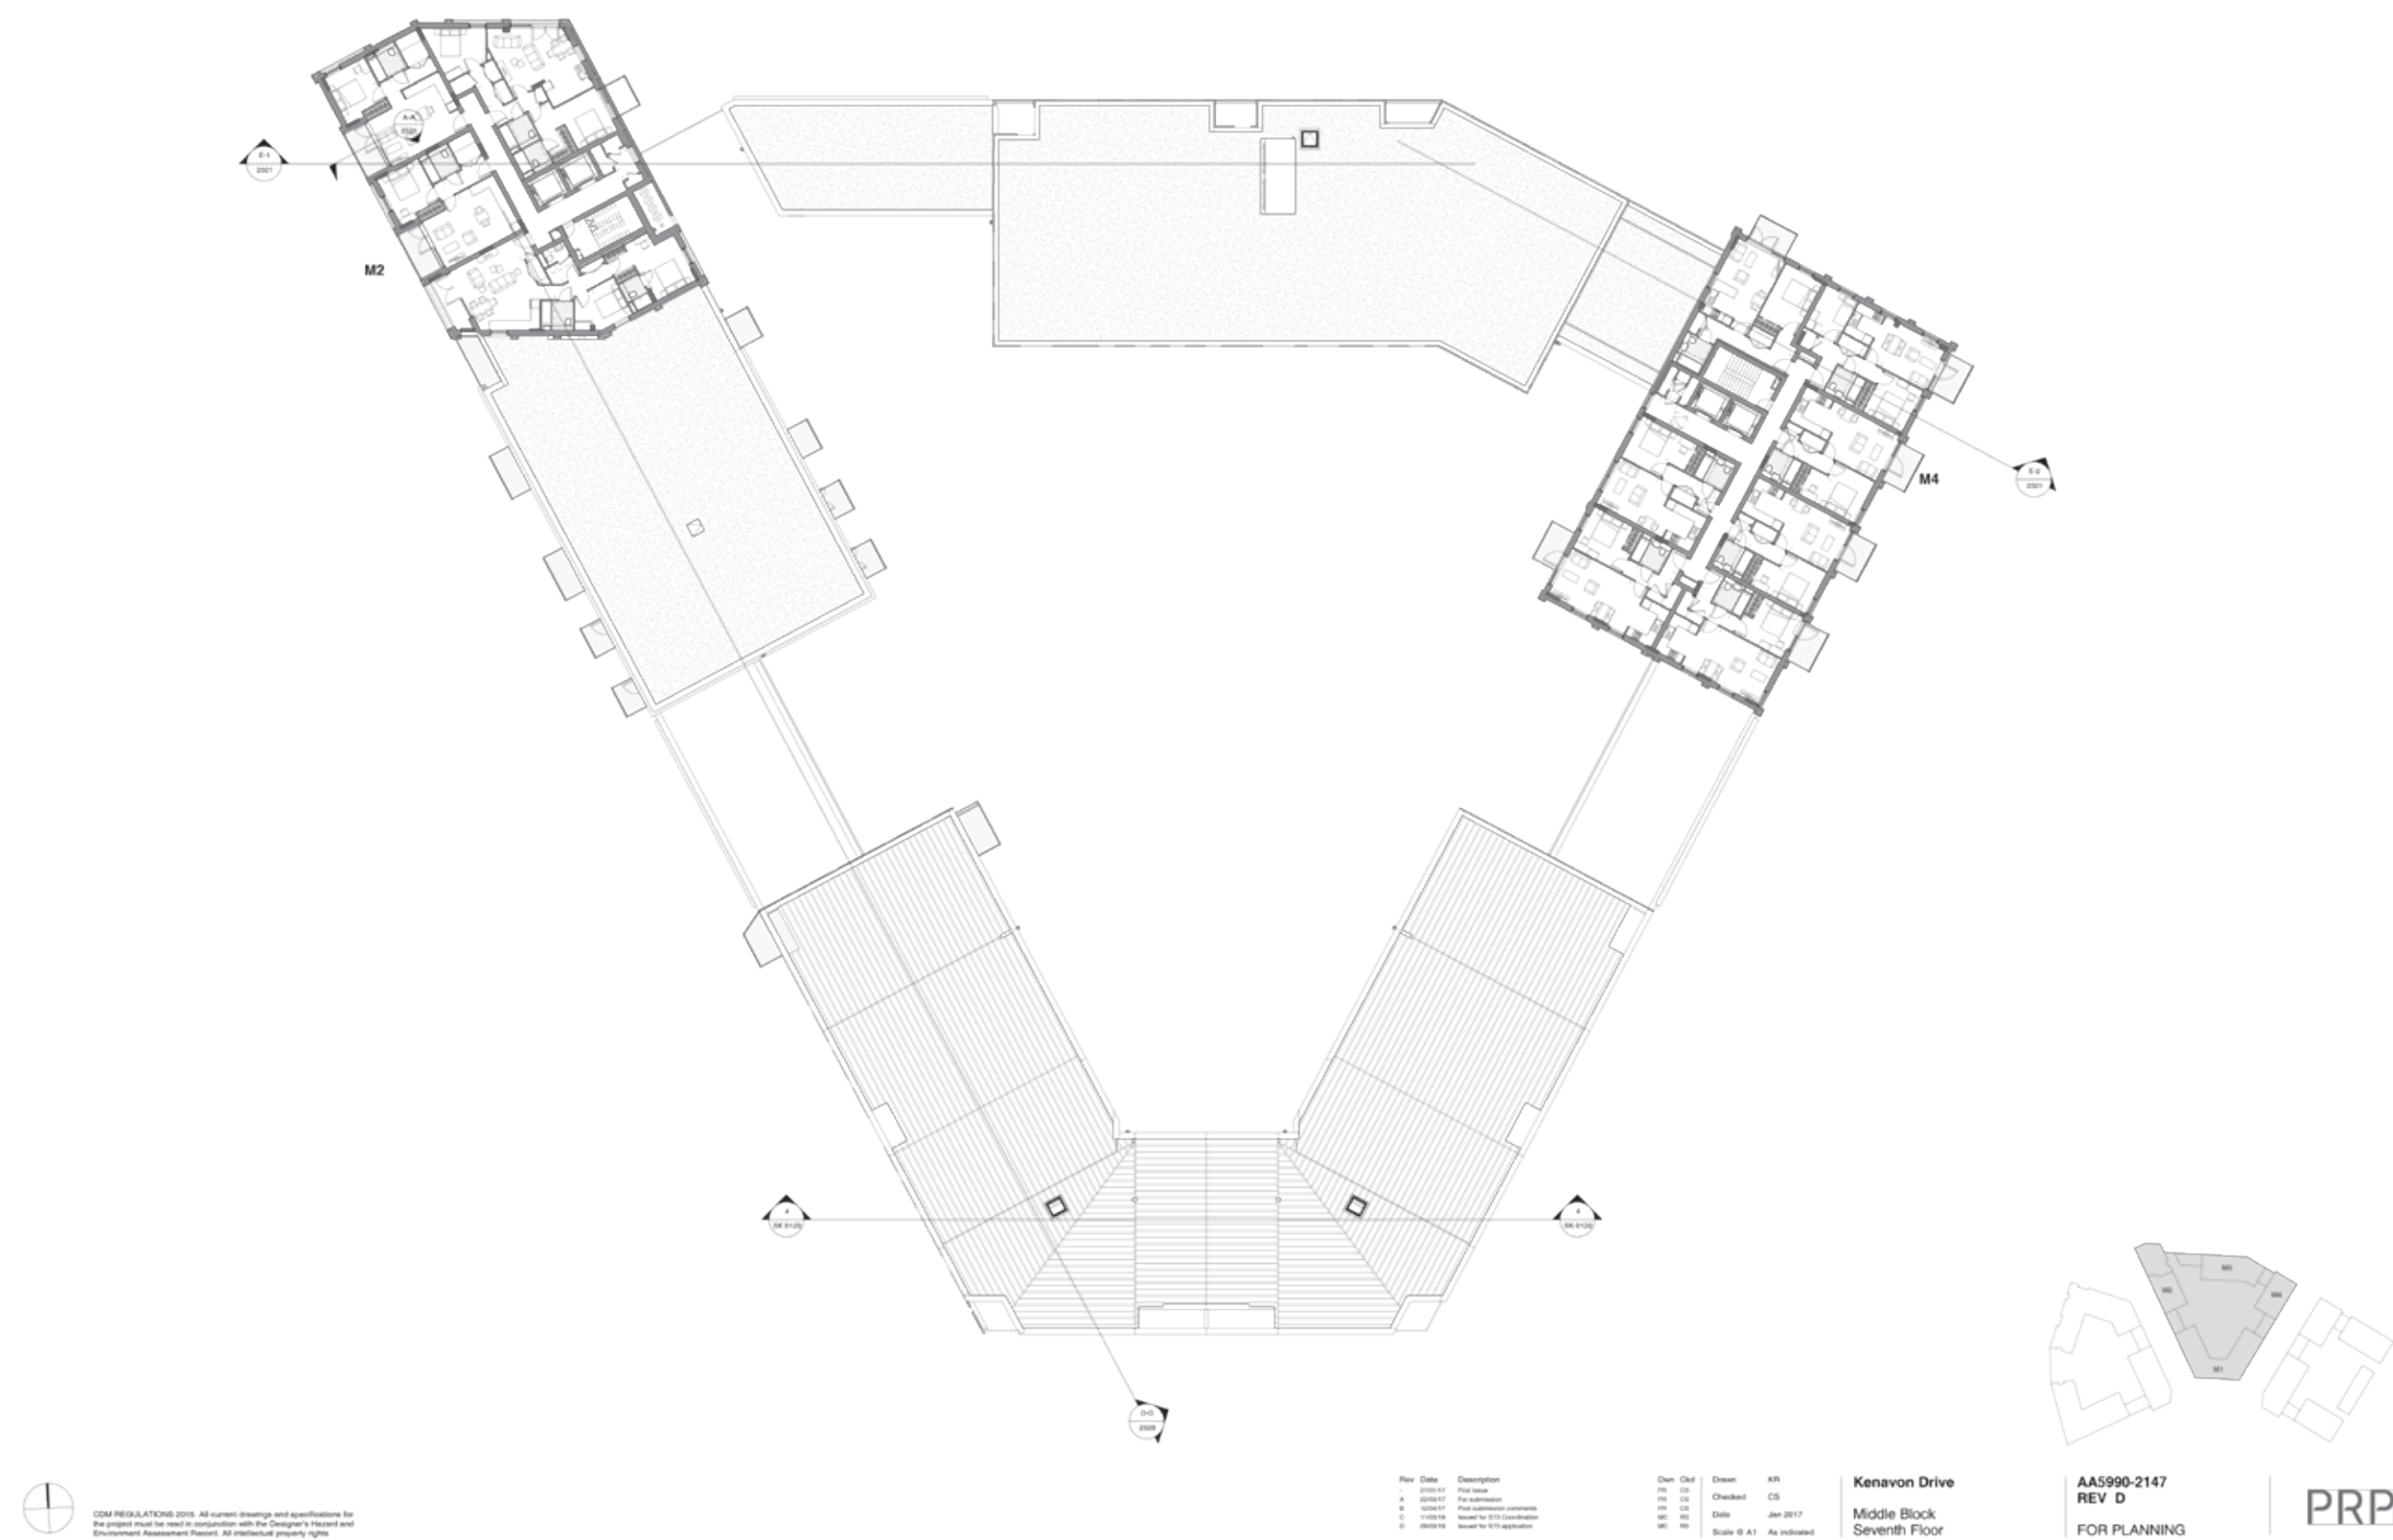

Consented

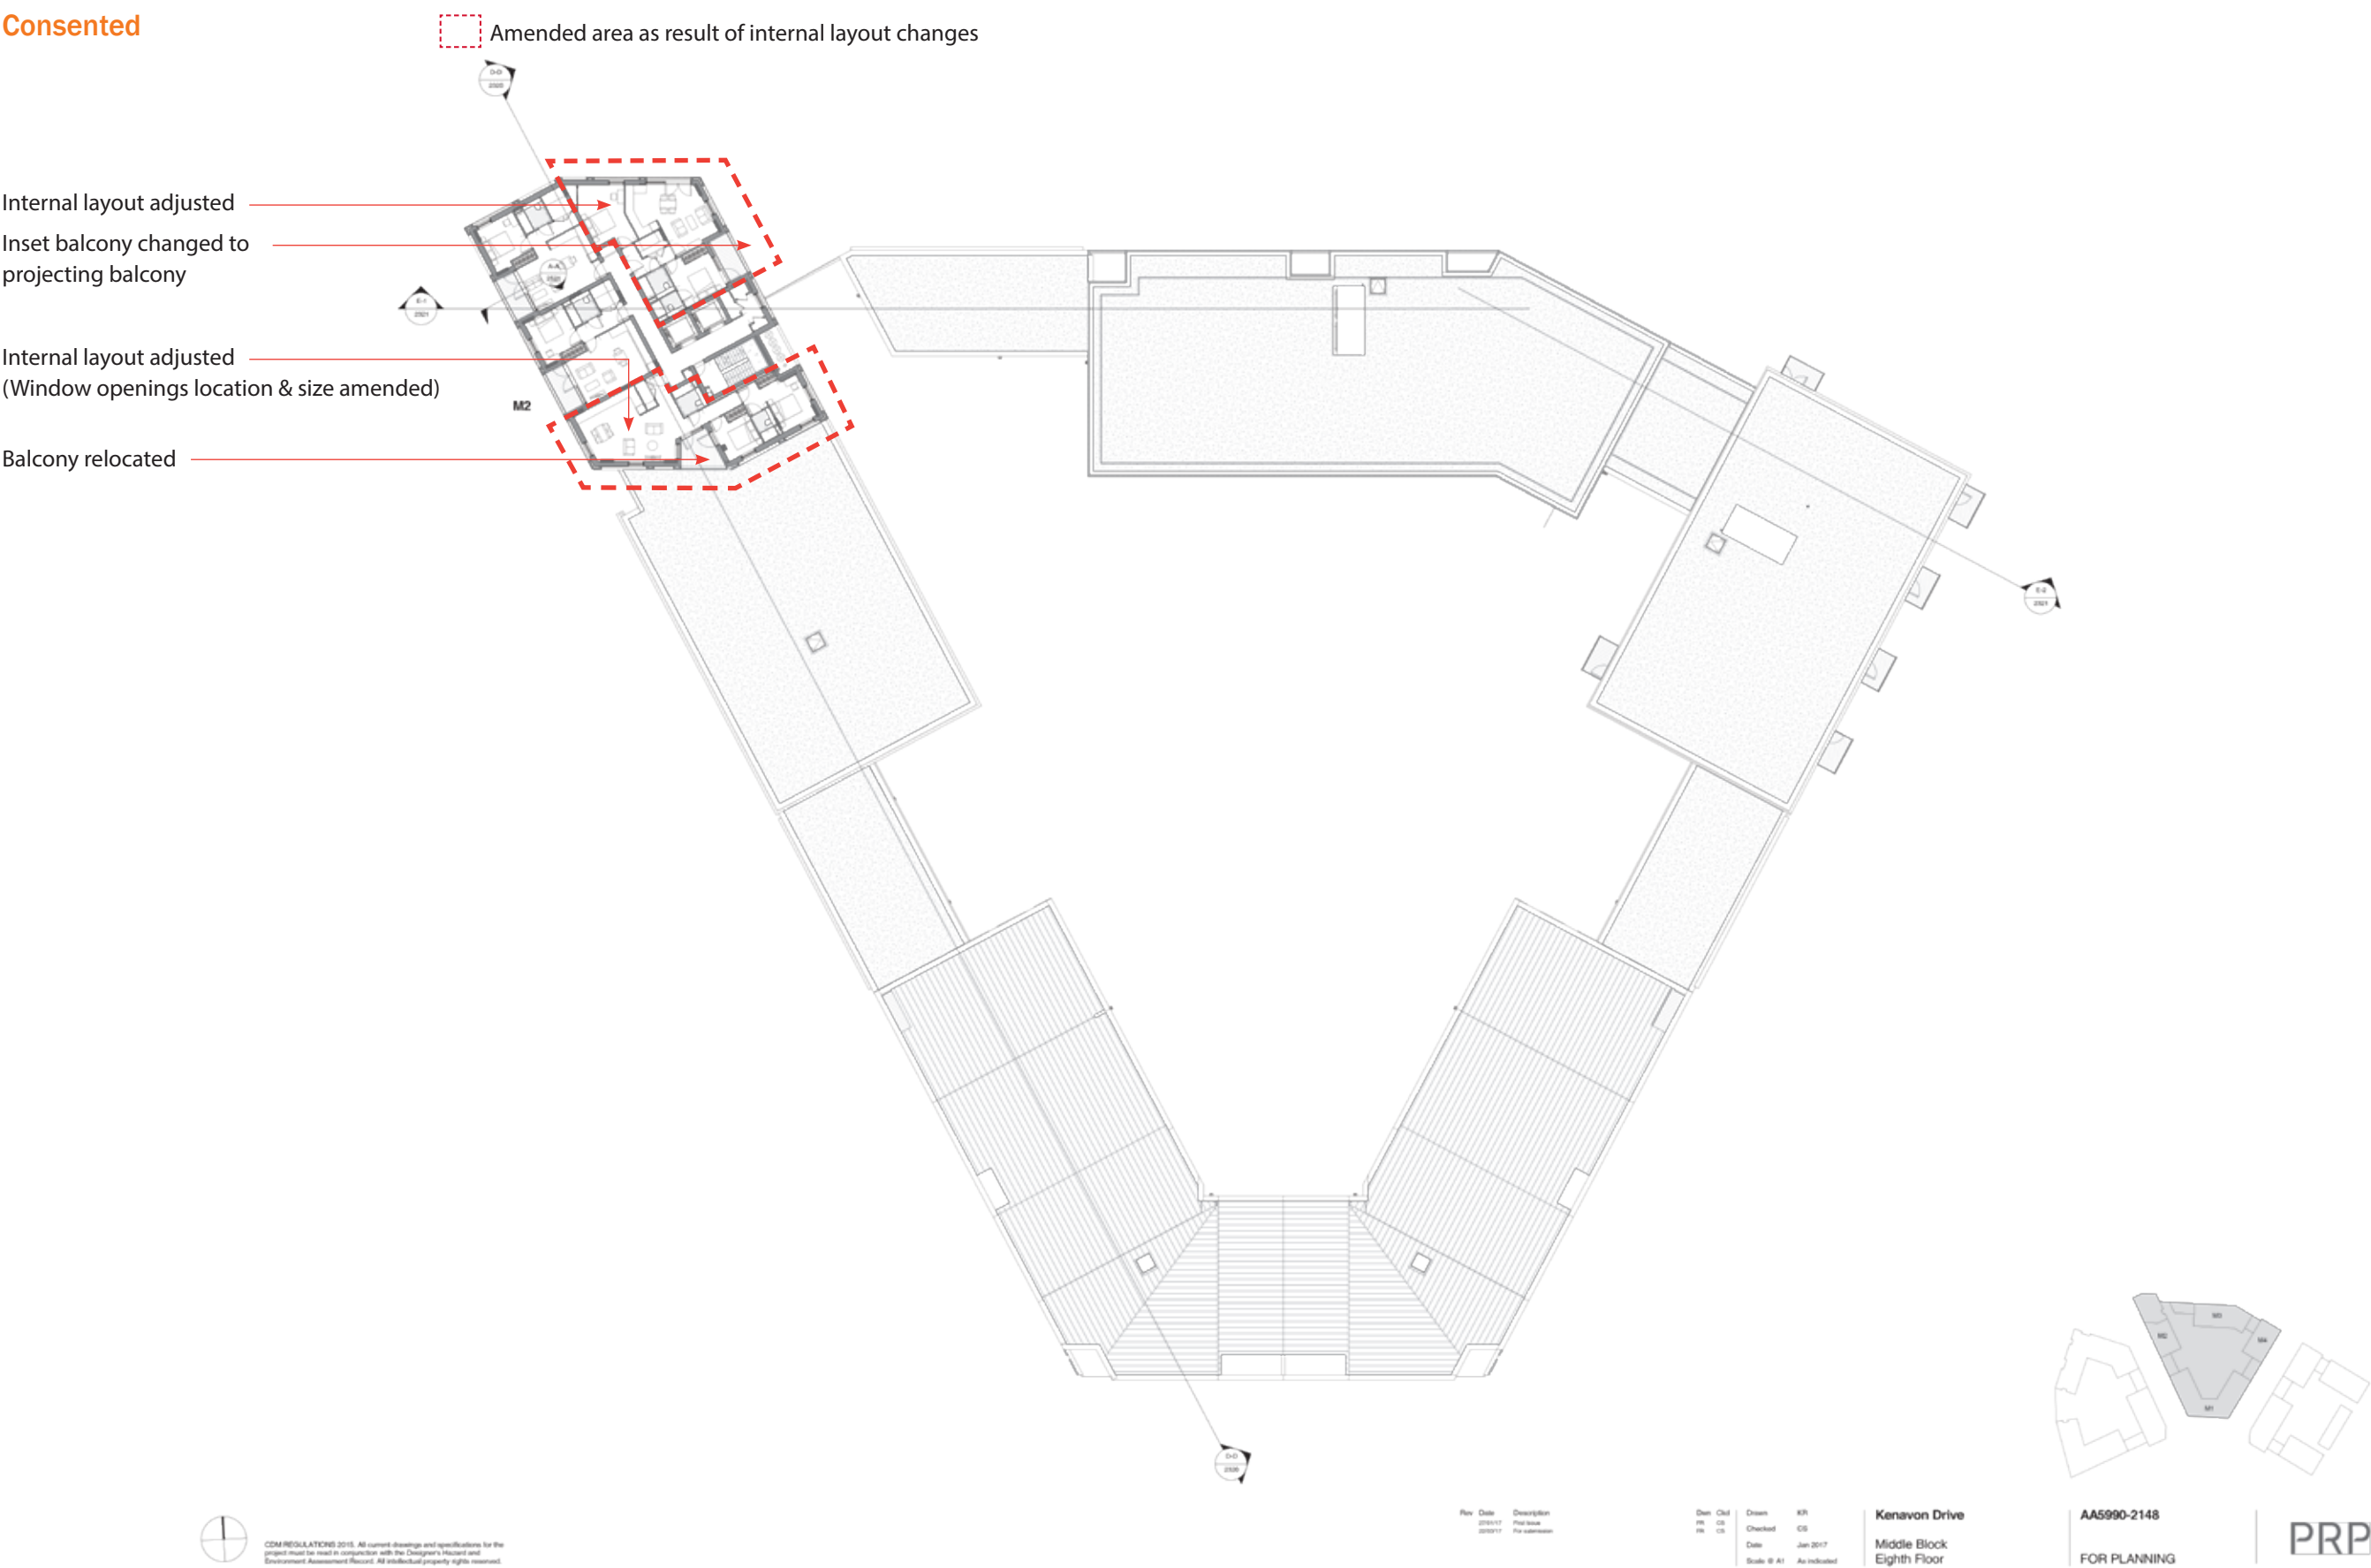

Proposed

