



VERIFY ALL DIMENSIONS BEFORE
SETTING OUT, COMMENCING WORK OR MAKING ANY SHOP DRAWINGS.
REPORT ANY DISCREPANCIES TO SUPERVISING OFFICER IMMEDIATELY.
COPYRIGHT ©

Rev	Description	Date
-		

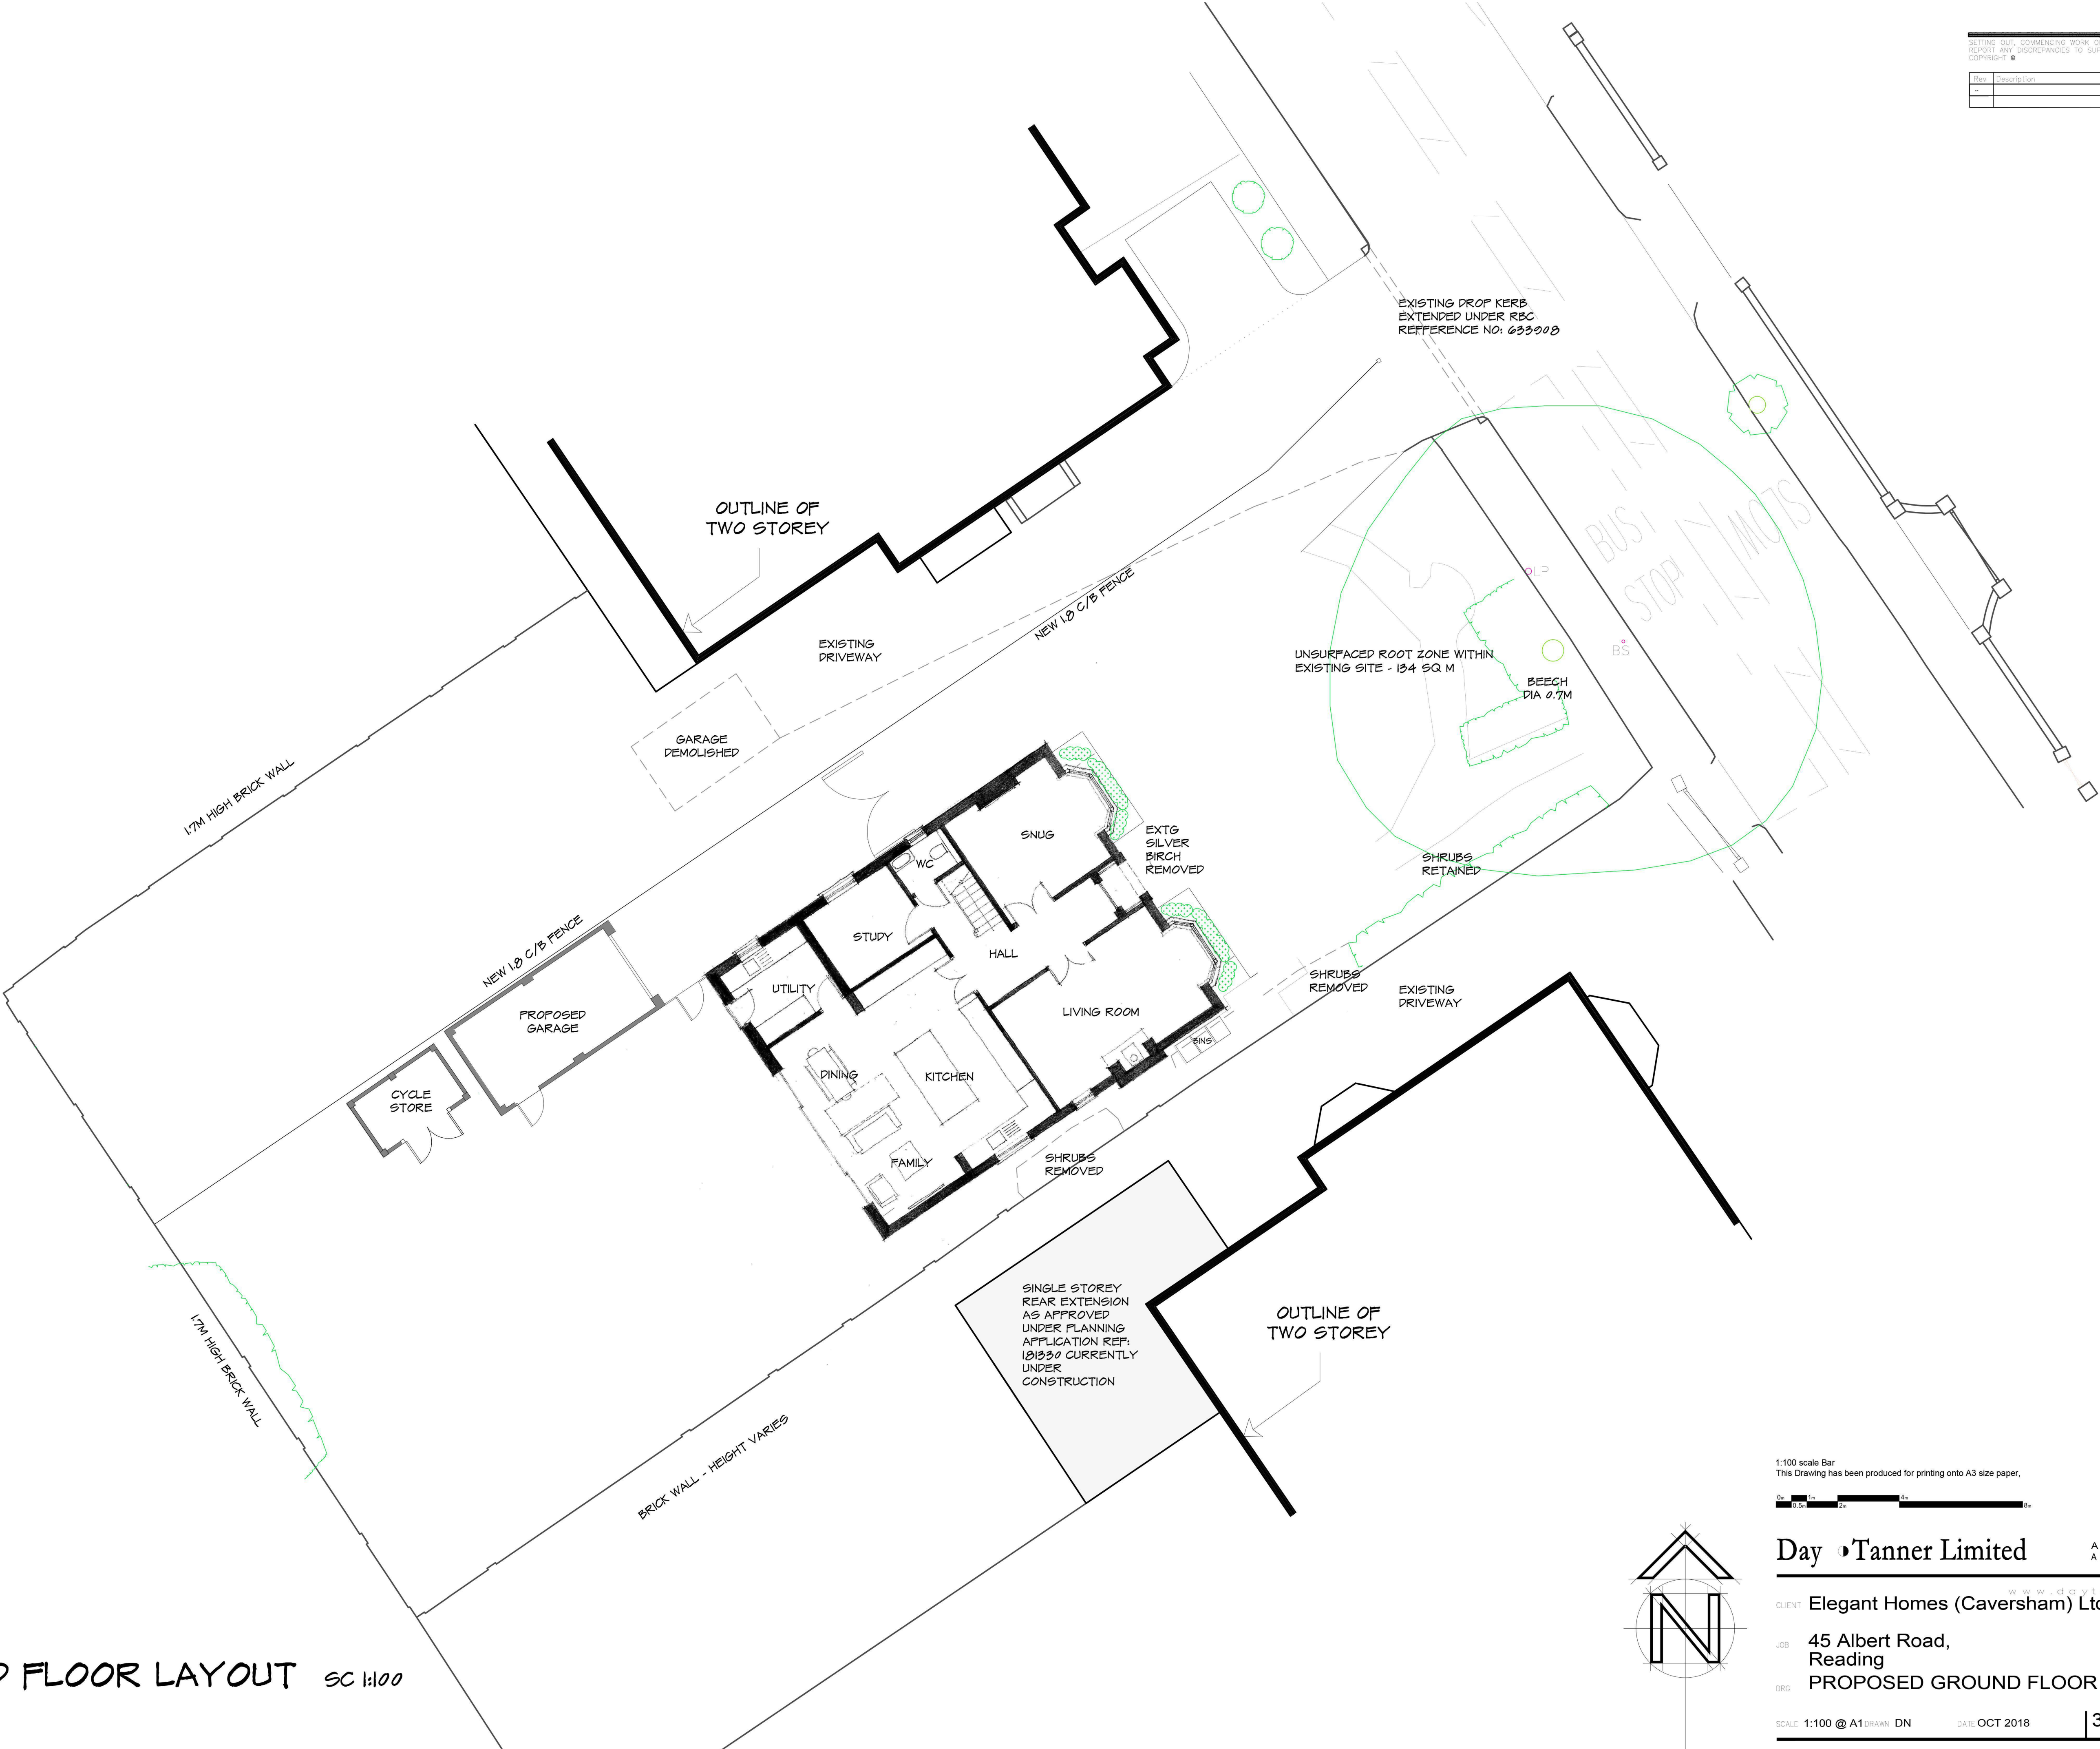

GROUND FLOOR LAYOUT SC 1:100

1:100 scale Bar
This Drawing has been produced for printing onto A3 size paper.

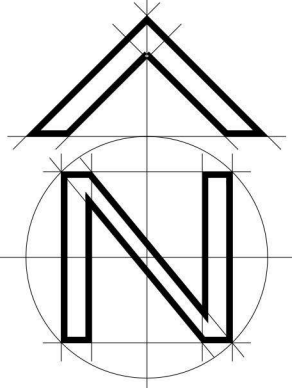

Day • Tanner Limited
ARCHITECTURE
AND PLANNING
www.daytanner.co.uk

CLIENT **Elegant Homes (Caversham) Ltd**

JOB **45 Albert Road,
Reading
PROPOSED GROUND FLOOR PLAN**

DRG

3 Thomas Court
2 Ridgfield Avenue
Reading
RG1 1BQ
0118 959 0808
info@daytanner.co.uk

SCALE **1:100 @ A1** DRAWN **DN** DATE **OCT 2018**

3617/201 | D