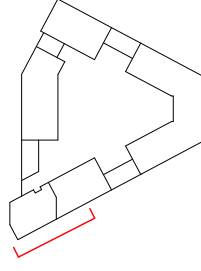
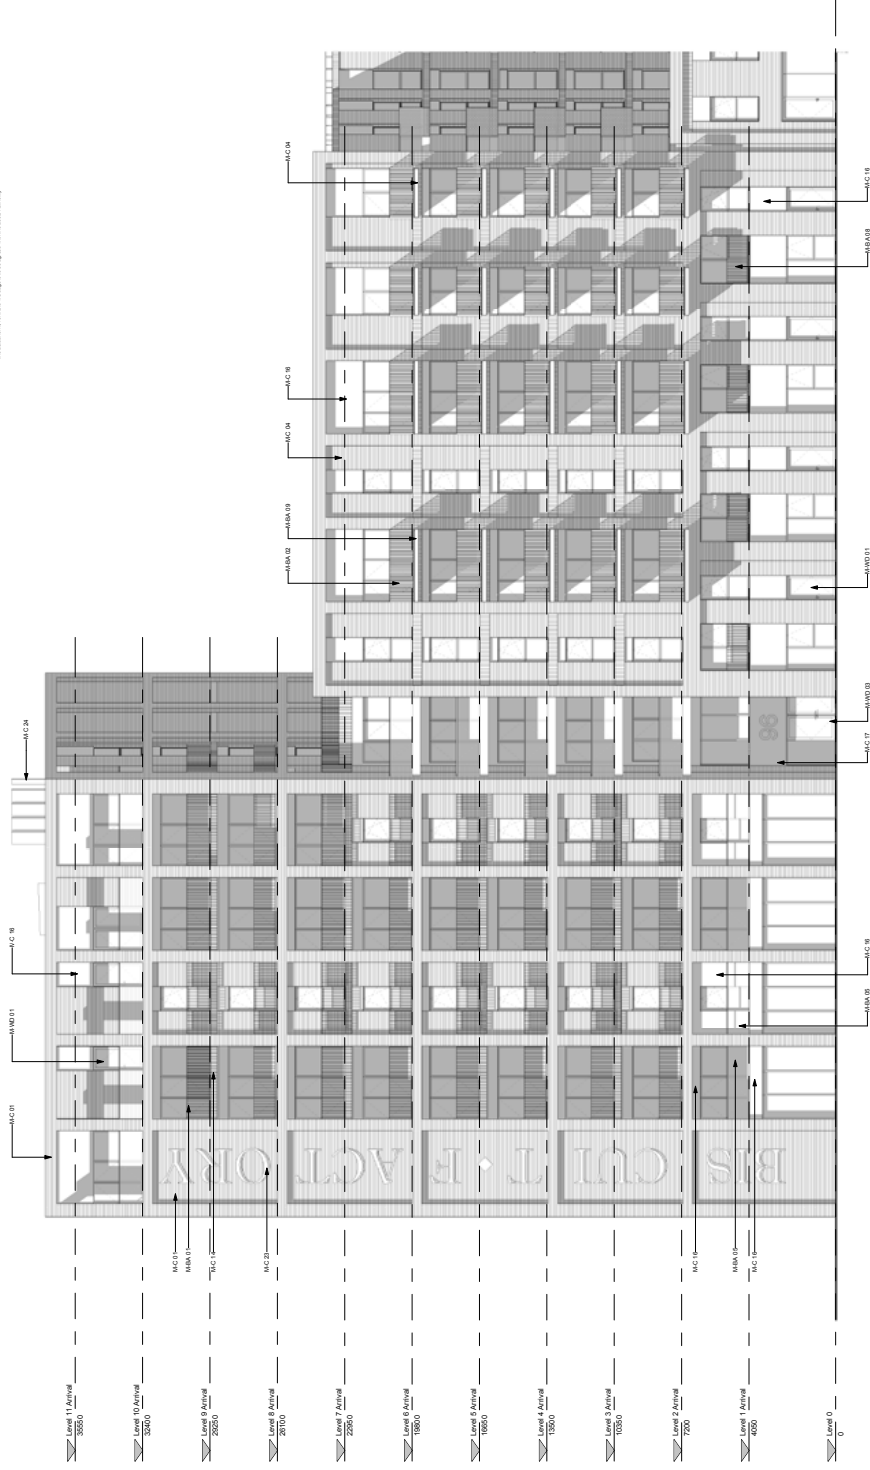


8.11 Consented and Proposed Comparison Elevations

Middle Block

Proposed

[illegible]

CDM REGULATIONS 2015. All current drawings and specifications for the project must be read in conjunction with the Designer's Hazard and Environment Assessment Record. All intellectual property rights reserved.

Rev	Date	Description
A	22/03/17	For submission
B	12/04/17	For submission comments
C	11/03/18	Issued for ISO Coordination
D	26/03/18	Issued for ISO Application
E	07/05/18	Levels added. Re-issued for ISO

Own	Clnd	Drawn	GS
FR	CS	Checked	CS
FR	CS		
MAC	RS	Date	Jan 2017
MAC	RS		

Kenavon Drive
Arrival Space Block West
Elevation

AA5990-2233
REV E


PRP

8.11 Consented and Proposed Comparison Elevations

West Block

Consented

Amended area as result of internal layout changes

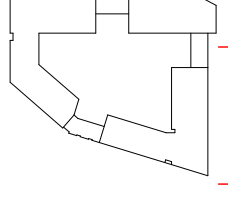

Materials Legend	
Mk 01	PC (Material made by injection, 50 x 50 cm)
Mk 02	PC (Material made by injection, 50 x 50 cm) with a light to purple lacquer
Mk 03	Black (material made by injection, 50 x 50 cm)
Mk 04	Black (material made by injection, 50 x 50 cm)
Fenestration amended
from 3 pane to 4 pane

CDM REGULATIONS 2015. All current drawings and specifications for the project must be read in conjunction with the Designer's Hazard and Environment Assessment Record. All intellectual property rights reserved.


8.11 Consented and Proposed Comparison Elevations

West Block

Proposed

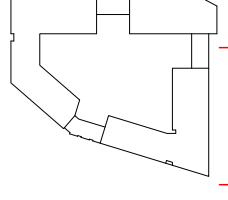[illegible]

MBA 01	PPVC Metal bed and metal typical, 30 x 10 mm flat
MBA 09	Pur faced pre-cast concrete finish and a stiff to projected balcony
M-C 15	Pur faced concrete of 10 mm
M-C 16	Metal panel cladding colour A (Dark)
M-C 17	Metal panel cladding colour B (Gold)
M-C 20	PPVC Rainwater goods
M-C 26	Brick (mortar colour E (Red)
M-C 27	Brick (mortar colour E alternating 25mm pecking (Red)
MWD 01	Dark grey coloured frame double glazed window / door

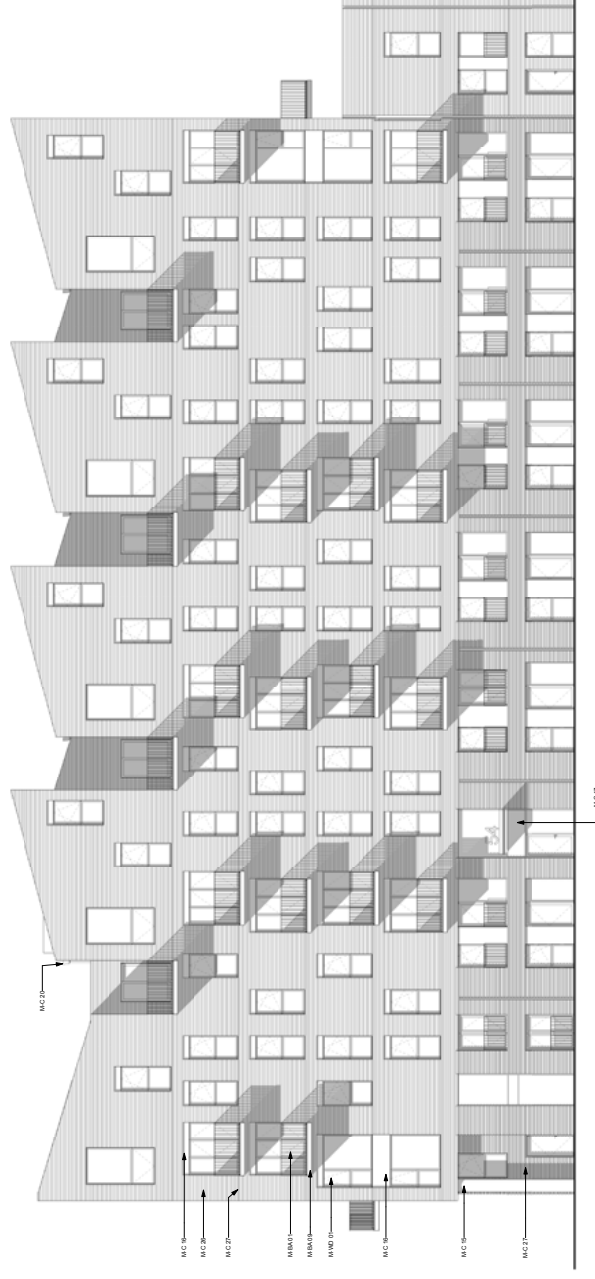

COMREGULATIONS 2015. All current drawings and specifications for the project must be read in conjunction with the Designer's Hazard and Environment Assessment Record. All Intellectual property rights reserved.

Rev	Date	Description
-	22/03/17	For submission
A	11/05/19	Issued for S73 Coordination
B	29/05/19	Issued for S73 application

Dwn	Osd
Ht	C8
Nc	R6
Md	R9
	KR
	CS
Date	Jan 20
Sale @ A1	\$100

Kenavon Drive
West Block South Elevation 1

AA5990-2201
REV B
FOR PLANNING

8.12 Consented and Proposed Comparison Plans

West Block

Consented

Amended area as result of internal layout changes



2B4P Duplex changed to
1B2P apartment




COMREG.AT.045.2015. All current drawings and specifications for the project must be read in conjunction with the Designer's Hazard and Environment Assessment Record. All in-state dual property rights reserved.

Rev	Date	Description
23	08/17	Final Issue
22	08/17	For Submission

Drawn	Drawn	KOR
FR CS	Checked	CS
PH CS	Date	Jan 2
	Scale @ A1	1:200

Kenavon Drive
West Block
Ground Floor

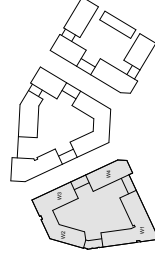

| AA5990-2100



FOR PLANNING


8.12 Consented and Proposed Comparison Plans

West Block

Proposed

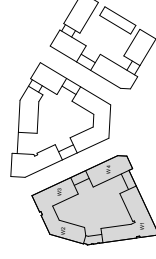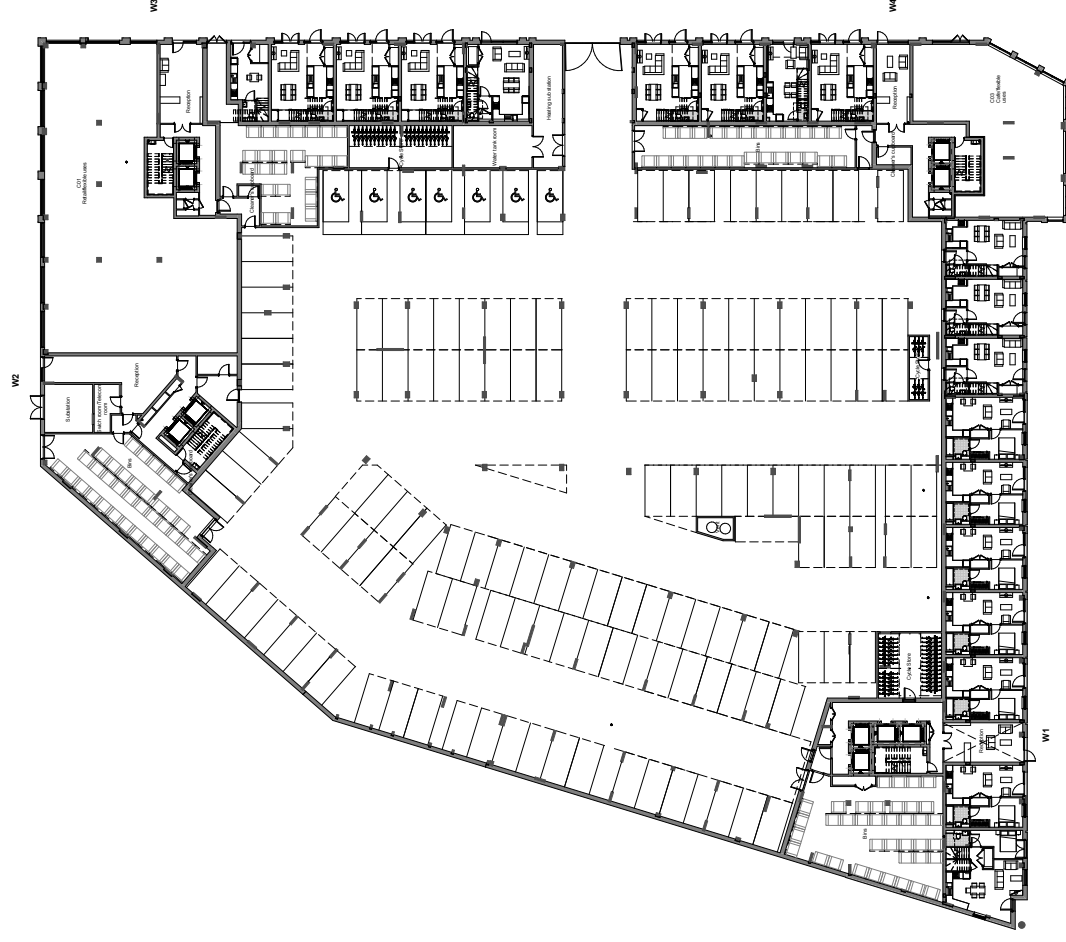

Kenavon Drive
West Block
Ground Floor

AA 5990-2100
REV D
FOR PLANNING


COMREGULATIONS 2016. All current drawings and specifications for the project must be read in conjunction with the Designer's Hazard and Environment Assessment Record. All Intellectual property rights reserved.

8.12 Consented and Proposed Comparison Plans


West Block

Consented

Amended area as result of internal layout changes

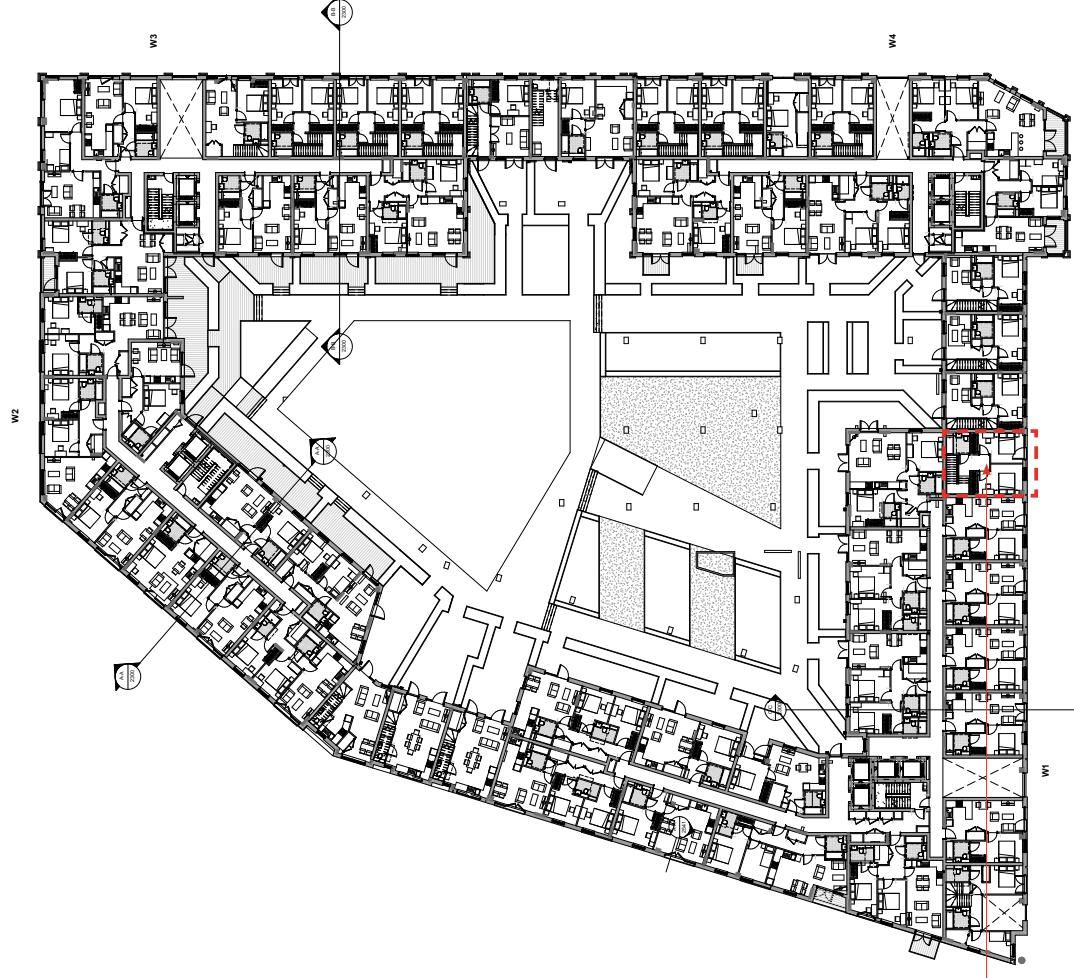

2B4P Duplex changed to
1B2P apartment

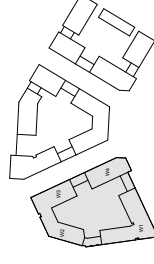



COMREG.AT.045.2015. All current drawings and specifications for the project must be read in conjunction with the Designer's Hazard and Environment Assessment Record. All in-state dual property rights reserved.

Rev	Date	Description	Drawn	Checkd	CR
1	23/05/17	Final Issue	FM	CS	
2	22/06/17	For submission	FM	CS	
					Scale @ A1: 1:200

AA5990-2101
FOR PLANNING

PRP

Proposed

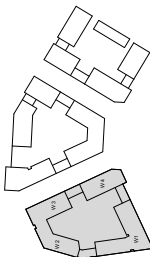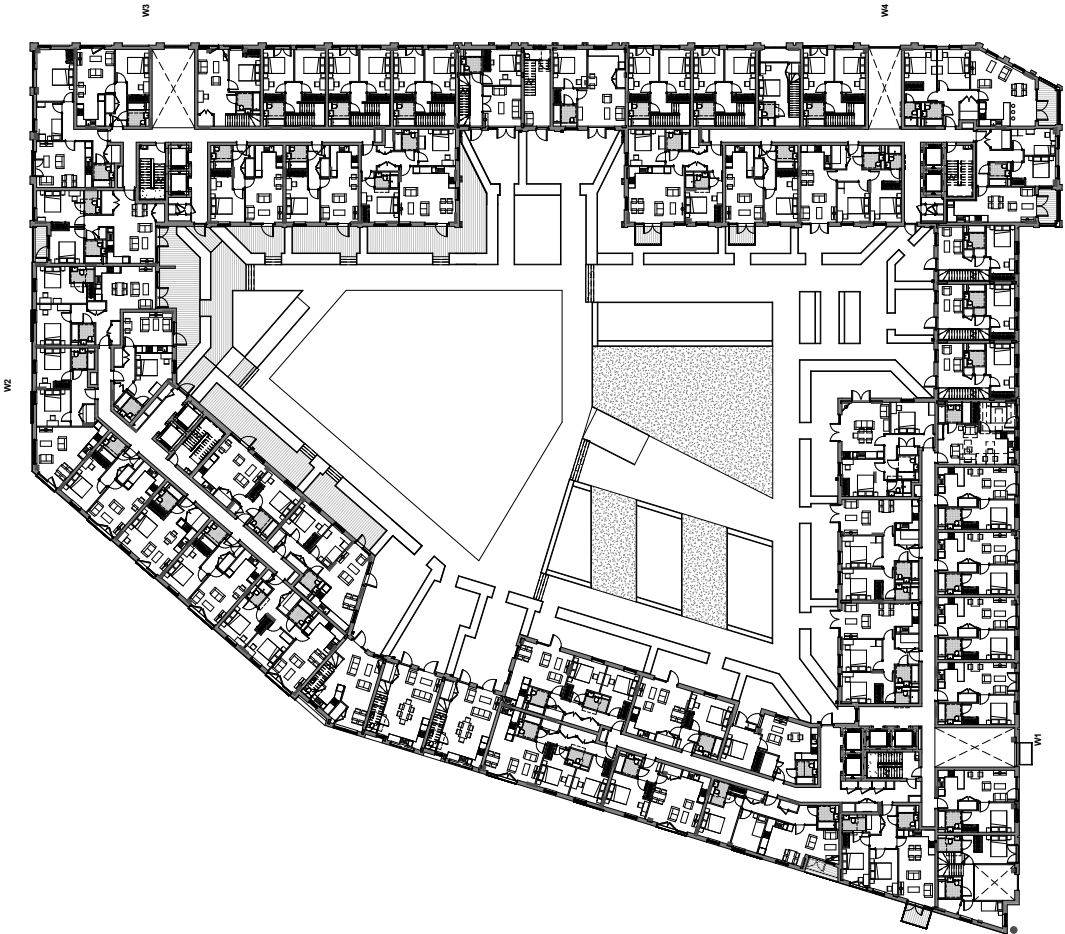





Kenavon Drive
West Block
First Floor

AA5990-2101
REV B
FOR PLANNING


PRP

Consented

 Amended area as result of internal layout changes

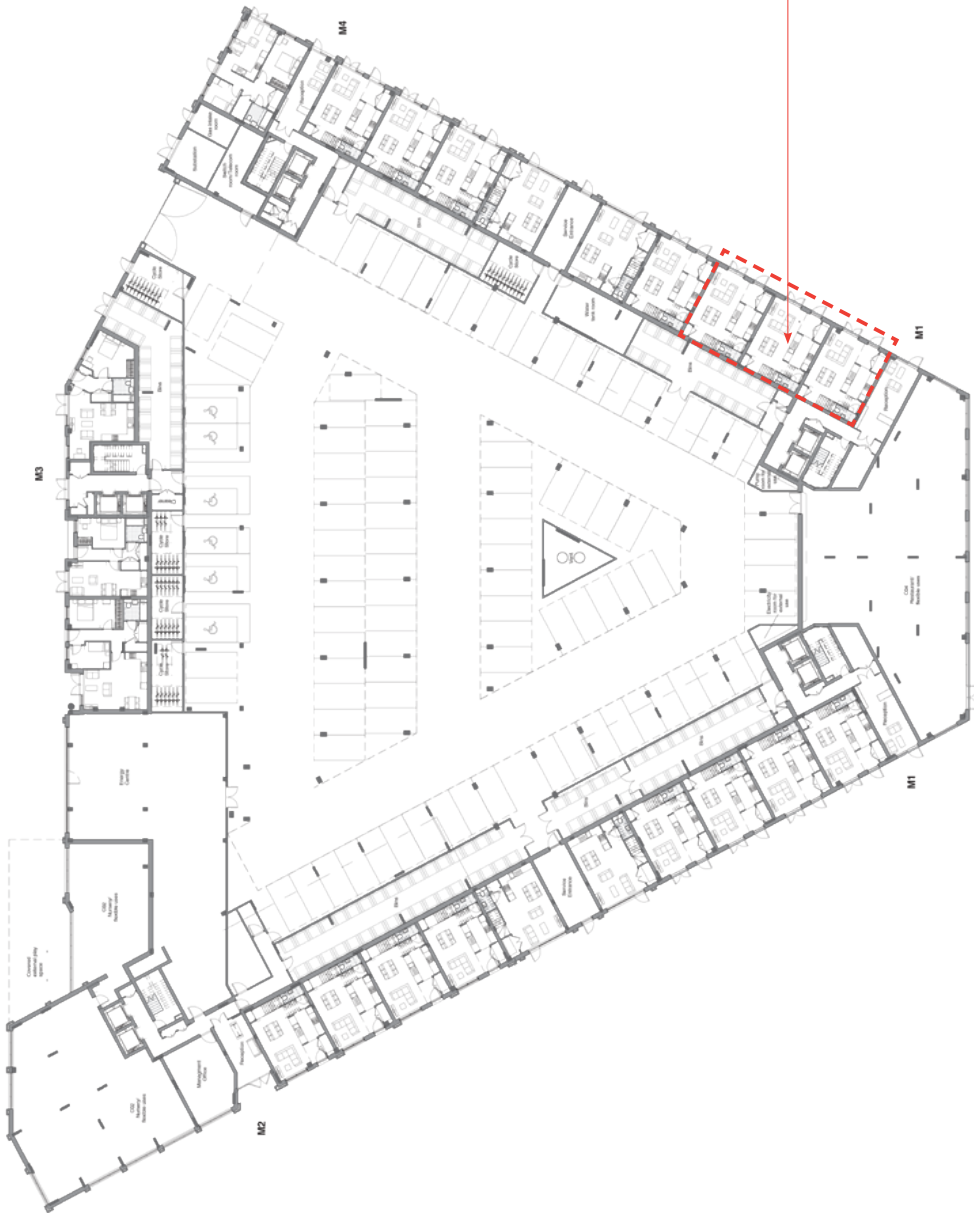

2B4P duplex changed to
1B2P apartment

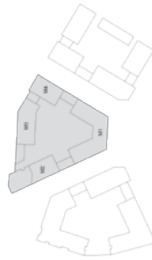






Kenavon Drive
Middle Block
Ground Floor

AA9990-2140
FOR PLANNING



Proposed

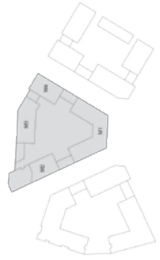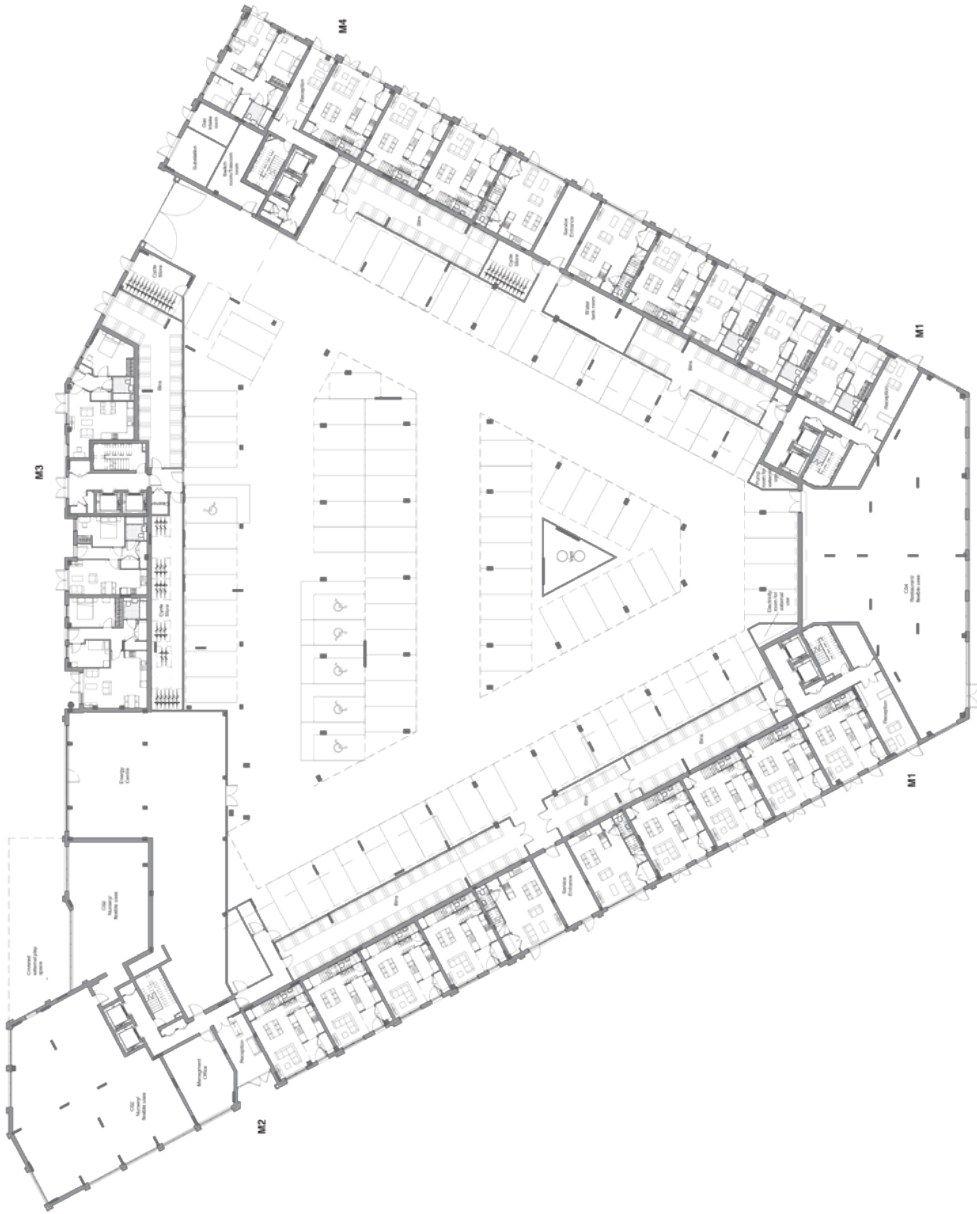




Kenavon Drive
Middle Block
Ground Floor

AA0590-2140
REV C
FOR PLANNING
PRP