


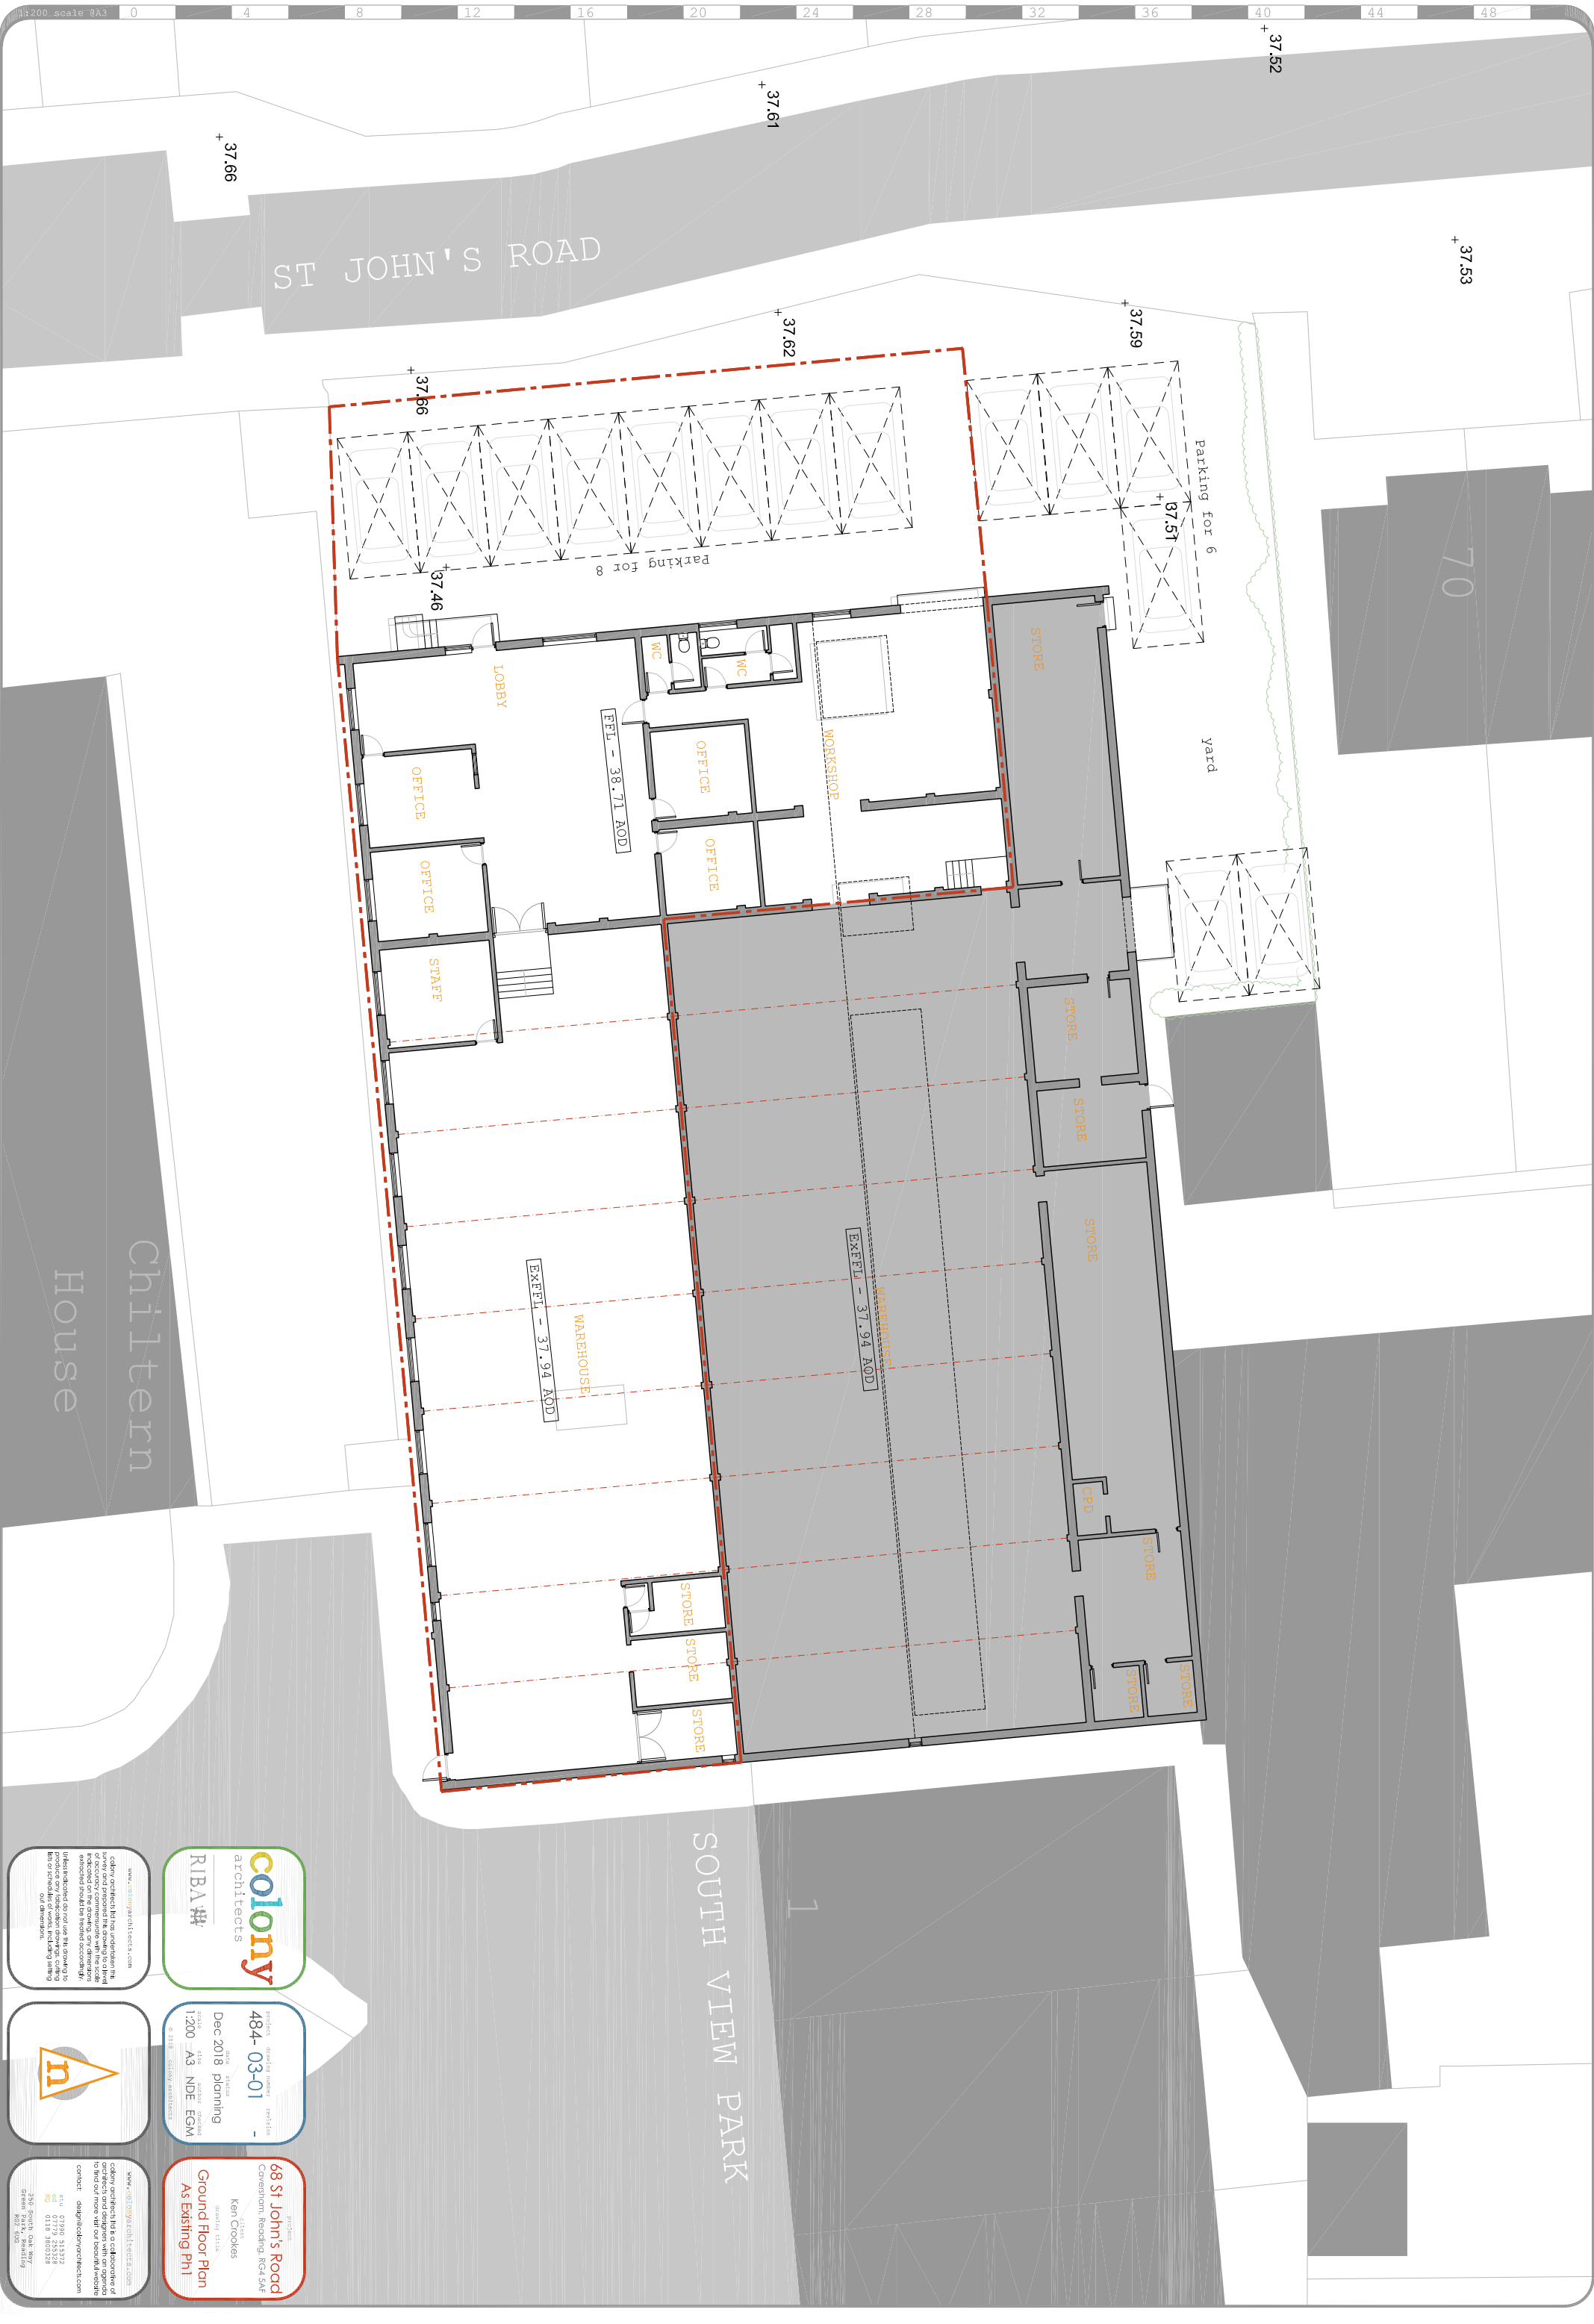

Chiltern House

colony architects

RIBA #44

484-03-01

Dec 2018

planning

1:200 A3 NDE EGM

68 St John's Road

Conversion, Redding, Red 5A*

Ken Crookes

As Existing Ph1

colony architects ltd has undertaken the survey and prepared the drawing to a level of accuracy and detail as stated in the title block. The drawing is not to be used for any other purpose without the written consent of colony architects ltd.

colony architects ltd is a collaborative of architects and designers with an open mind to find out more what our clients want. contact: design@colonyarchitects.com

256 South Oak Way
Stevenage SG2 8DS