
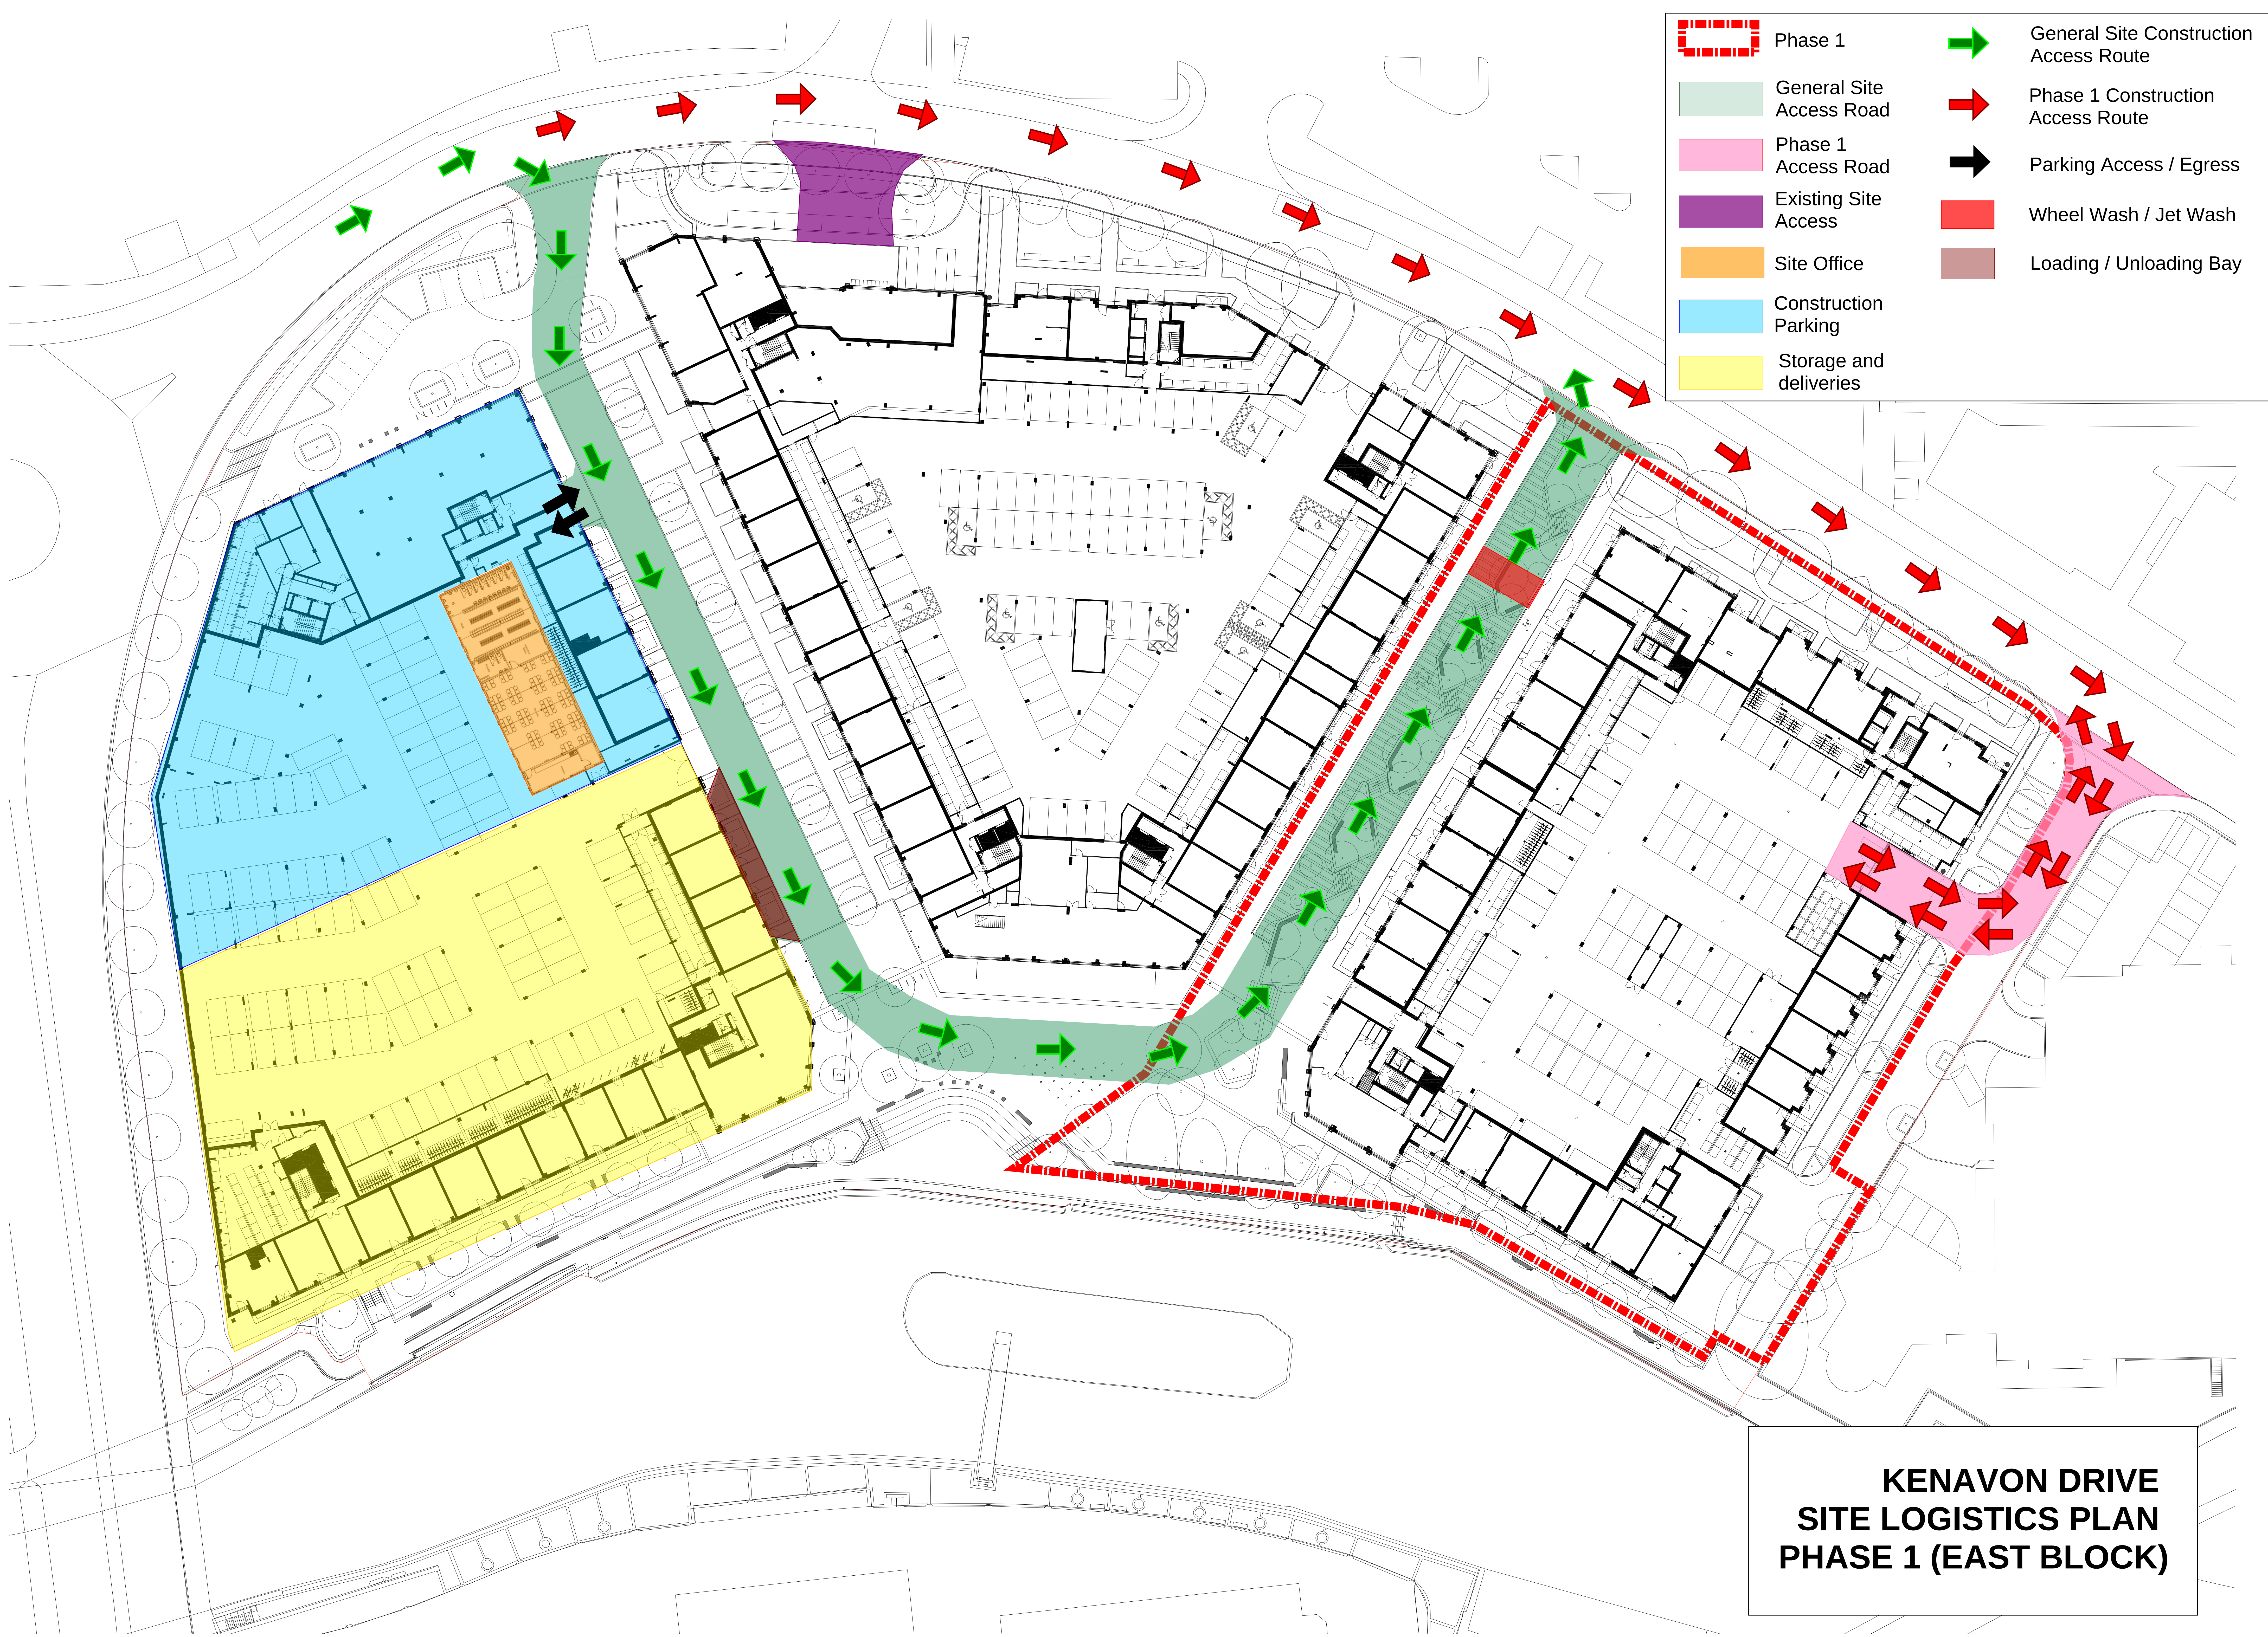
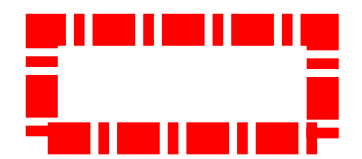
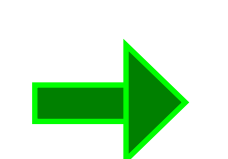
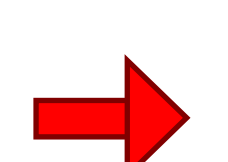
 


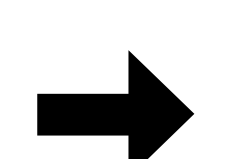

- | | | | |
|---|--------------------------|---|--|
|  | Phase 1 |  | General Site Construction Access Route |
|  | General Site Access Road |  | Phase 1 Construction Access Route |
|  | Phase 1 Access Road |  | Parking Access / Egress |
|  | Existing Site Access |  | Wheel Wash / Jet Wash |
|  | Site Office |  | Loading / Unloading Bay |
|  | Construction Parking | | |
|  | Storage and deliveries | | |

**KENAVON DRIVE
SITE LOGISTICS PLAN
PHASE 1 (EAST BLOCK)**