



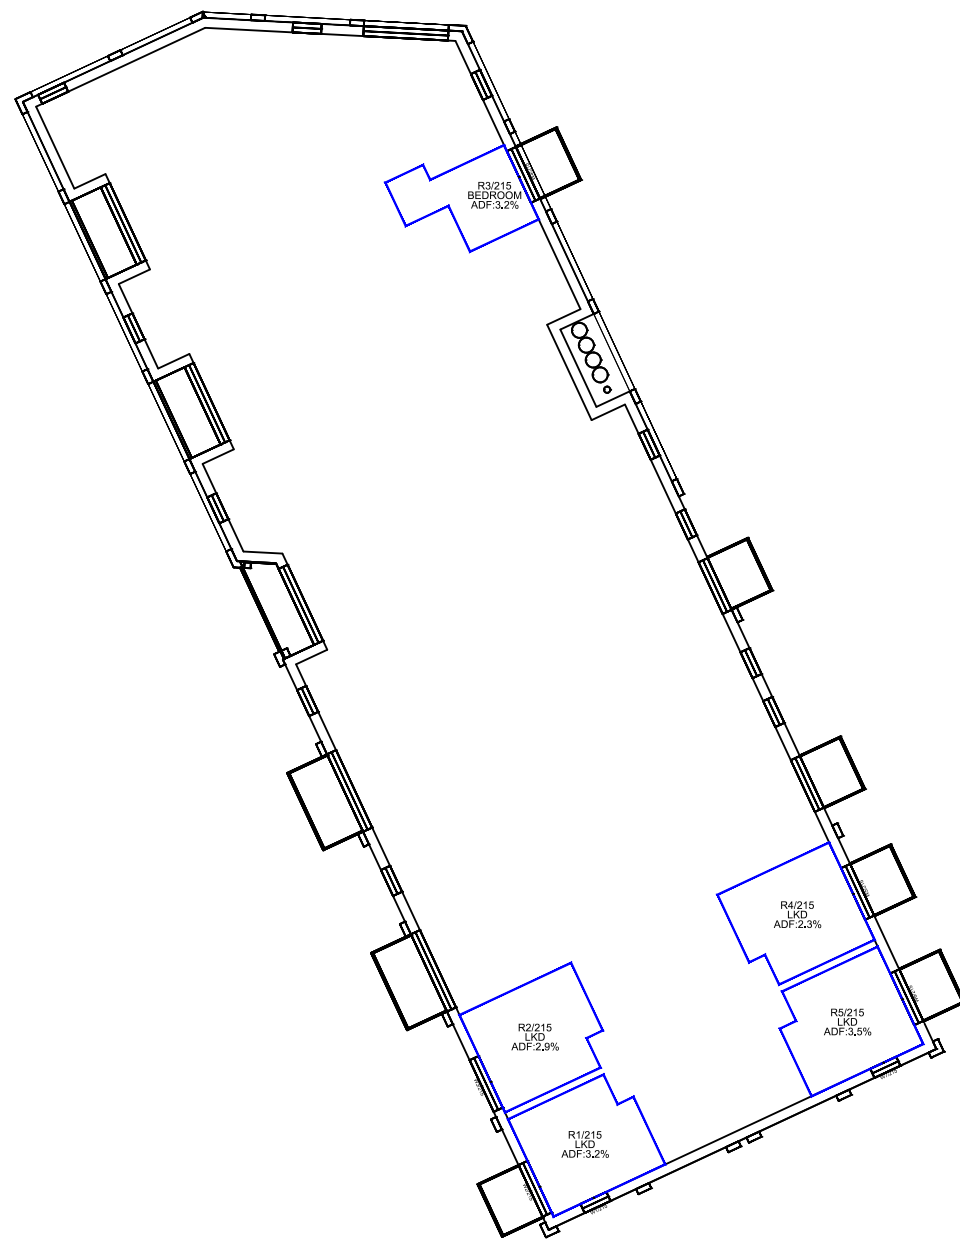

FIFTH FLOOR

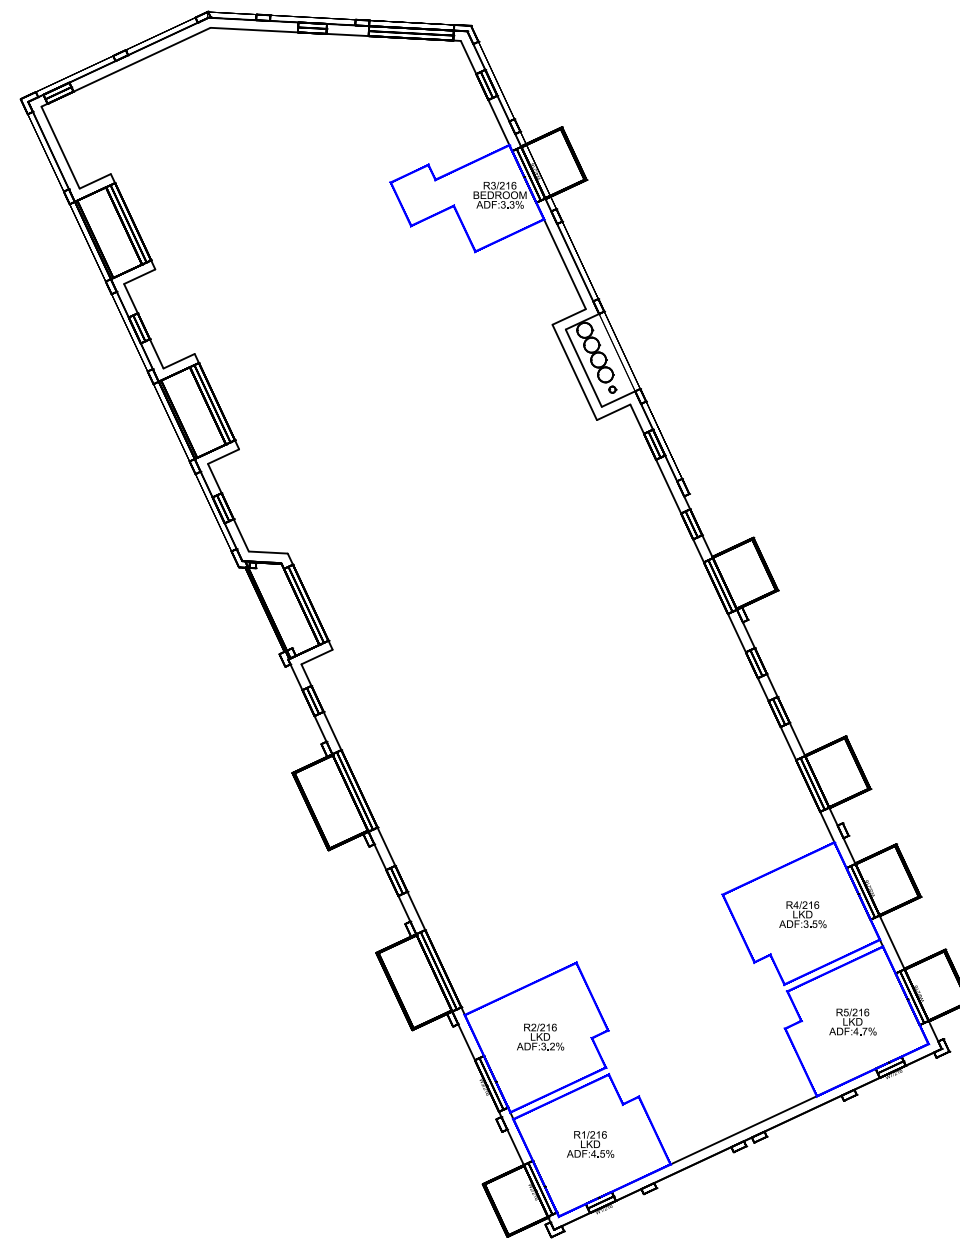

SIXTH FLOOR

Sources:
PRP
Topographical Survey 25/05/16
0839-005 003 Existing Site Layout and Topographical Survey -
Reading 130711 kr.dwg
Proposed 2D Drawings 13/03/19
190311 S73 Draft Issue
Proposed 3D Model 29/03/19
AA5990 Kenavon Site Model DWG.dwg

Key:



Project: Kenavon Drive,
Reading

Title: Internal ADF Results
Proposed Scheme 29/03/19
Middle Block

Point 2 Surveyors Ltd,
3rd Floor,
17 Slingsby Place,
London WC2E 9AB,
0207 836 5828
www.point2surveyors.com



Drawn By: BW

Scale: 1:300

Date: Apr 19

Dwg No: **P915/I/237**



GROUND FLOOR

Sources:
PRP
Topographical Survey 25/05/16
0839-005 003 Existing Site Layout and Topographical Survey -
Reading 130711 kr.dwg
Proposed 3D Model 29/03/19
AA5990 Kenavon Site Model DWG.dwg
Proposed Plans & Elevations 09/05/19
AA5990-2180_East Block_F.dwg
AA5990-2181_East Block_E.dwg
AA5990-2182_East Block_C.dwg

Key:

Project: Kenavon Drive,
Reading

Drawn By: BW	Scale: 1:300	Date: May 19
--------------	--------------	--------------

Title: Internal ADF Results
Proposed Scheme 09/05/19
East Block

Dwg No:	P915/I/245
---------	-------------------

Point 2 Surveyors Ltd,
3rd Floor,
17 Slingsby Place,
London WC2E 9AB,
0207 836 5828
www.point2surveyors.com



FIRST FLOOR

Sources:
PRP
Topographical Survey 25/05/16
0839-005 003 Existing Site Layout and Topographical Survey -
Reading 130711 kr.dwg
Proposed 3D Model 29/03/19
AA5990 Kenavon Site Model DWG.dwg
Proposed Plans & Elevations 09/05/19
AA5990-2180_East Block_F.dwg
AA5990-2181_East Block_E.dwg
AA5990-2182_East Block_C.dwg

Key:


Project: Kenavon Drive,
Reading

Title: Internal ADF Results
Proposed Scheme 09/05/19
East Block

Point 2 Surveyors Ltd,
3rd Floor,
17 Slingsby Place,
London WC2E 9AB,
0207 836 5828
www.point2surveyors.com



Drawn By: BW Scale: 1:300 Date: May 19 Dwg No: **P915/I/246**

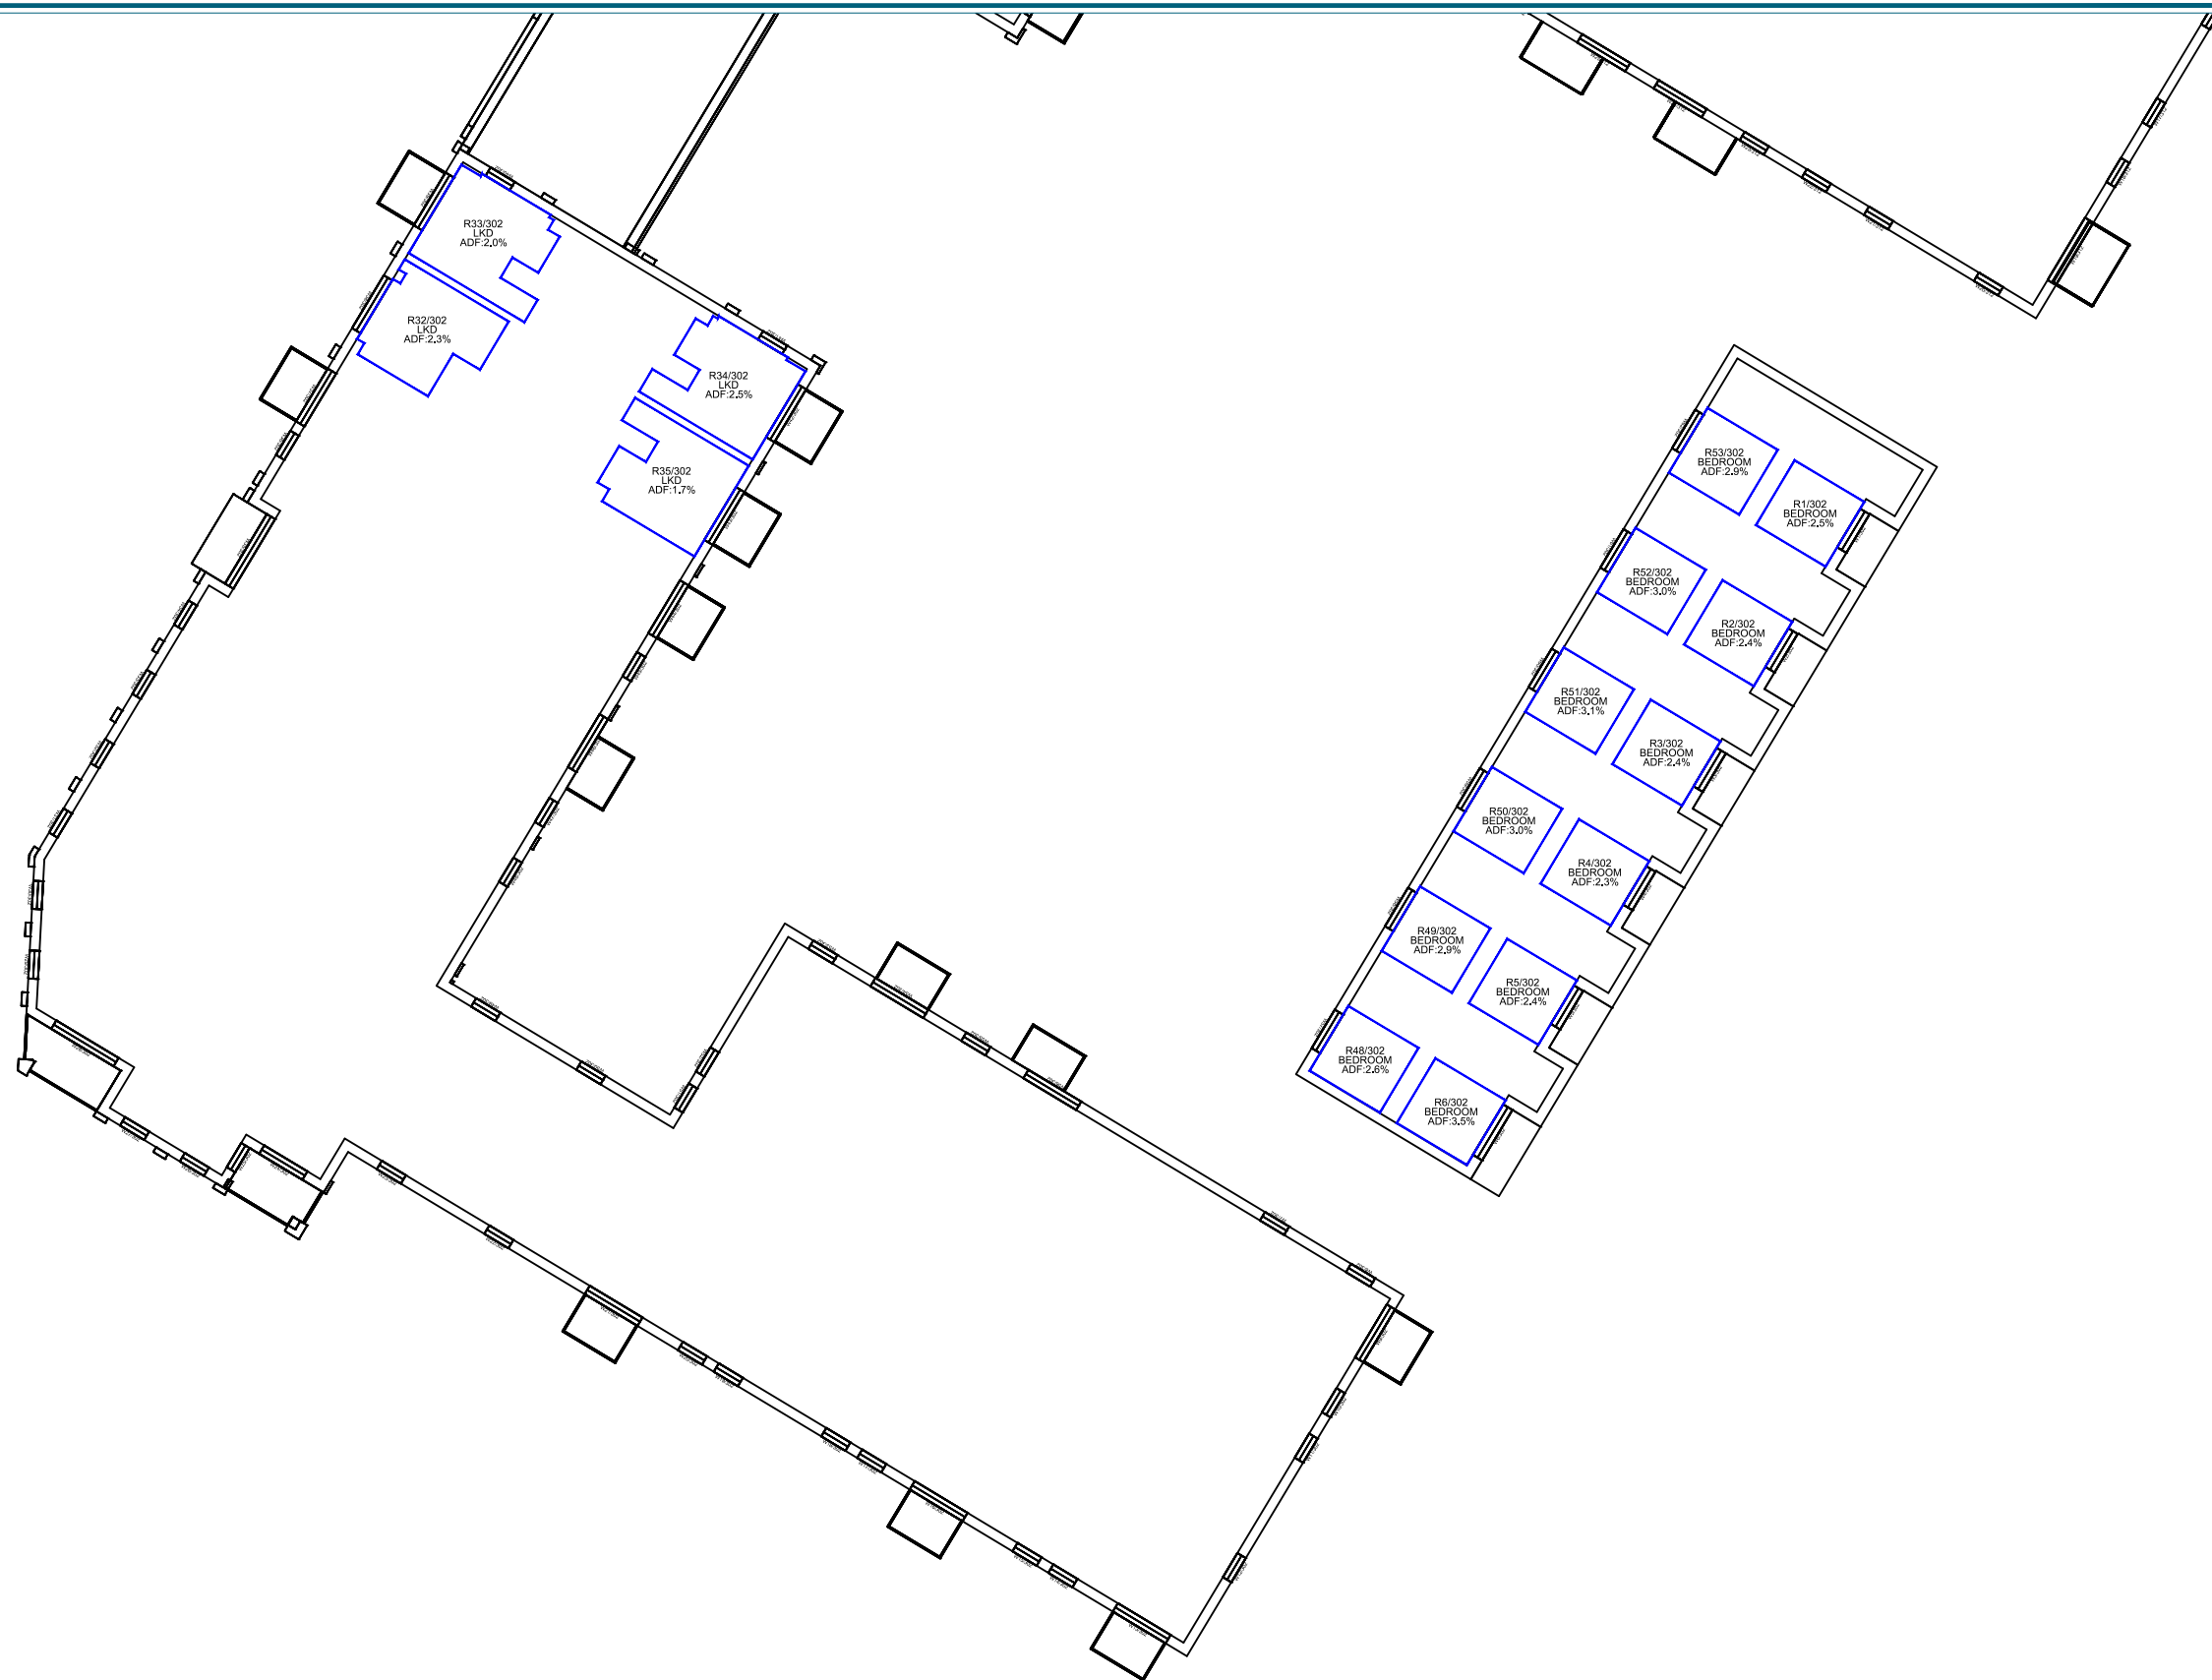

SECOND FLOOR

Sources:
PRP
Topographical Survey 25/05/16
0839-005 003 Existing Site Layout and Topographical Survey -
Reading 130711 kr.dwg
Proposed 3D Model 29/03/19
AA5990 Kenavon Site Model DWG.dwg
Proposed Plans & Elevations 09/05/19
AA5990-2180_East Block_F.dwg
AA5990-2181_East Block_E.dwg
AA5990-2182_East Block_C.dwg

Key:



Project: Kenavon Drive,
Reading

Drawn By: BW	Scale: 1:300	Date: May 19
--------------	--------------	--------------

Title: Internal ADF Results
Proposed Scheme 09/05/19
East Block

Dwg No:	P915/I/247
---------	-------------------

Point 2 Surveyors Ltd,
3rd Floor,
17 Slingsby Place,
London WC2E 9AB,
0207 836 5828
www.point2surveyors.com



Appendix C – Internal Sunlight Study



INTERNAL SUNLIGHT (APSH) ANALYSIS

						Sunlight			
Room	Window	Room Use	Orientation	Angle from South	Orientation	Winter APSH	Window Annual APSH	Winter APSH	Room Annual APSH
EAST BLOCK									
R1/300	W1/300	LKD	121.0	59.0	Southerly	2	24	2	24
R2/300	W2/300	LKD	121.0	59.0	Southerly	1	21	1	21
R3/300	W3/300	LKD	121.0	59.0	Southerly	2	18	2	18
R4/300	W4/300	LKD	121.0	59.0	Southerly	1	18	1	18
R5/300	W5/300	LKD	121.0	59.0	Southerly	4	21	4	21
R6/300	W6/300	LKD	121.0	59.0	Southerly	4	19	4	19
R11/300	W11/300	LKD	211.0	31.0	Southerly	24	62	24	62
R11/301	W13/301	LKD	211.0	31.0	Southerly	20	51	20	51
R34/301	W39/301	LKD	31.0	149.0	Northerly	0	0		
R34/301	W40/301	LKD	121.0	59.0	Southerly	5	19	5	19
R34/302	W41/302	LKD	31.0	149.0	Northerly	0	0		
R34/302	W42/302	LKD	121.0	59.0	Southerly	8	22	8	22
R35/302	W43/302	LKD	121.0	59.0	Southerly	4	21	4	21
MIDDLE BLOCK									
R2/200	W3/200	LKD	121.0	59.0	Southerly	1	9	1	9
R4/200	W5/200	LKD	121.0	59.0	Southerly	3	5	3	5
R6/200	W7/200	LKD	121.0	59.0	Southerly	5	11	5	11
R3/201	W3/201	LKD	121.0	59.0	Southerly	1	13	1	13
R5/201	W5/201	LKD	121.0	59.0	Southerly	1	6	1	6
R7/201	W7/201	LKD	121.0	59.0	Southerly	5	13	5	13
R1/212	W1/212	LKD	155.0	25.0	Southerly	6	34		
R1/212	W2/212	LKD	245.0	65.0	Southerly	4	11	9	40
R2/212	W3/212	LKD	245.0	65.0	Southerly	5	22	5	22
R22/212	W24/212	LKD	65.0	115.0	Northerly	2	17	2	17
R23/212	W25/212	LKD	65.0	115.0	Northerly	3	21		
R23/212	W26/212	LKD	155.0	25.0	Southerly	3	35	5	43