



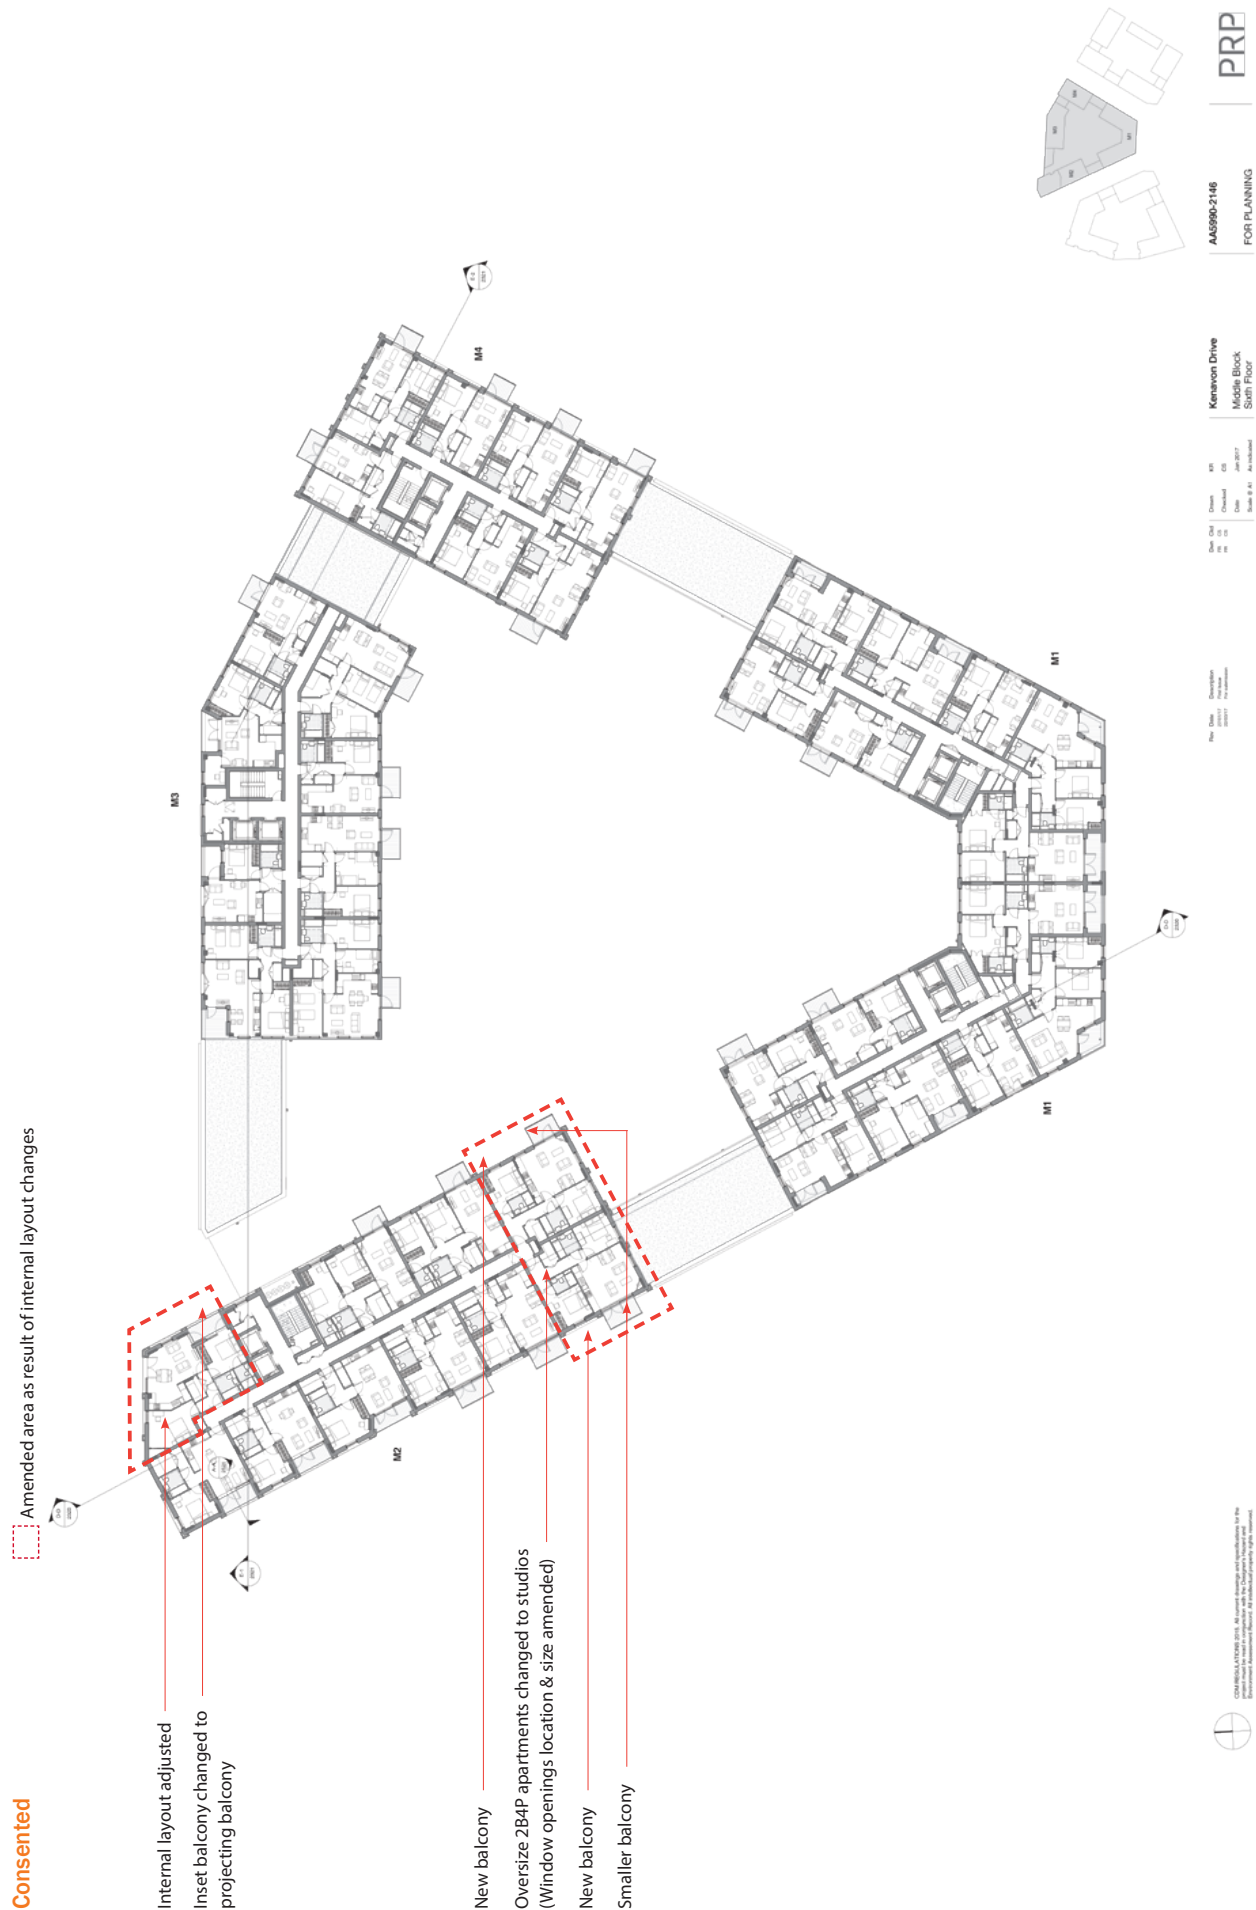

8.12 Consented and Proposed Comparison Plans

Middle Block

Proposed

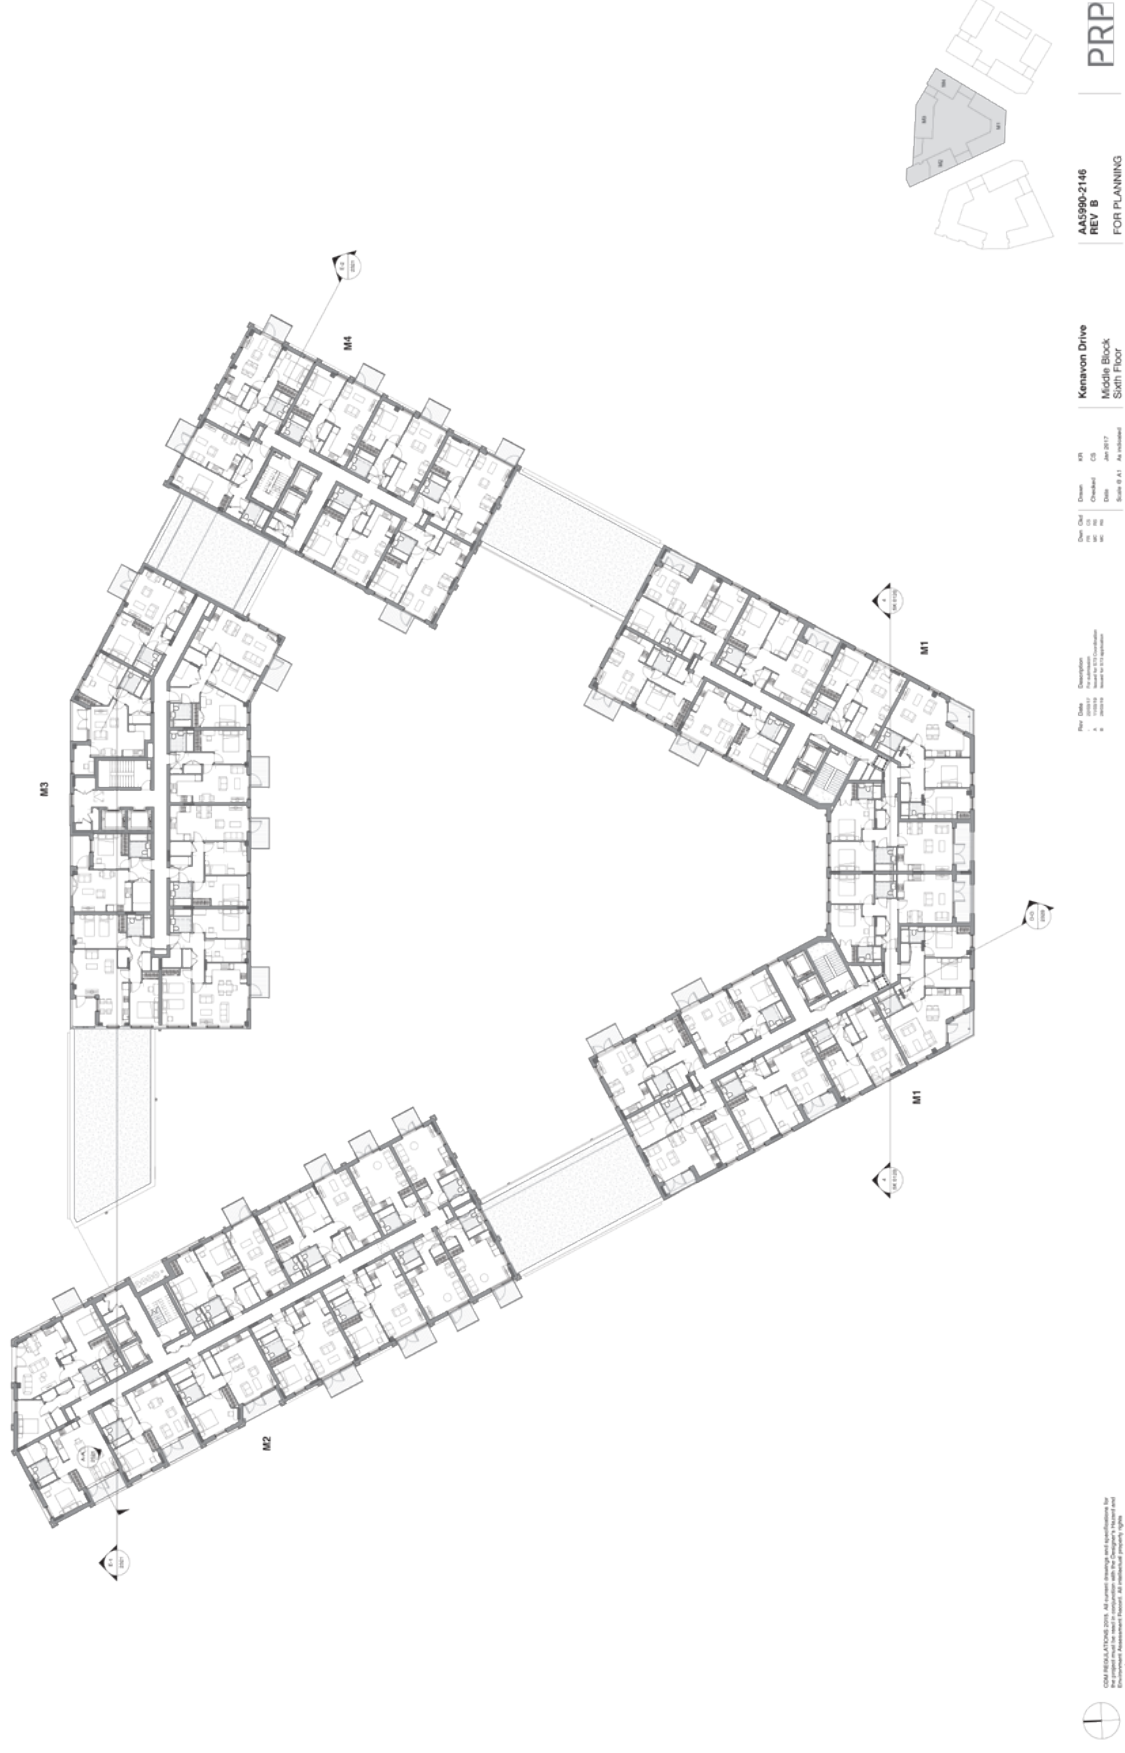



Consented

 Amended area as result of internal layout changes

Internal layout adjusted
Inset balcony changed to
projecting balcony

Internal layout adjusted
(Window openings location & size amended)

Balcony relocated

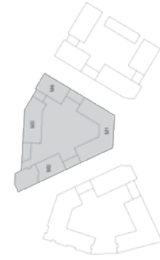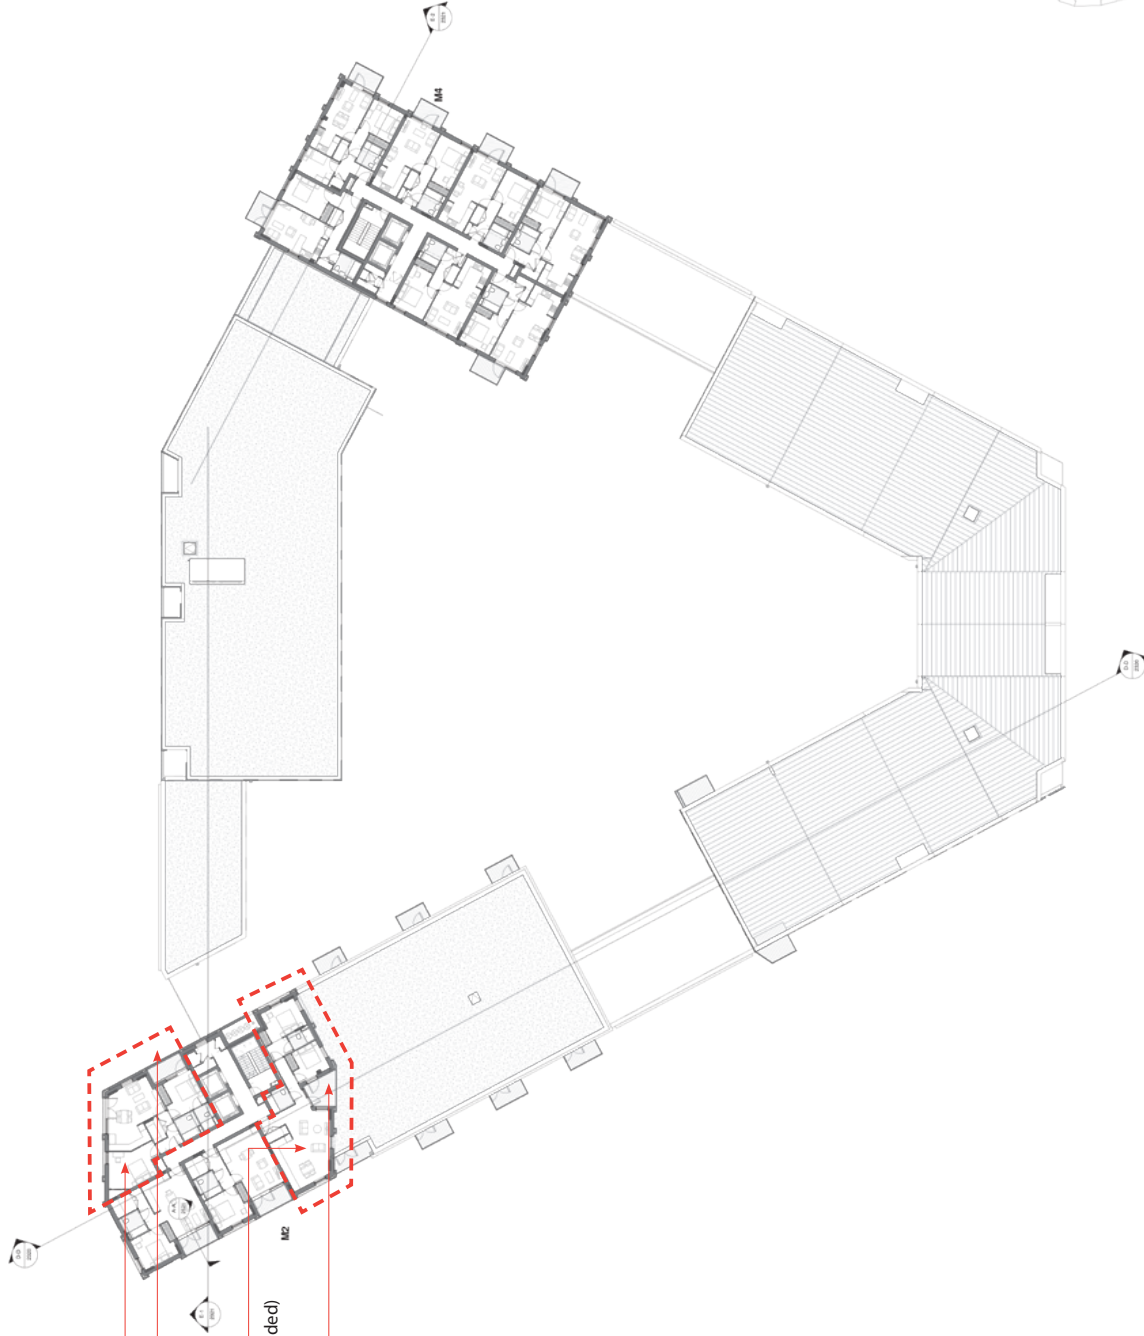

Kenavon Drive
Middle Block
Seventh Floor


AA0990-2147
REV B
FOR PLANNING



8.12 Consented and Proposed Comparison Plans



Middle Block

Proposed

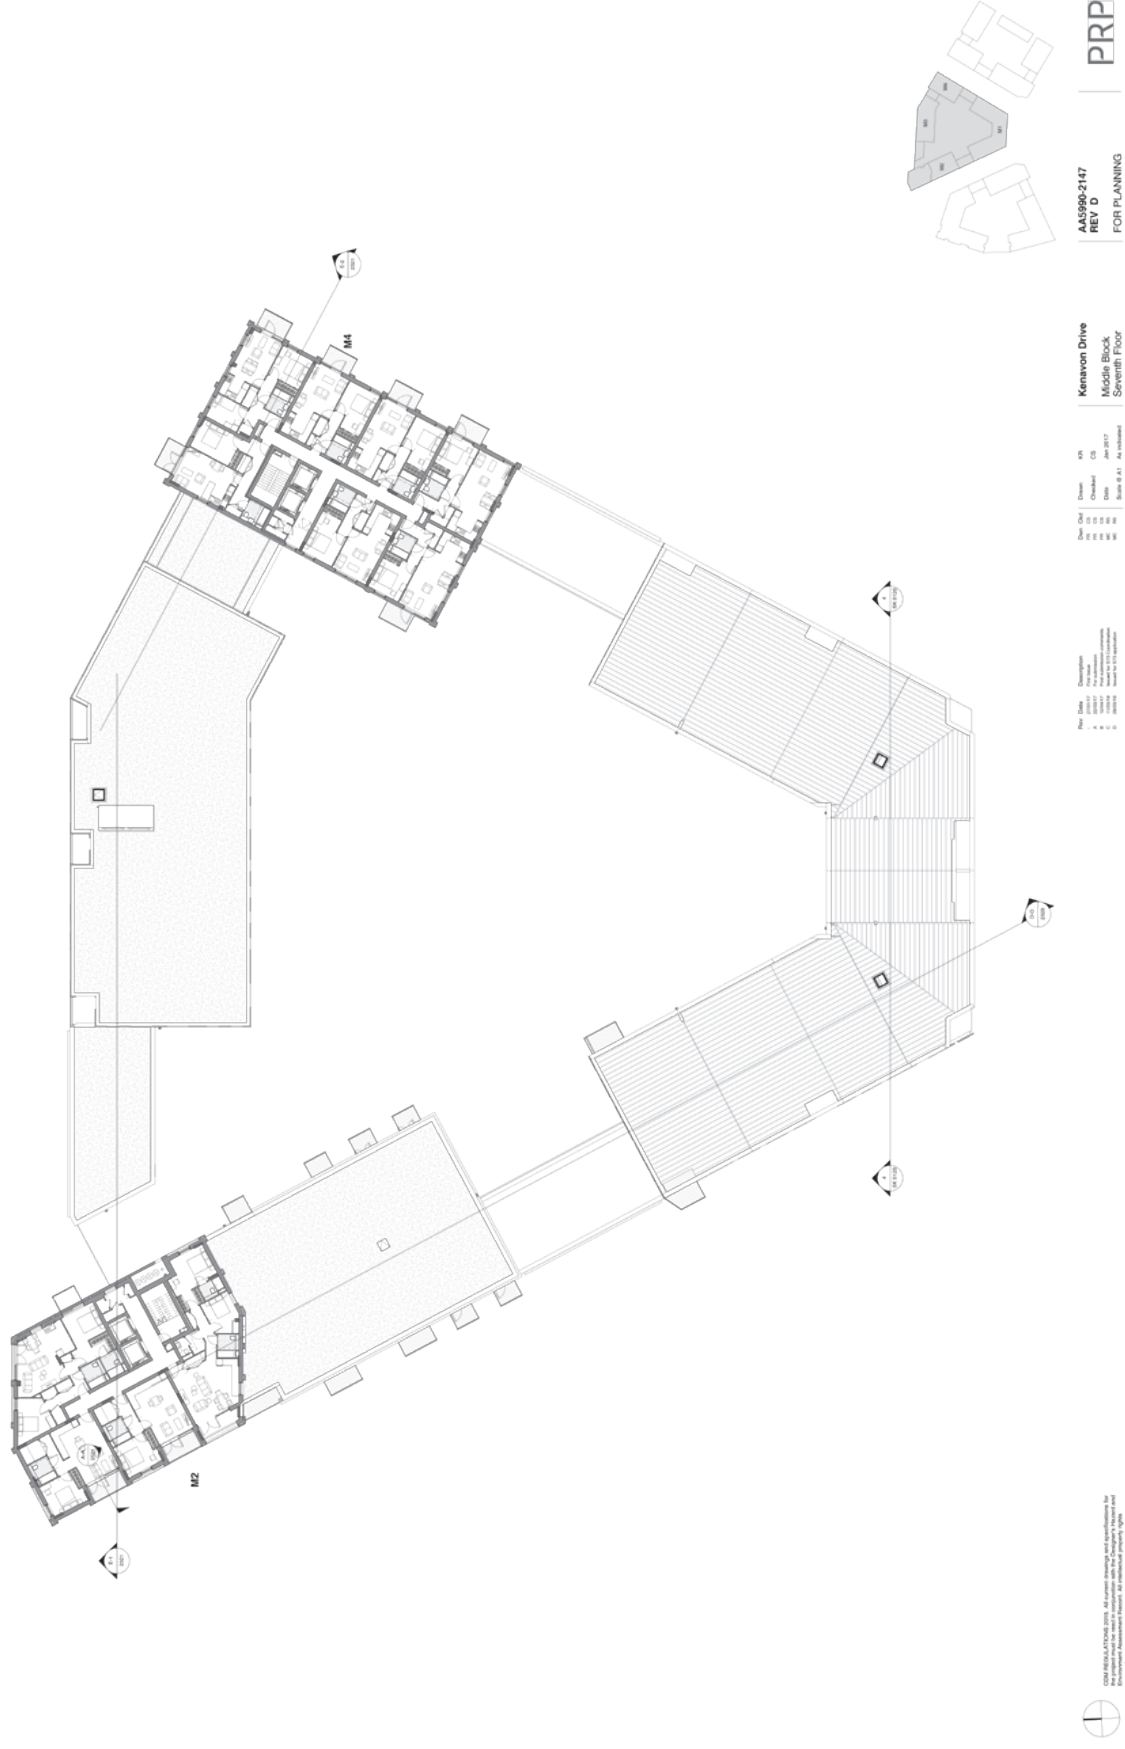

Consented

 Amended area as result of internal layout changes

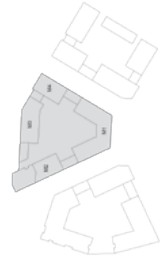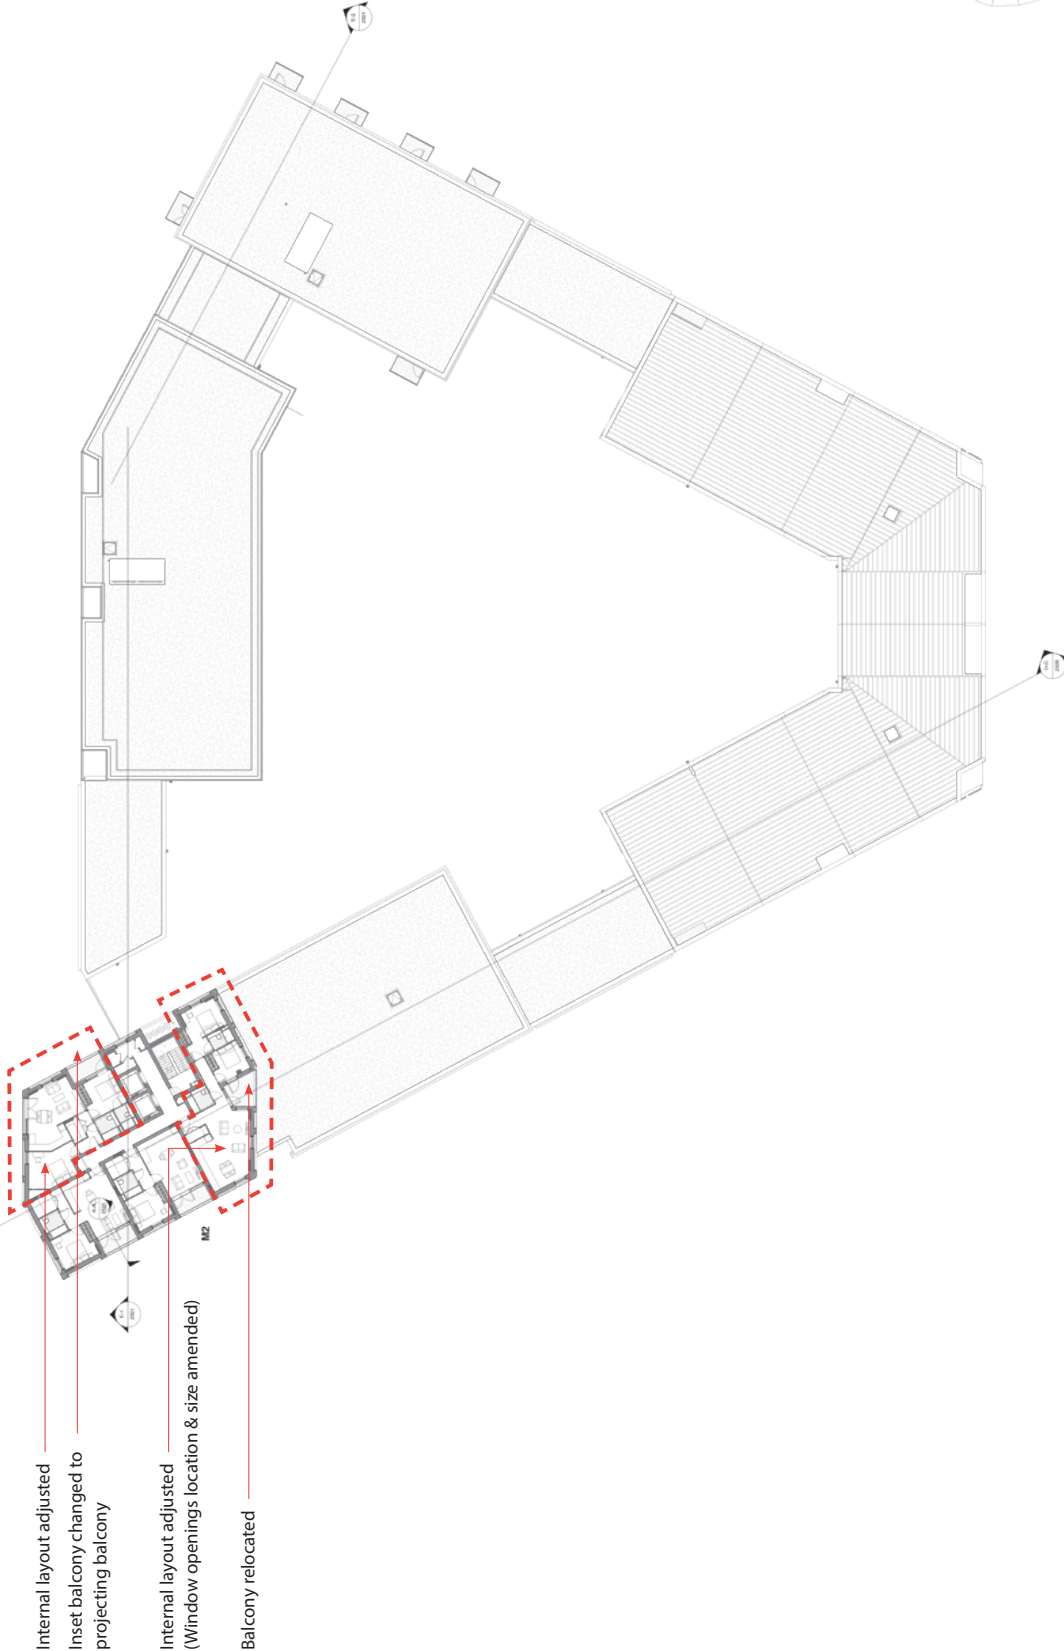



Kenavon Drive
Middle Block
Eighth Floor

AA5990-2148
FOR PLANNING




Proposed

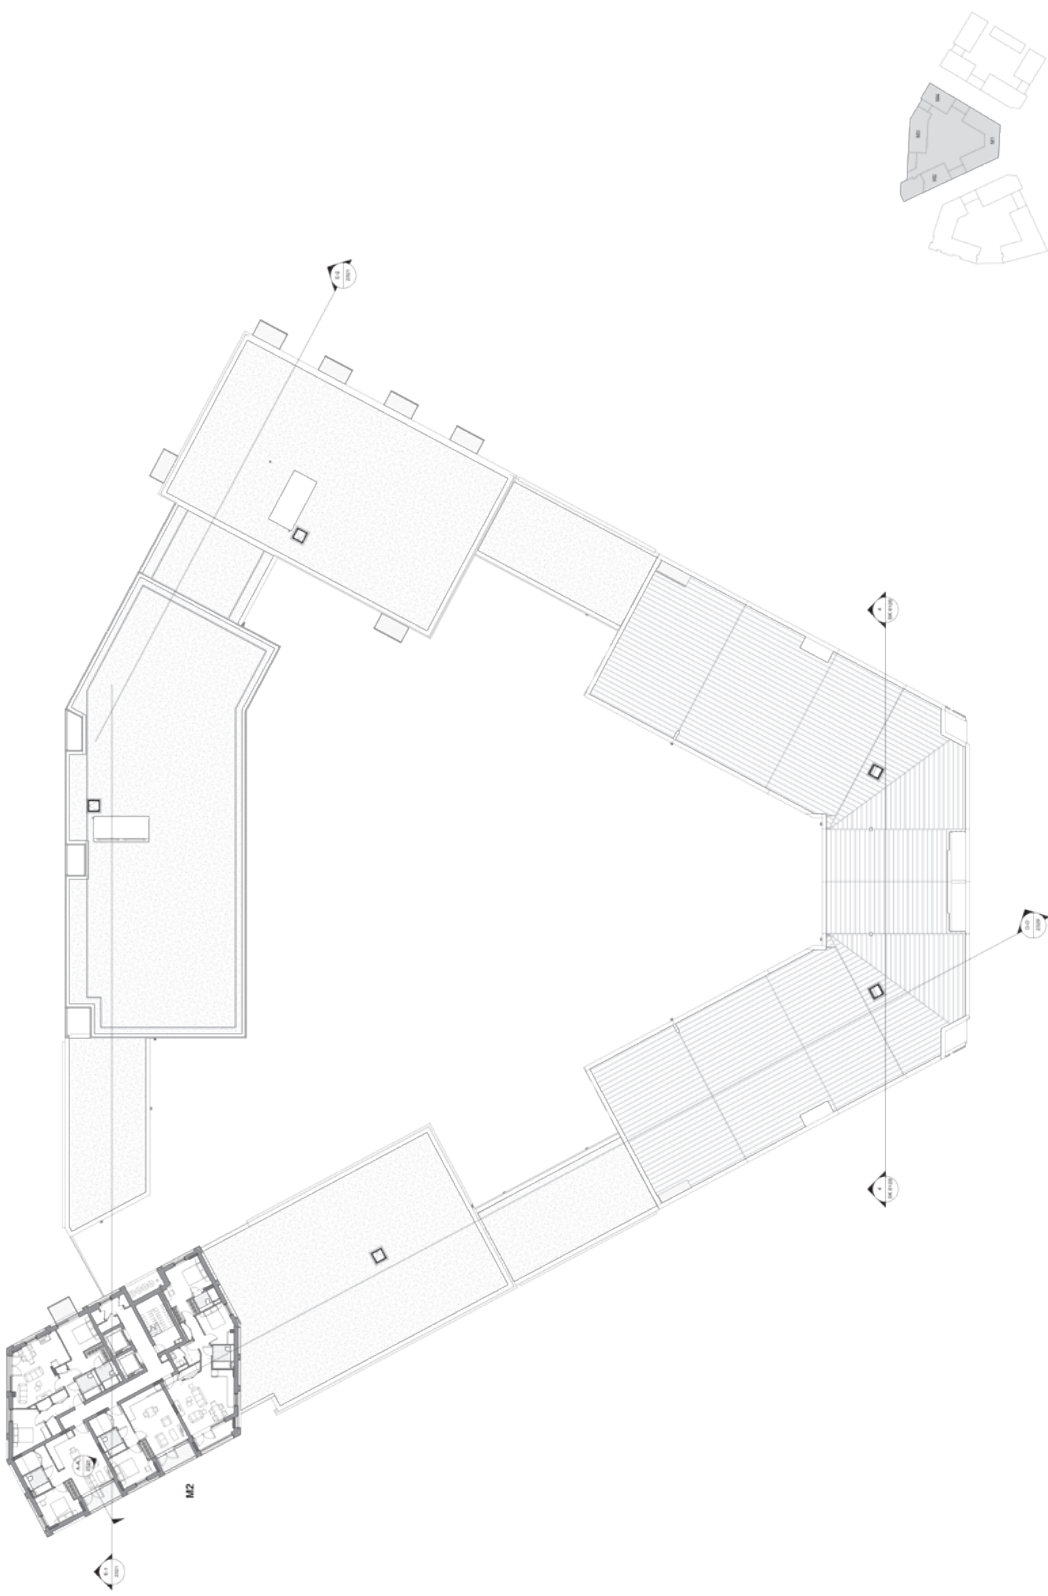



Kenavon Drive
Middle Block

AA5990-2148
REV B
FOR PLANNING
PRP


Consented

 Amended area as result of internal layout changes

Internal layout adjusted
Inset balcony changed to
projecting balcony

Internal layout adjusted
(Window openings location & size amended)

Balcony relocated

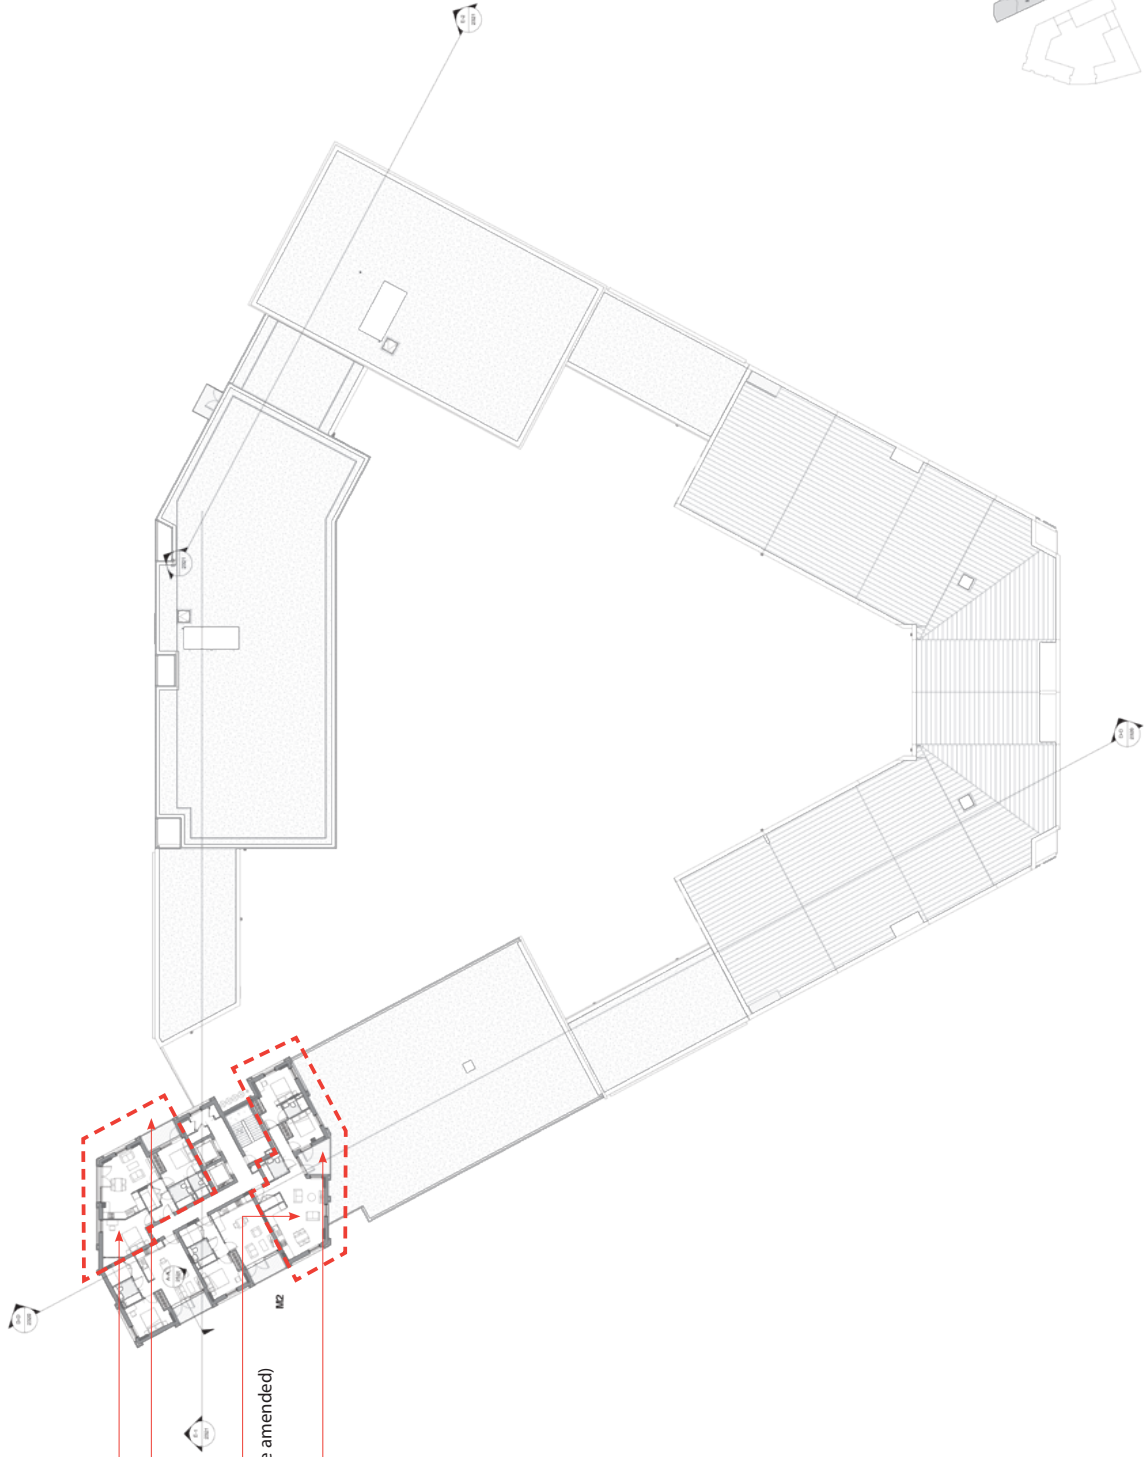





Kenavon Drive
Middle Block
North Floor

AA5990-2149
FOR PLANNING



Proposed

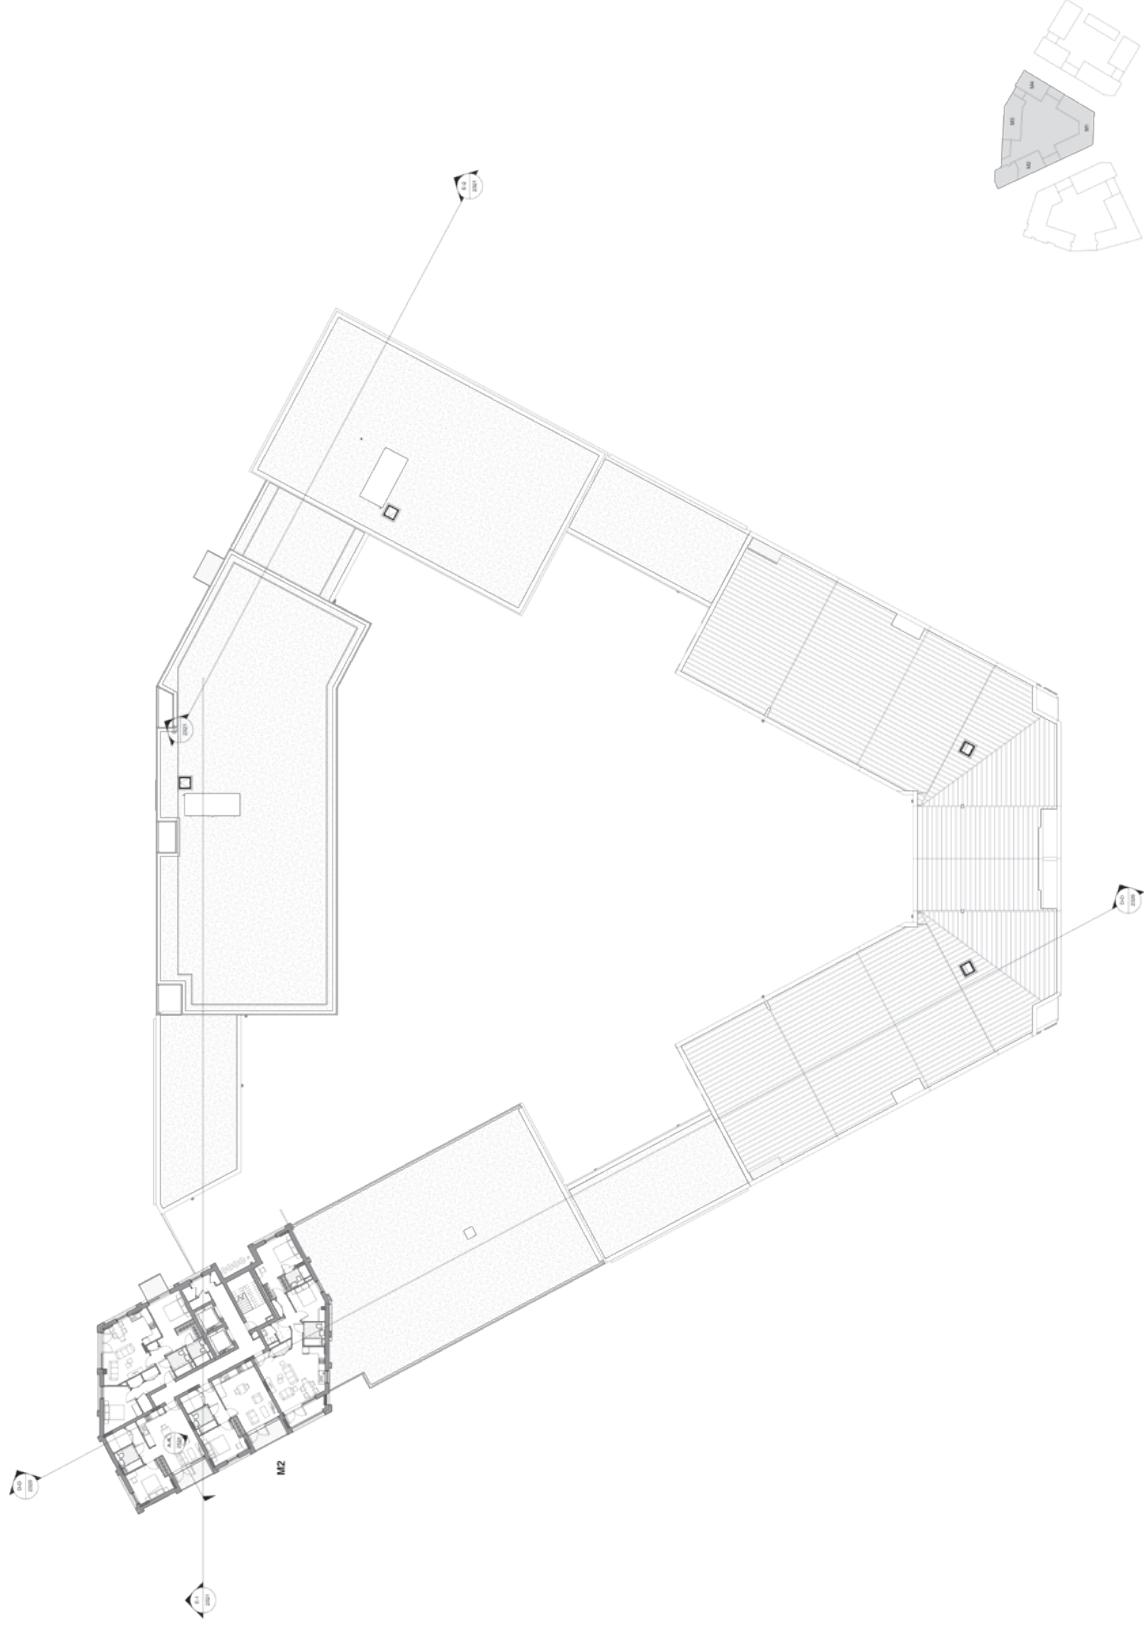





Kenavon Drive
Middle Block
North Floor

AAS990-2149
REV B
FOR PLANNING


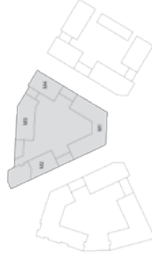


Consented

Amended area as result of internal layout changes

Internal layout adjusted
(Window openings location & size amended)

Balcony relocated

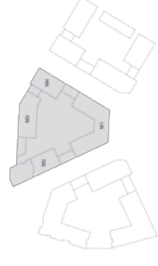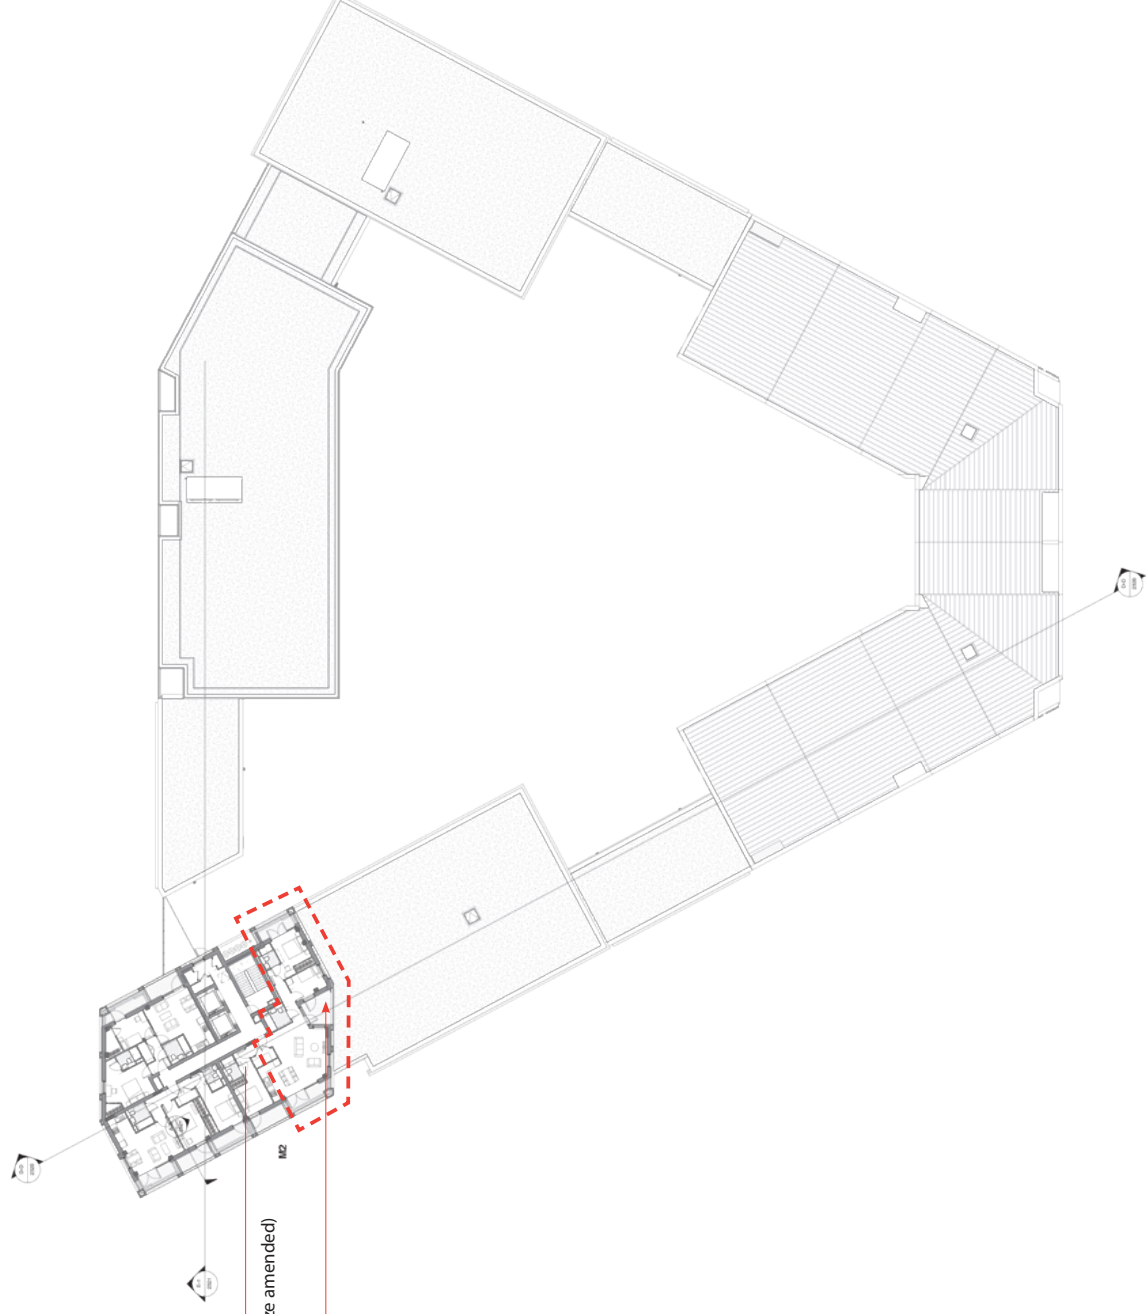


CDM REGULATIONS 2015. All current drawings and specifications for the project must be read in conjunction with the Designer's Hazard and Environment Assessment Report. All intellectual property rights reserved.

	2010/12				Checked		CS
	2010/12				Date		-Jan 2017
					Bank # A1		As indicated

Kenarvon Drive
Middle Block
Tenth FloorAA5990-2150
FOR PLANNING

PRP

Proposed

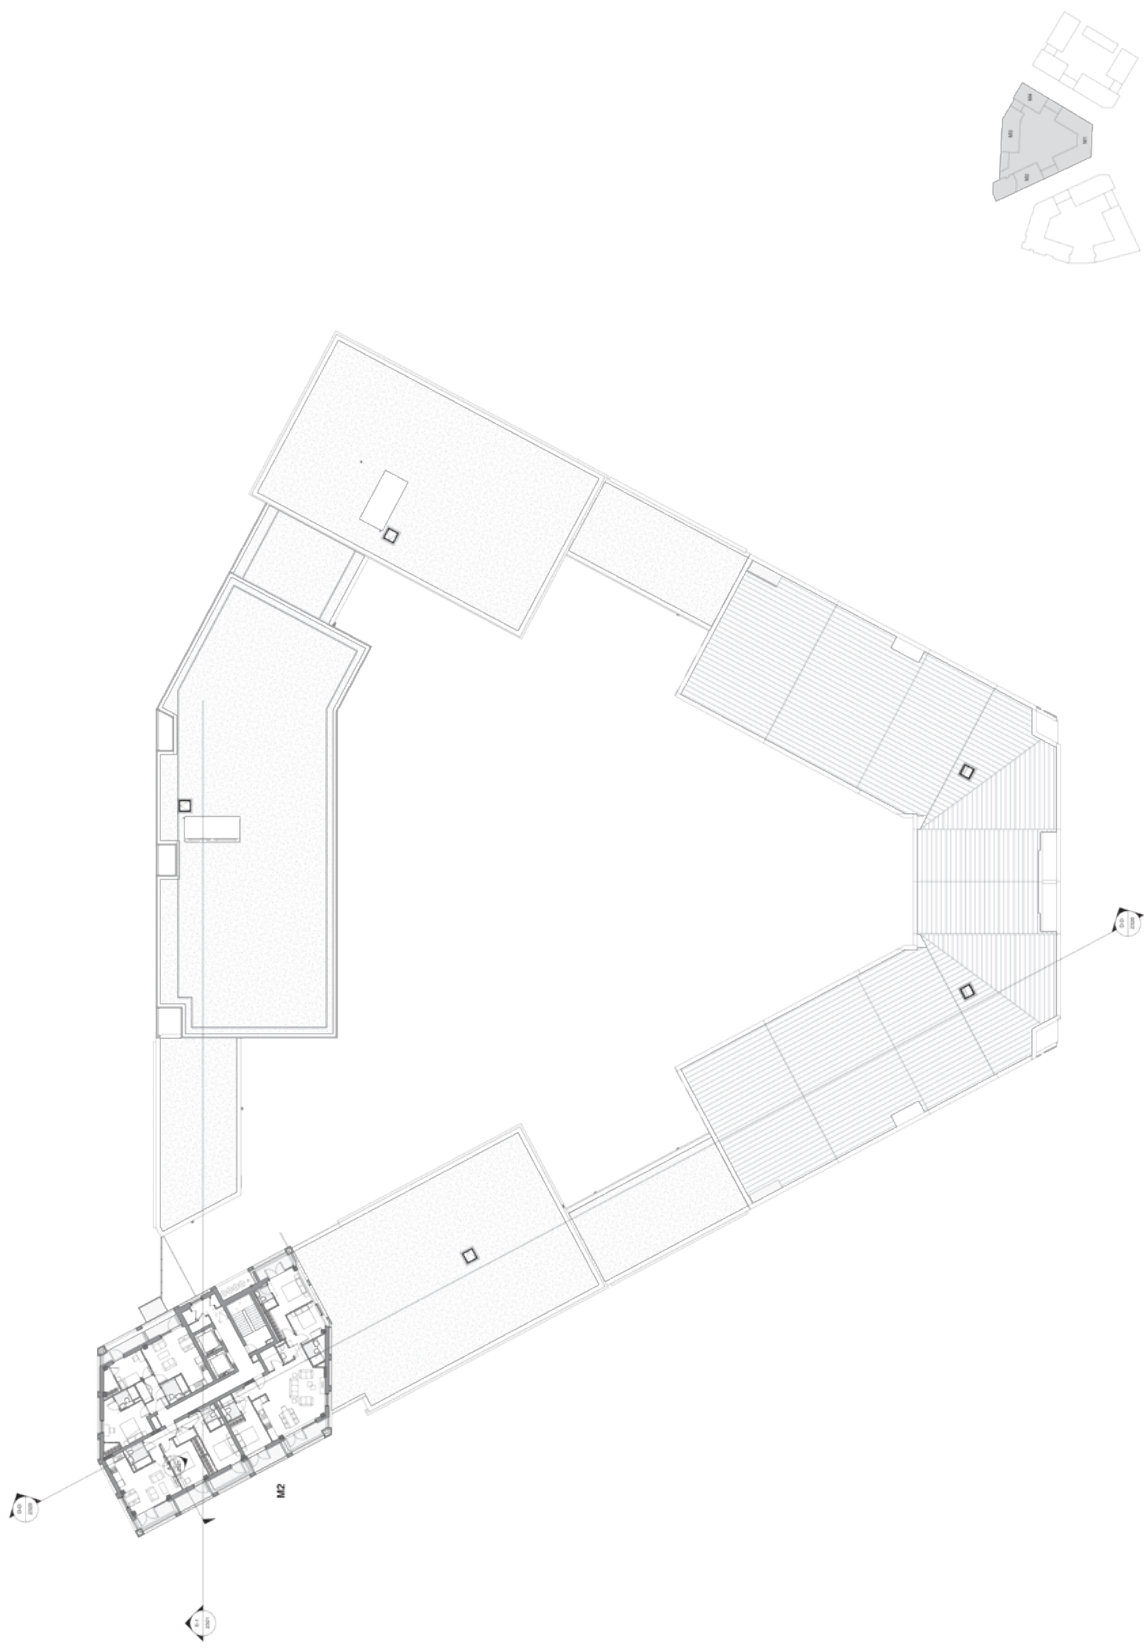




Kenavon Drive
Middle Block
Tenth Floor

AA5990-2150
REV B
FOR PLANNING

