


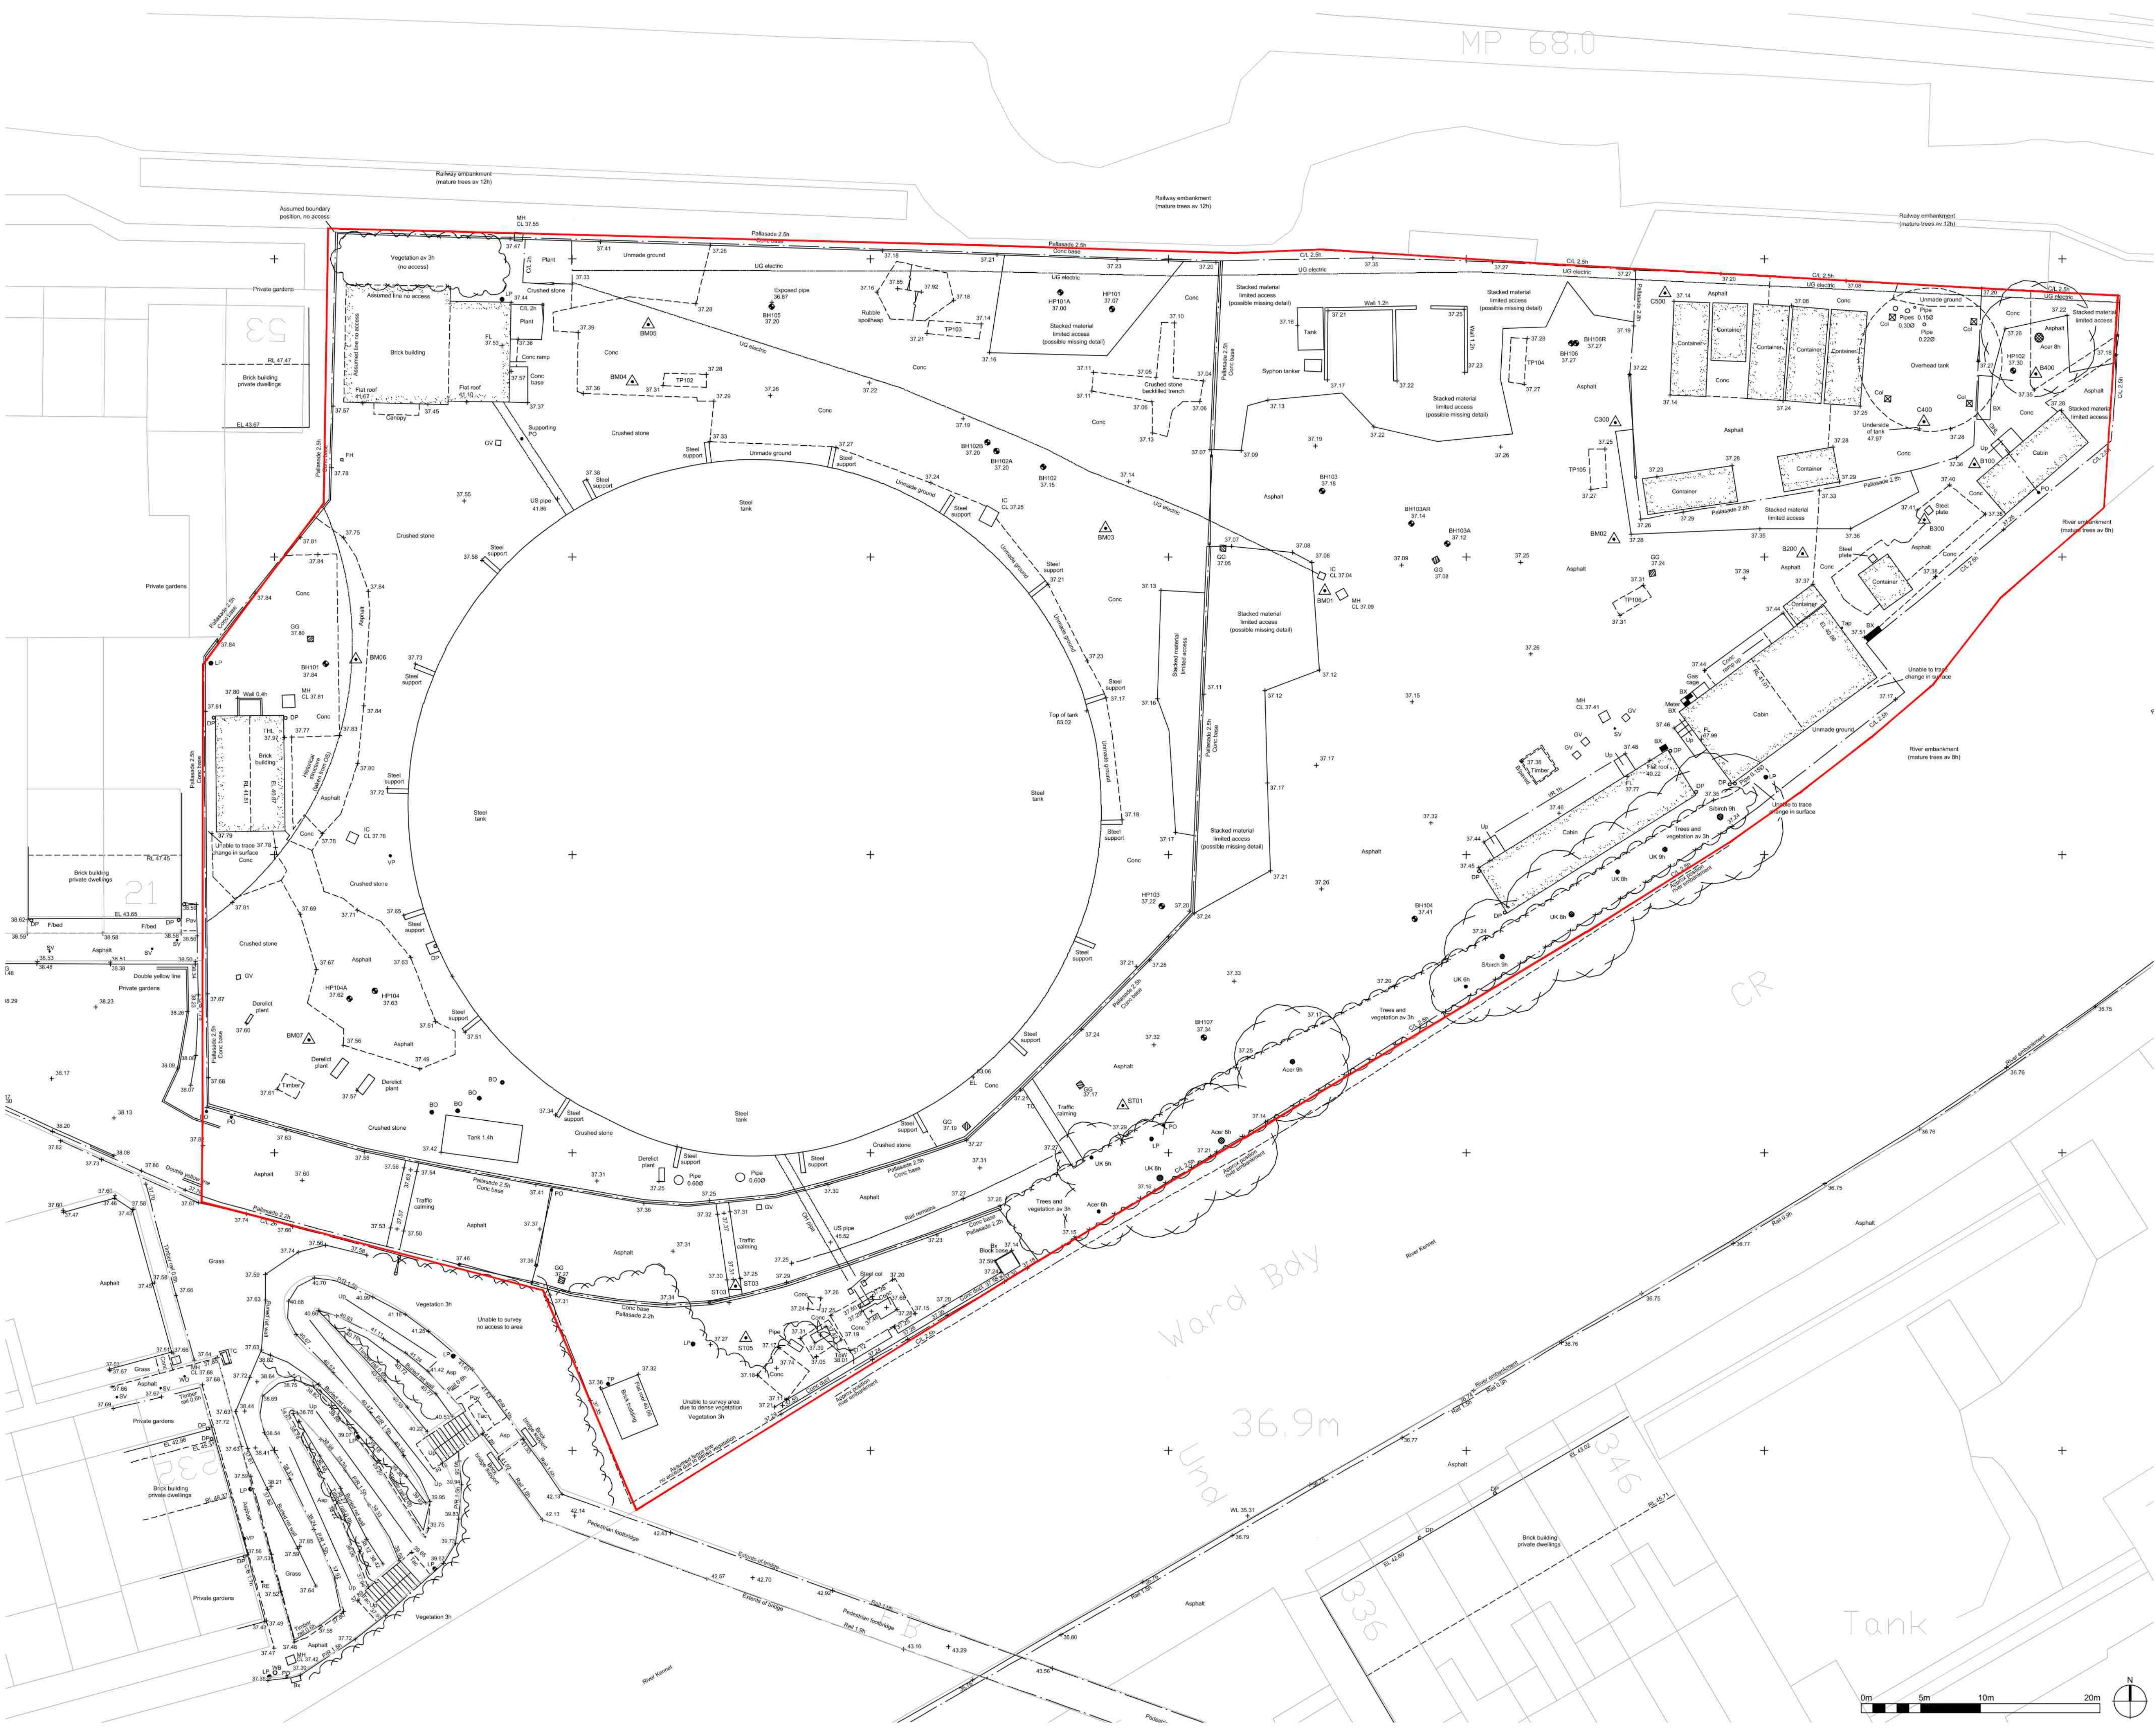

- NOTES:
1. This drawing is to be read in conjunction with all relevant contract documentation from the design team, with any conflicting information to be brought to the attention of Farrer Huxley Associates in writing before commencing on site.
 2. The contractor is to check and verify all levels and dimensions before construction. Any discrepancies are to be brought to the attention of Farrer Huxley Associates in writing before commencing on site.
 3. All dimensions in mm, unless otherwise stated.
 4. Do not scale from this drawing.
 5. All sub base and concrete design and specification to engineer's details. All diagrams provided here are purely indicative.
 6. Waterproofing of any element to be specified by others.
 7. All proprietary products shall be installed in accordance with manufacturers written instructions.
 8. Plant numbers are an indication only and plants should be ordered to suit site areas in accordance with scheduled plant densities.
 9. Any proposed plant substitution shall be agreed with the landscape architect prior to ordering.

General drawing references, FHA information naming as:
*XXX-FHA-XX-00-DP-... for Plans
*XXX-FHA-XX-00-DT-... for Details

For General Arrangement, refer to ...100's series;
For hard landscape, refer to ...200's series;
For levels and drainage refer to ...300's series;
For soft landscape, refer to ...400's series;
For lighting, refer to ...500's series

For specification refer to XXX-FHA-XX-00-SP-... series

For Schedules refer to XXX-FHA-XX-00-SH-... series

Topographical Survey as drawn by Survey Solutions, July 2018.
Overlaid with site boundary and OS plan for illustrative purposes.

19/05/15	NM	FOR PLANNING	P1	HW
DATE	ISSUED	DESCRIPTION OF REVISION	REVISION	APPROVED

FARRER HUXLEY

Discovery House, 28-42 Banner Street,
London, EC1Y 8QE
www.fha.co.uk info@fha.co.uk
T: 020 7490 3625

DRAWING STATUS :
PLANNING

CLIENT :
DANESCROFT LLP

PROJECT TITLE :
GAS HOLDER SITE READING

DRAWING TITLE :
TOPOGRAPHICAL SURVEY

DRAWING SCALE : 1:250 PAPER SIZE : A1	DRAWN BY : HW APPROVED BY : HW	DRAWN DATE : FEB 2019	REVISION : P1
--	---	--------------------------	------------------

DRAWING NUMBER :
716-FH-XX-00-DP-L-000
Copyright Farrer Huxley 2019