


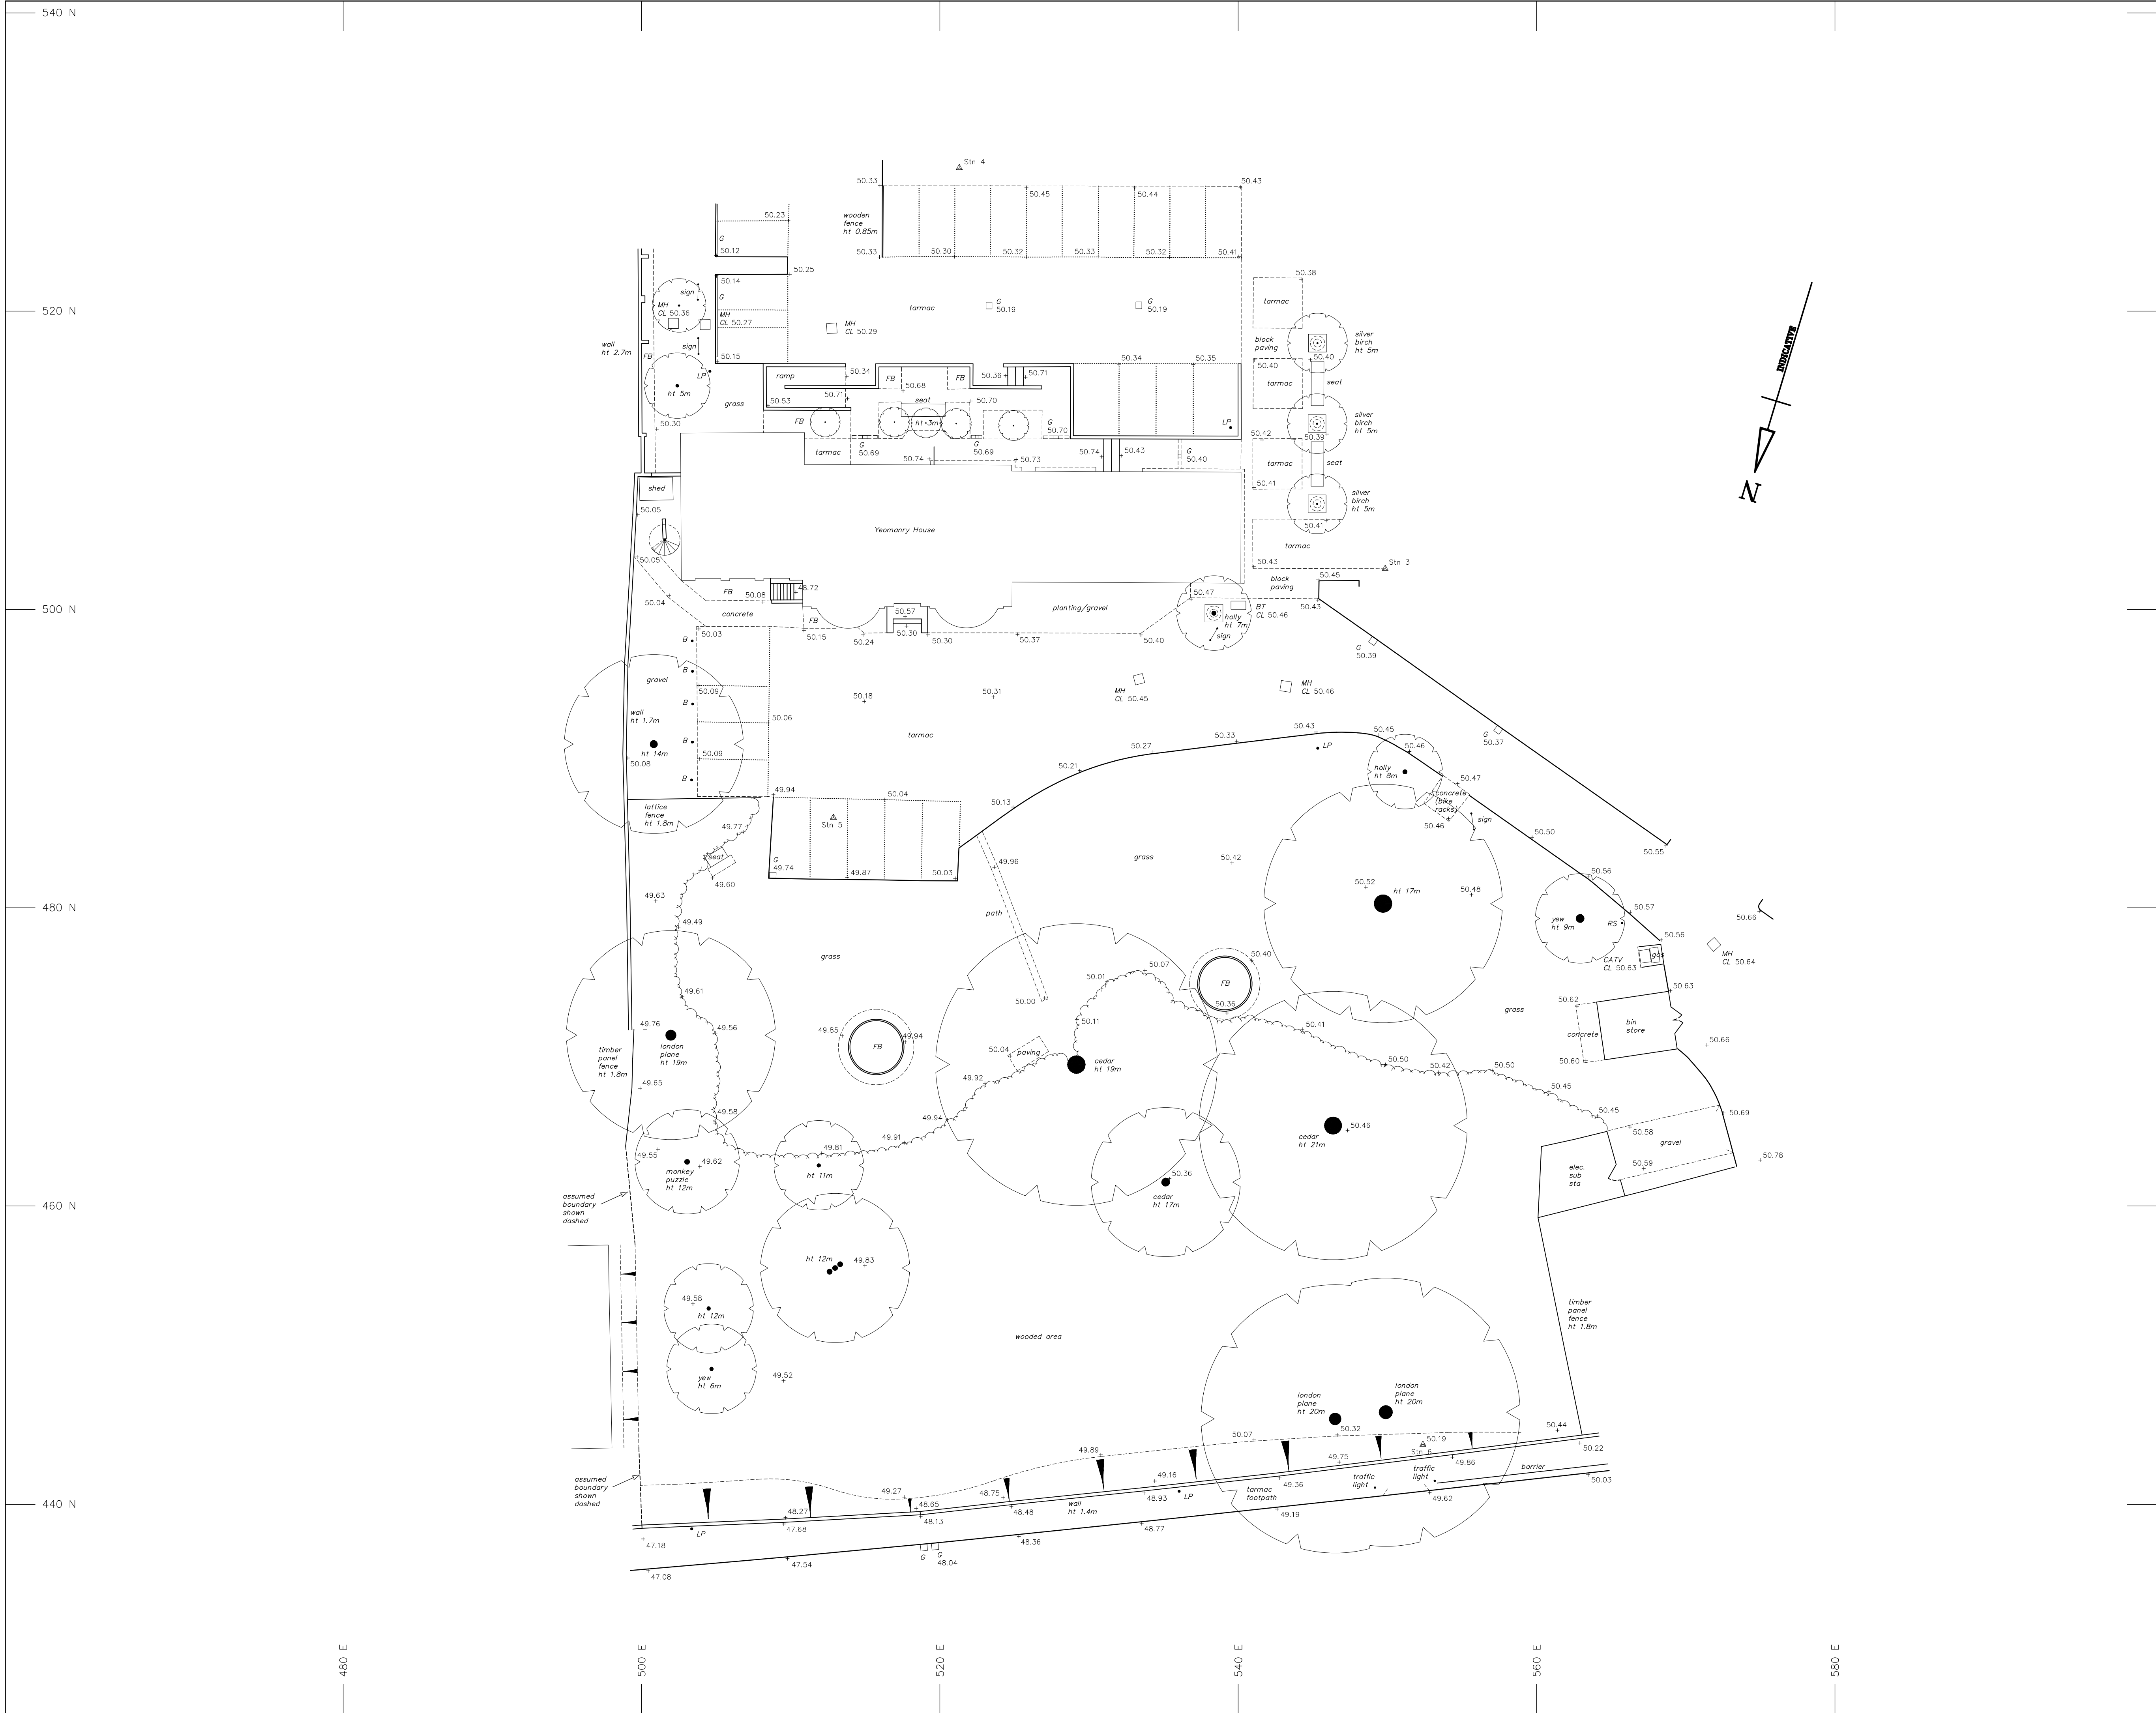

Notes				
1. Levels in metres relative to Arbitrary Datum (as dwg nos 1482/1 & 1482/2).				
2. Arbitrary Grid.				
3. Survey produced to specification for 1:200 mapping. Enlargement from CAD disc does not necessarily increase accuracy.				
Key				
B	Bollard	P	Post	
BL	Bed level	PB	Pillar box	
BS	Bus stop	Ret	Retaining	
BT	British Telecom	RS	Road sign	
CL	Cover level	S	Stump	
DI	Dilapidated	SL	Soffit level	
EP	Electricity Pole	SNP	Street name plate	
FB	Flower bed	SV	Stop valve	
FH	Fire Hydrant	SW	Surface water	
FL	Floor level	TCB	Telephone call box	
FW	Foul water	Tk	Tank	
G	Gully	TP	Telegraph pole	
GH	Greenhouse	UC	Under construction	
GV	Gas valve	WL	Water level	
Ht	Height	WM	Water meter	
IC	Inspection cover	WO	Wash out	
IL	Invert level	WT	Water trough	
KO	Kerb offset	CATV	Cable television	
LP	Lamp post	ER	Earth rod	
MH	Manhole	UTL	Unable to lift	
Mkr	Marker			
FENCES				
B/W	Barbed wire			
C/B	Close boarded			
C/I	Corrugated iron			
Ch/L	Chain link			
I/R	Iron railings			
Pal	Paling			
P/R	Post and rail			
P/W	Post and wire			
Survey Stations				
STN	EASTING	NORTHING	LEVEL	REMARKS
3	549.849	502.739	50.425	NAIL
4	521.300	529.611	50.517	NAIL
5	512.860	486.046	49.956	NAIL
6	552.384	444.013	50.193	NAIL
Revisions				
REV	DETAILS			DATE
Project				
YEOMANRY HOUSE				
Job				
SITE SURVEY				
For				
Day Tanner				
By				
Developers Land Surveys				
17 Bolton Crescent				
Windsor				
Berkshire SL4 3JH Tel:01753 851477				
Scale		Drawn	Checked	
1:200		WHD	CGF	
Date		Drawing No.		Rev.
February 2019		1482/3		