

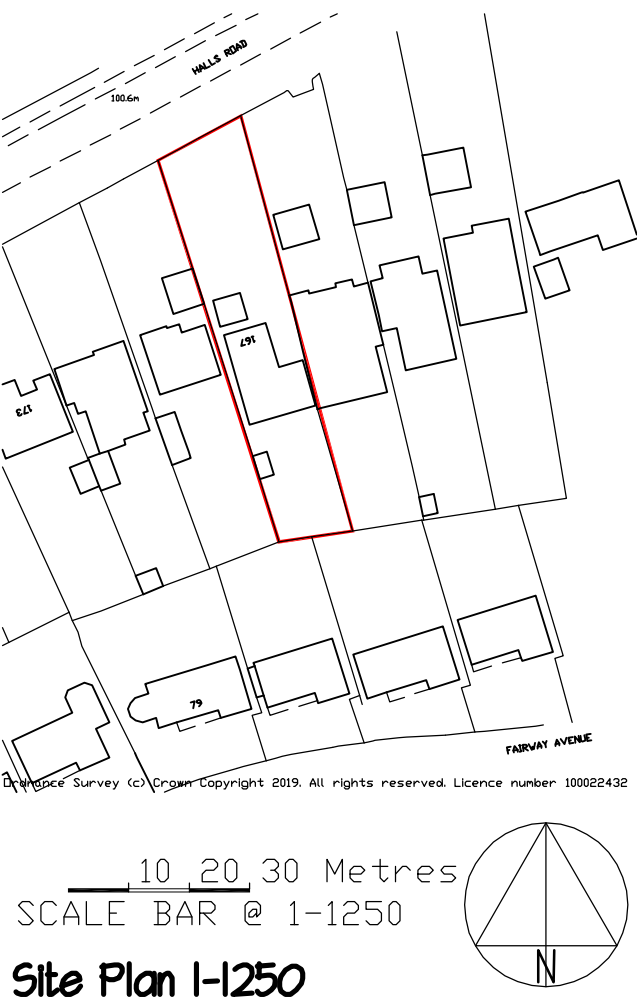


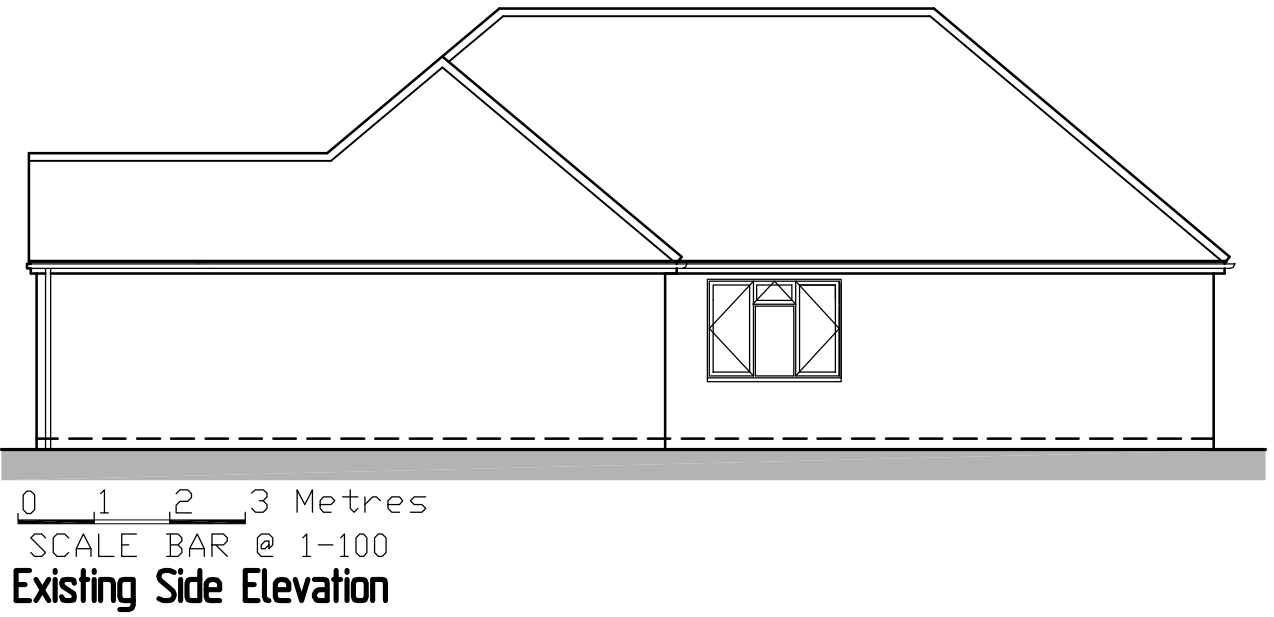

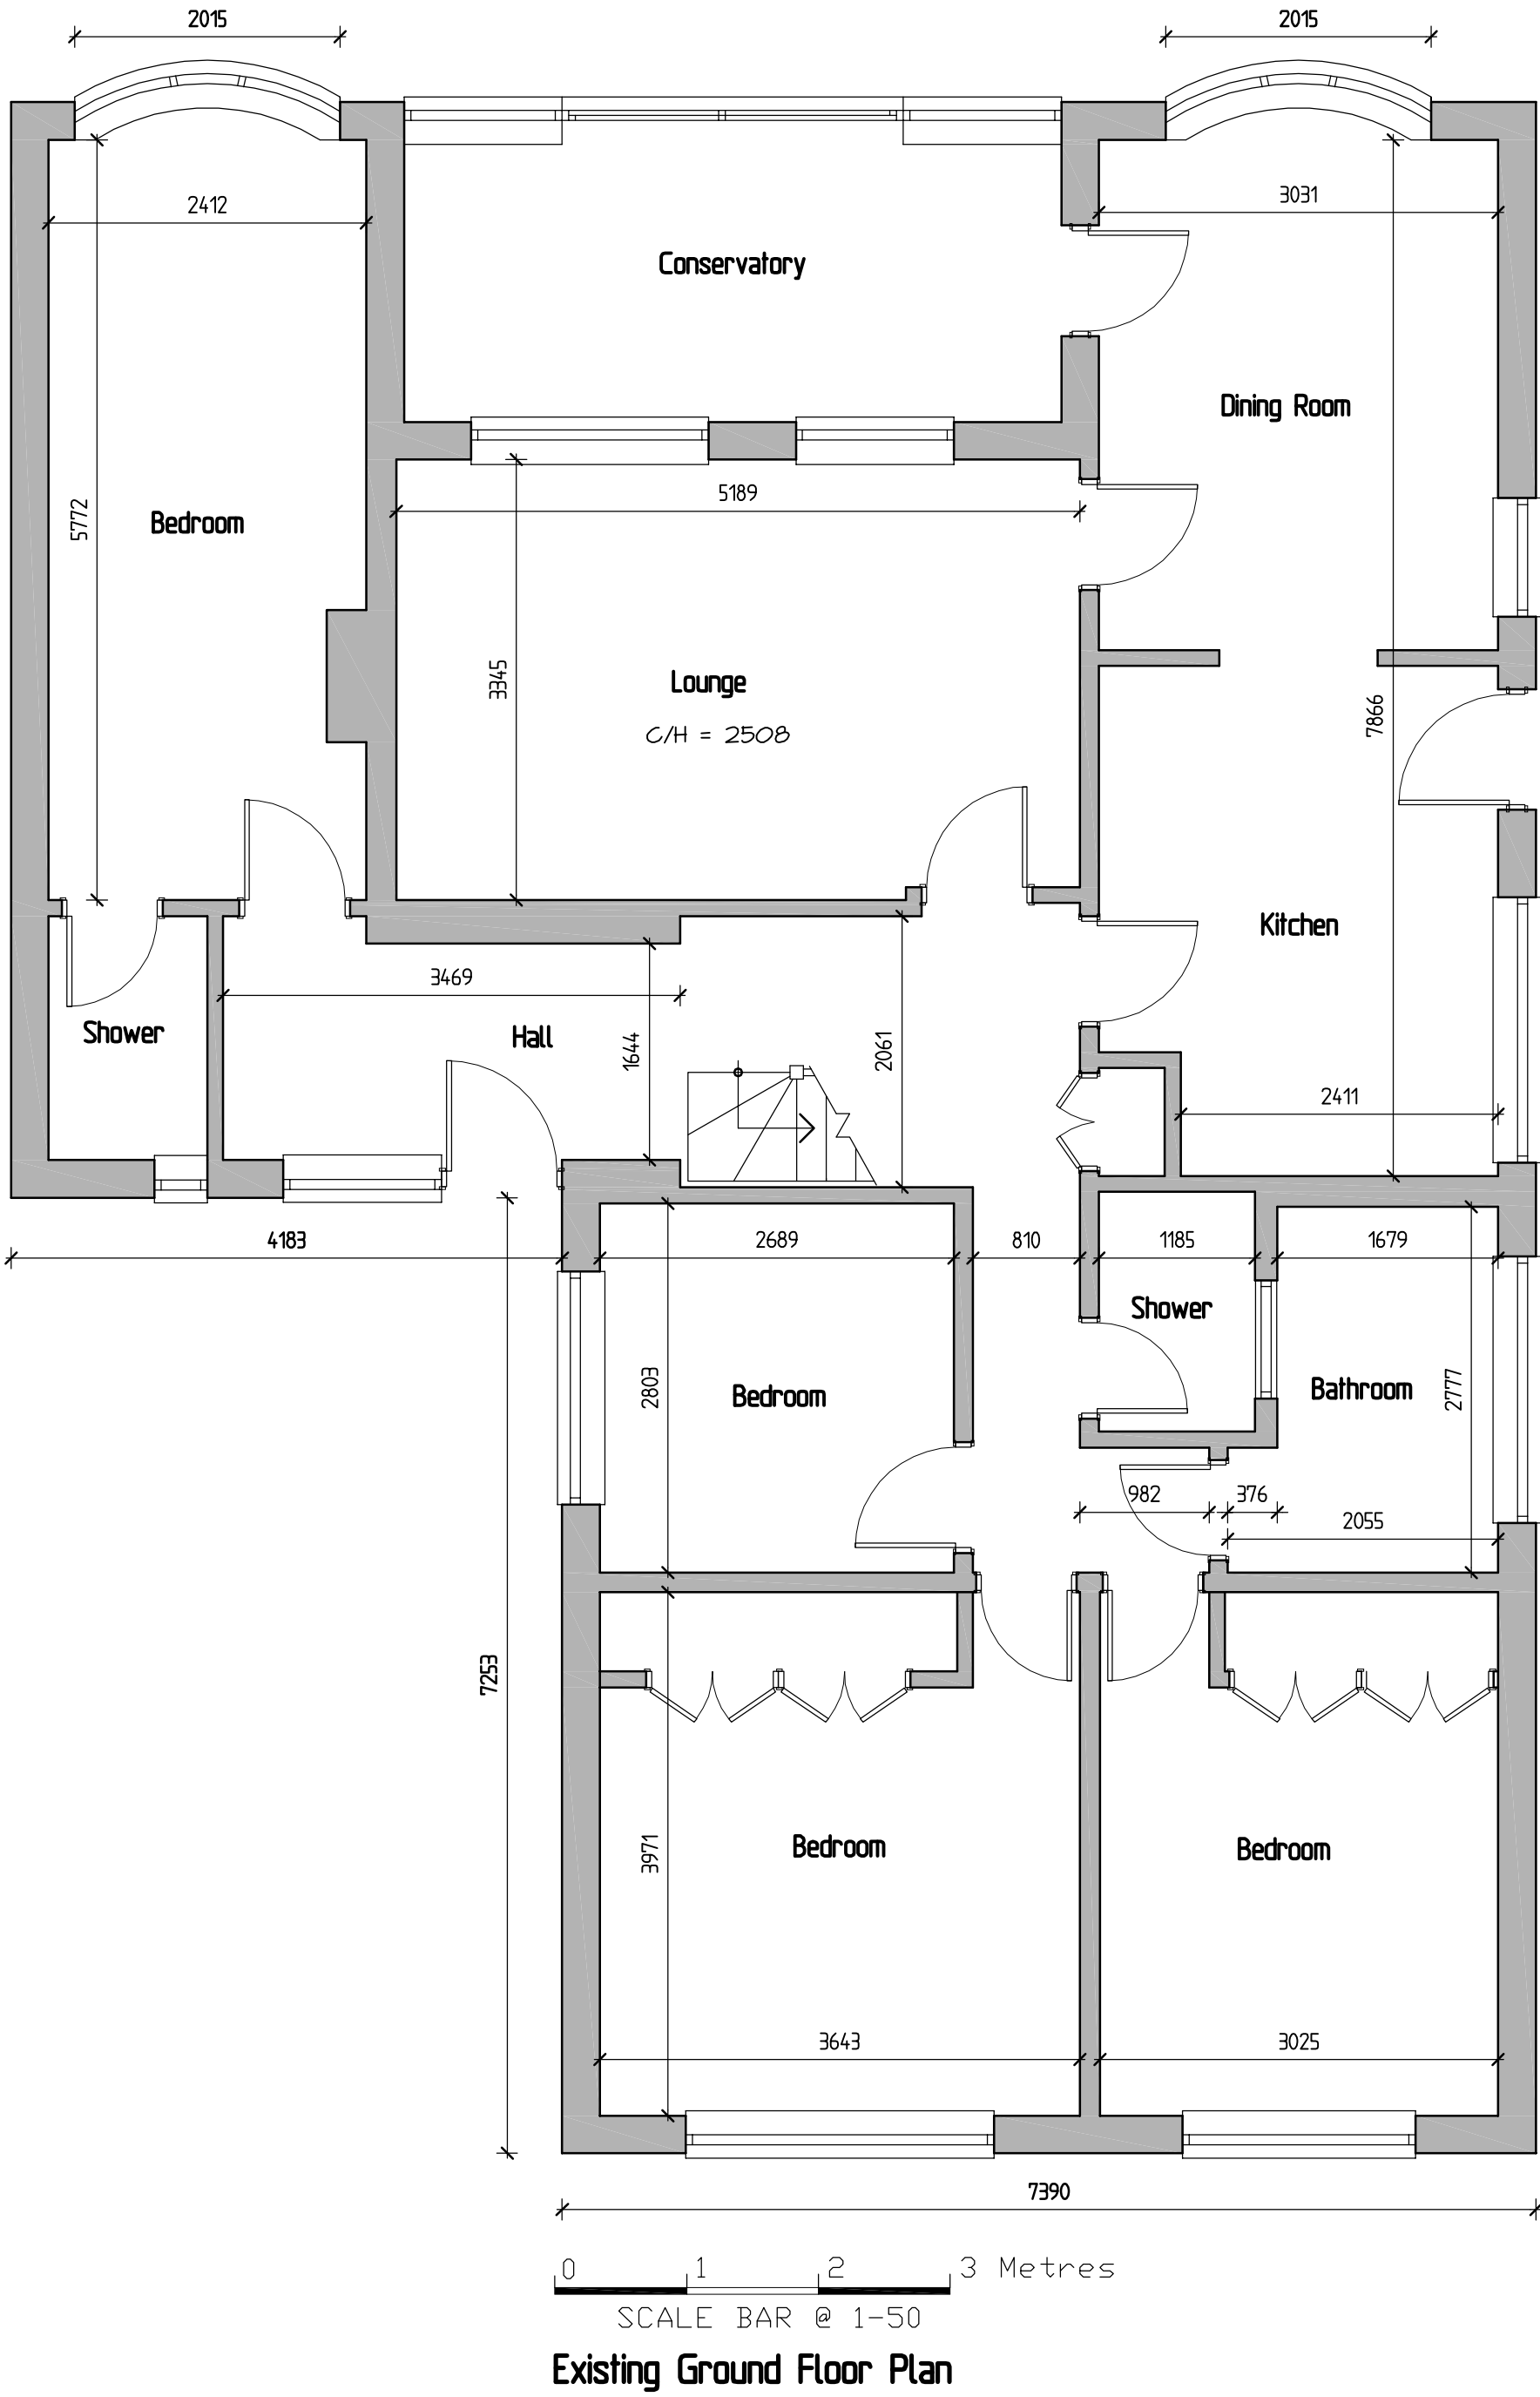

GREG
Farrell

Building & Design Consultant

43 Wendover Way,
Tilehurst, Reading,
Berks RG30 4RU
Tel & Fax: 0118 941 6249
Mobile: 07967 009842
greg@gregfarrell.co.uk

REVISIONS		
Rev.	Description	Date

JOB TITLE
167 Halls Road

TITLE
Existing Plans & Elevations

SCALE
1:50 1:100

DATE
November 2019

DRAWING No.
01