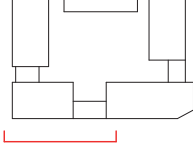


8.11 Consented and Proposed Comparison Elevations

East Block

Consented

Amended area as result of internal layout changes


[illegible]

COMREGULATIONS 2015. All current drawings and specifications for the project must be read in conjunction with the Designer's Hazard and Environment Assessment file card. All intellectual property rights reserved.

8.11 Consented and Proposed Comparison Elevations


East Block

Proposed

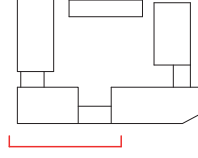



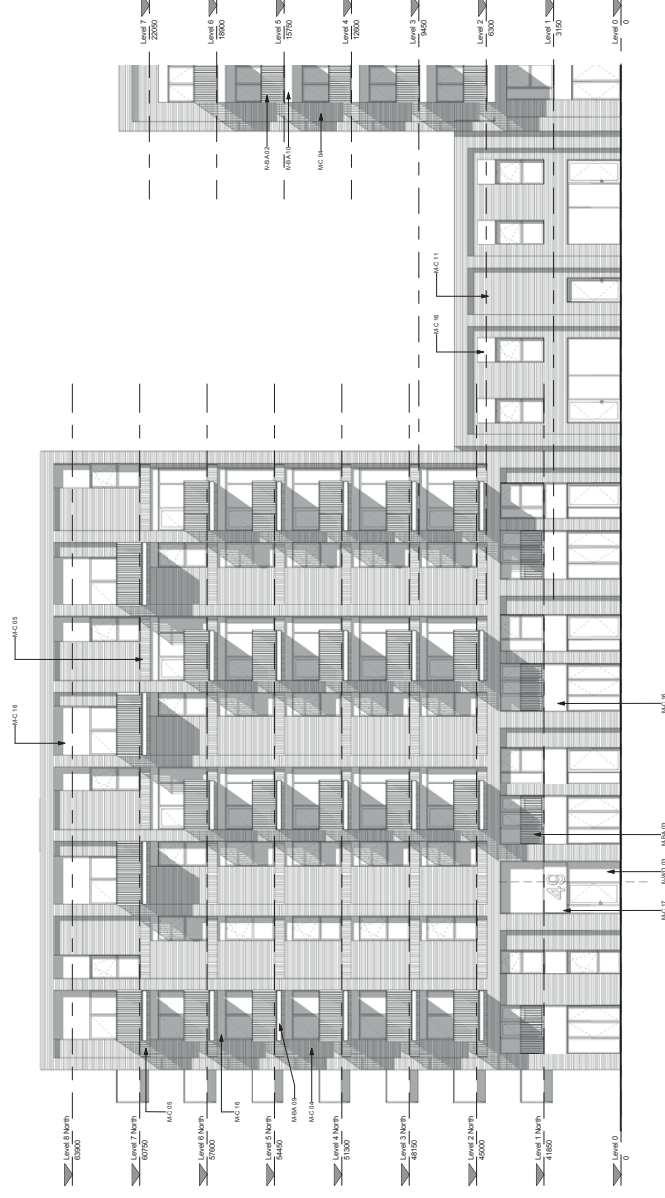

Rev	Date	Description
-	22/02/17	For submission
A	11/02/19	Issued for S73 Consultation
B	29/02/19	Issued for S73 application
C	01/02/19	Locally notified. Reissued for S73
D	19/02/10	Reissued for S73 application

Drawn	DB
RL CS	CS
MC RS	CS
MC RS	Jan 2011
MC RS	Scale @ A1 100

Kenavon Drive
East Block West Elevation 2



COMREGULATIONS 2015. All current drawings and specifications for this project must be read in conjunction with the Designer's Hazard and Environment Assessment Record. All intellectual property rights reserved.

8.11 Consented and Proposed Comparison Elevations

East Block

Consented

Amended area as result of internal layout changes

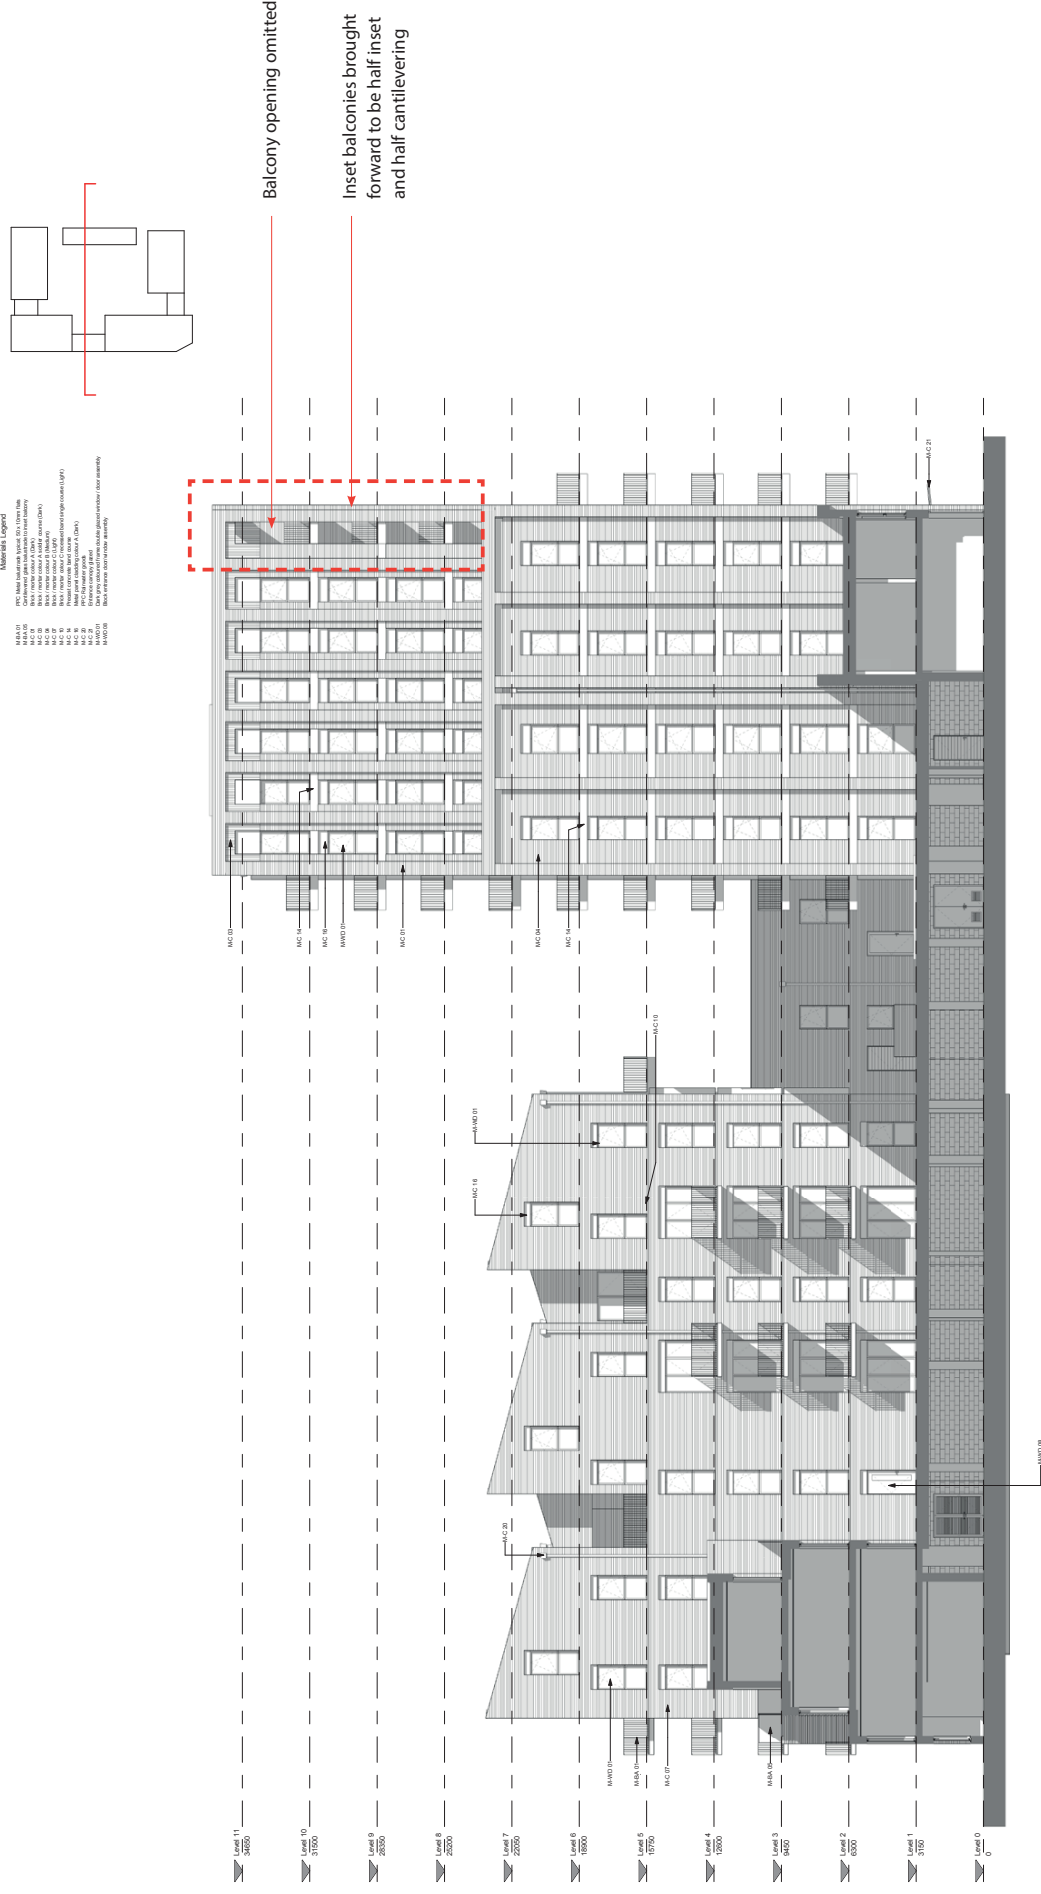

CDM REGULATIONS 2015. All current drawings and specifications for the project must be read in conjunction with the Designer's Hazard and Environment Assessment Record. All intellectual property rights reserved.

Rev	Date	Description
20	01/17	First Issue
20	03/17	For submission

Drawn	DB
Checked	CS
Date	Jan 20
Scale @ A1	10.0

Kenavon Drive
East Block Courtyard North
Elevation 1


AA5990-2246
FOR PLANNING

PRP

8.11 Consented and Proposed Comparison Elevations

East Block

Proposed

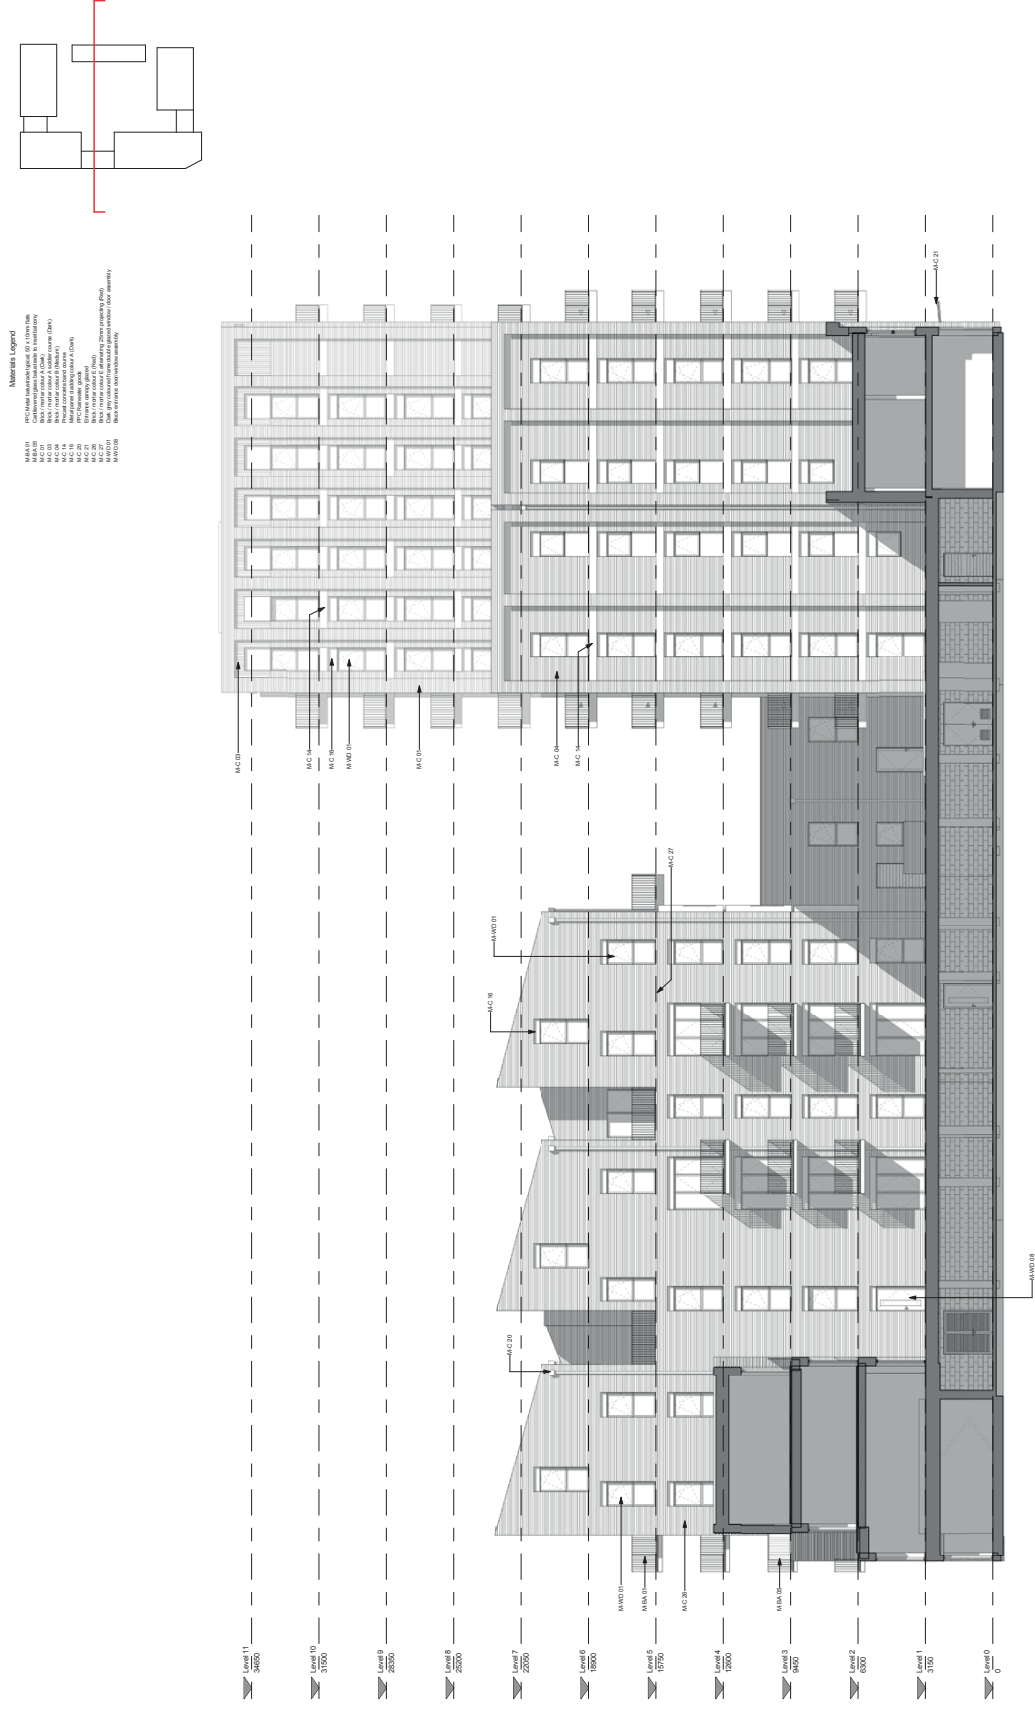

COMREGULATION 2015. All current drawings and specifications for the project must be read in conjunction with the Designer's Hazard and Environment Assessment Record. All intellectual property rights reserved.

Rev	Date	Description

Drawn	DB
MS RS	OS
MS RS	Jan 2011
MS RS	Scale @ A1 100


Kenavon Drive
East Block Courtyard North
Elevation 1

AA5990-2246
REV F
FOR PLANNING

PRP

Consented


Amended area as result of internal layout changes

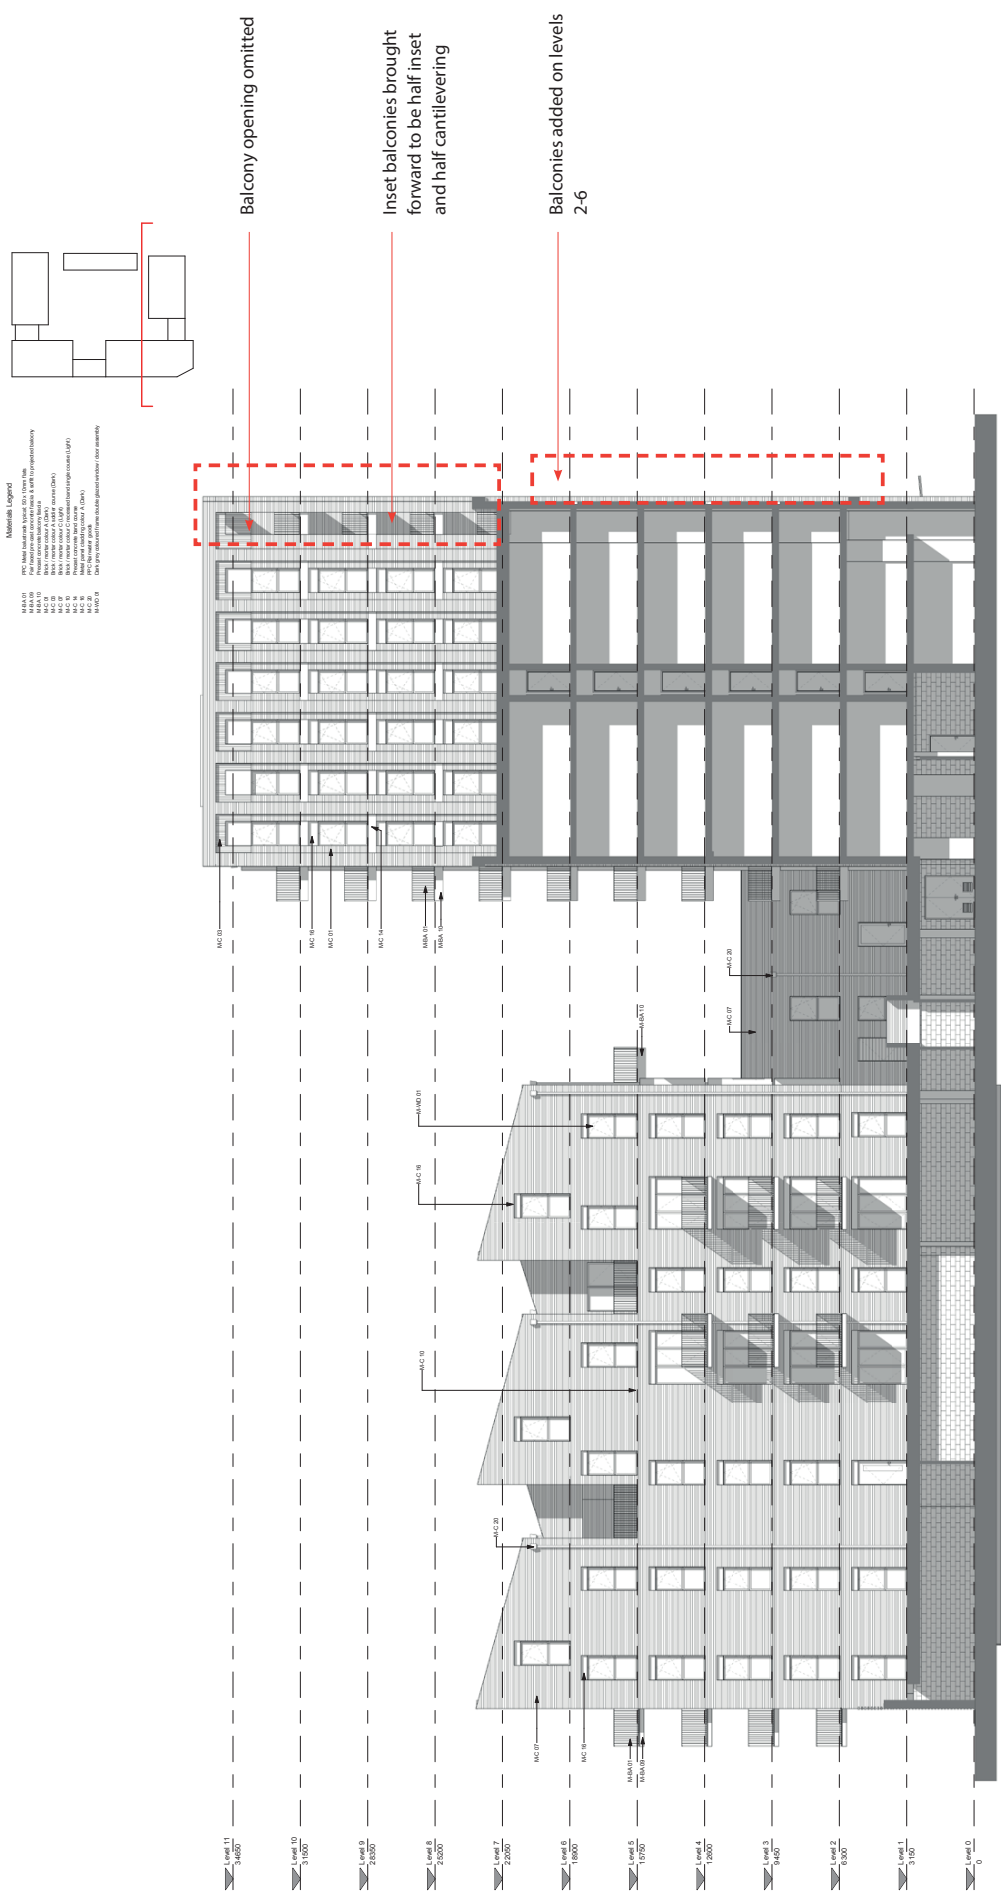

8.11 Consented and Proposed Comparison Elevations

East Block

Proposed

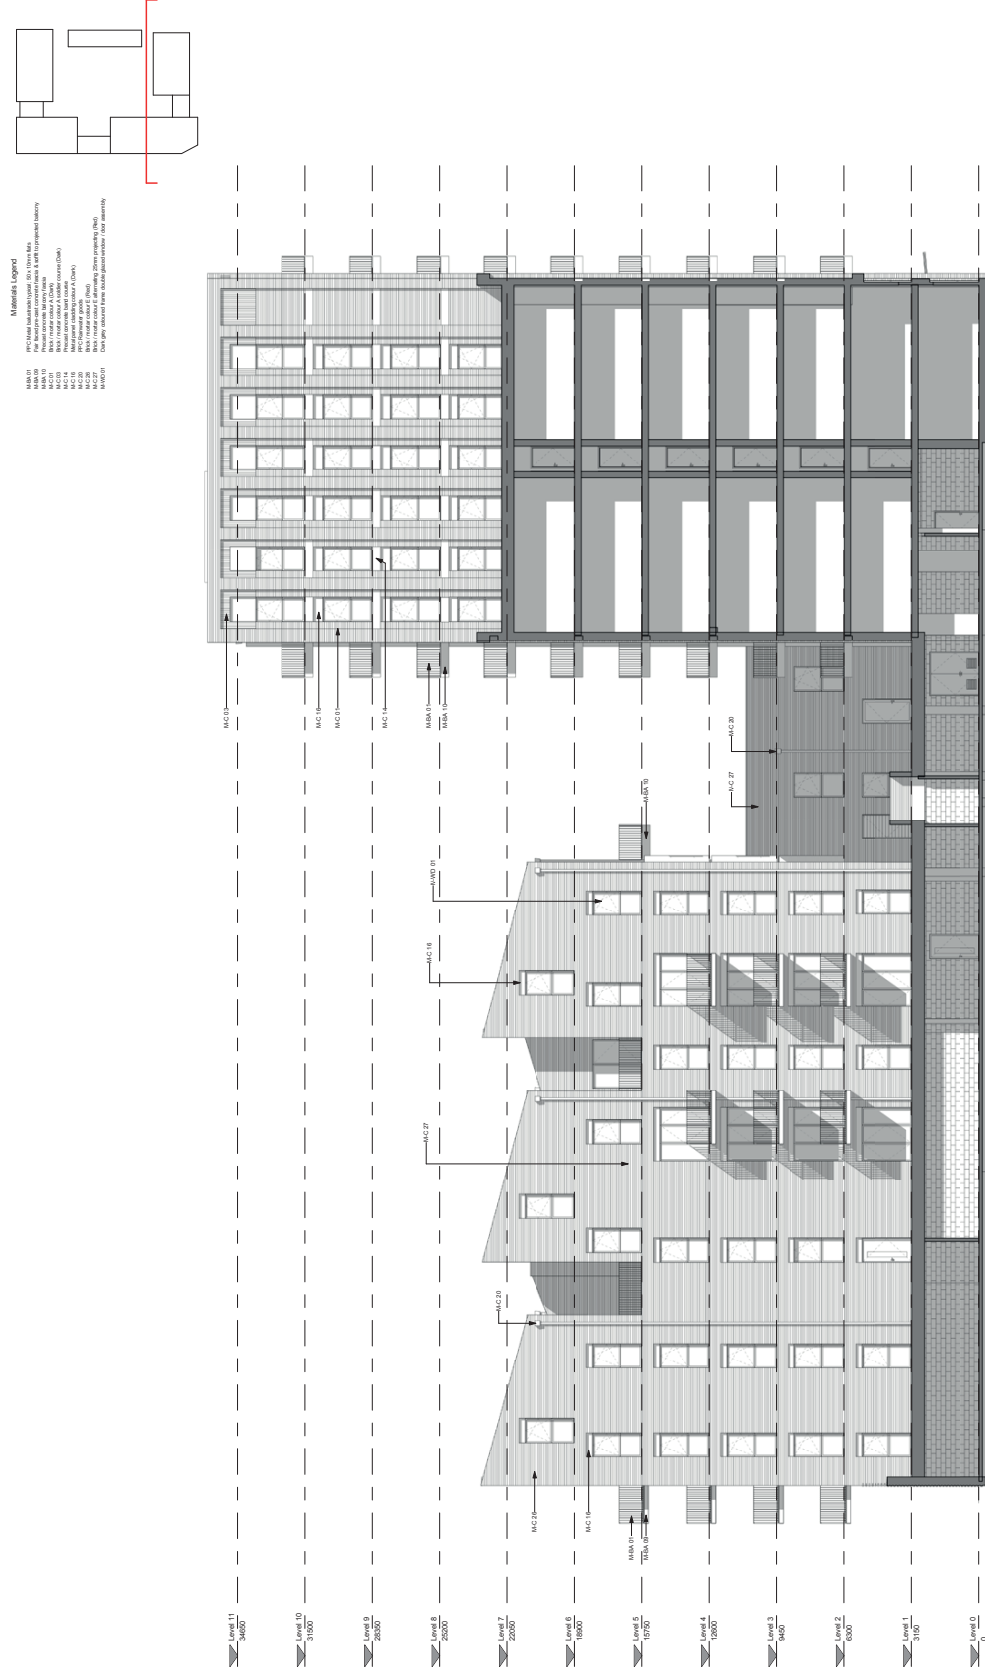

Rev	Date	Description
A	11/20/19	Issued for 373 Coordinator

Drawn	DB
Chadwick	CS
Date	Jan 2
Scale @ A1	100

Kenavon Drive
East Block Courtyard North
Elevation 2

AA5990-2247
REV E
FOR PLANNING

COMREGULATIONS 2015. All current drawings and specifications for the project must be read in conjunction with the Designer's Hazard and Environment Assessment Record. All intellectual property rights

8.11 Consented and Proposed Comparison Elevations

East Block

Consented

Amended area as result of internal layout changes

This facade has been redesigned to include one additional balcony on levels 2 - 6. As such, windows have been replaced by a balcony door.


Other amendments include the addition of one brick pier to separate the tower from the rest of the building. Balconies on levels 8-10 have been relocated to align with ones levels 2-7.

Balconies relocated to align to ones on the levels below

Brick piers added

Windows replaced by balcony door

Balconies added

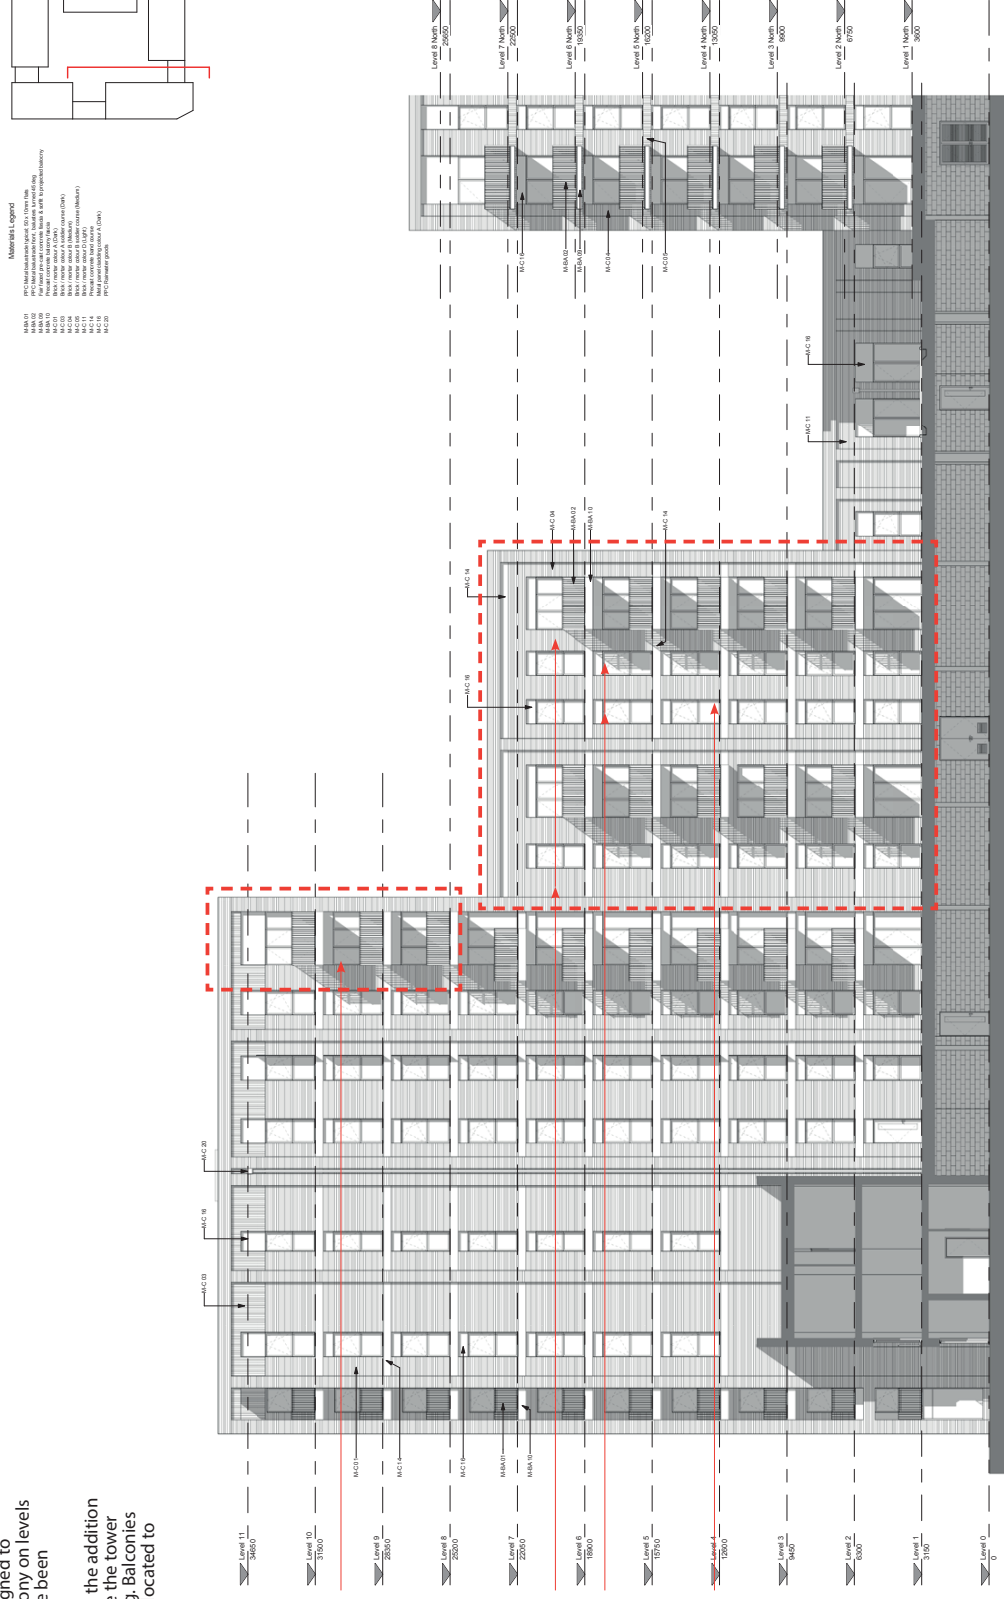


CDM REGULATIONS 2015. All current drawings and specifications for the project must be read in conjunction with the Designer's Hazard and Environment Assessment for the road. All intellectual property rights reserved.


8.1.1 Consented and Proposed Comparison Elevations

East Block

Proposed

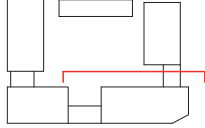

- Materials Legend**
 - MAS 02 - PCC Masonry with white mortar, 10% sand, 10% lime
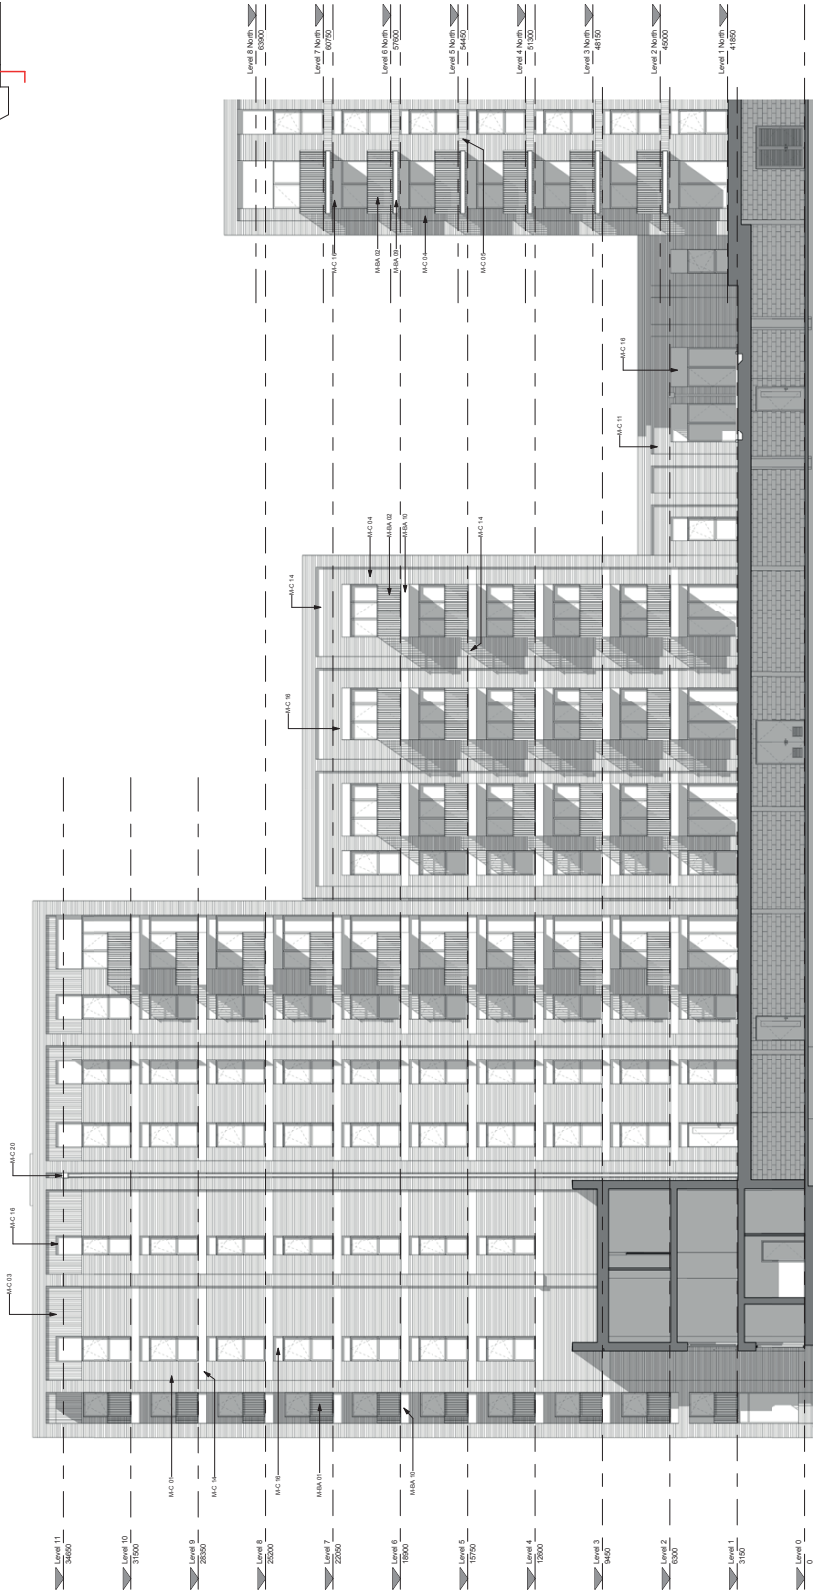

Consented and Proposed Comparison Elevations
The proposed design is shown in grey and the consented design is shown in black.



Kenavon Drive
East Block Courtyard East
Elevation 1

AA5990-2249
REV D
FOR PLANNING



PRP

8.11 Consented and Proposed Comparison Elevations

East Block

Consented

Amended area as result of internal layout changes

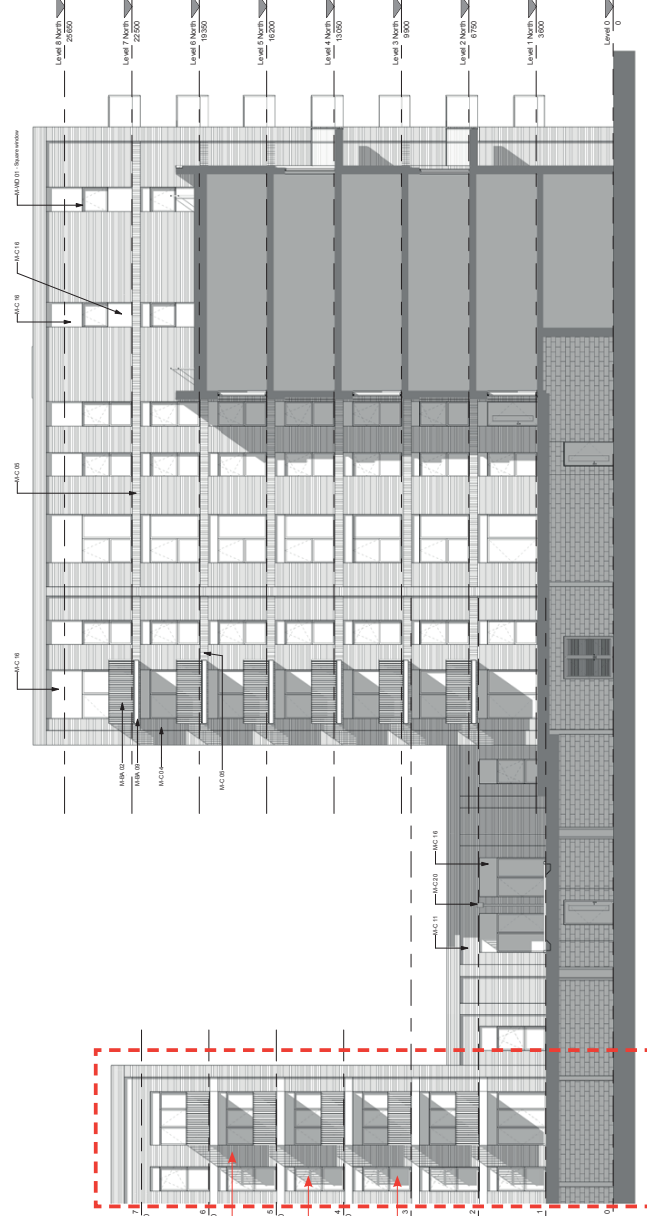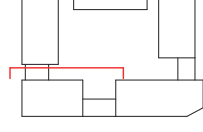[illegible]

Brick pier added

Balcony added


Windows replaced
by balcony door

CDM REGULATION IS 2015. All current drawings and specifications for the project must be read in conjunction with the Designer's Hazard and Environment Assessment Record. All intellectual property rights reserved.

8.11 Consented and Proposed Comparison Elevations

East Block

Proposed

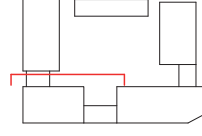

Materials Legend	
MBA 02	PVC Metal balustrade front, balusters turned 45 deg
MBA 09	Flat faced precast concrete balustrade with pre-painted balcony
M-C 04	Black / merlot colour B (Medium)
M-C 05	Black / merlot colour B (Solid colour - Medium)
M-C 11	Black / merlot colour C (Light)
M-C 16	Metal panel 1 (solid colour A (Dark)
M-C 20	PVC Rainwater gully
MWD 01	Dark grey colour / frame is double glazed window / door assembly



COMREGULATIONS 2015. All current drawings and specifications for the project must be read in conjunction with the Designer's Hazard and Environment Assessment Record. All Intellectual property rights reserved.

Kenavon Drive
East Block Courtyard East
Elevation 2

AA5990-2250
REV D
FOR PLANNING

PRP

KENAVON DRIVE - CONSENTED AND PROPOSED ELEVATIONS COMPARISON