


Second Stage Programme St Michaels Primary School Reading

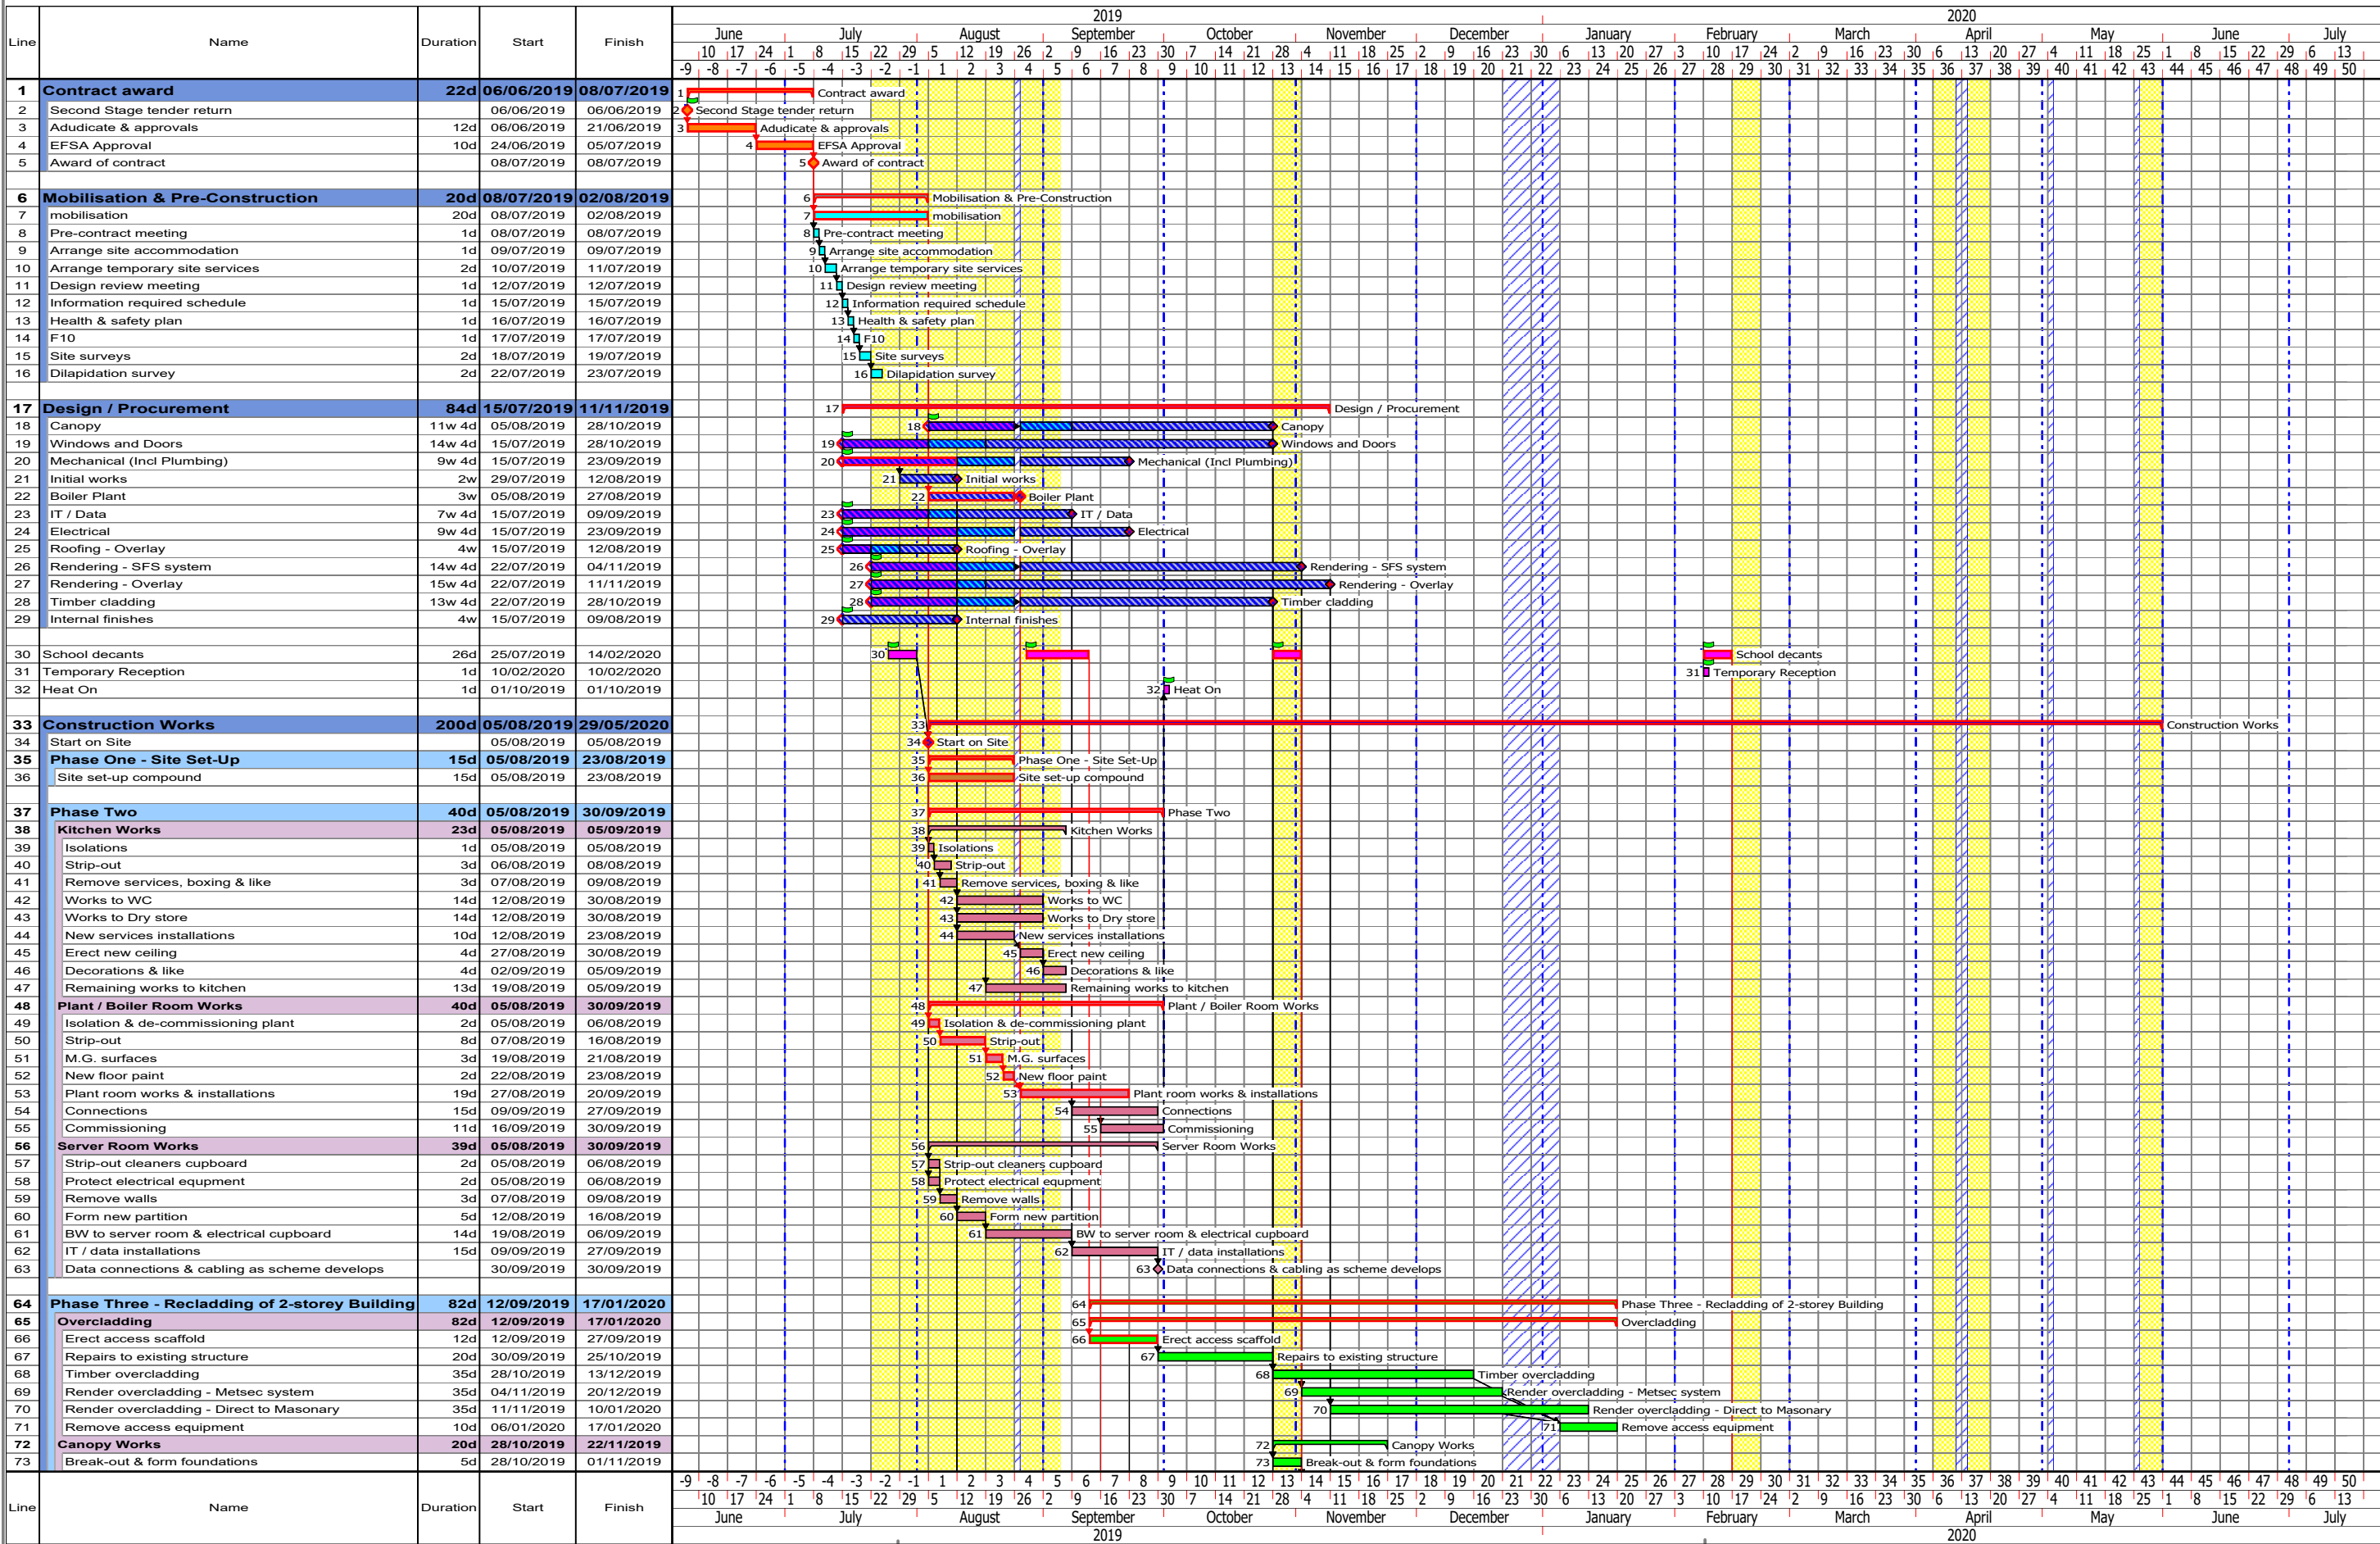


Programme No : E02965-A-06B SSP01

Revision No: 01

Comments :

Latest Revision Date: 20/05/2019

Second Stage Programme St Michaels Primary School Reading

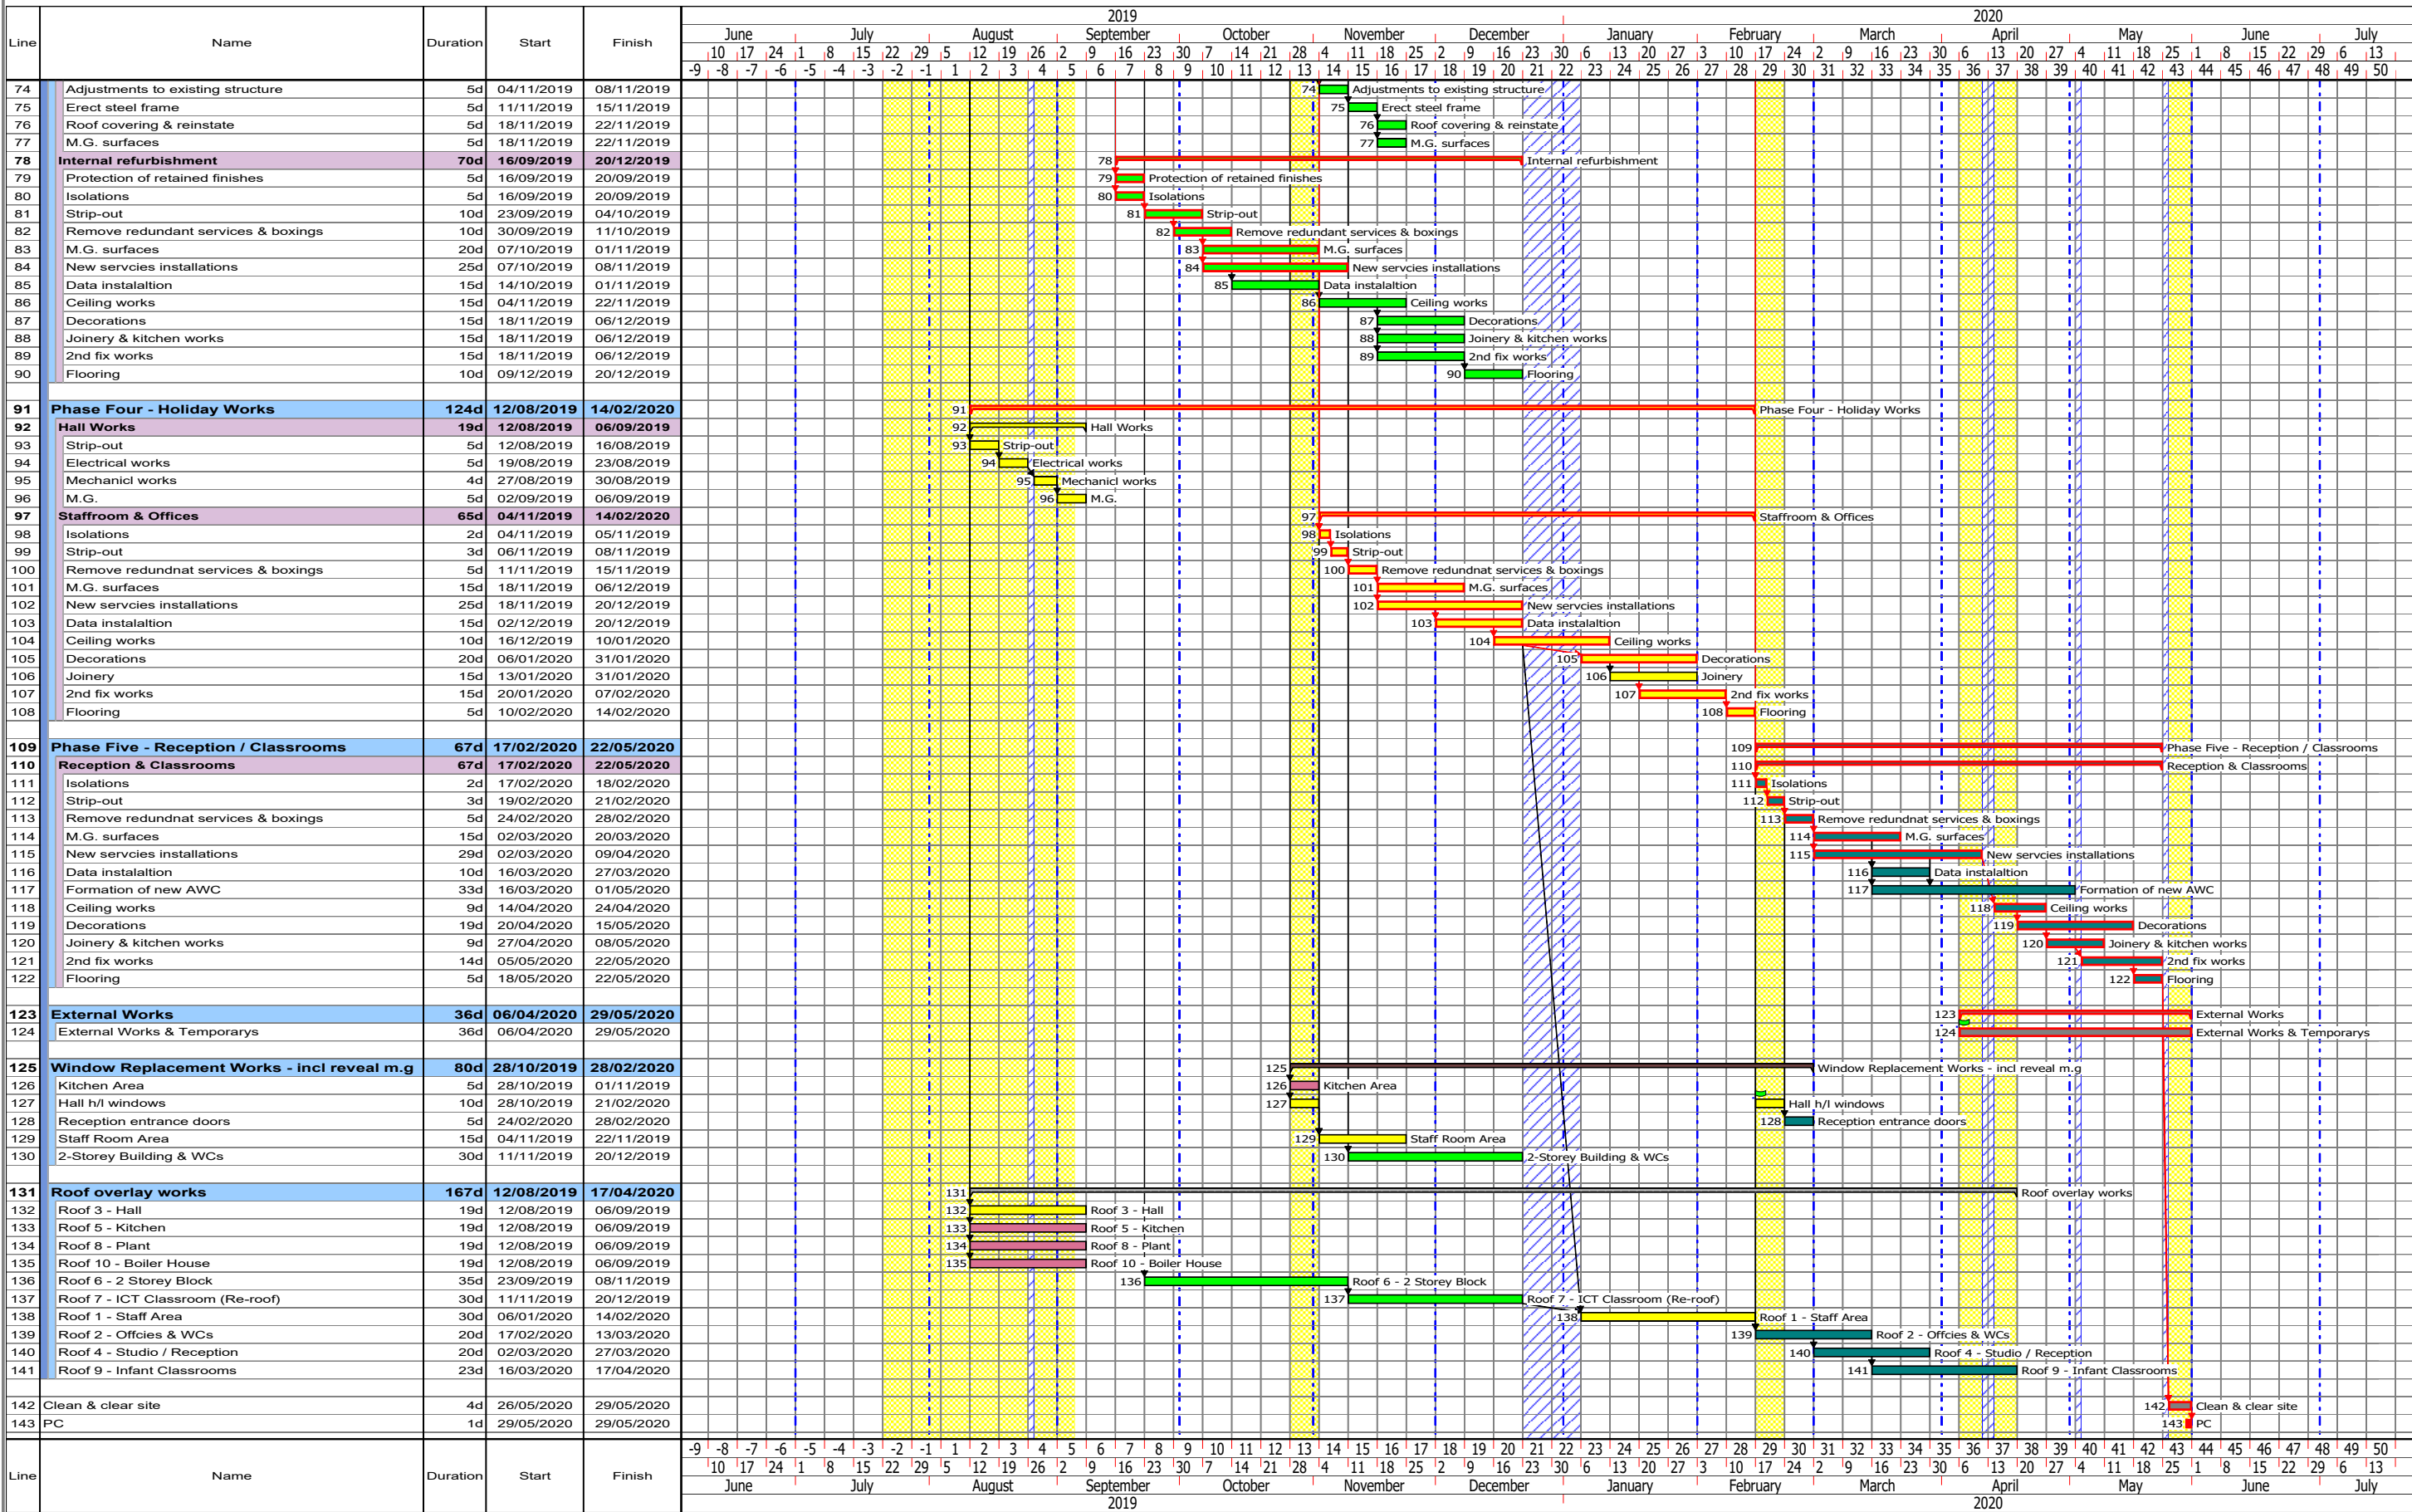

Beard Trades	second stage	preconstruction	Procurement	Place order	Design Period	Design Sign off	Lead in period	Programme start date	School	construction	Phase 1	Phase 2
	Phase 3	Phase 4	Phase 5	External works	External Windows and Doors	Roof - Overlay	Handover					

Programme No : E02965-A-06B SSP01

Revision No: 01

Comments :

Latest Revision Date: 20/05/2019