


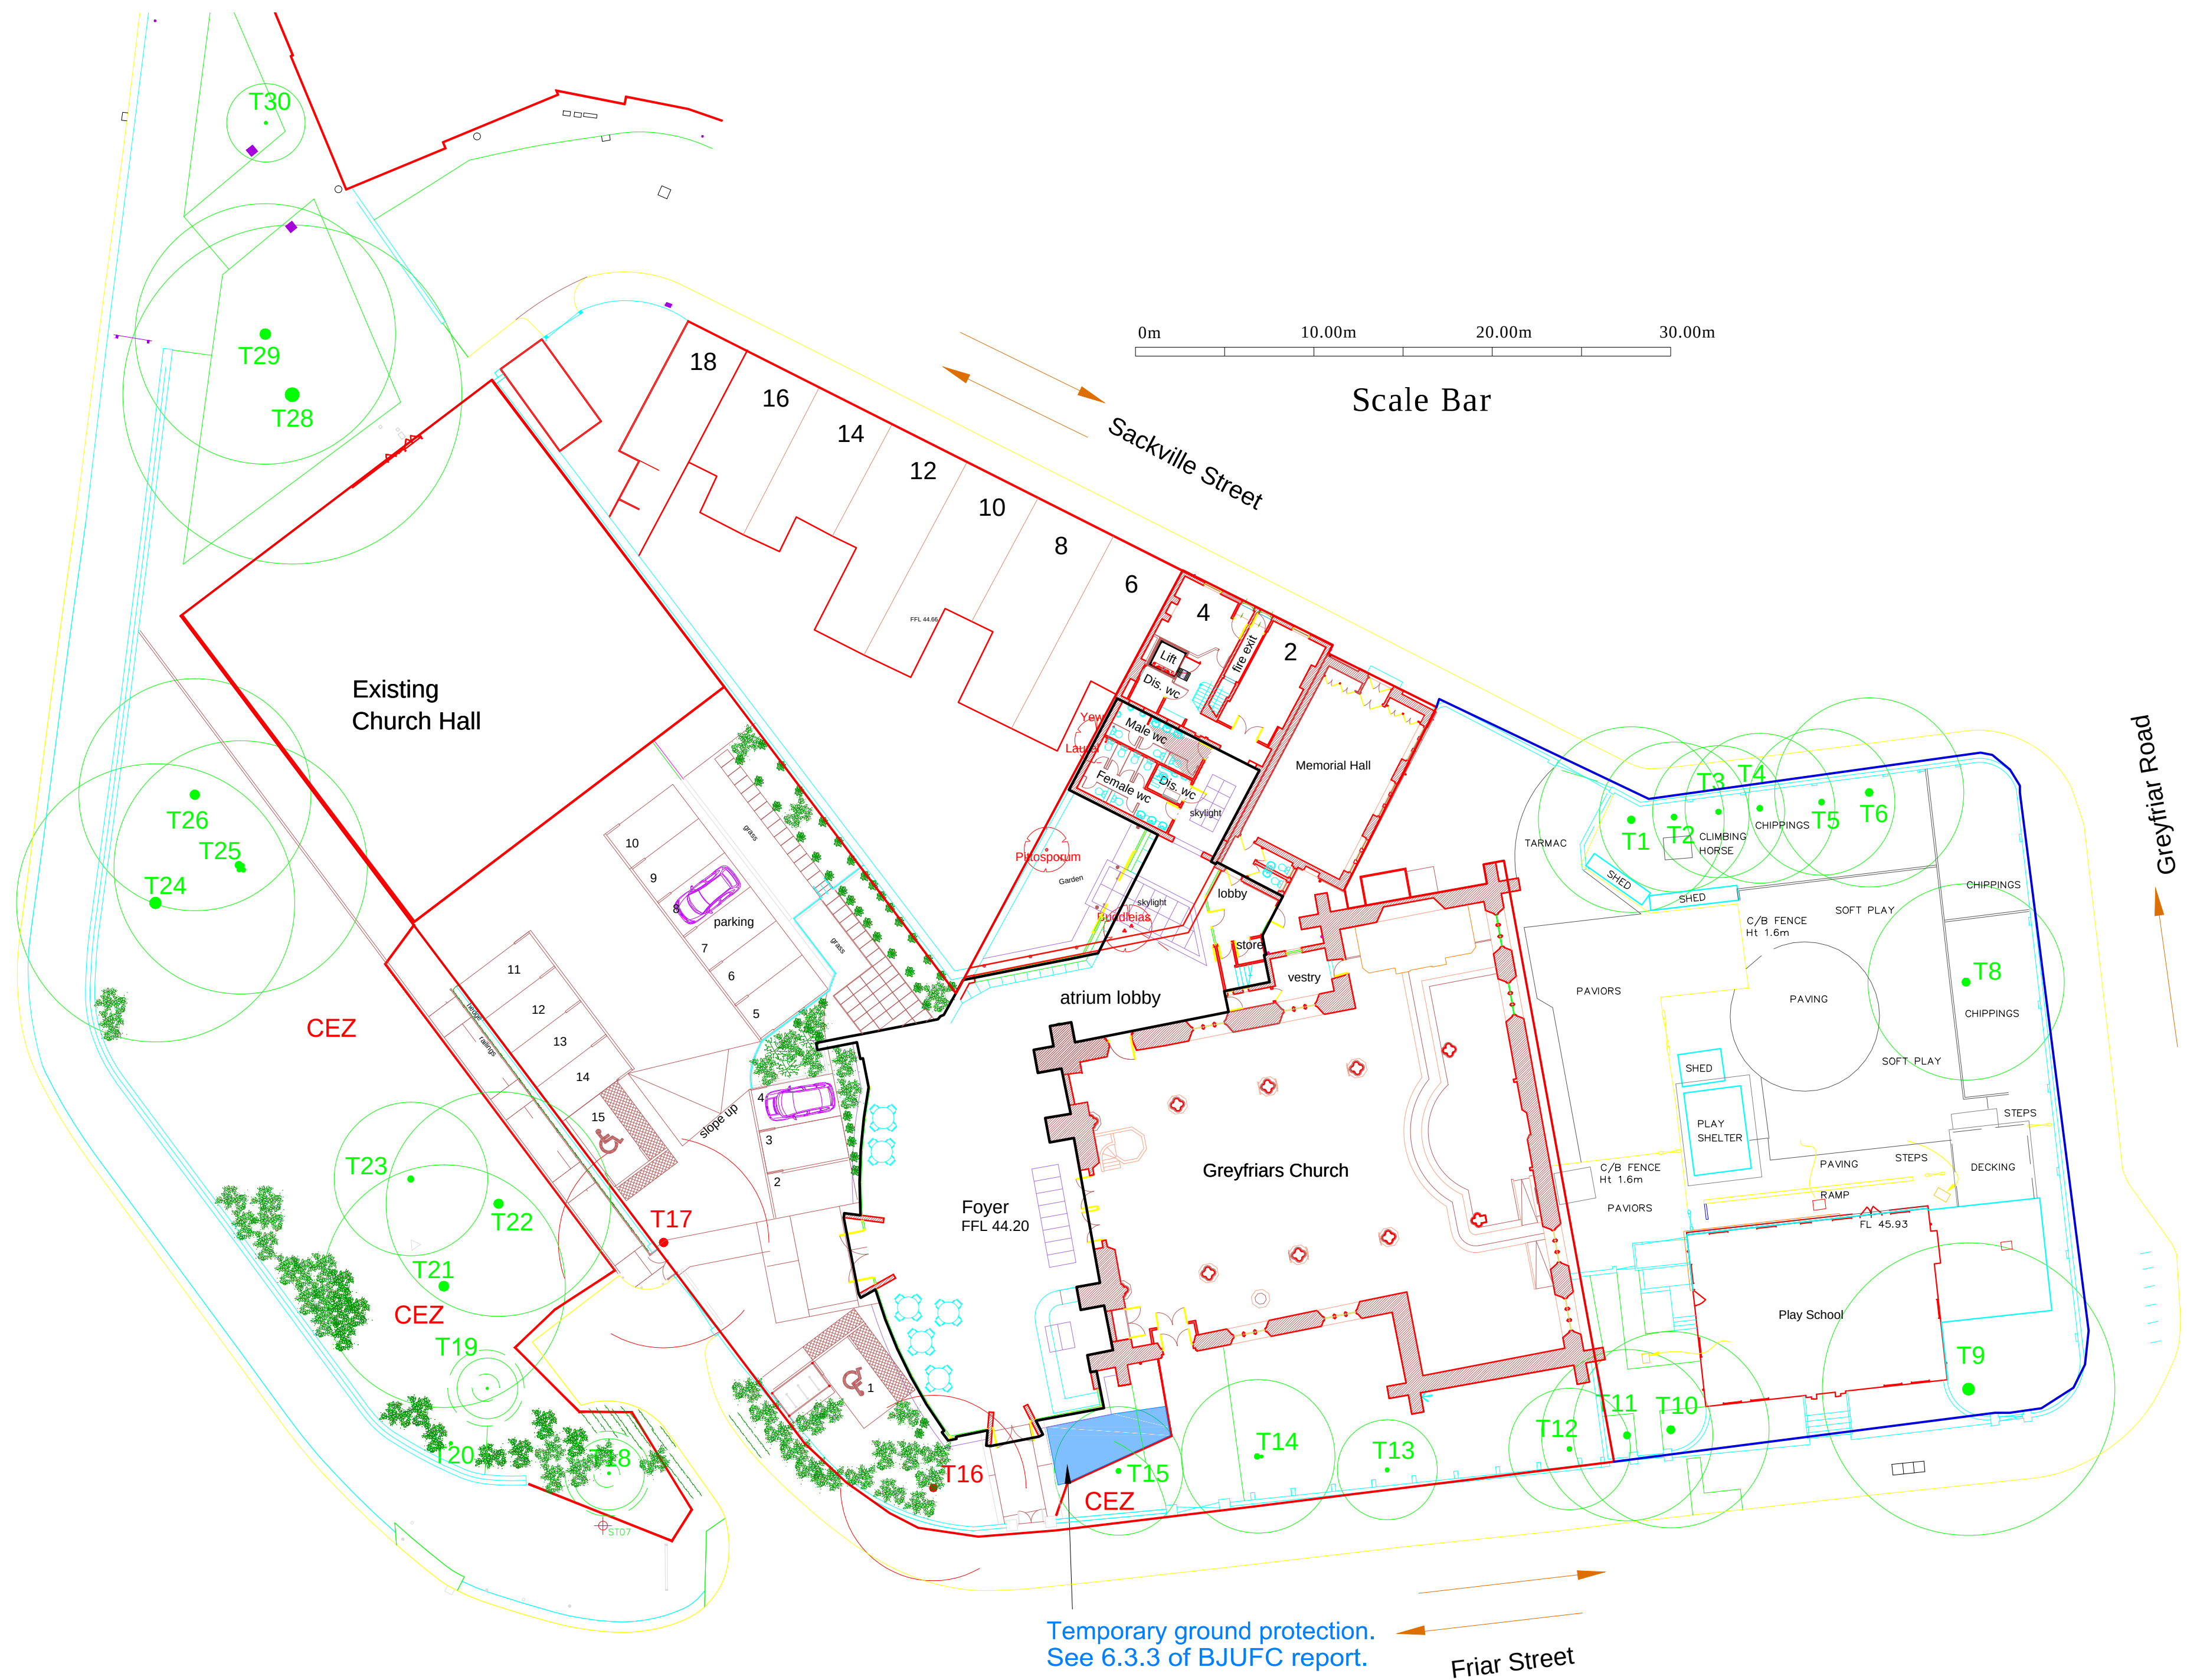

Scale Bar

Greyfriar Road

Friar Street

Key:

- Tree Protection Fence
- CEZ = construction exclusion zone
- Root Protection Areas
- Trees for removal
- Temporary ground protection

Note: New underground services may require changes to this tree retention & protection plan.

Client:	JBKS Architects
Site:	Greyfriars
Drawing Title:	Tree Retention and Protection Plan
Scale:	1: 250 @ A2
Drawn by:	NUJ
Date:	20th June 2019
Dwg No:	GRYFRTRP-JUN19
North	↑


B. J. Unwin Forestry Consultancy,
Parsonage Farm, Longdon, Tewksbury, GL20 6BD.
Tel/Fax: 01884 833538
Email: jim@bjunwin.co.uk
Web: www.bjunwin.co.uk
© B.J. Unwin Forestry Consultancy