


Annexes

A Floor Plans

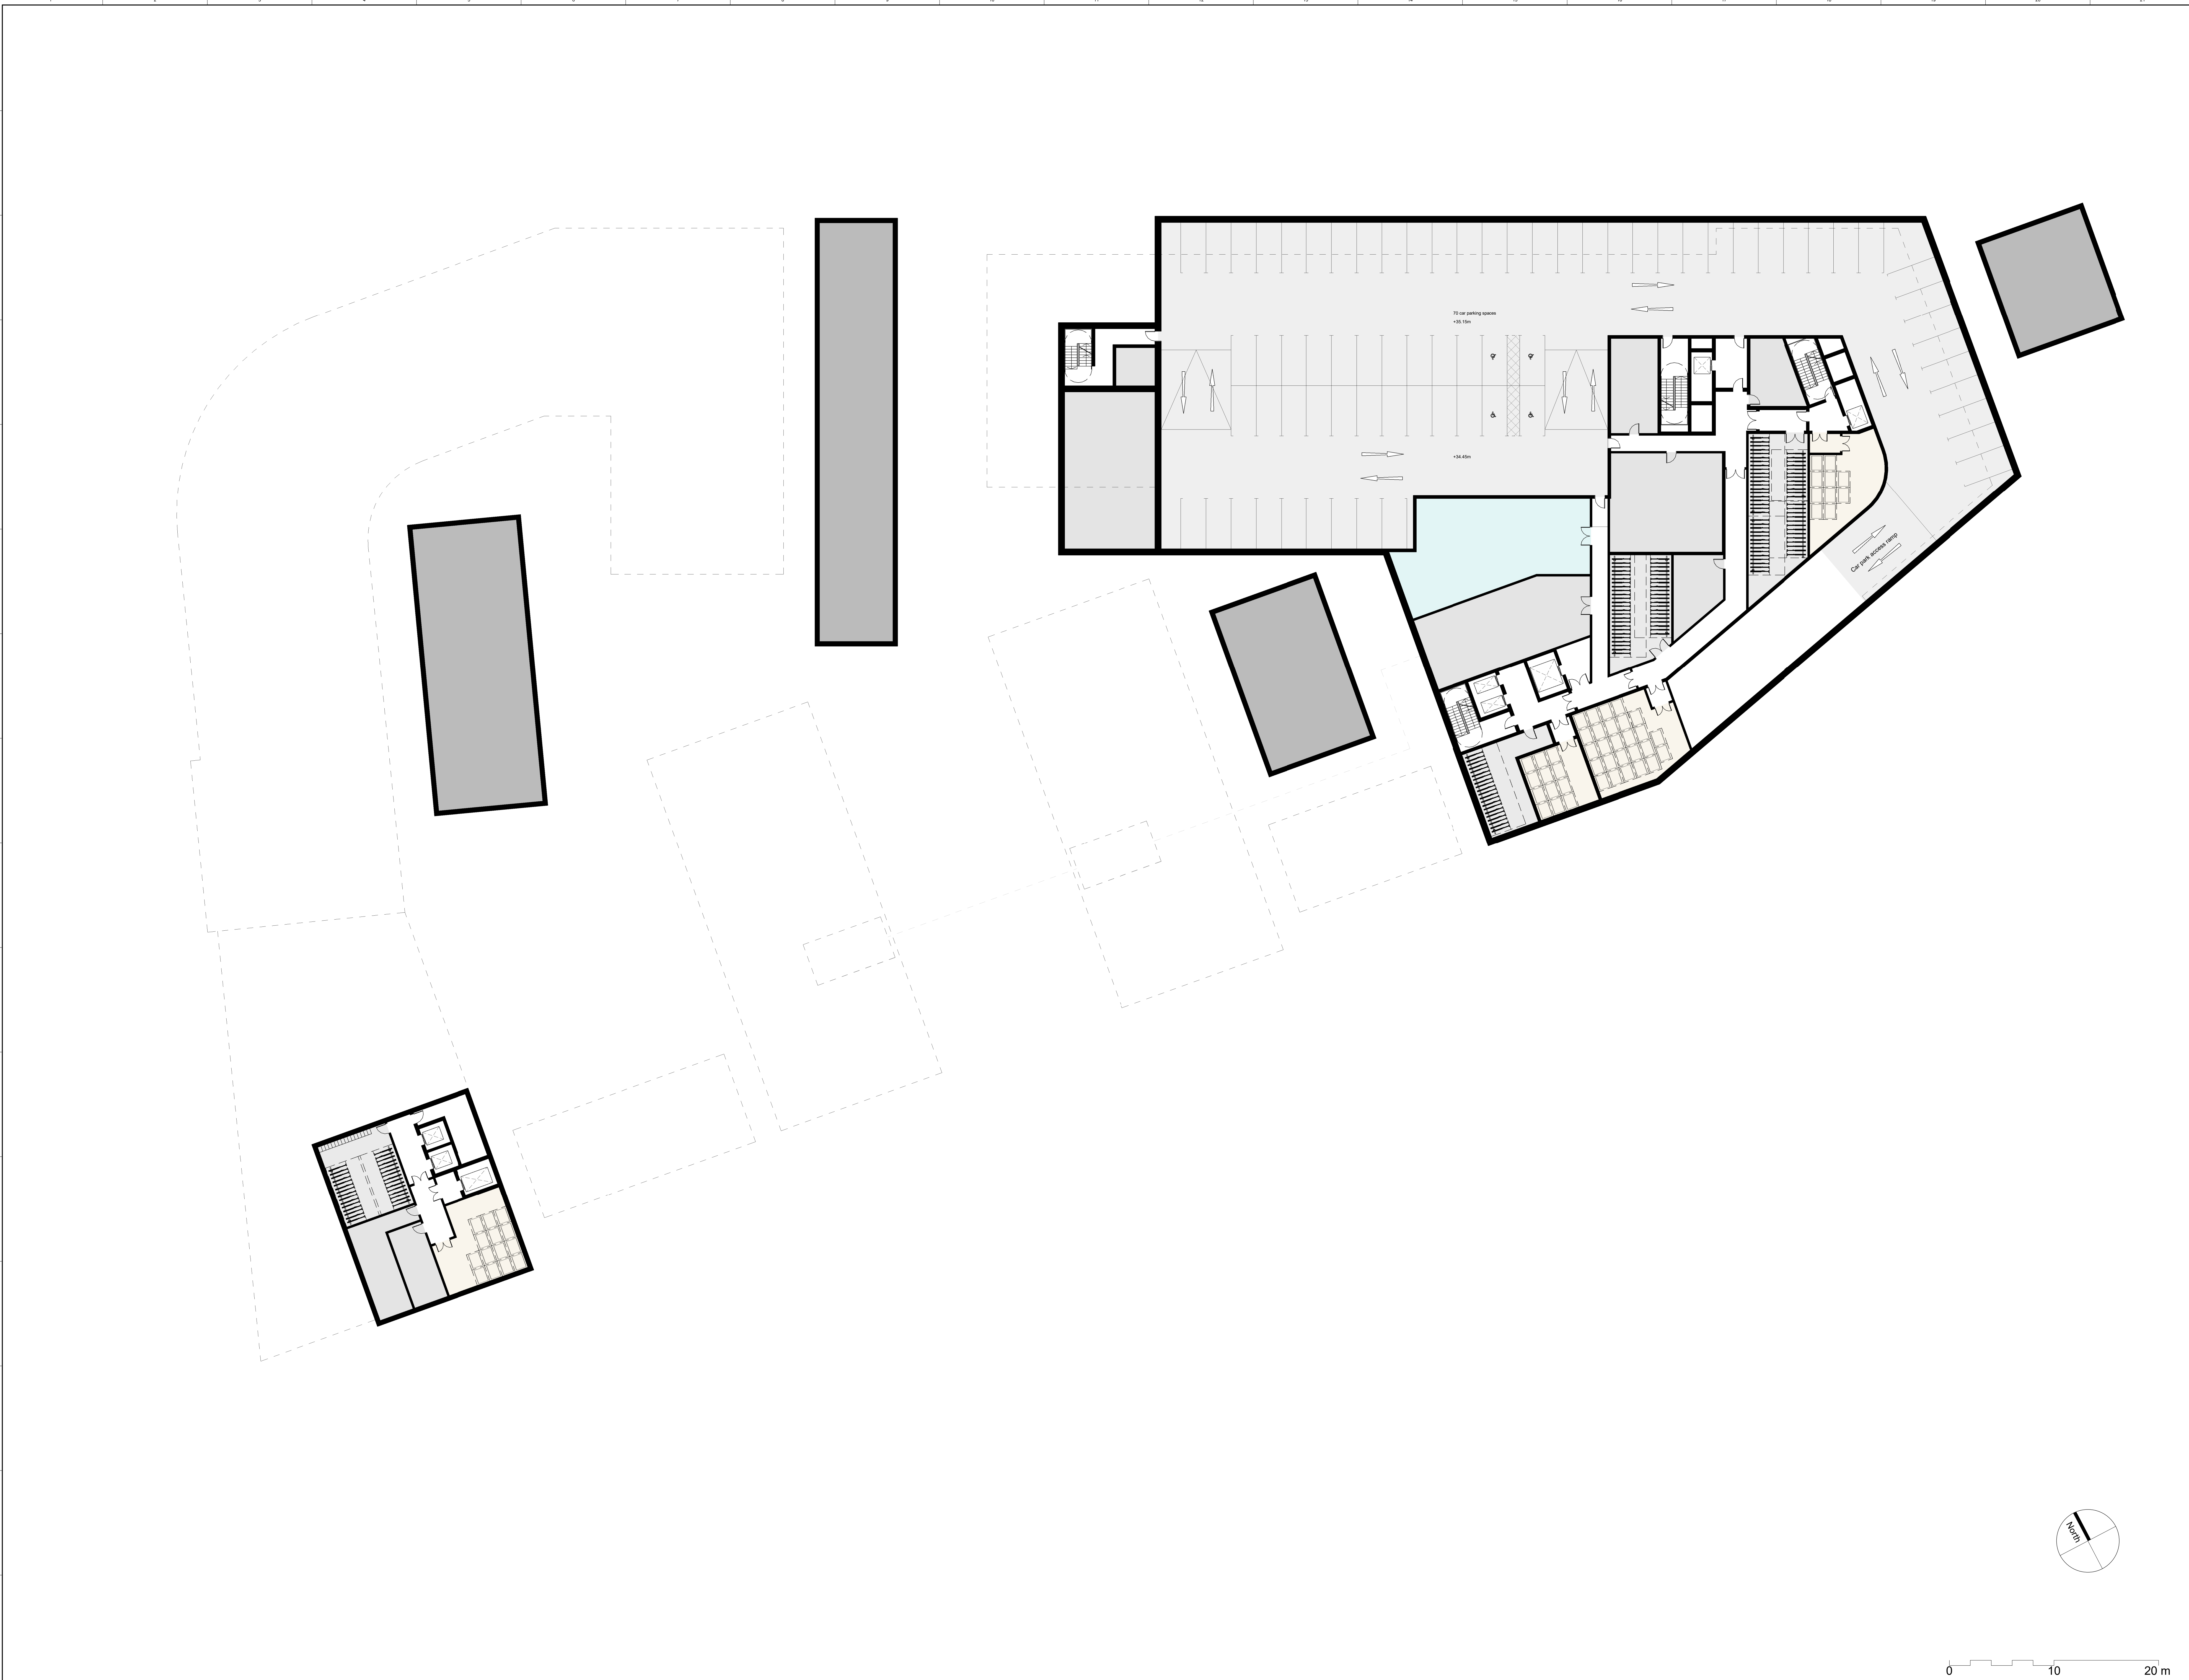

CLIENT

Hermes Property Unit Trust

STRUCTURAL ENGINEER

SERVICES ENGINEER

COST CONSULTANT

KEY PLAN

NOTES

DO NOT SCALE. FIGURED DIMENSIONS ONLY TO BE TAKEN FROM THIS DRAWING. CHECK DIMENSIONS ON SITE AND REPORT DISCREPANCIES TO THE ARCHITECT.

THIS DRAWING IS PROTECTED BY COPYRIGHT.

ALL AREAS HAVE BEEN MEASURED FROM CURRENT DRAWINGS. THEY MAY VARY BECAUSE OF (EG) SURVEY, DESIGN DEVELOPMENT, CONSTRUCTION TOLERANCES, STATUTORY REQUIREMENTS OR RE-DEFINITION OF THE AREAS TO BE MEASURED.

Uses

Car Park

Cycle Parking

Energy Centre

Plant

Refuse

Tank

P1

13-12-2018

Issue for outline planning application

CH

KG

No.

Date

Comments

Drawn

Checked

Revisions

Issue Status

Planning

tp bennett

architecture

interiors

planning

One Amersham Street London SE1 0NE UK

+44 (0) 20 7298 2000 www.tpbenne.com

Project

A11113 Caversham Road

Reading Metropolitan

Client Title

Illustrative Scheme GA

Basement Plan

Drawn

Date

Scale @ A0

A0 Ref

1 : 200

tp bennett Project No.

Series

Zone

Drawing Number

Rev

A11113

C

2

099

P1

0 10 20 m

B01 Drawing: A11113

