
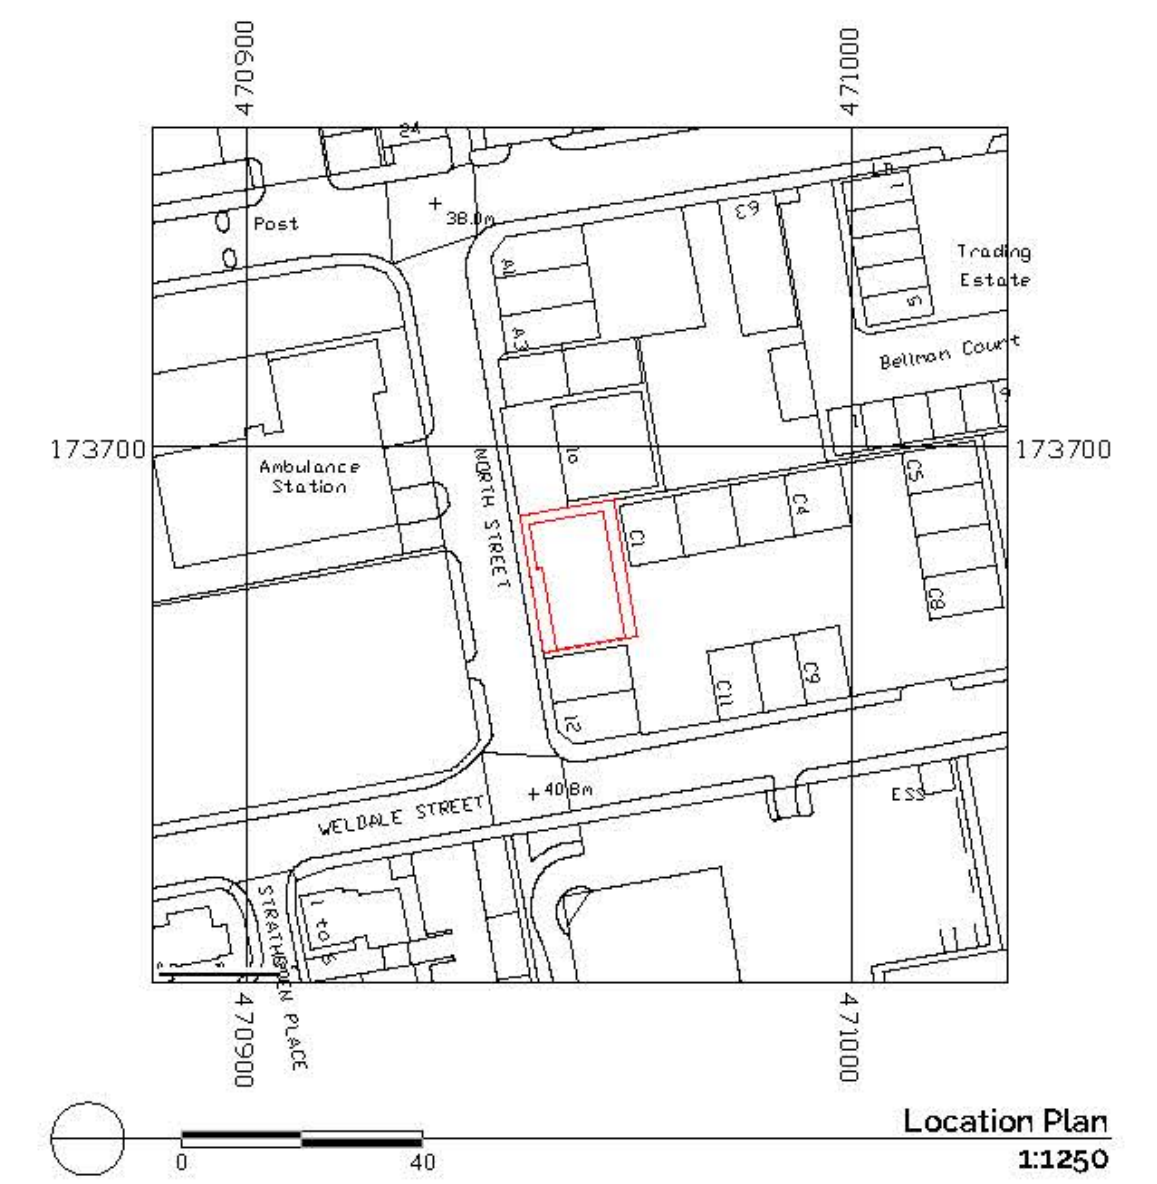
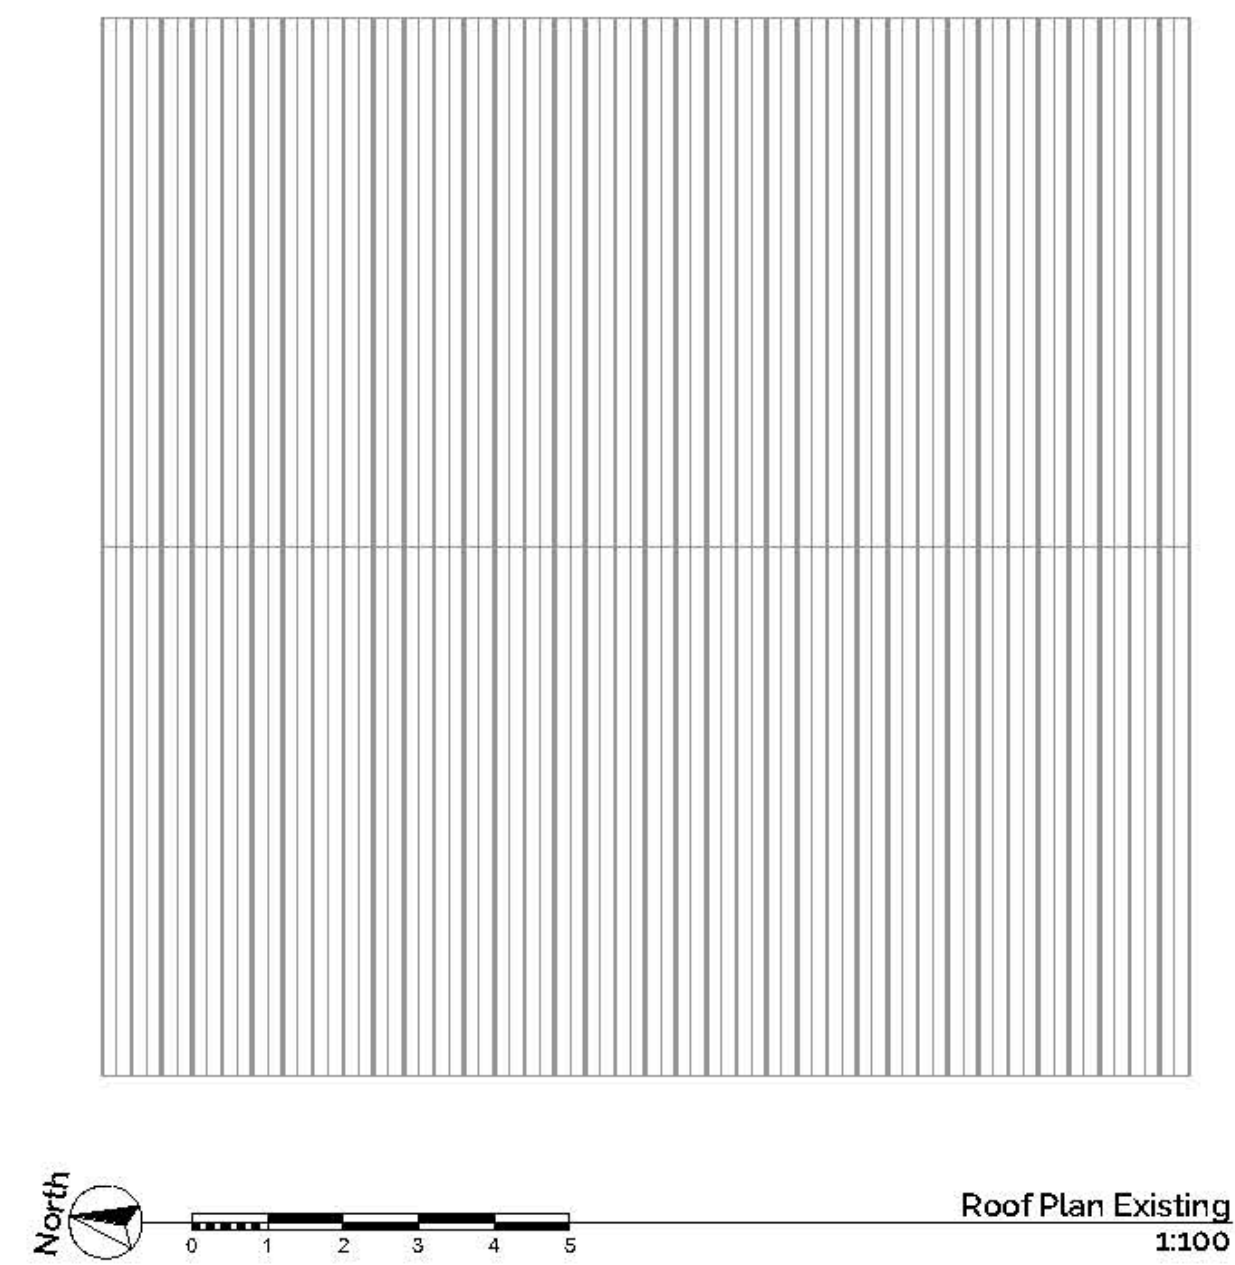
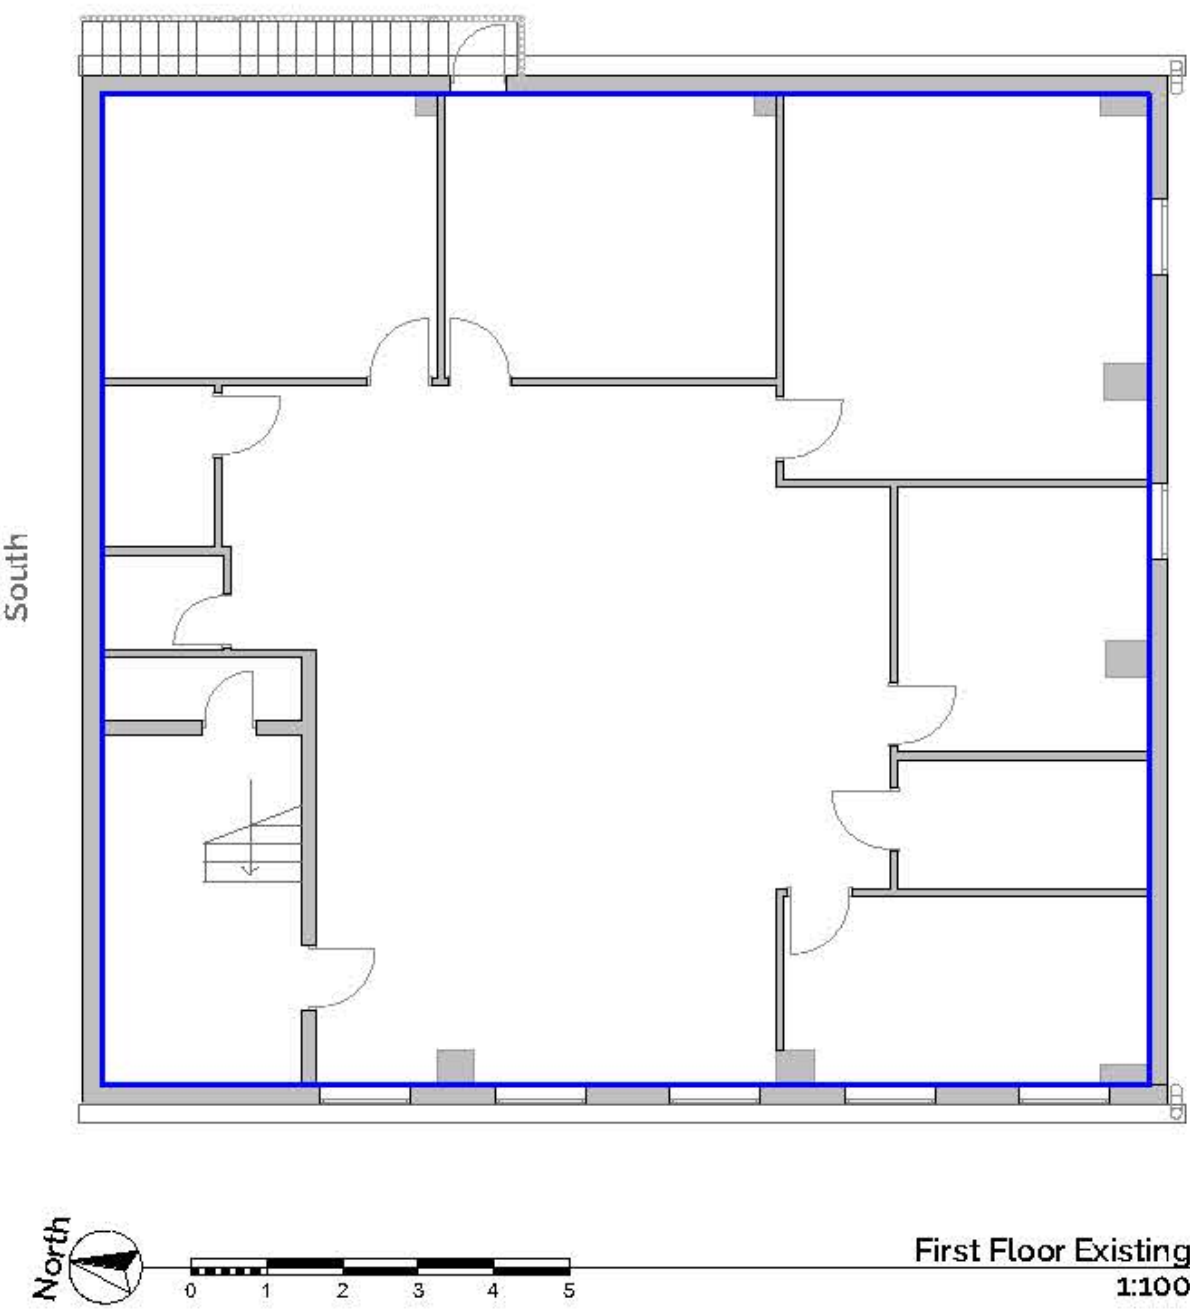
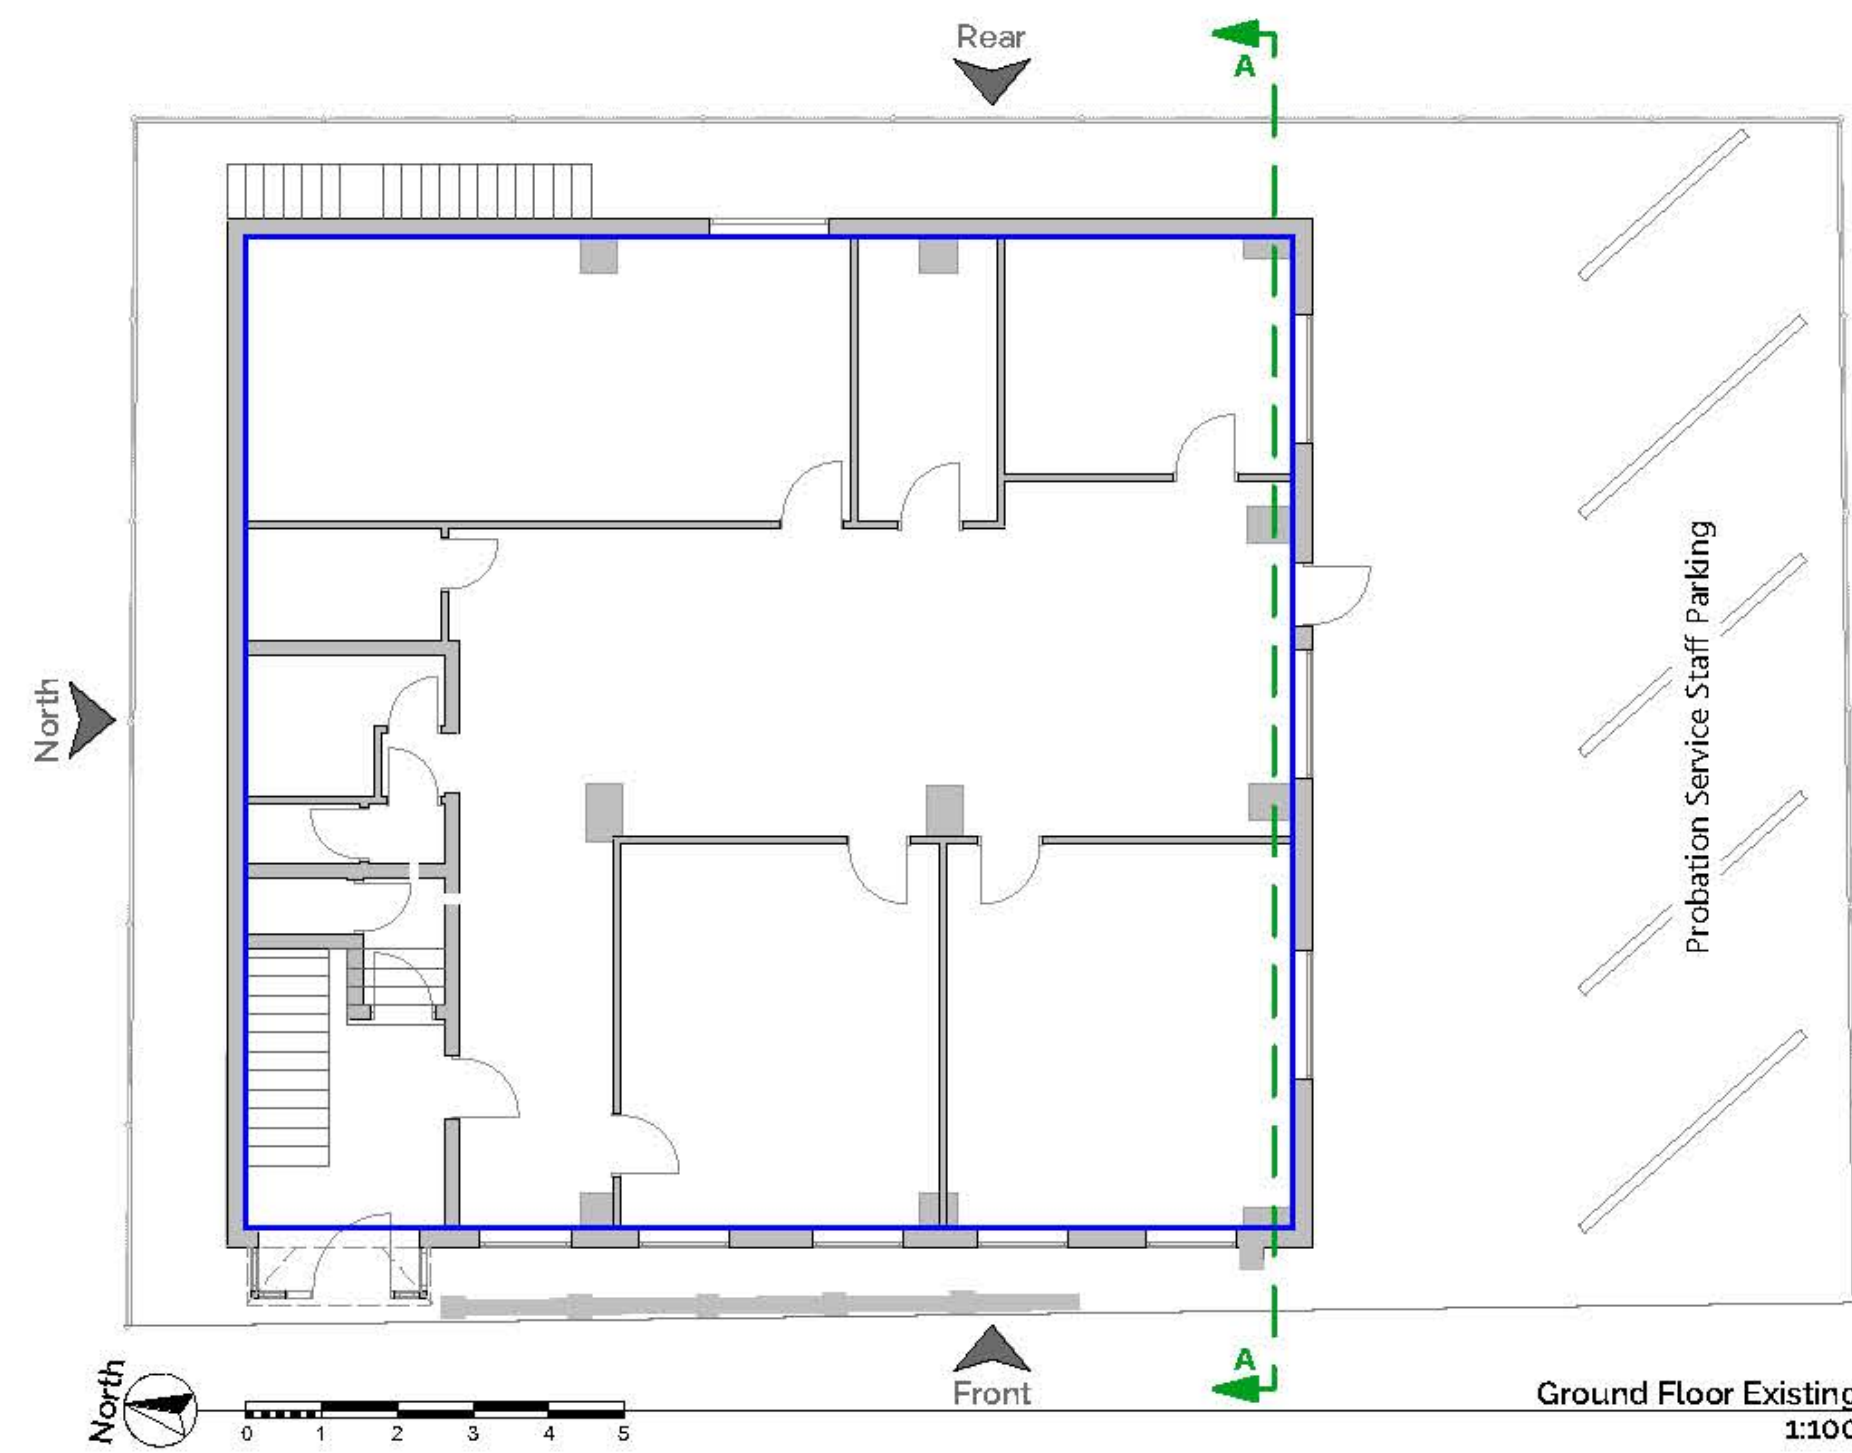
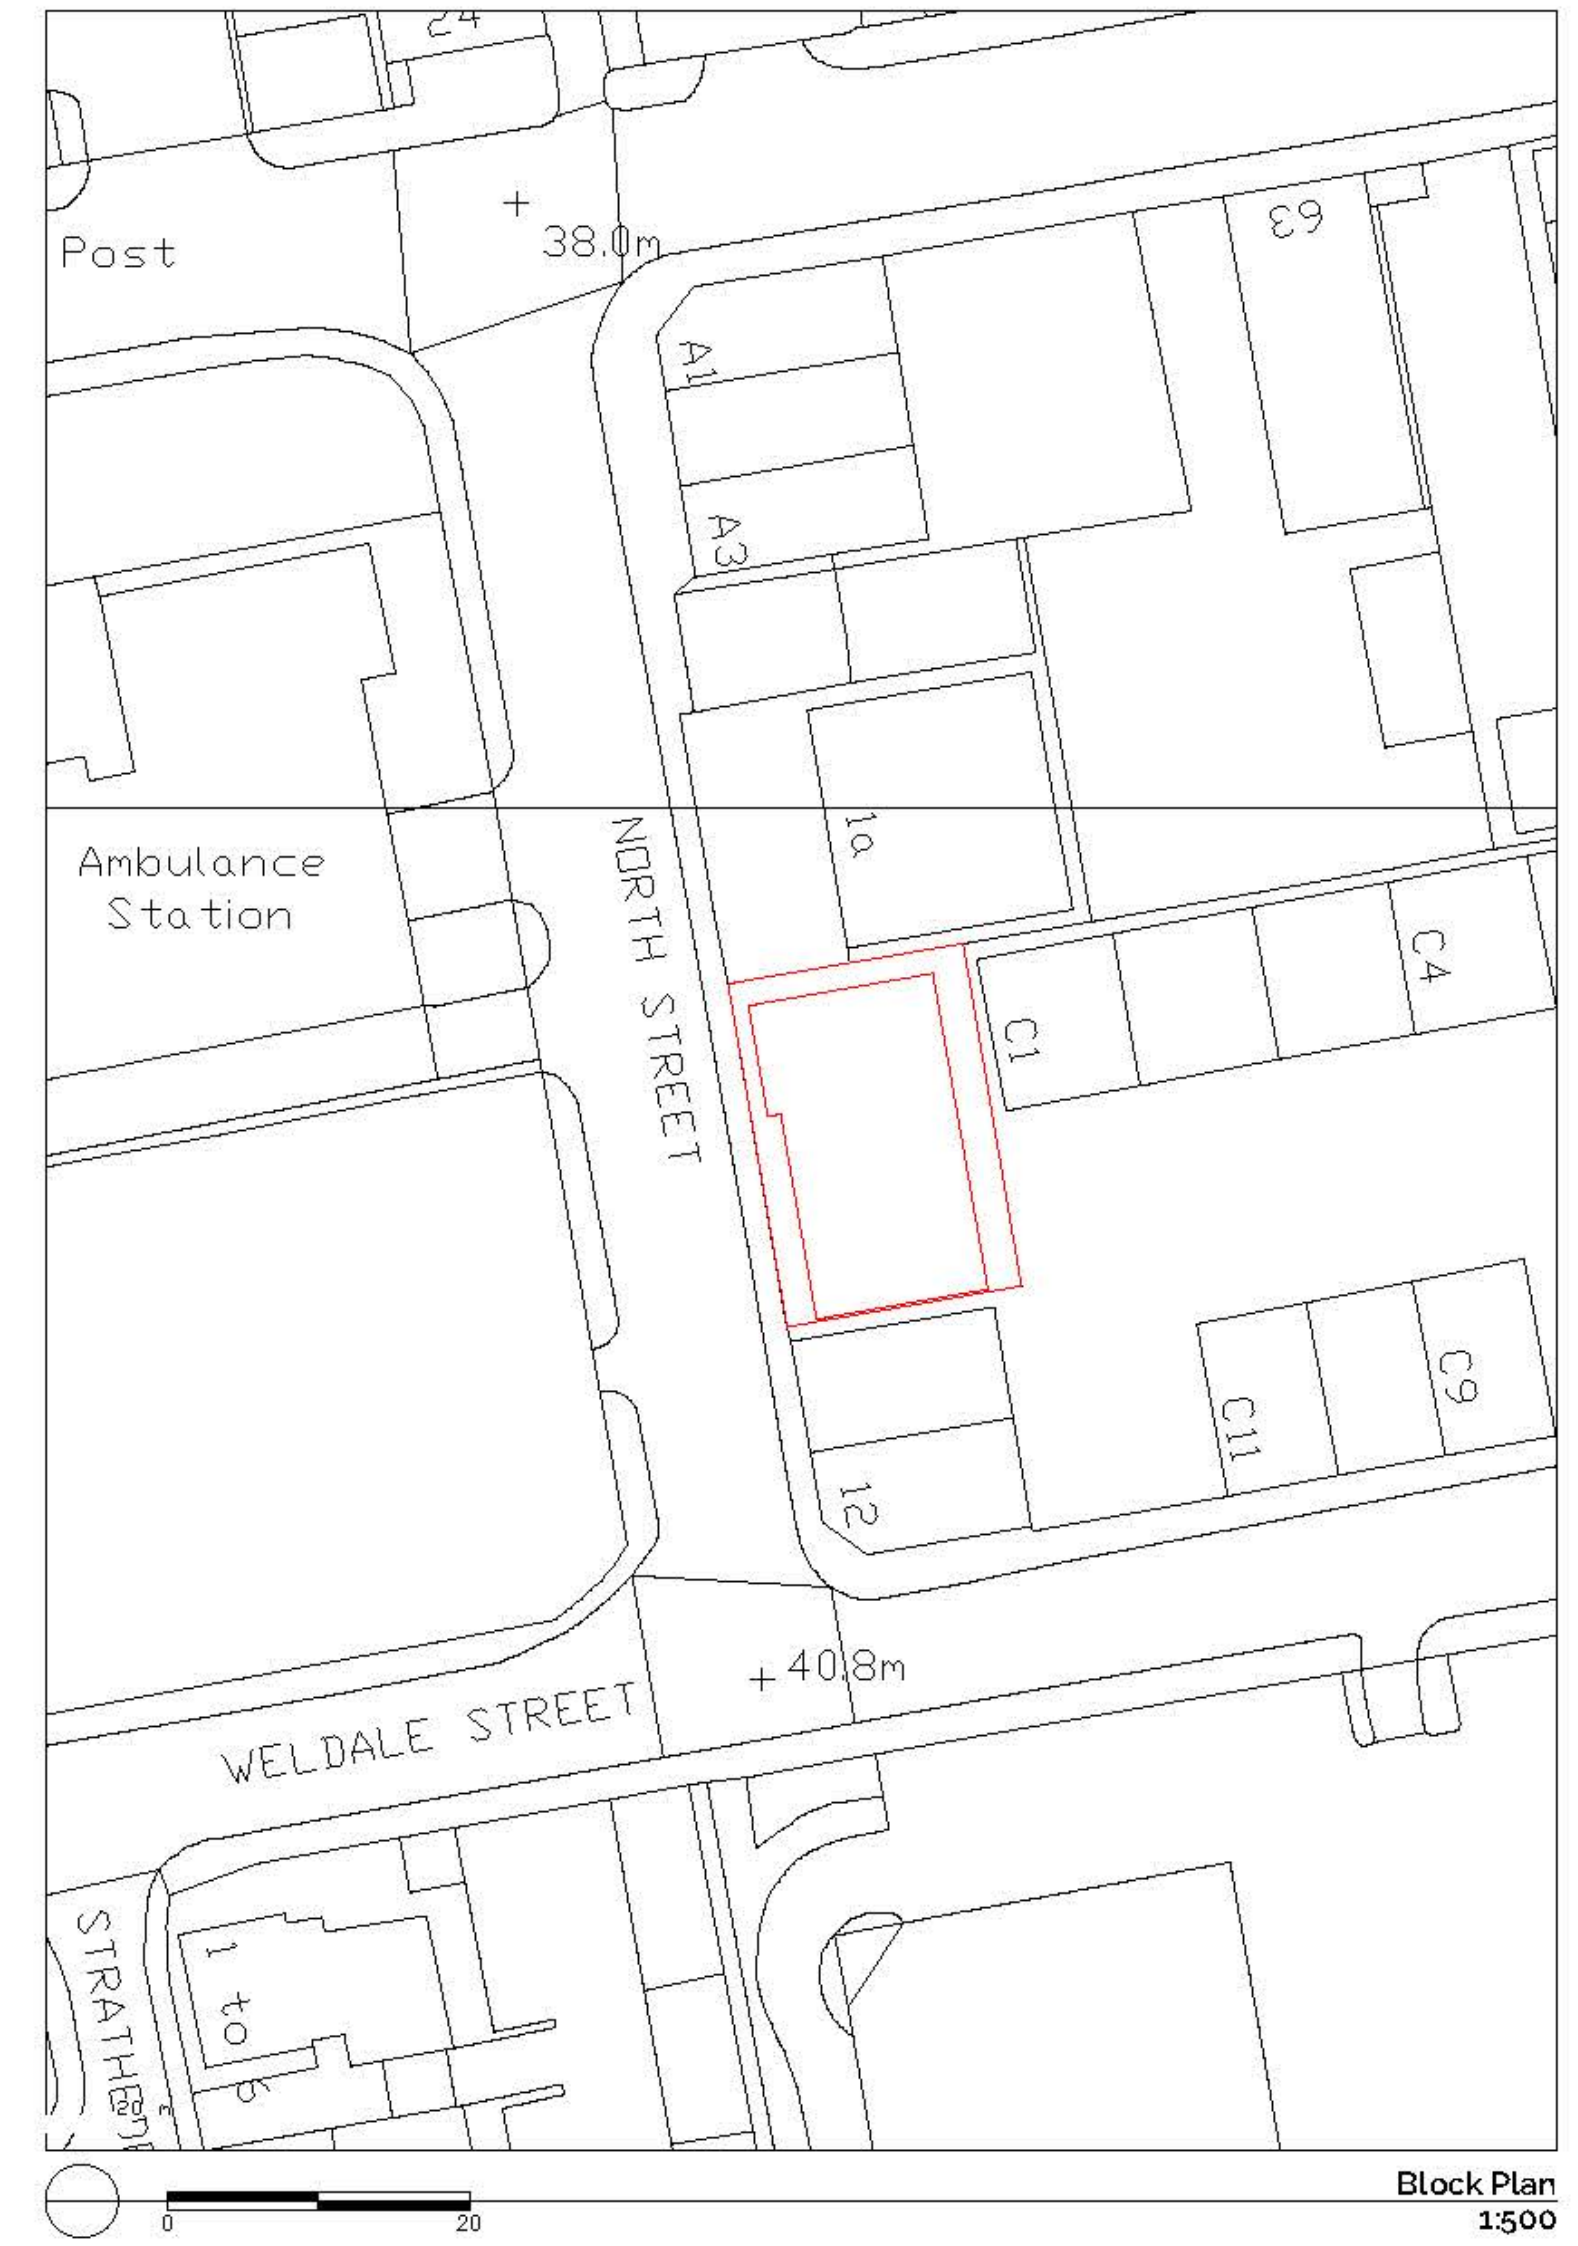
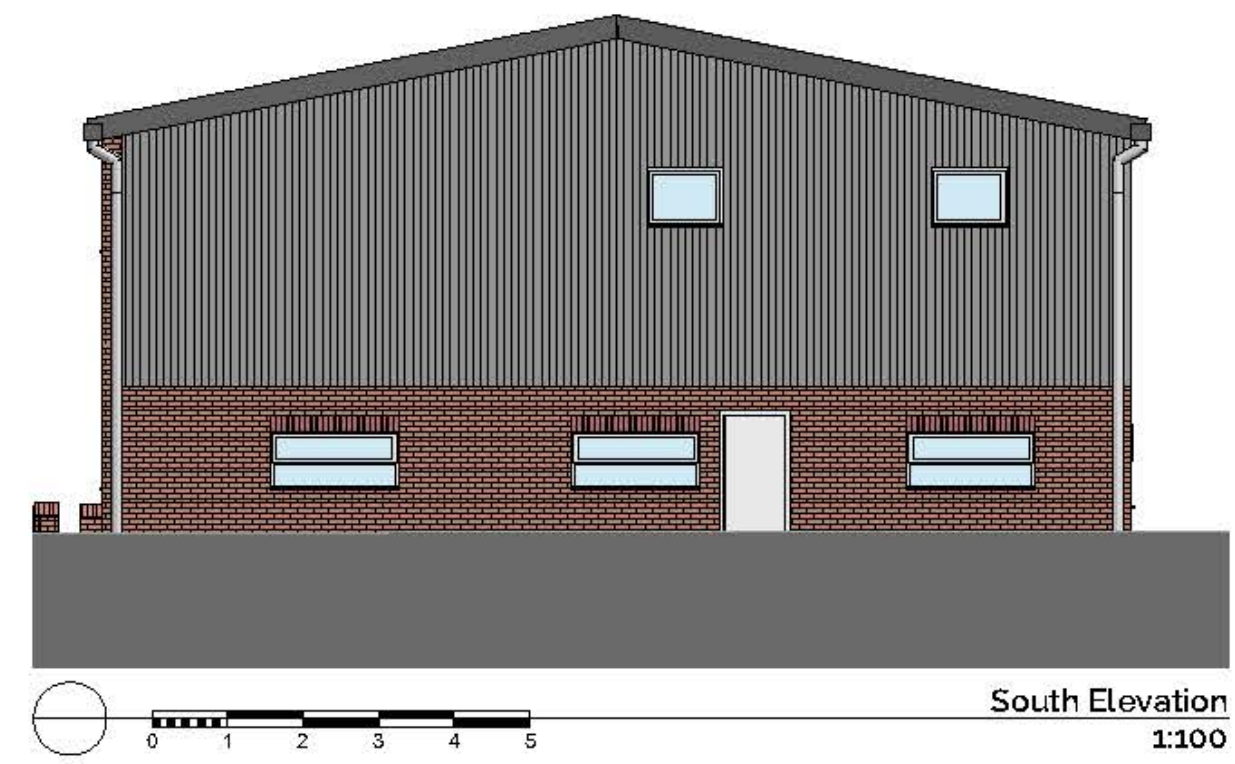
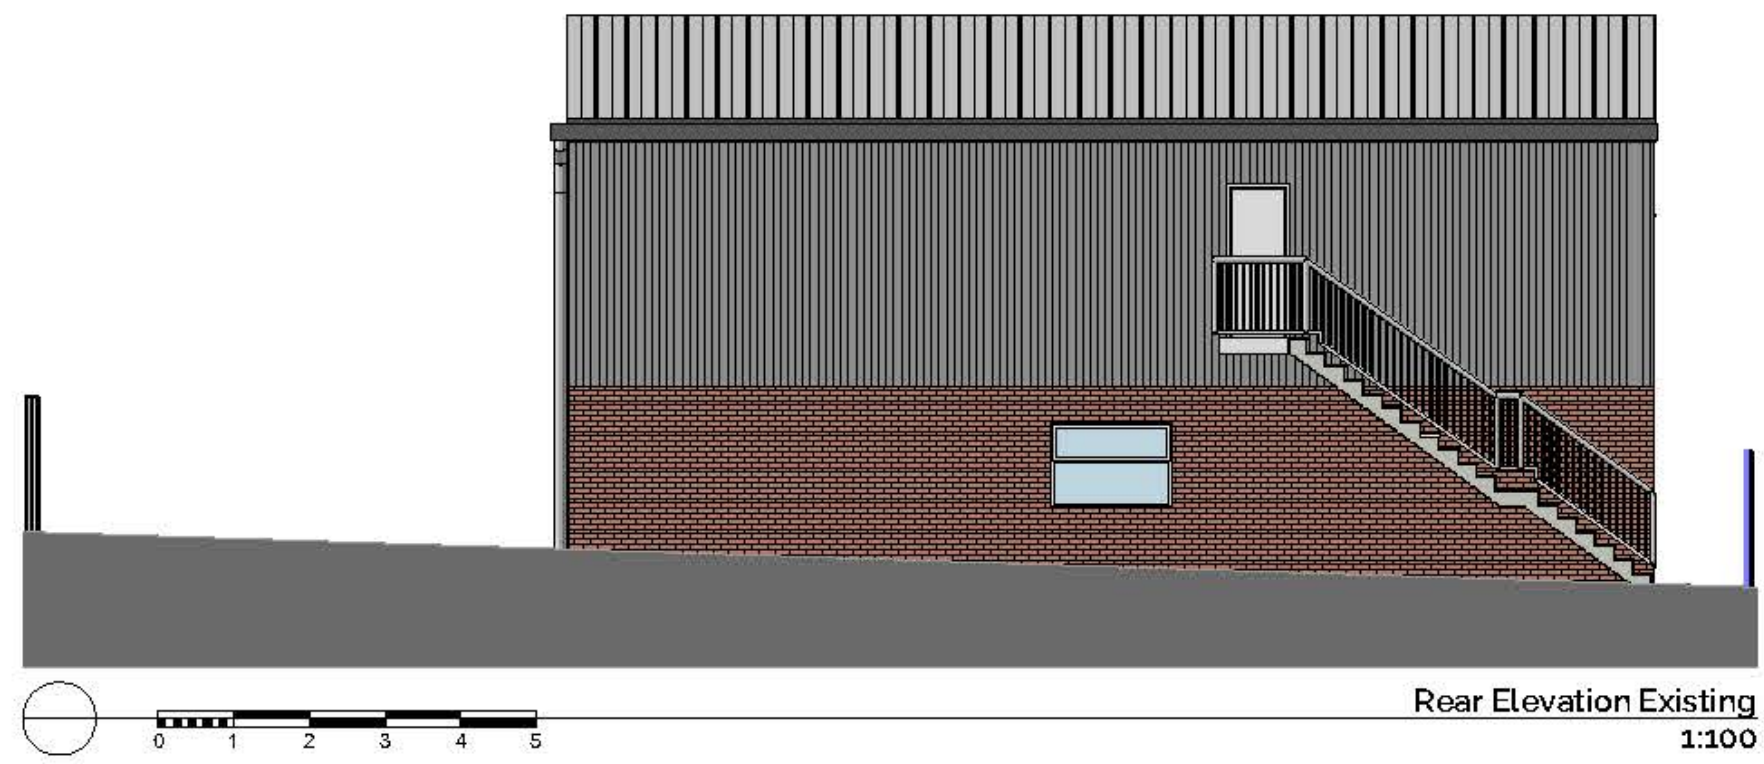
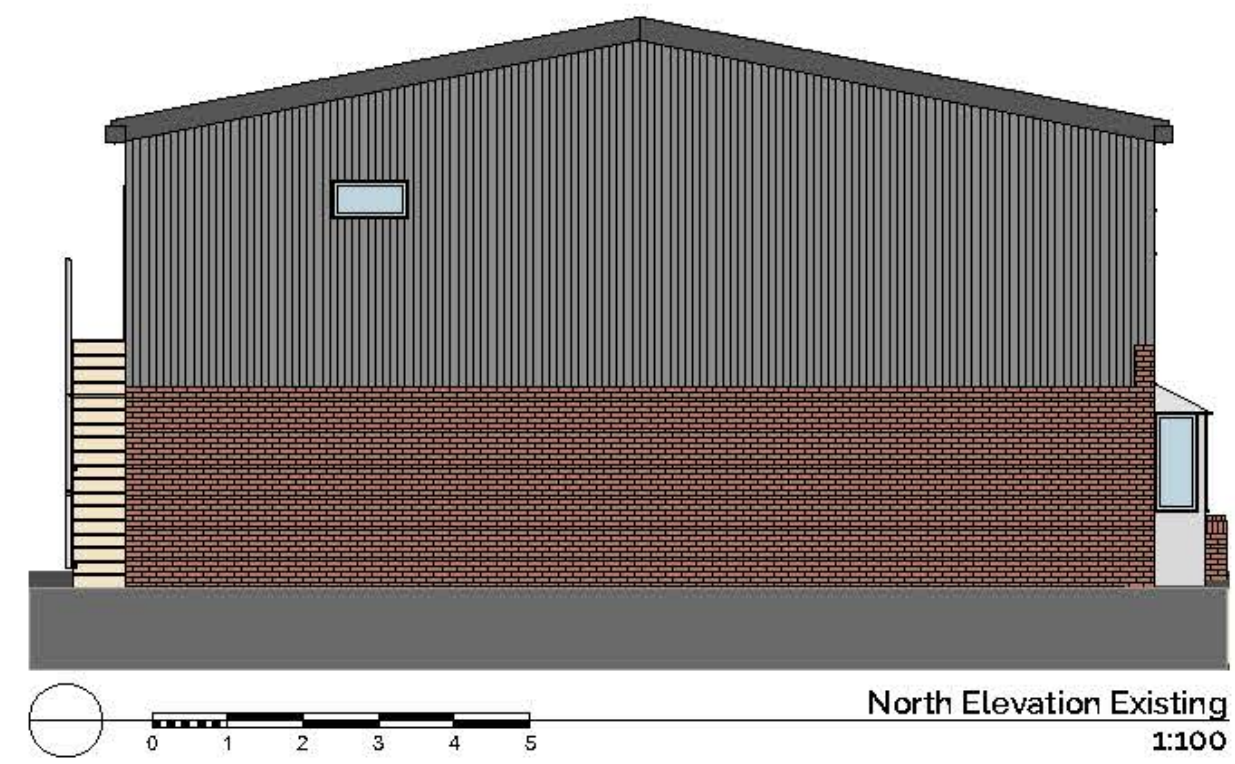


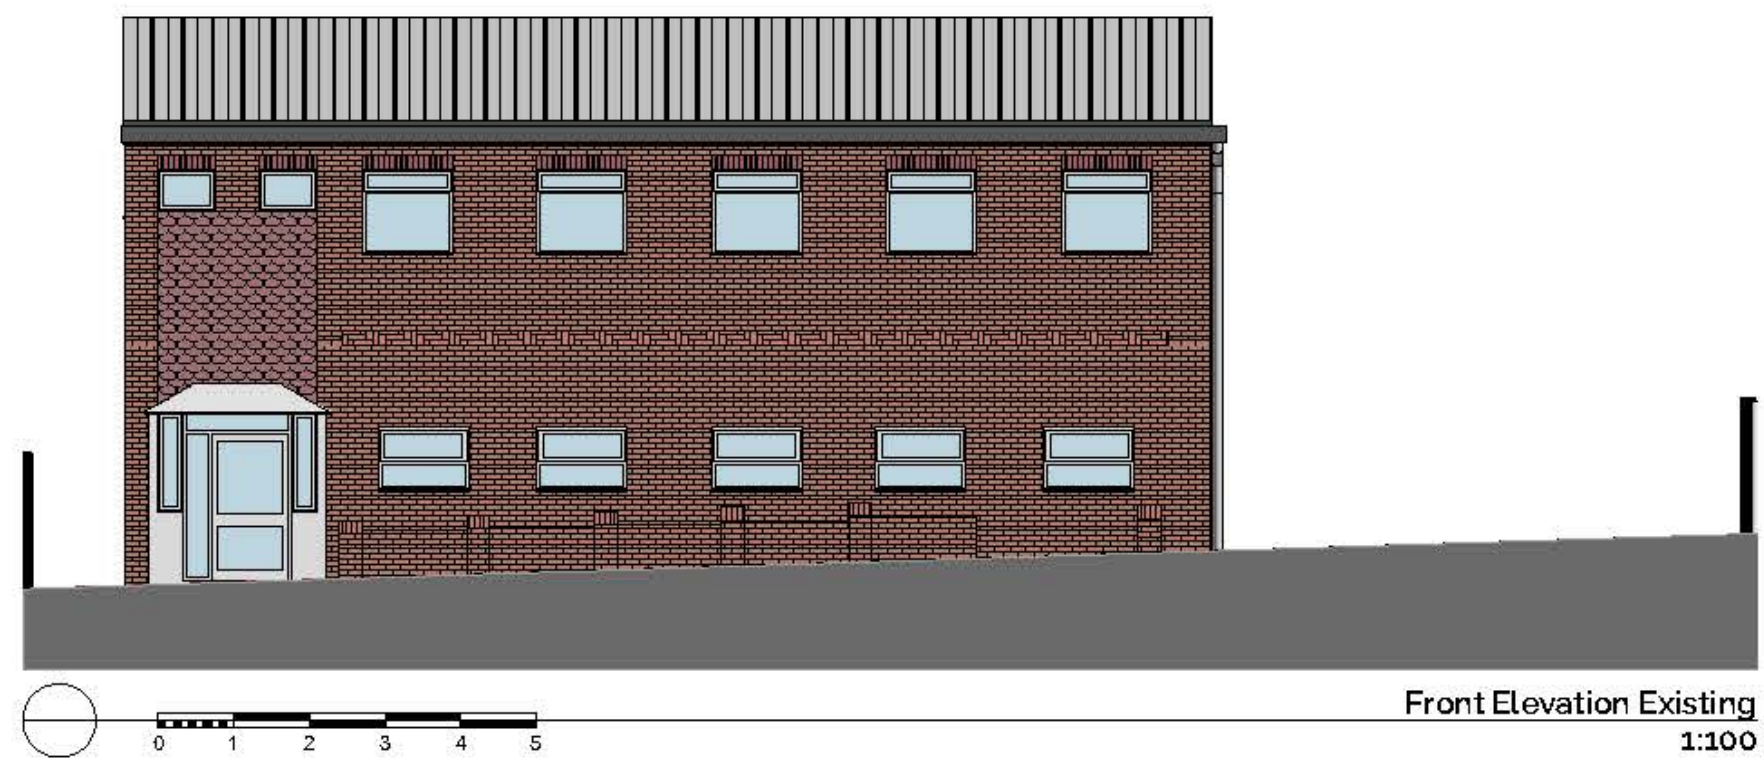

GIA as marked on floorplans (square metres)

Ground floor	181.6
First floor	181.6
Total	363.2