



H Swept Paths

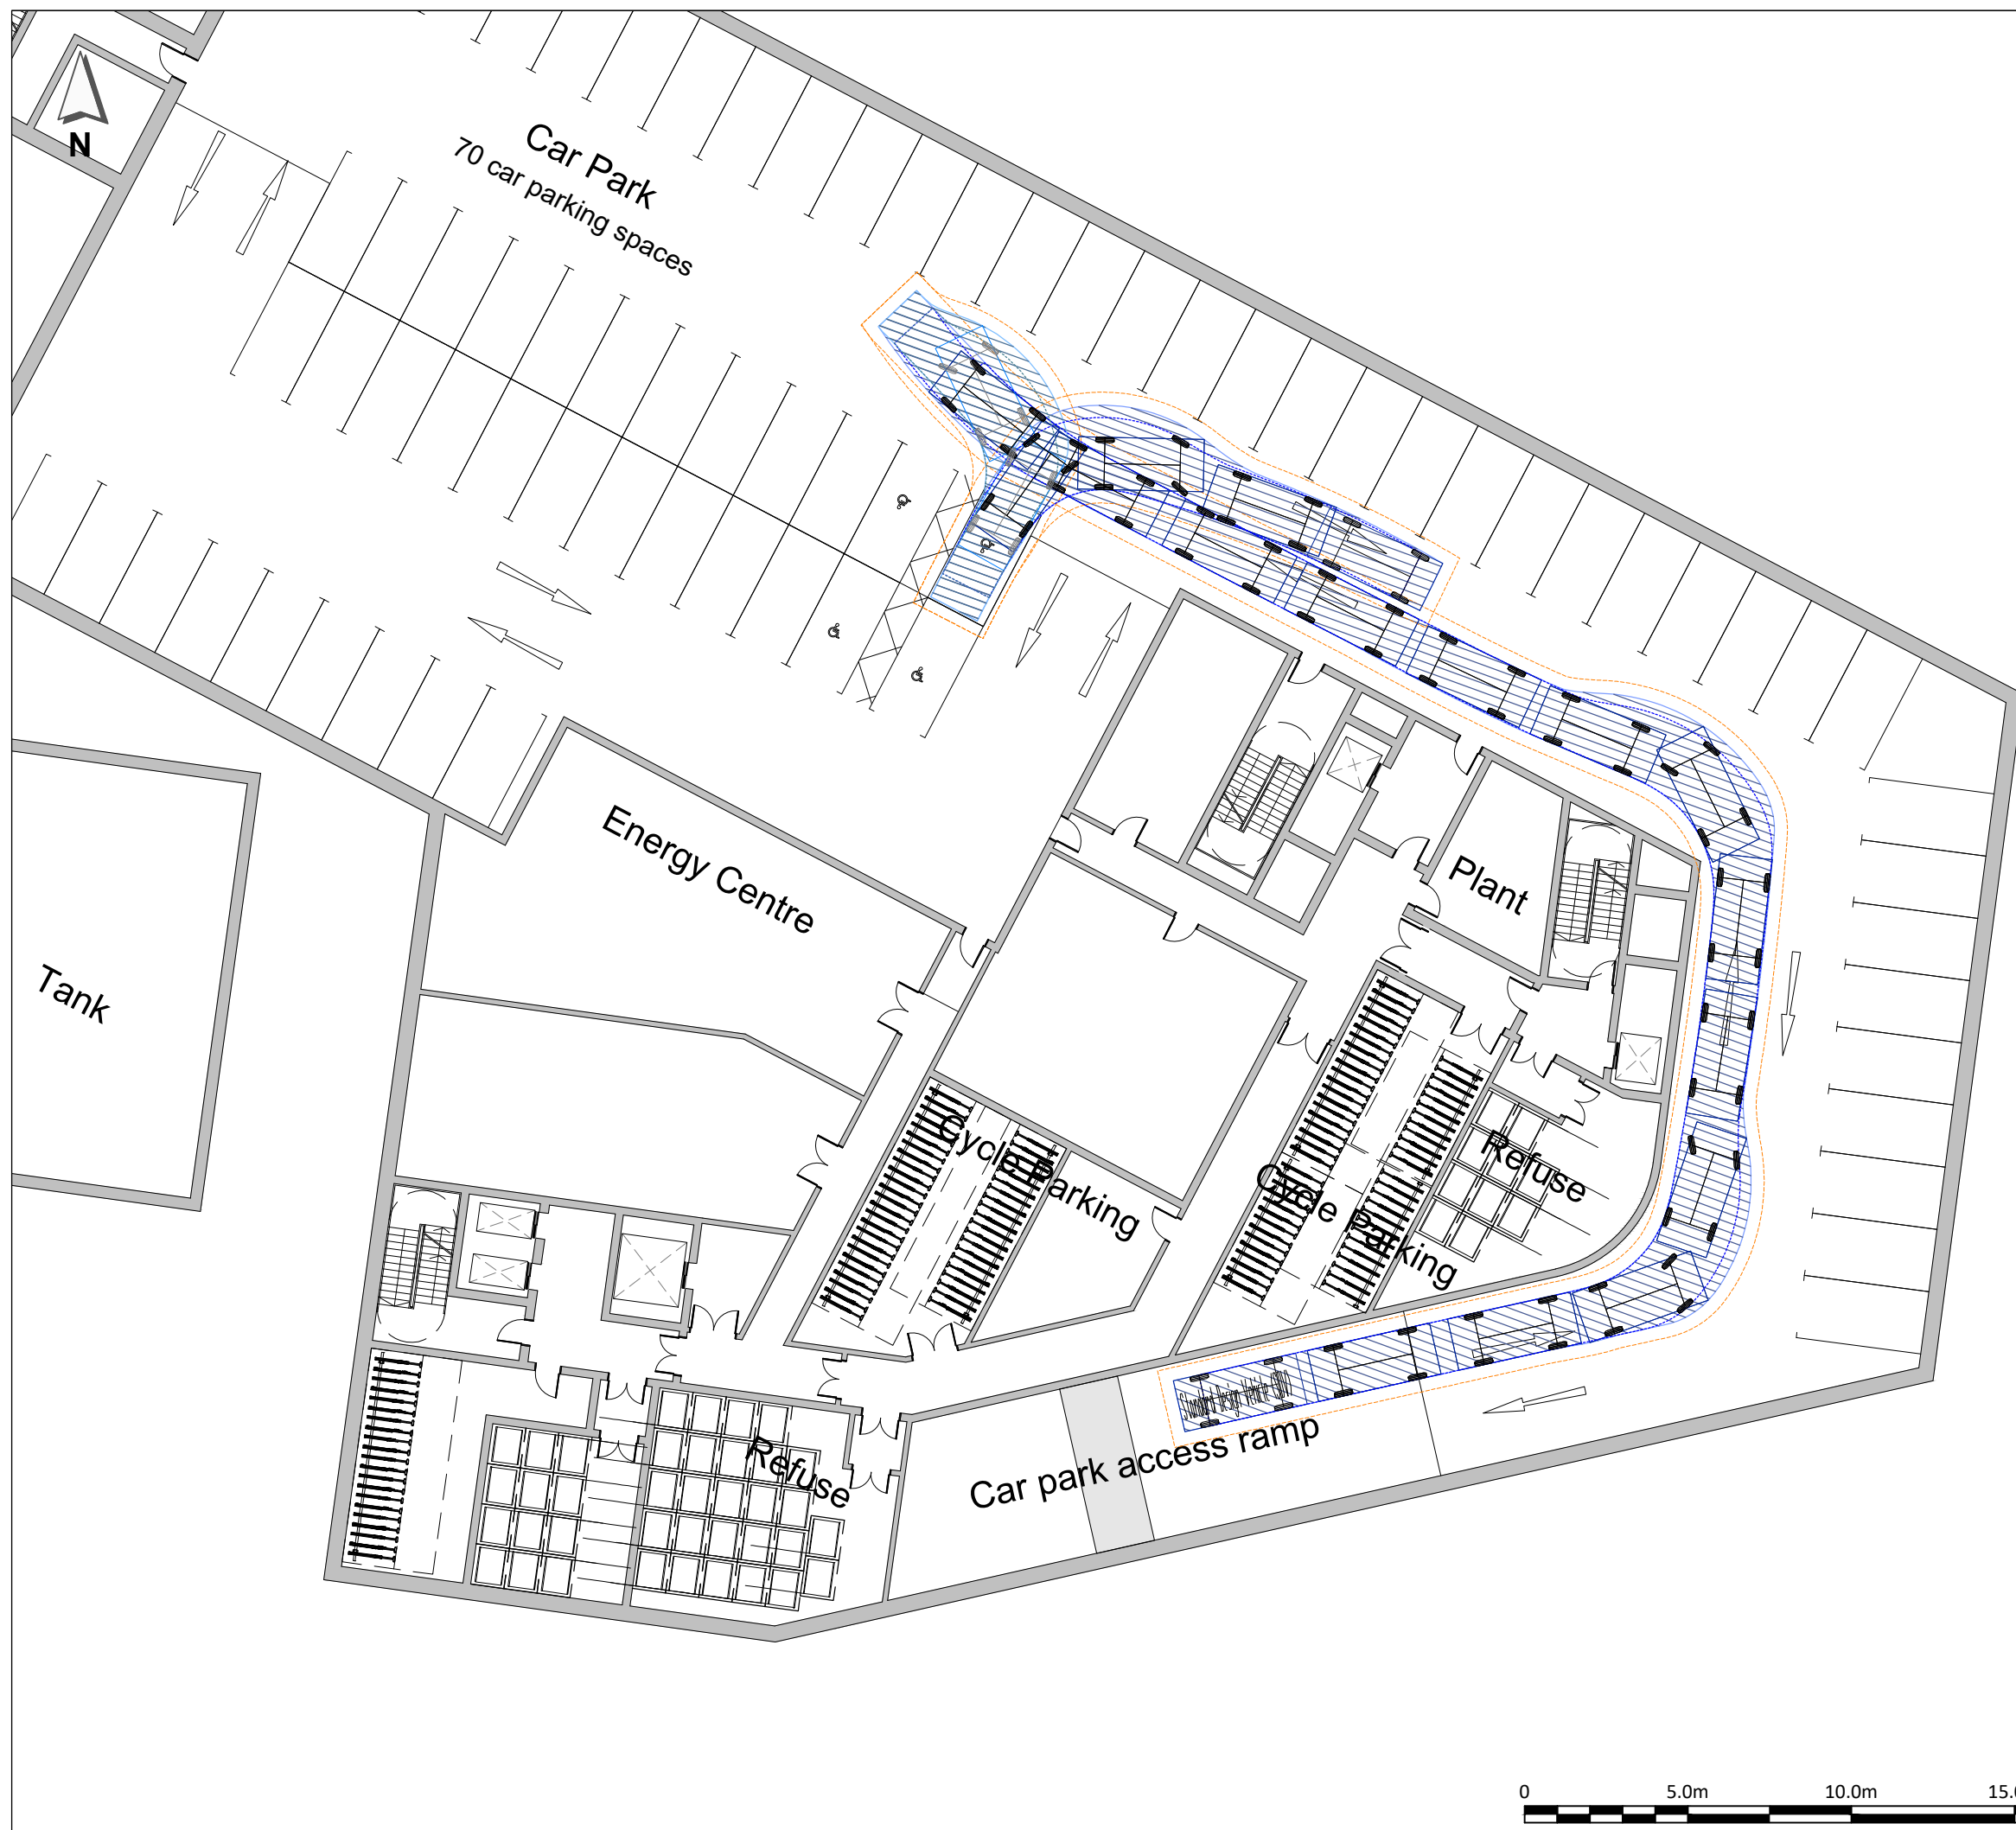

NOTES:

1. THIS DRAWING IS BASED ON 'FLOORPLAN-C-0-099.DWG' PROVIDED BY TP BENNETT ON 11.12.18.
2. ALL DIMENSIONS IN METRES UNLESS OTHERWISE STATED.
3. DO NOT SCALE FROM THIS DRAWING.

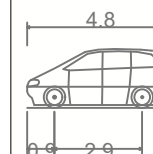

Standard Design Vehicle (SDV)

Overall Length	4.800m
Overall Width	2.000m
Overall Body Height	1.950m
Min Body Ground Clearance	0.100m
Track Width	2.000m
Lock to Lock Time	4.00s
Wall to Wall Turning Radius	6.000m

Hatched Body Envelope	
500mm Offset Envelope	
Wheel Tracks	

P0	13DEC18	ORIGINAL ISSUE	AAZ	CJM	
REV	DATE	DESCRIPTION	DES	CHK	A

steer

www.steergroup.com

Client: **HERMES PROPERTY UNIT TRUST**

Project Title:	READING METROPOLITAN
----------------	----------------------

Drawing Title:


**BASEMENT CAR PARK
SWEEP PATH ANALYSIS**

Status:	FIT FOR INFORMATION
---------	---------------------

Size: A3	Scale: 1:200	Suitability S2	Rev. P0
--------------------	------------------------	--------------------------	-------------------

Drawing No.	23061101-SDG-HGN-100-DR-D-01003
-------------	---------------------------------

--	--	--	--	--	--

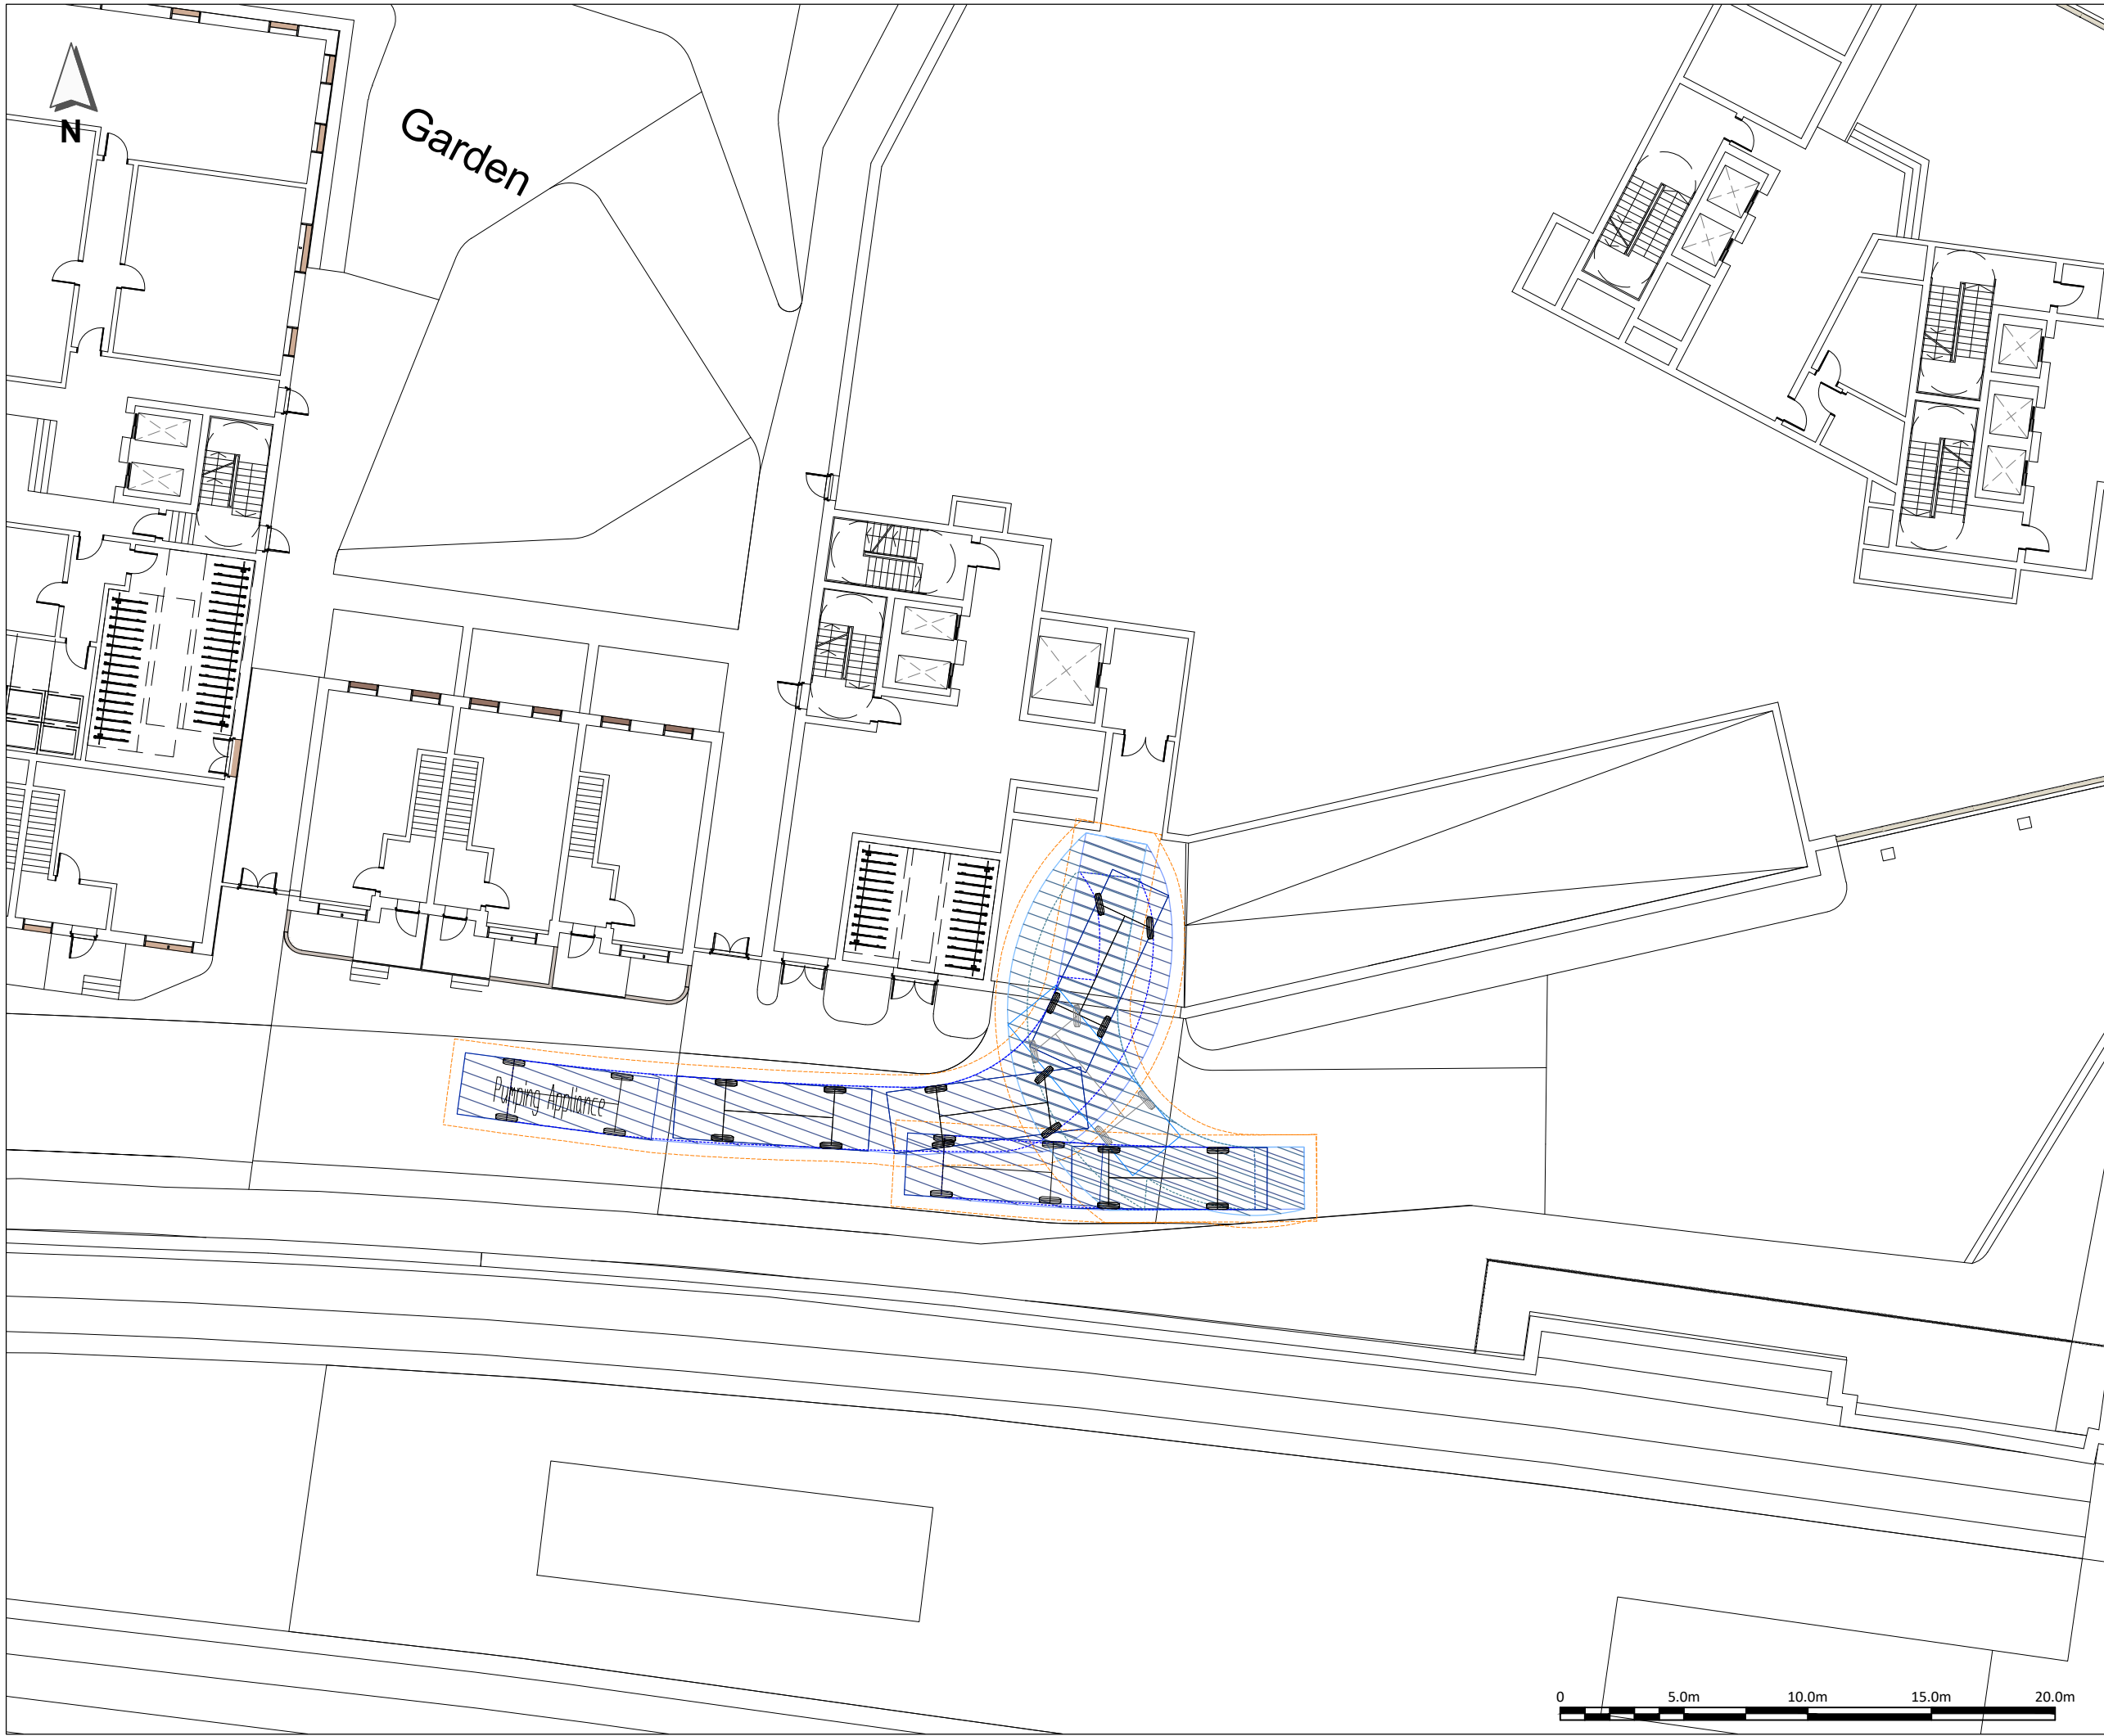

- NOTES:**
1. THIS DRAWING IS BASED ON 'FLOORPLAN-C-0-100.DWG' PROVIDED BY TP BENNETT ON 11.12.18.
 2. ALL DIMENSIONS IN METRES UNLESS OTHERWISE STATED.
 3. DO NOT SCALE FROM THIS DRAWING.

7.9

1.382

4.4

LFB Pumping Appliance

Overall Length	7.900m
Overall Width	2.500m
Overall Body Height	3.300m
Min Body Ground Clearance	0.140m
Track Width	2.500m
Lock to Lock Time	4.00s
Kerb to Kerb Turning Radius	7.750m

P0	13DEC18	ORIGINAL ISSUE	AAZ	CJM	
REV	DATE	DESCRIPTION	DES	CHK	APP

www.steergroup.com

Client:
HERMES PROPERTY UNIT TRUST


Project Title:
READING METROPOLITAN

Drawing Title:
GROUND FLOOR
SWEEP PATH ANALYSIS
(SHEET 1 OF 5)

Status:
FIT FOR INFORMATION


Size: A3	Scale: 1:250	Suitability S2	Rev. P0
-------------	-----------------	-------------------	------------

Drawing No.
23061101-SDG-HGN-100-DR-D-01004

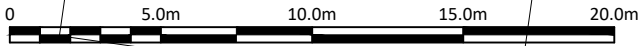



- NOTES:**
1. THIS DRAWING IS BASED ON 'FLOORPLAN-C-0-100.DWG' PROVIDED BY TP BENNETT ON 11.12.18.
 2. ALL DIMENSIONS IN METRES UNLESS OTHERWISE STATED.
 3. DO NOT SCALE FROM THIS DRAWING.

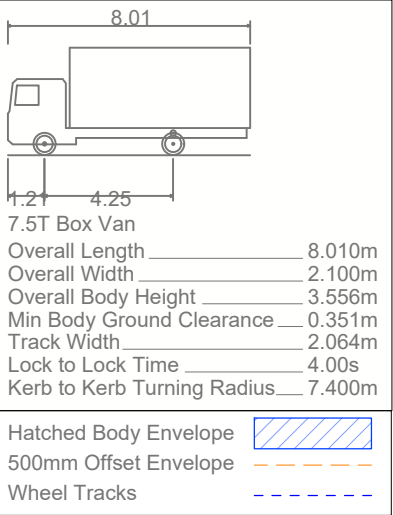

P0	13DEC18	ORIGINAL ISSUE	AAZ	CJM	
REV	DATE	DESCRIPTION	DES	CHK	APP

steer

www.steergroup.com

Client:
HERMES PROPERTY UNIT TRUST


Project Title:
READING METROPOLITAN


Drawing Title:
GROUND FLOOR
SWEEP PATH ANALYSIS
(SHEET 2 OF 5)

Status:
FIT FOR INFORMATION


Size: A3	Scale: 1:200	Suitability S2	Rev. P0
-------------	-----------------	-------------------	------------

Drawing No.
23061101-SDG-HGN-100-DR-D-01004

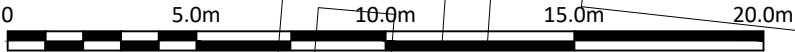

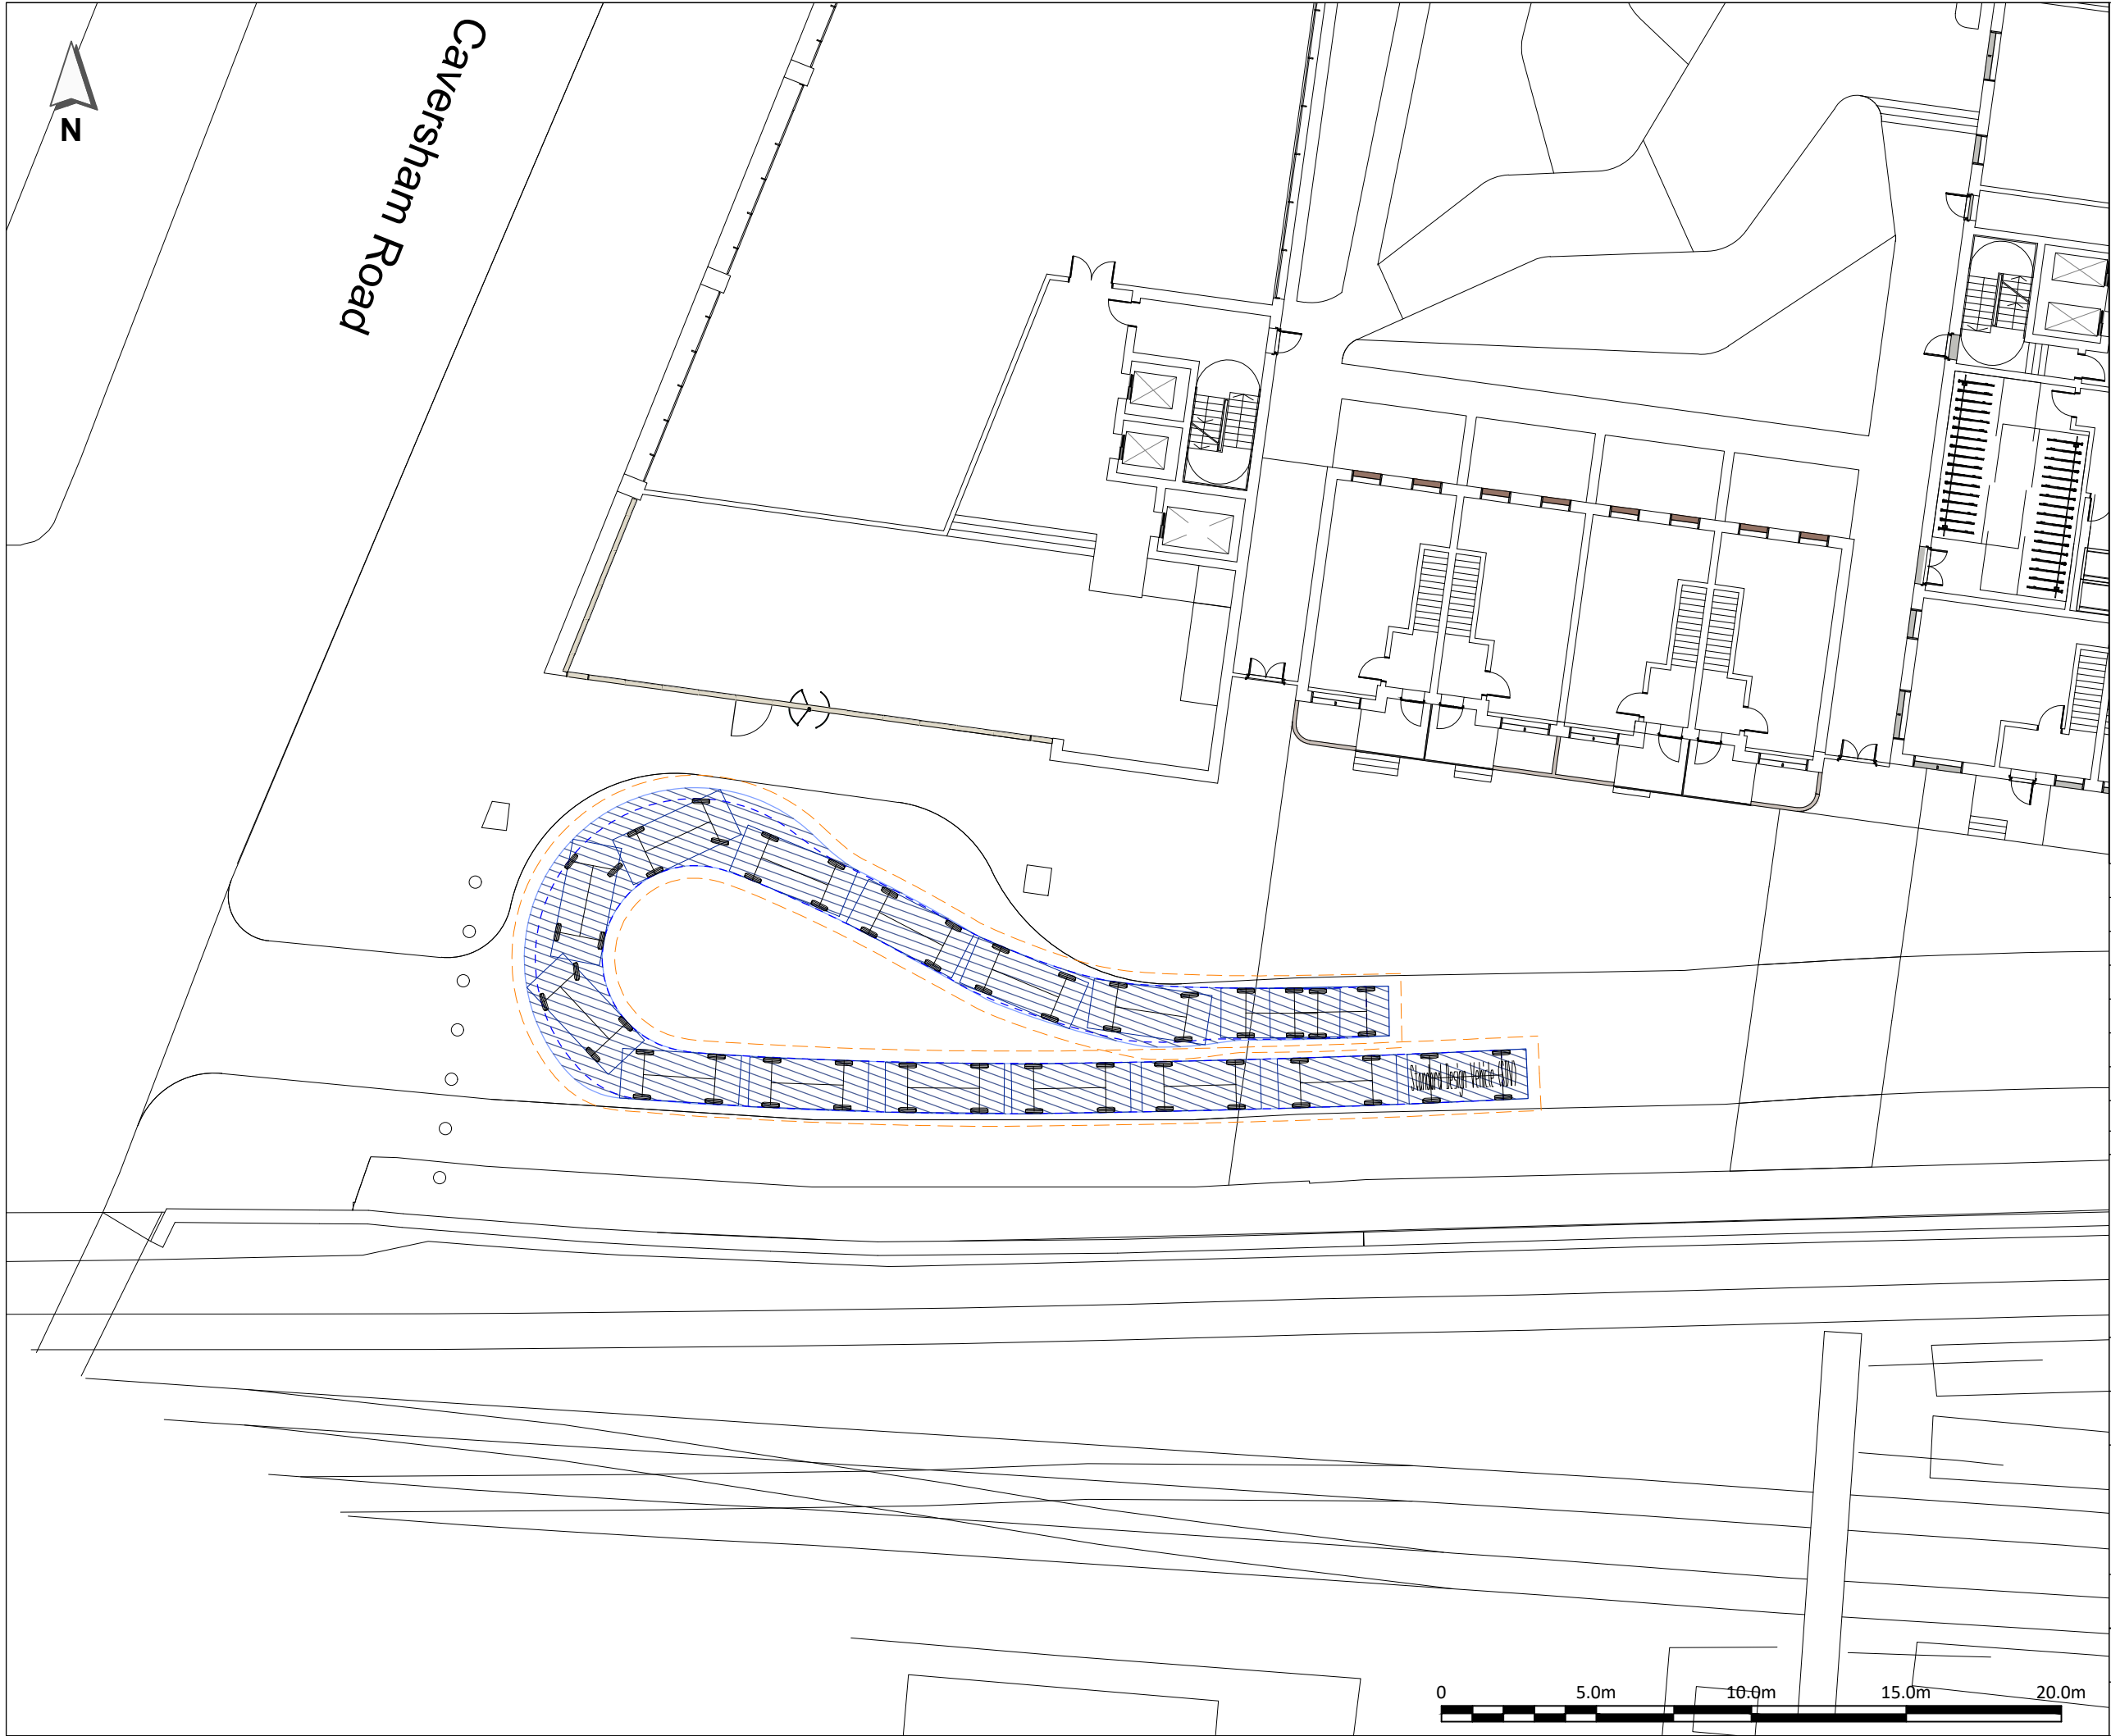

- NOTES:**
1. THIS DRAWING IS BASED ON 'FLOORPLAN-C-0-100.DWG' PROVIDED BY TP BENNETT ON 11.12.18.
 2. ALL DIMENSIONS IN METRES UNLESS OTHERWISE STATED.
 3. DO NOT SCALE FROM THIS DRAWING.

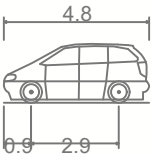

Standard Design Vehicle (SDV)

Overall Length _____ 4.800m

Overall Width _____ 2.000m

Overall Body Height _____ 1.950m

Min Body Ground Clearance _____ 0.100m

Track Width _____ 2.000m

Lock to Lock Time _____ 4.00s

Wall to Wall Turning Radius _____ 6.000m

Hatched Body Envelope 

500mm Offset Envelope 

Wheel Tracks 

P0	13DEC18	ORIGINAL ISSUE	AAZ	CJM	
REV	DATE	DESCRIPTION	DES	CHK	APP

steer

www.steergroup.com

Client:
HERMES PROPERTY UNIT TRUST

Project Title:
READING METROPOLITAN


Drawing Title:
**GROUND FLOOR
SWEEP PATH ANALYSIS
(SHEET 3 OF 5)**

Status:
FIT FOR INFORMATION

Size: A3	Scale: 1:200	Suitability S2	Rev. P0
--------------------	------------------------	--------------------------	-------------------


Drawing No.
23061101-SDG-HGN-100-DR-D-01004

DATE: 13/12/2018 CAD REFERENCE: \\wglond01\ref\Drawings\London\Projects\23061101\23061101-SDG-HGN-100-DR-D-01004.dwg

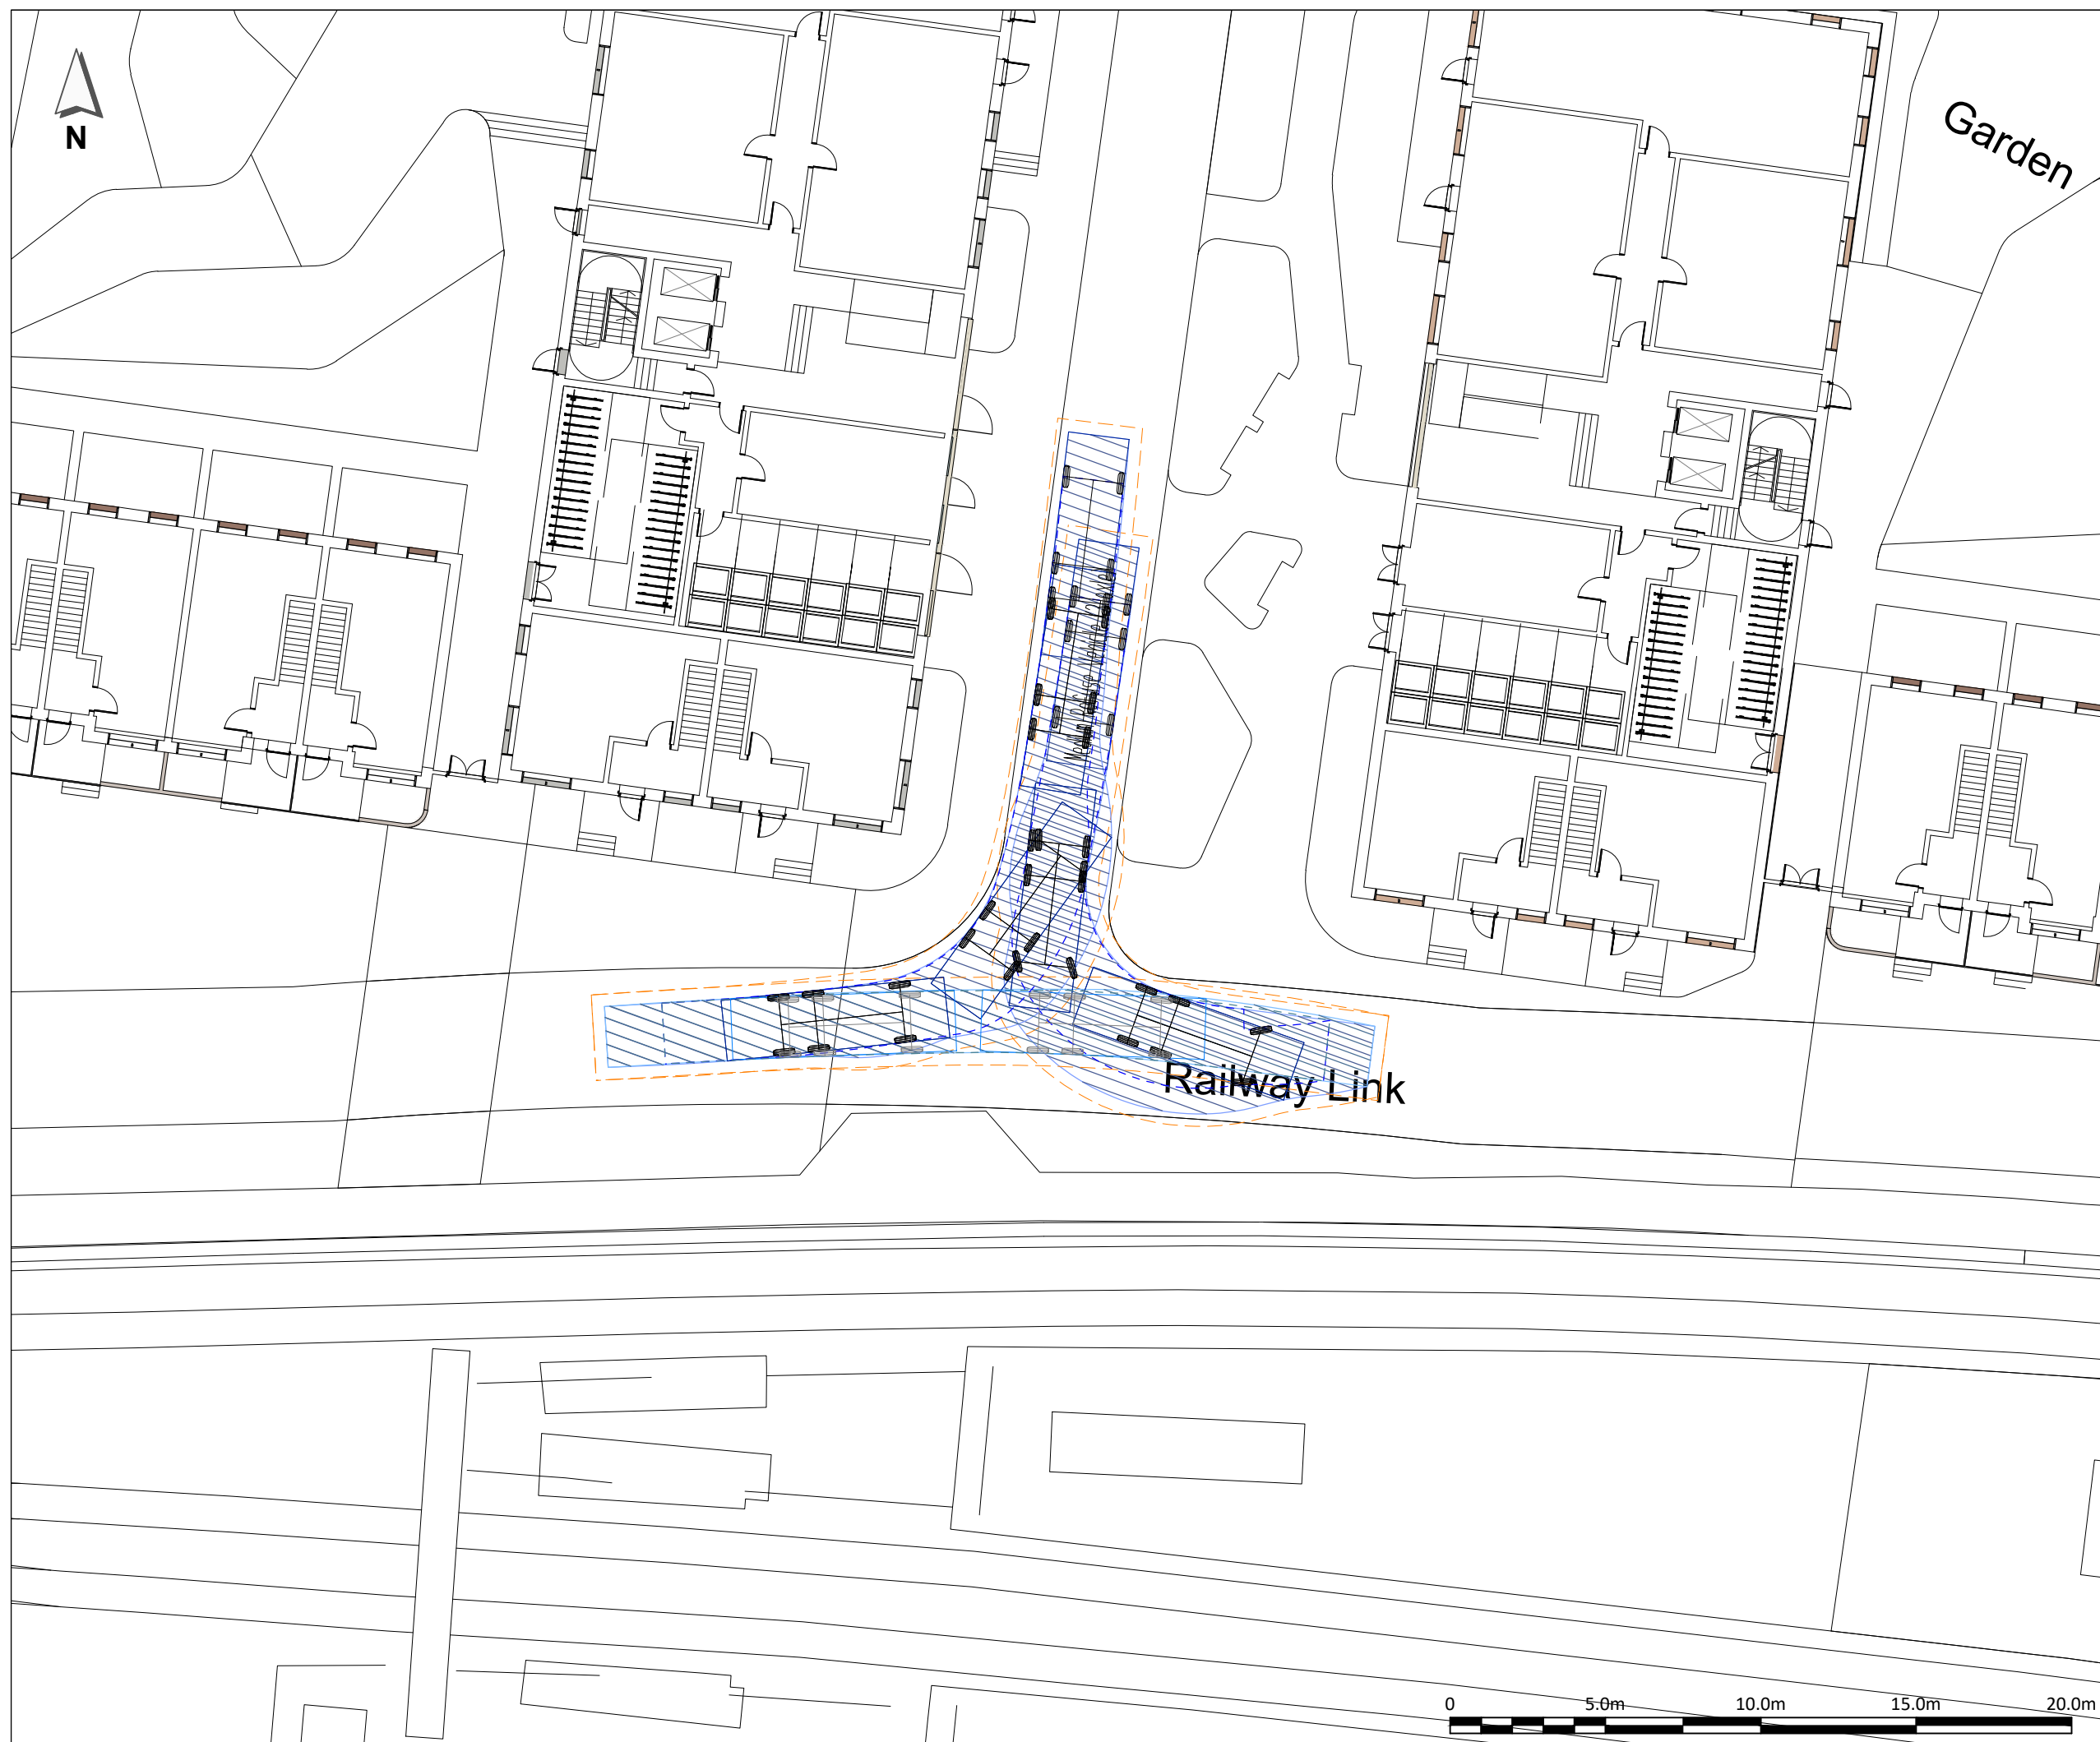

NOTES:

1. THIS DRAWING IS BASED ON 'FLOORPLAN-C-0-100.DWG' PROVIDED BY TP BENNETT ON 11.12.18.
2. ALL DIMENSIONS IN METRES UNLESS OTHERWISE STATED.
3. DO NOT SCALE FROM THIS DRAWING.

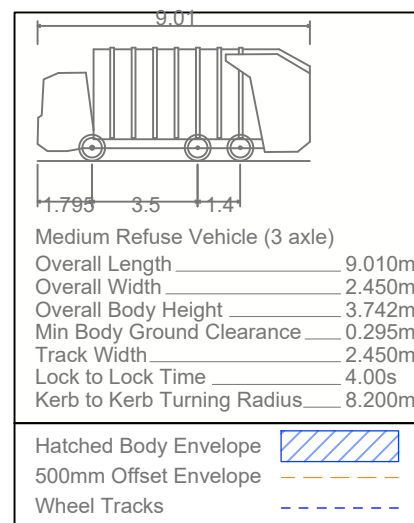

P0	13DEC18	ORIGINAL ISSUE	AAZ	CJM	
REV	DATE	DESCRIPTION	DES	CHK	APPROVED

steer

www.steergroup.com

Client: **HERMES PROPERTY UNIT TRUST**

Project Title: **READING METROPOLITAN**

Drawing Title:

GROUND FLOOR
SWEEP PATH ANALYSIS
(SHEET 4 OF 5)

Status:	FIT FOR INFORMATION
---------	---------------------

Size:	Scale:	Suitability	Rev.
A3	1:200	S2	P0

Drawing No.
23061101-SDG-HGN-100-DR-D-01004

m					
4					



- NOTES:**
1. THIS DRAWING IS BASED ON 'FLOORPLAN-C-0-100.DWG' PROVIDED BY TP BENNETT ON 11.12.18.
 2. ALL DIMENSIONS IN METRES UNLESS OTHERWISE STATED.
 3. DO NOT SCALE FROM THIS DRAWING.

Medium Refuse Vehicle (3 axle)

Overall Length _____ 9.010m

Overall Width _____ 2.450m

Overall Body Height _____ 3.742m

Min Body Ground Clearance _____ 0.295m

Track Width _____ 2.450m

Lock to Lock Time _____ 4.00s

Kerb to Kerb Turning Radius _____ 8.200m

Hatched Body Envelope

500mm Offset Envelope

Wheel Tracks

P0	13DEC18	ORIGINAL ISSUE	AAZ	CJM	
REV	DATE	DESCRIPTION	DES	CHK	APP

steer

www.steergroup.com

Client:

HERMES PROPERTY UNIT TRUST

Project Title:

READING METROPOLITAN

Drawing Title:

**GROUND FLOOR
SWEEP PATH ANALYSIS
(SHEET 5 OF 5)**

Status:

FIT FOR INFORMATION

Size:	Scale:	Suitability	Rev.
A3	1:200	S2	P0

Drawing No.

23061101-SDG-HGN-100-DR-D-01004

