


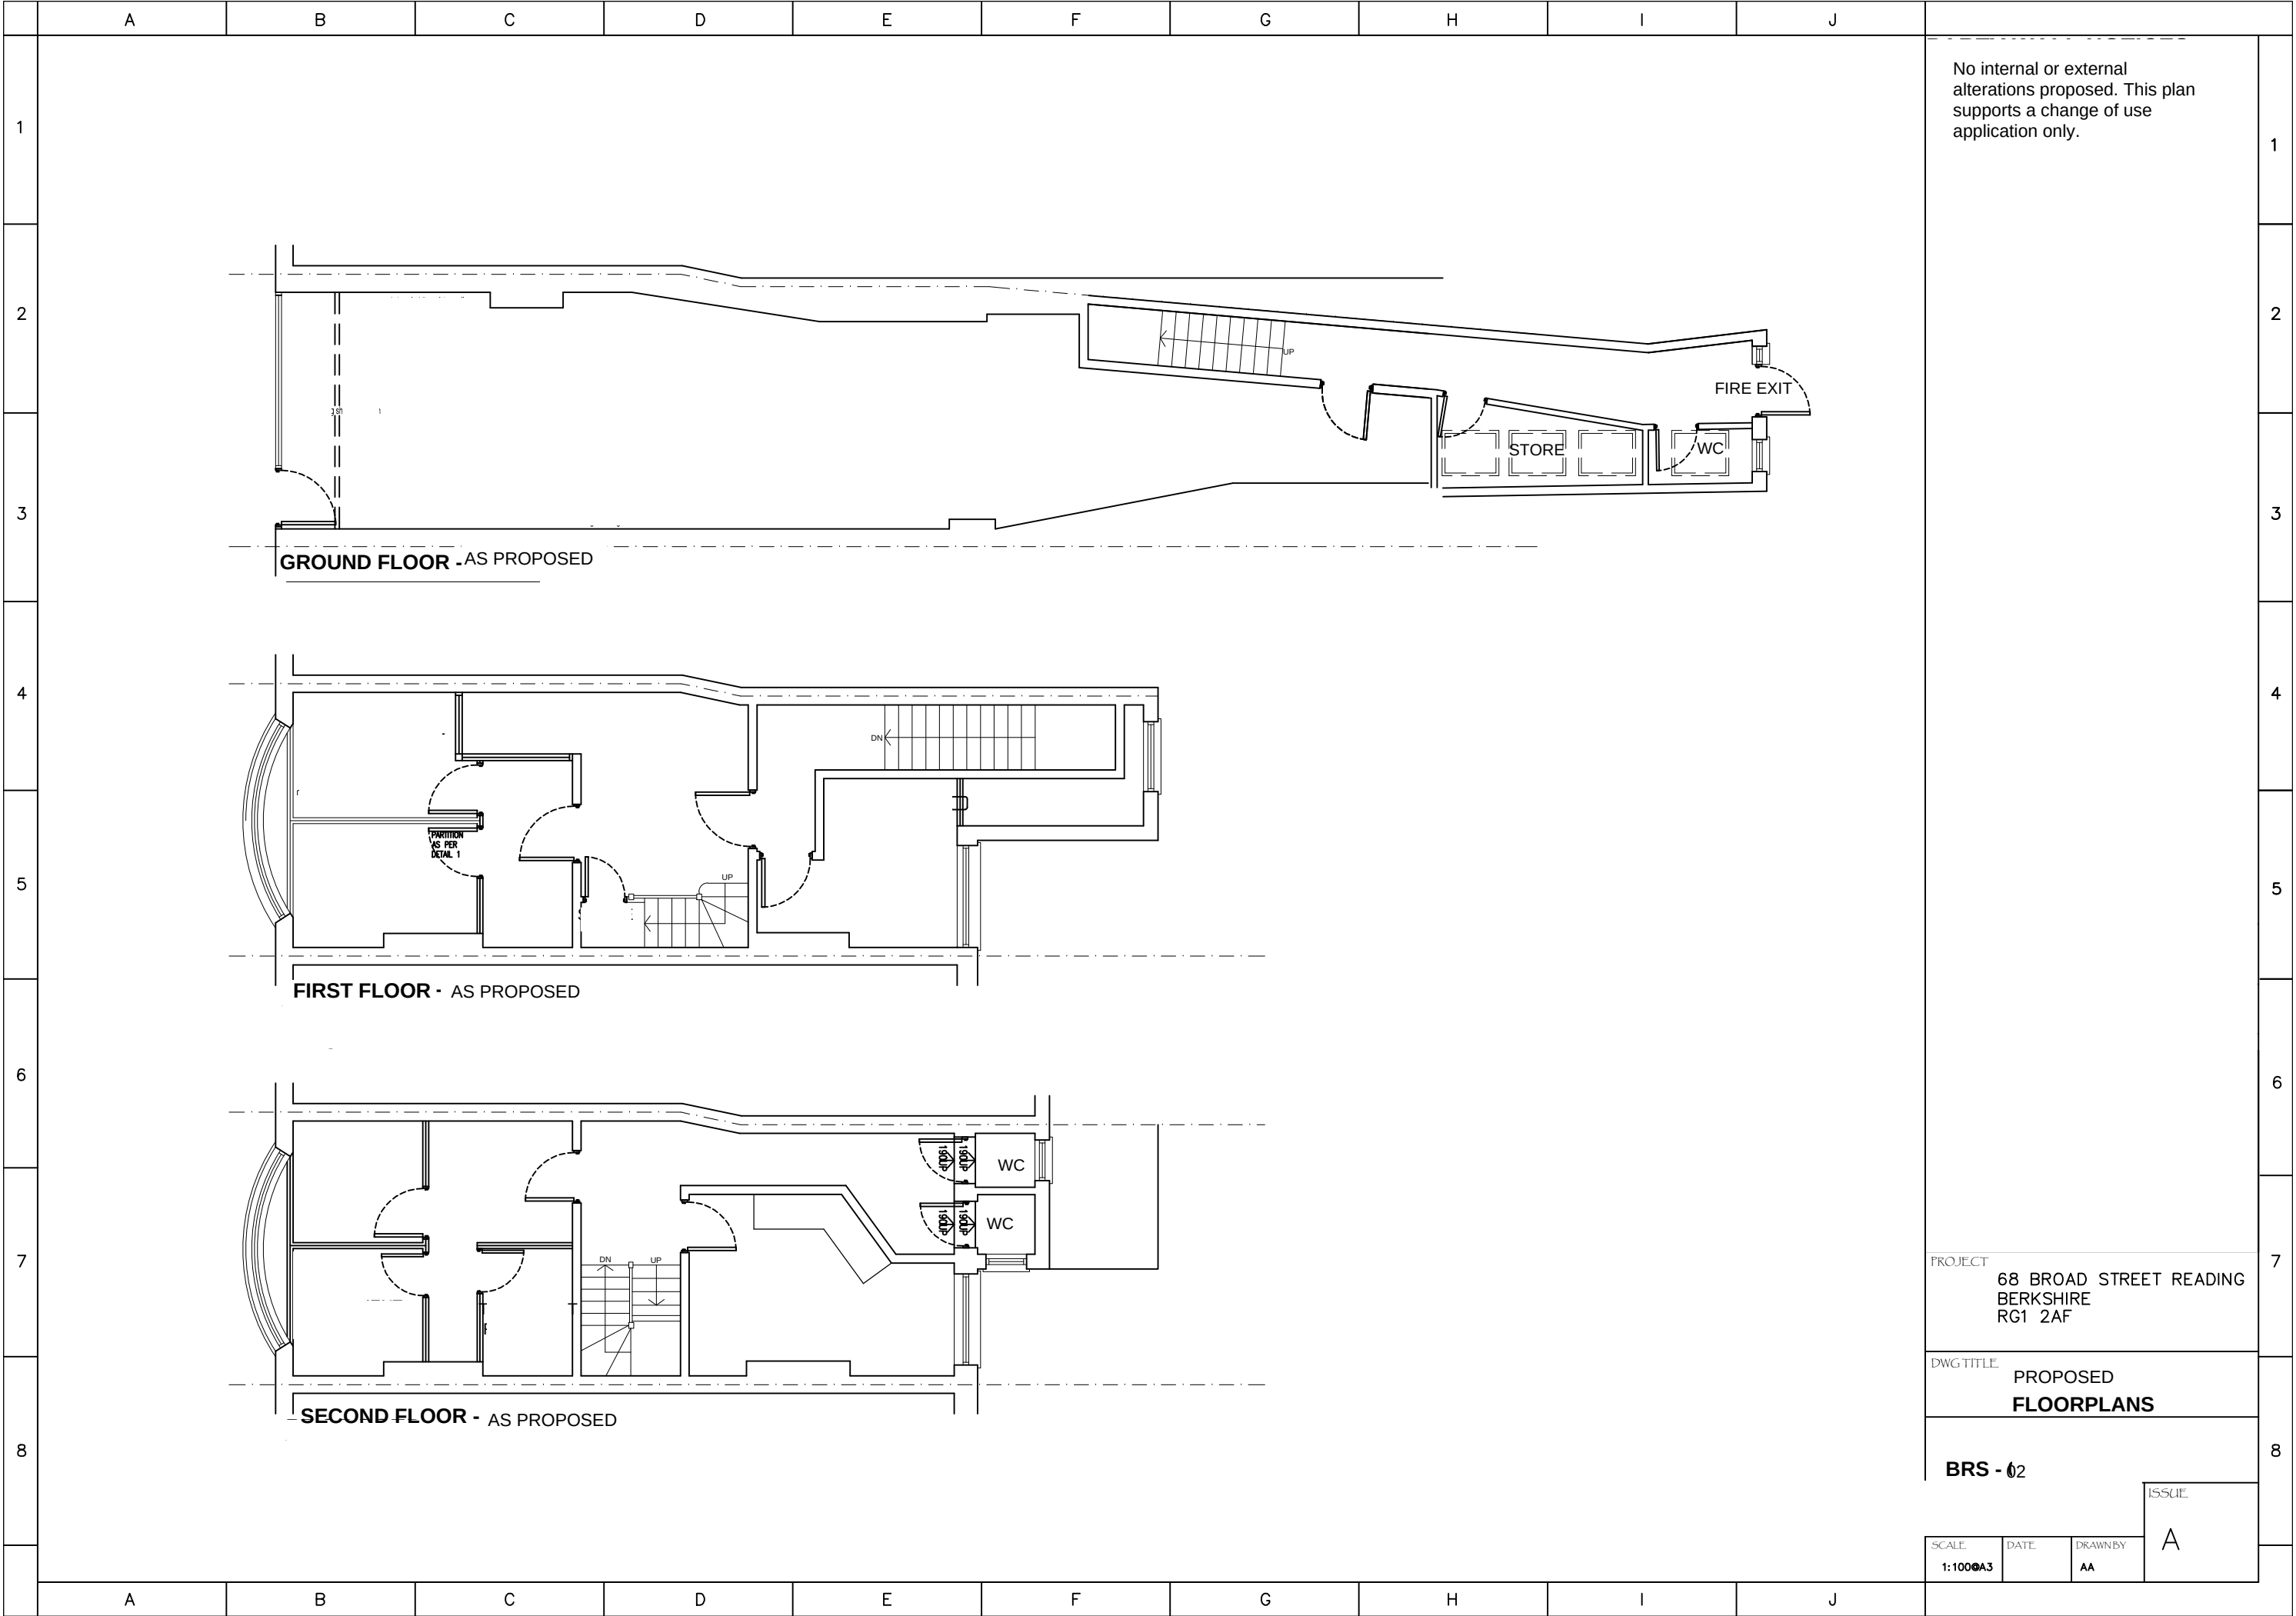

PROJECT
68 BROAD STREET READING
BERKSHIRE
RG1 2AF

DWG TITLE
PROPOSED
FLOORPLANS

BRS - 02

SCALE 1:100	DATE 03	DRAWN BY AA
----------------	------------	----------------

ISSUE
A