


GENERAL NOTES

INFORMATION IS DESIGN INTENT AND DEFINES APPEARANCE ONLY.



ALL DESIGN RELATED TO PERFORMANCE (ACOUSTIC, FIRE, ETC) IS INDICATIVE ONLY AND IS TO BE DEVELOPED BY OTHERS AT THE SHOP DRAWING STAGE FOR REVIEW AND COMMENT BY SSP.

ALL LAST FIX MEP ITEMS ARE TO BE COORDINATED BY JOINERY SUBCONTRACTOR. SSP TO APPROVE DESIGN AND FINISH OF SPECIFICATION.

ACCESS PROVISION TO M+H SERVICES TO BE COORDINATED BY JOINERY SUB CONTRACTOR

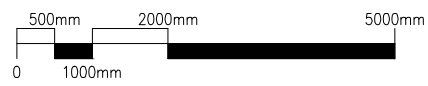

KEY PLAN

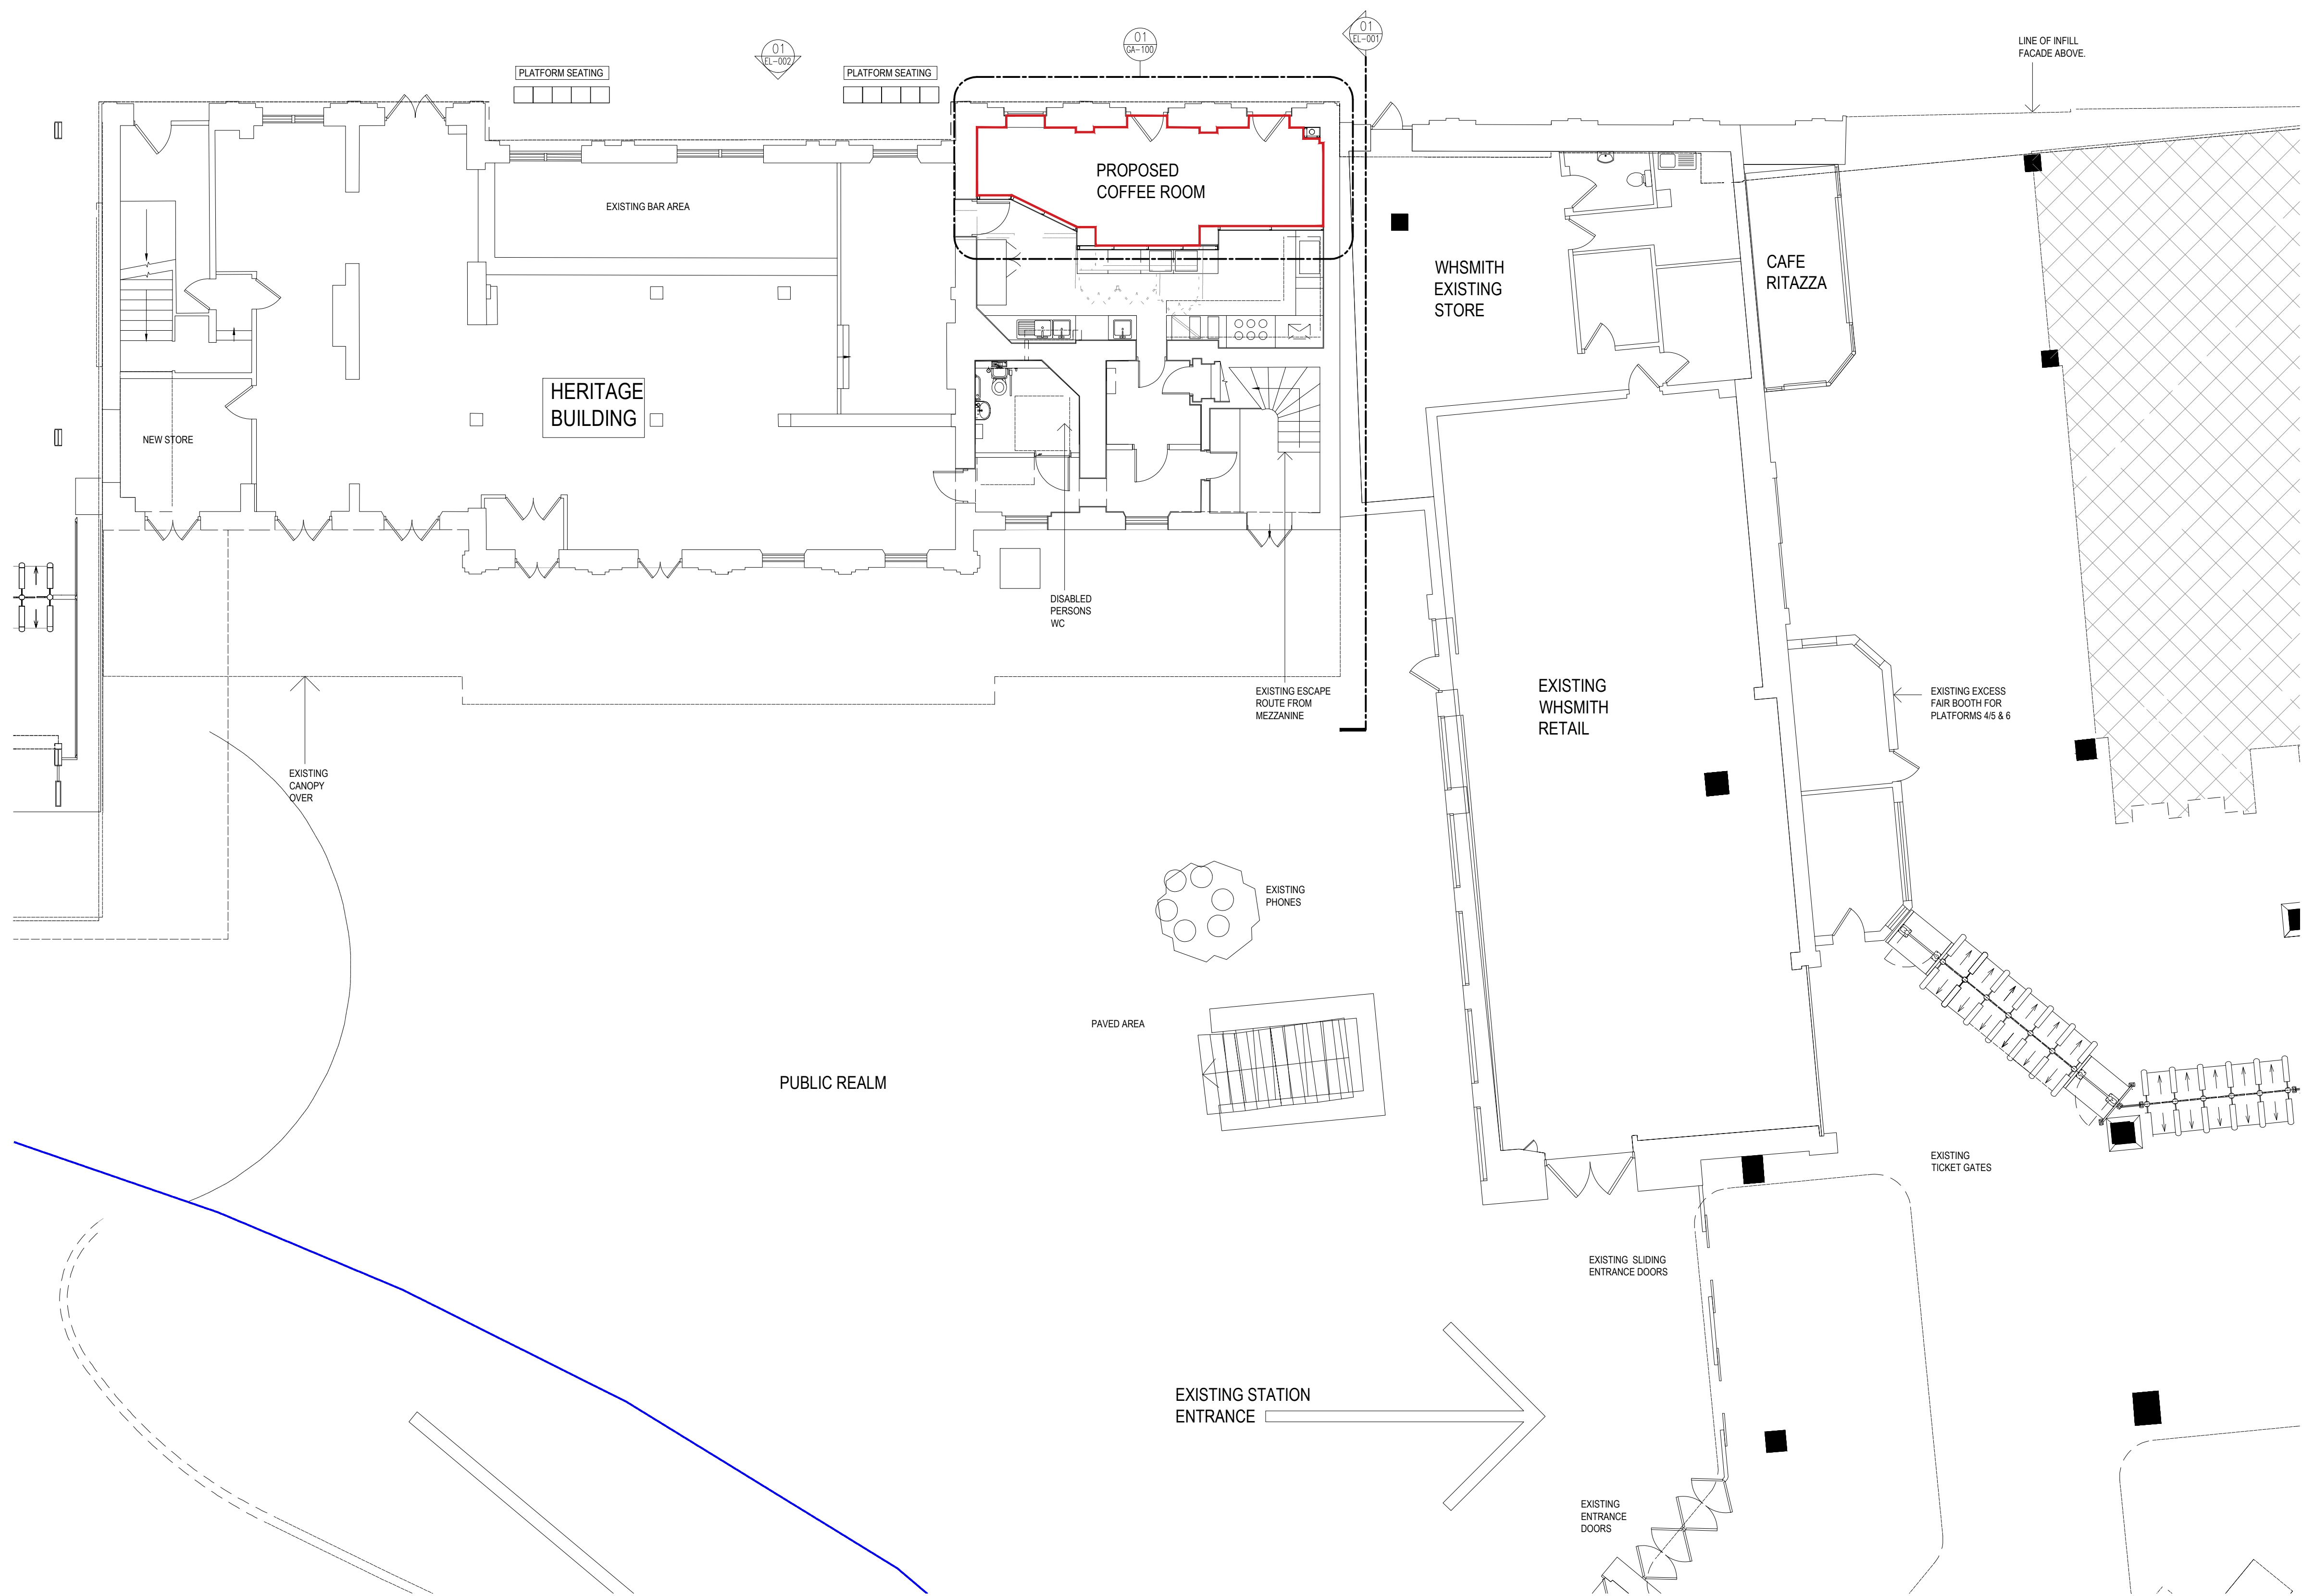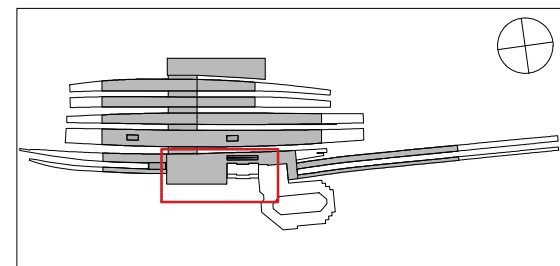

01 EXISTING GA LEVEL 01 PLAN
02GA-001 1:100 @ A1 / 1:200 @ A3

P01 13.03.19	FOR PLANNING APPLICATION	KT NM
REV DATE	DESCRIPTION	DRN CHK



PROJECT
PUMPKIN TO COFFEE ROOM CONVERSION
READING STATION
RG1 1LZ

DRAWING TITLE
EXISTING GA LEVEL 01 PLAN

SCALE 1:200 @ A3 DATE 13/03/19 DRAWN KT AT SHEET

STATUS PLANNING APPLICATION				
ORG	PROJECT NO	DRAWING TYPE	NUMBER	REV
SSP	1032	02GA	002	P01