

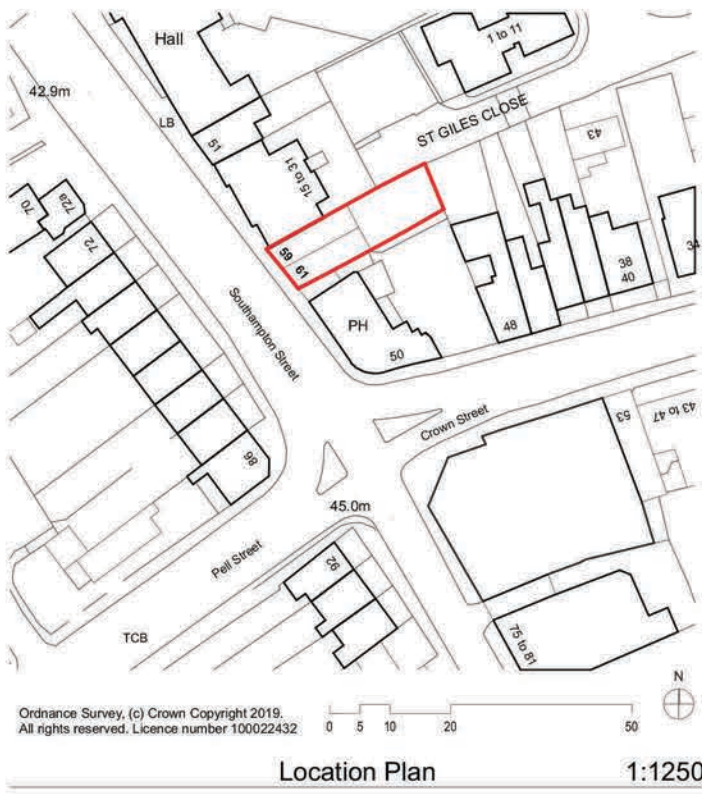
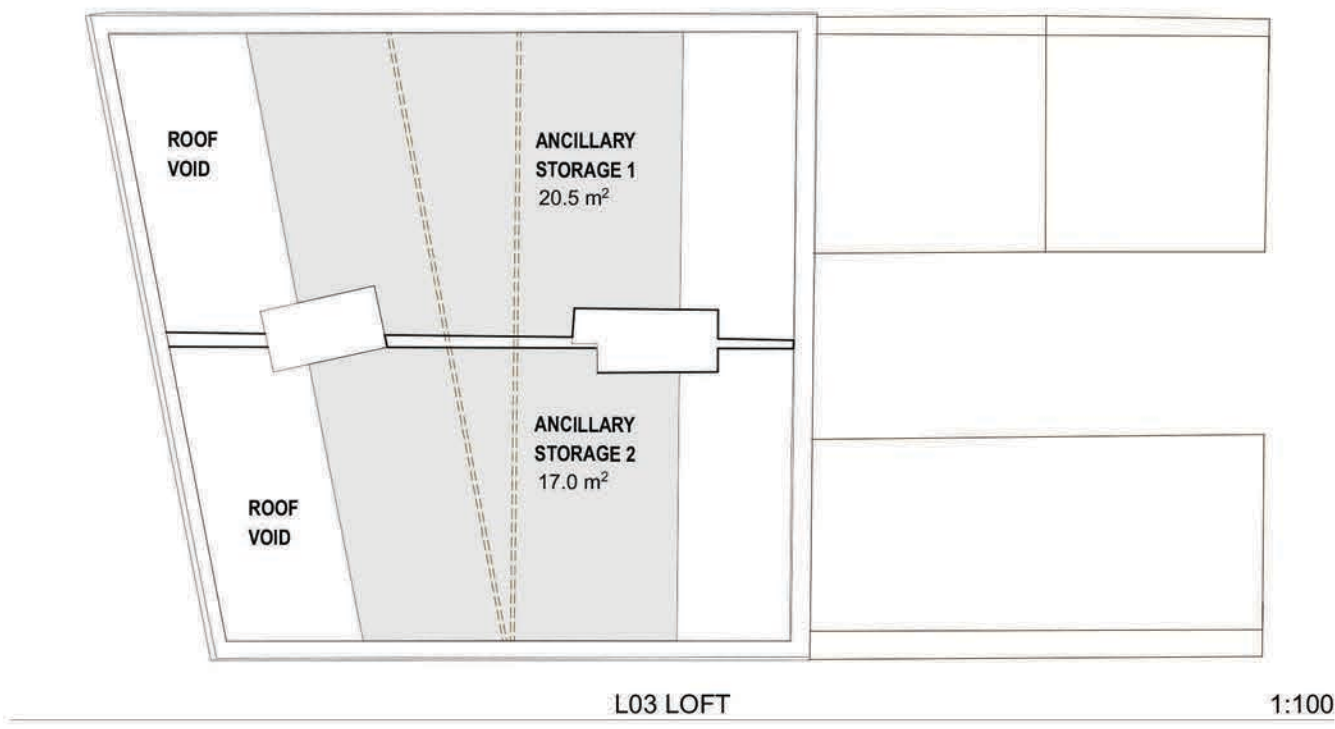
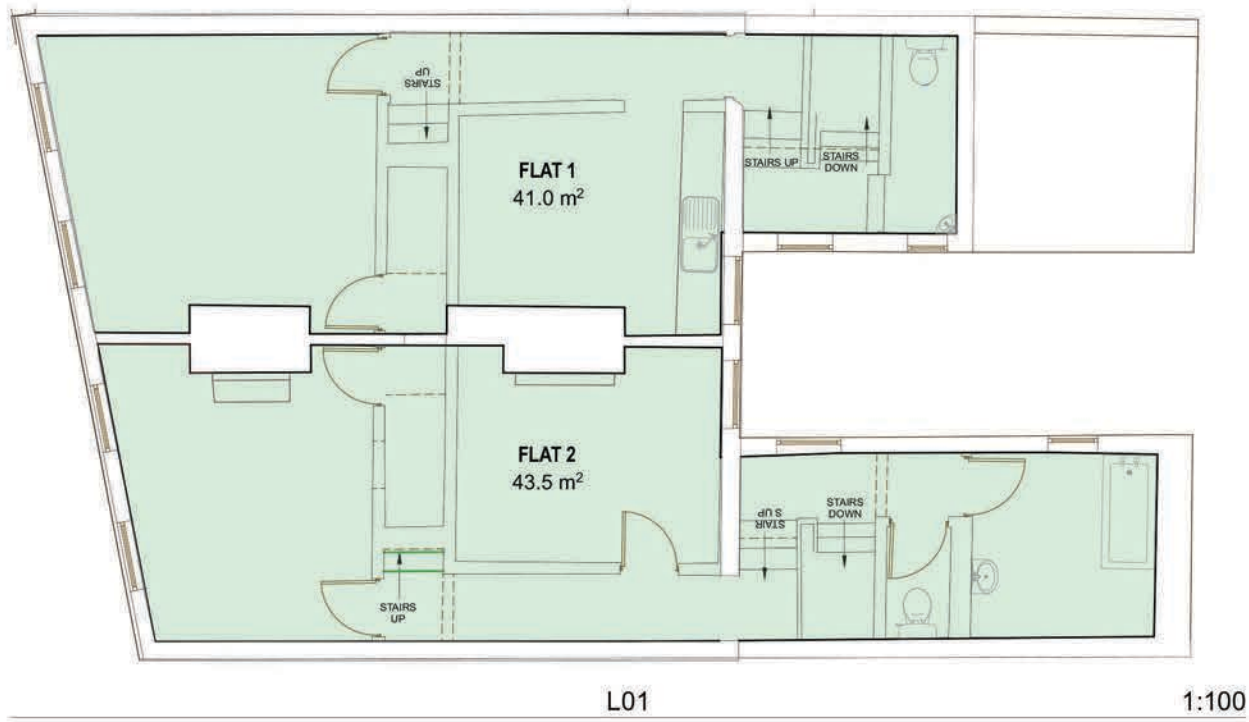
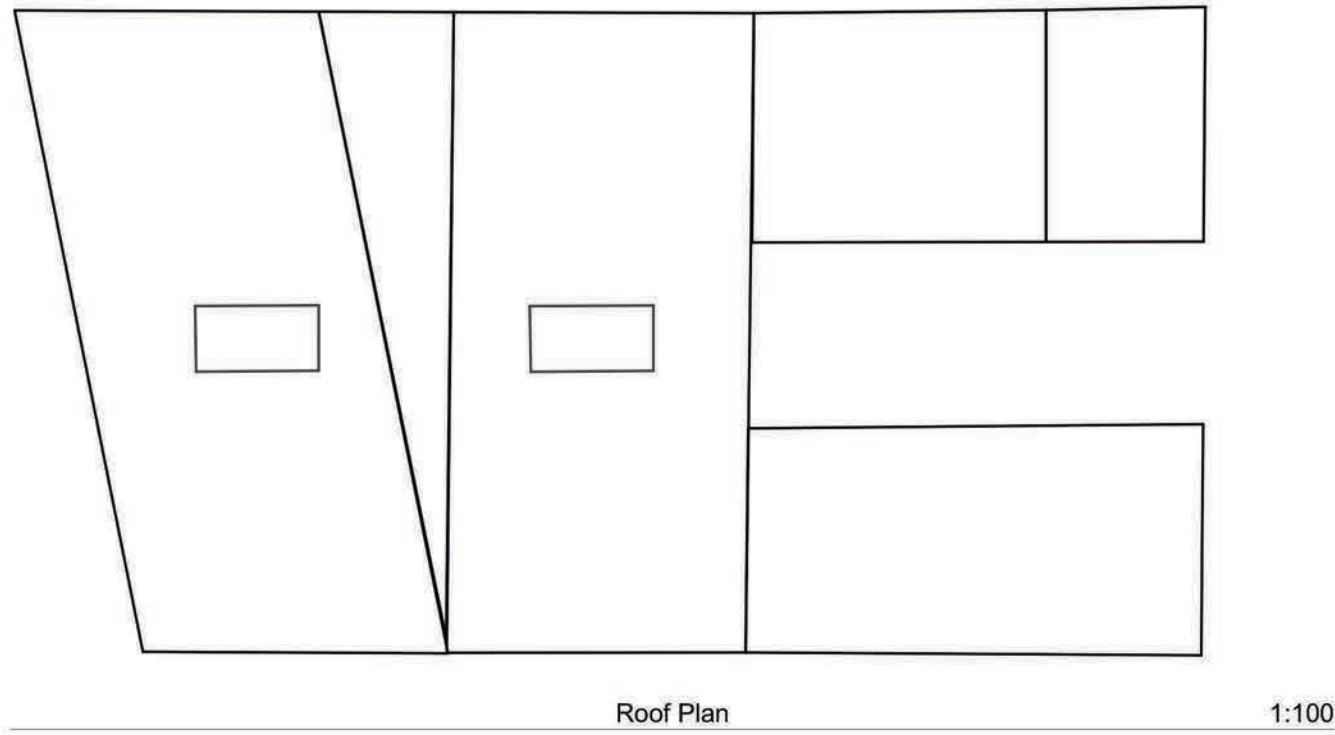
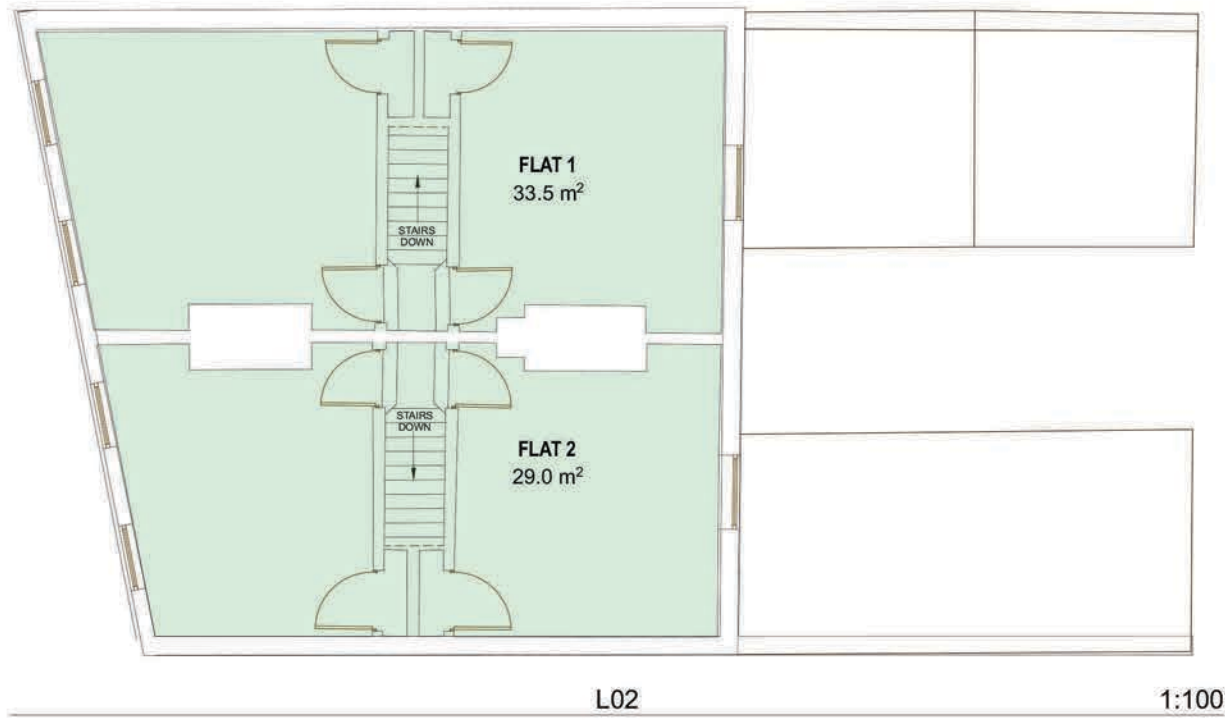
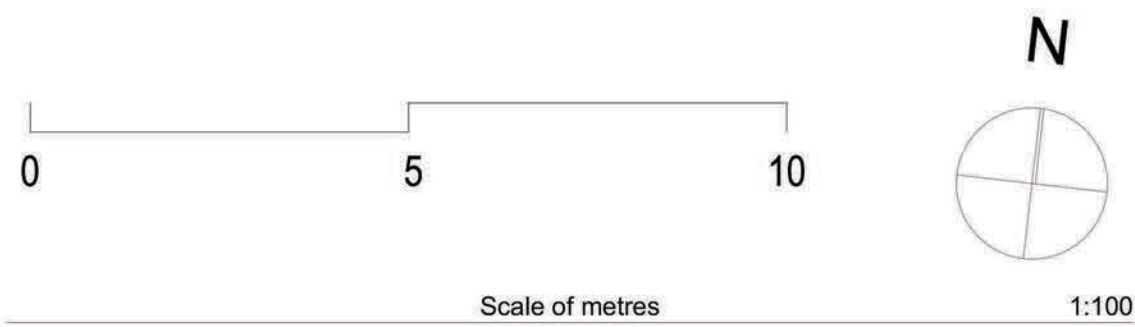


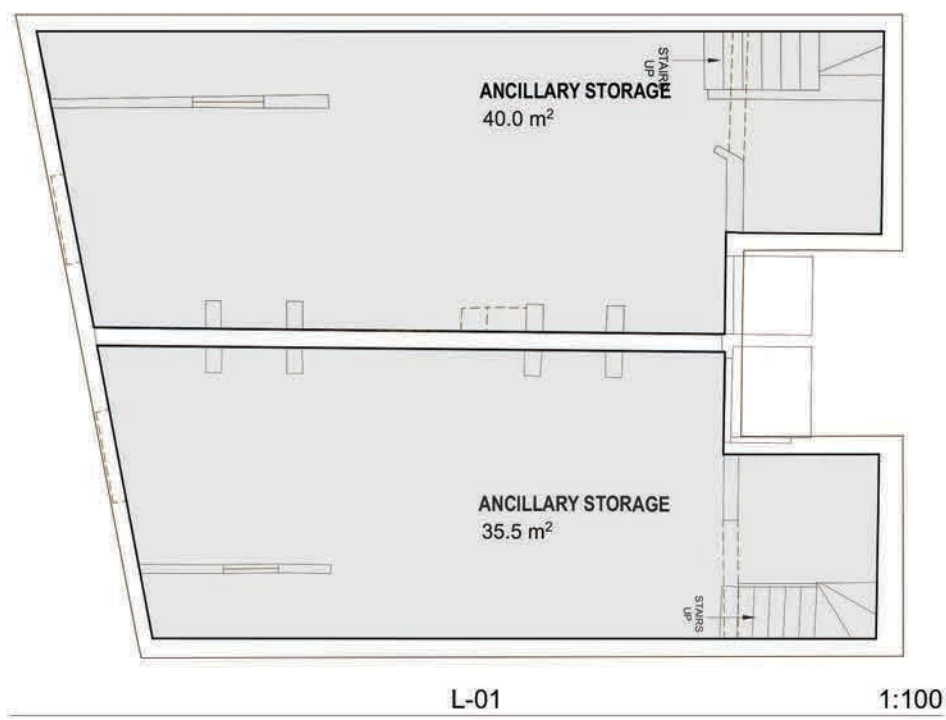

NOTES
-NOT FOR CONSTRUCTION
-THIS DRAWING IS FOR PLANNING ONLY
-THE PROPOSAL IS SUBJECT TO PLANNING, BUILDING CONTROL, DETAILED DESIGN, CDM, ETC.
-MEASURED SURVEY BY TERRAIN GEOMATICS
-AREAS SHOWN ARE APPROXIMATE GIA AREAS AND SUBJECT TO DETAILED DESIGN
-(C) COPY RIGHT HIVES ARCHITECTS LLP

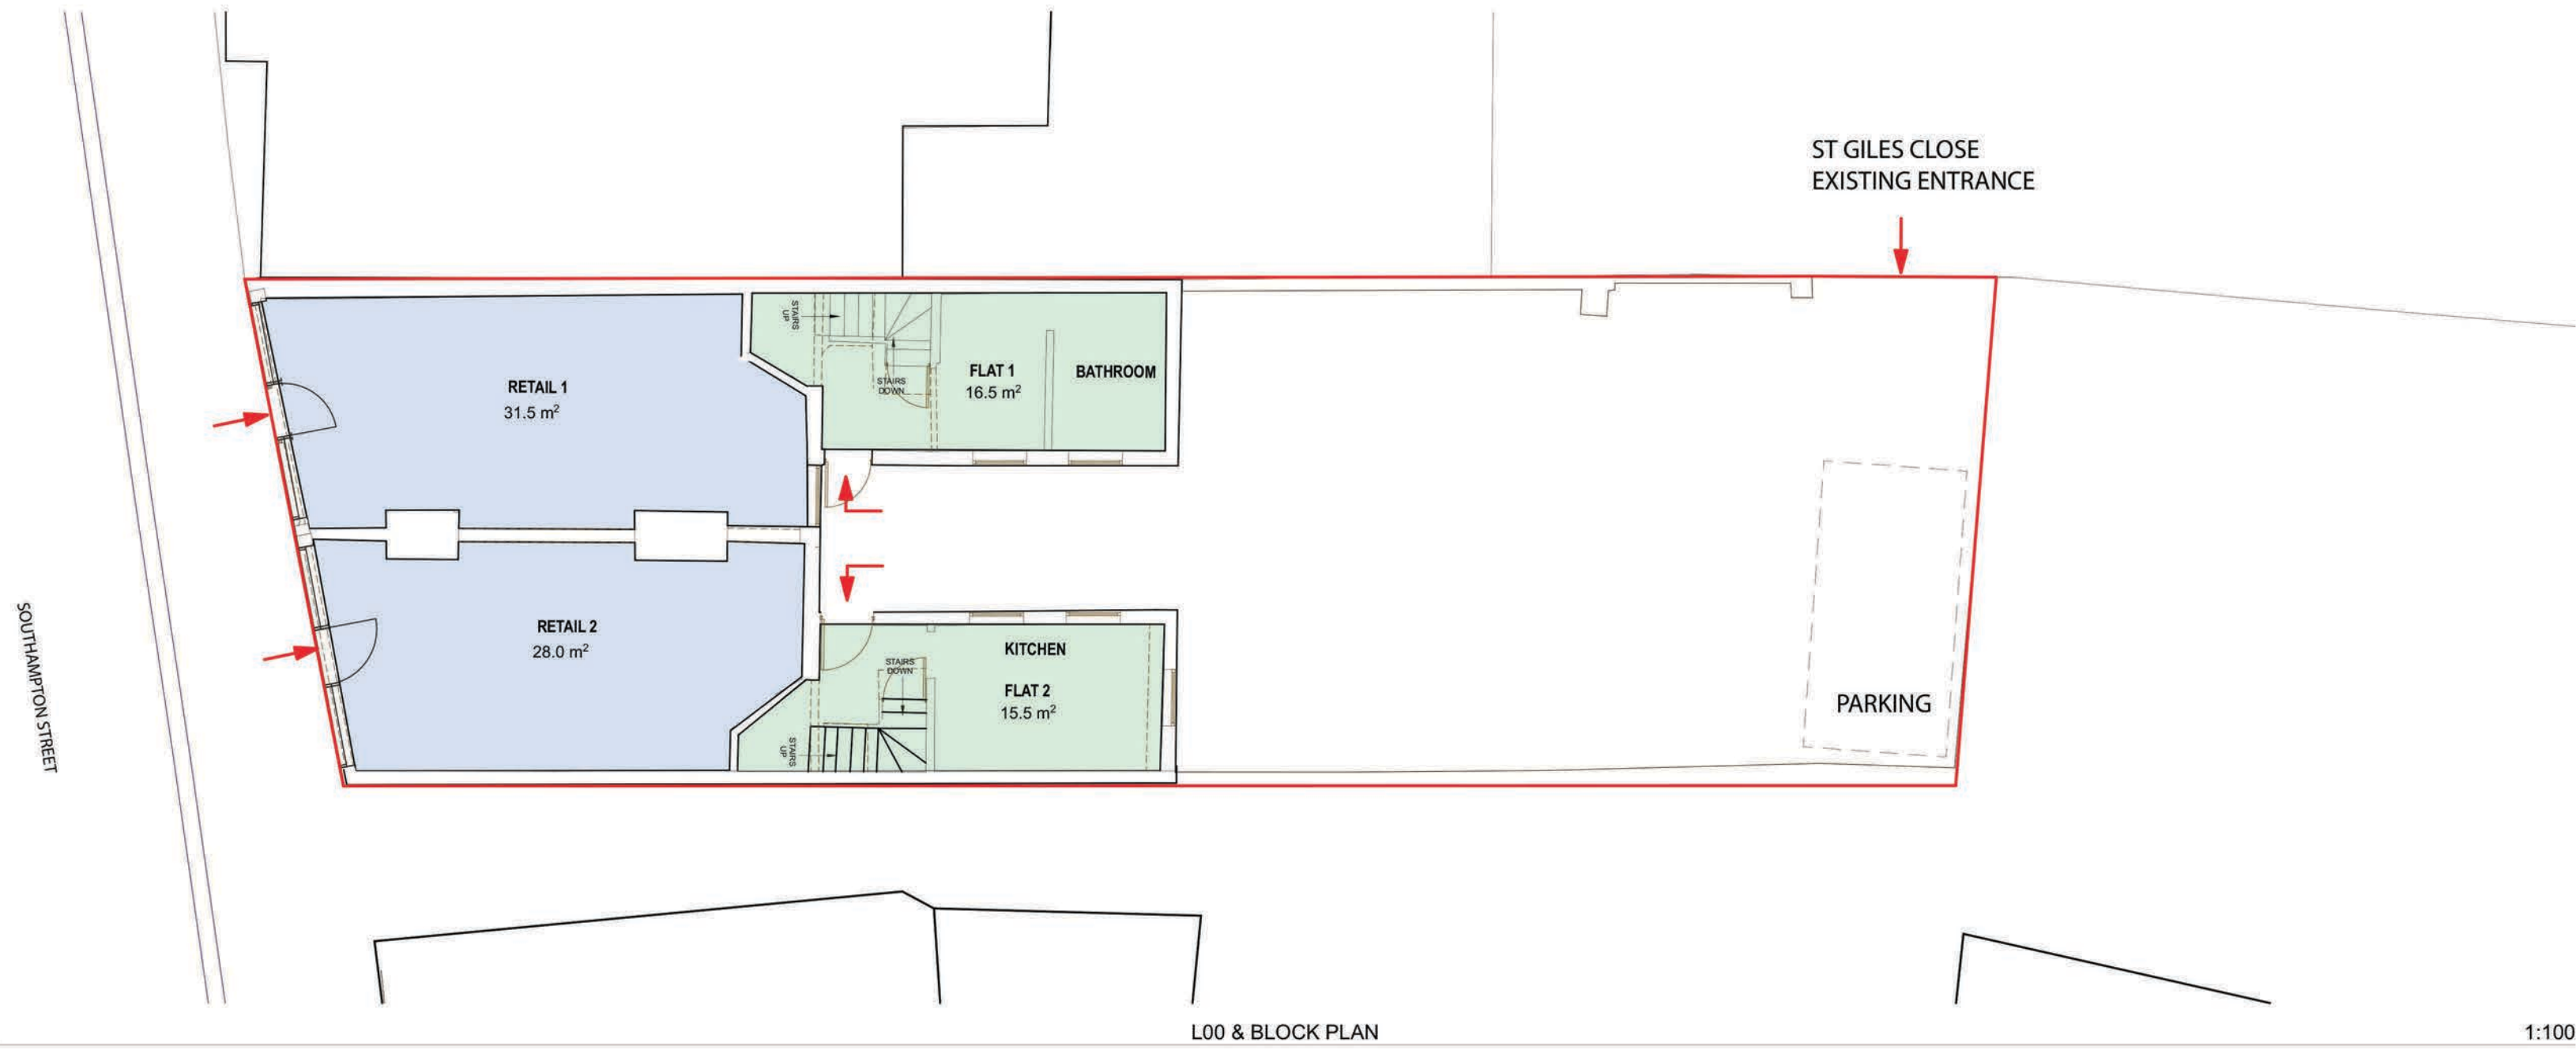

22.02.19 Rev P2-comments incorporated
Revision History P-Preliminary C-Construction R-Record
Client:
Mr I . Hussain

Job title
**59-61 Southampton Street
Reading,
RG1 2QP**
Drawing title
Existing Plans + Elevations

Scale & Drawing Size
As Shown
Date
Jan 19
Drawn
FM
Checked
HW

Status
Preliminary


hives architects
Project
2759
Drawing
010
Revision
P3
Hives Architects LLP
29 Castle Street
Reading RG1 7SB
0118 9587331 0118 9509854
admin@hivesarchitects.co.uk