
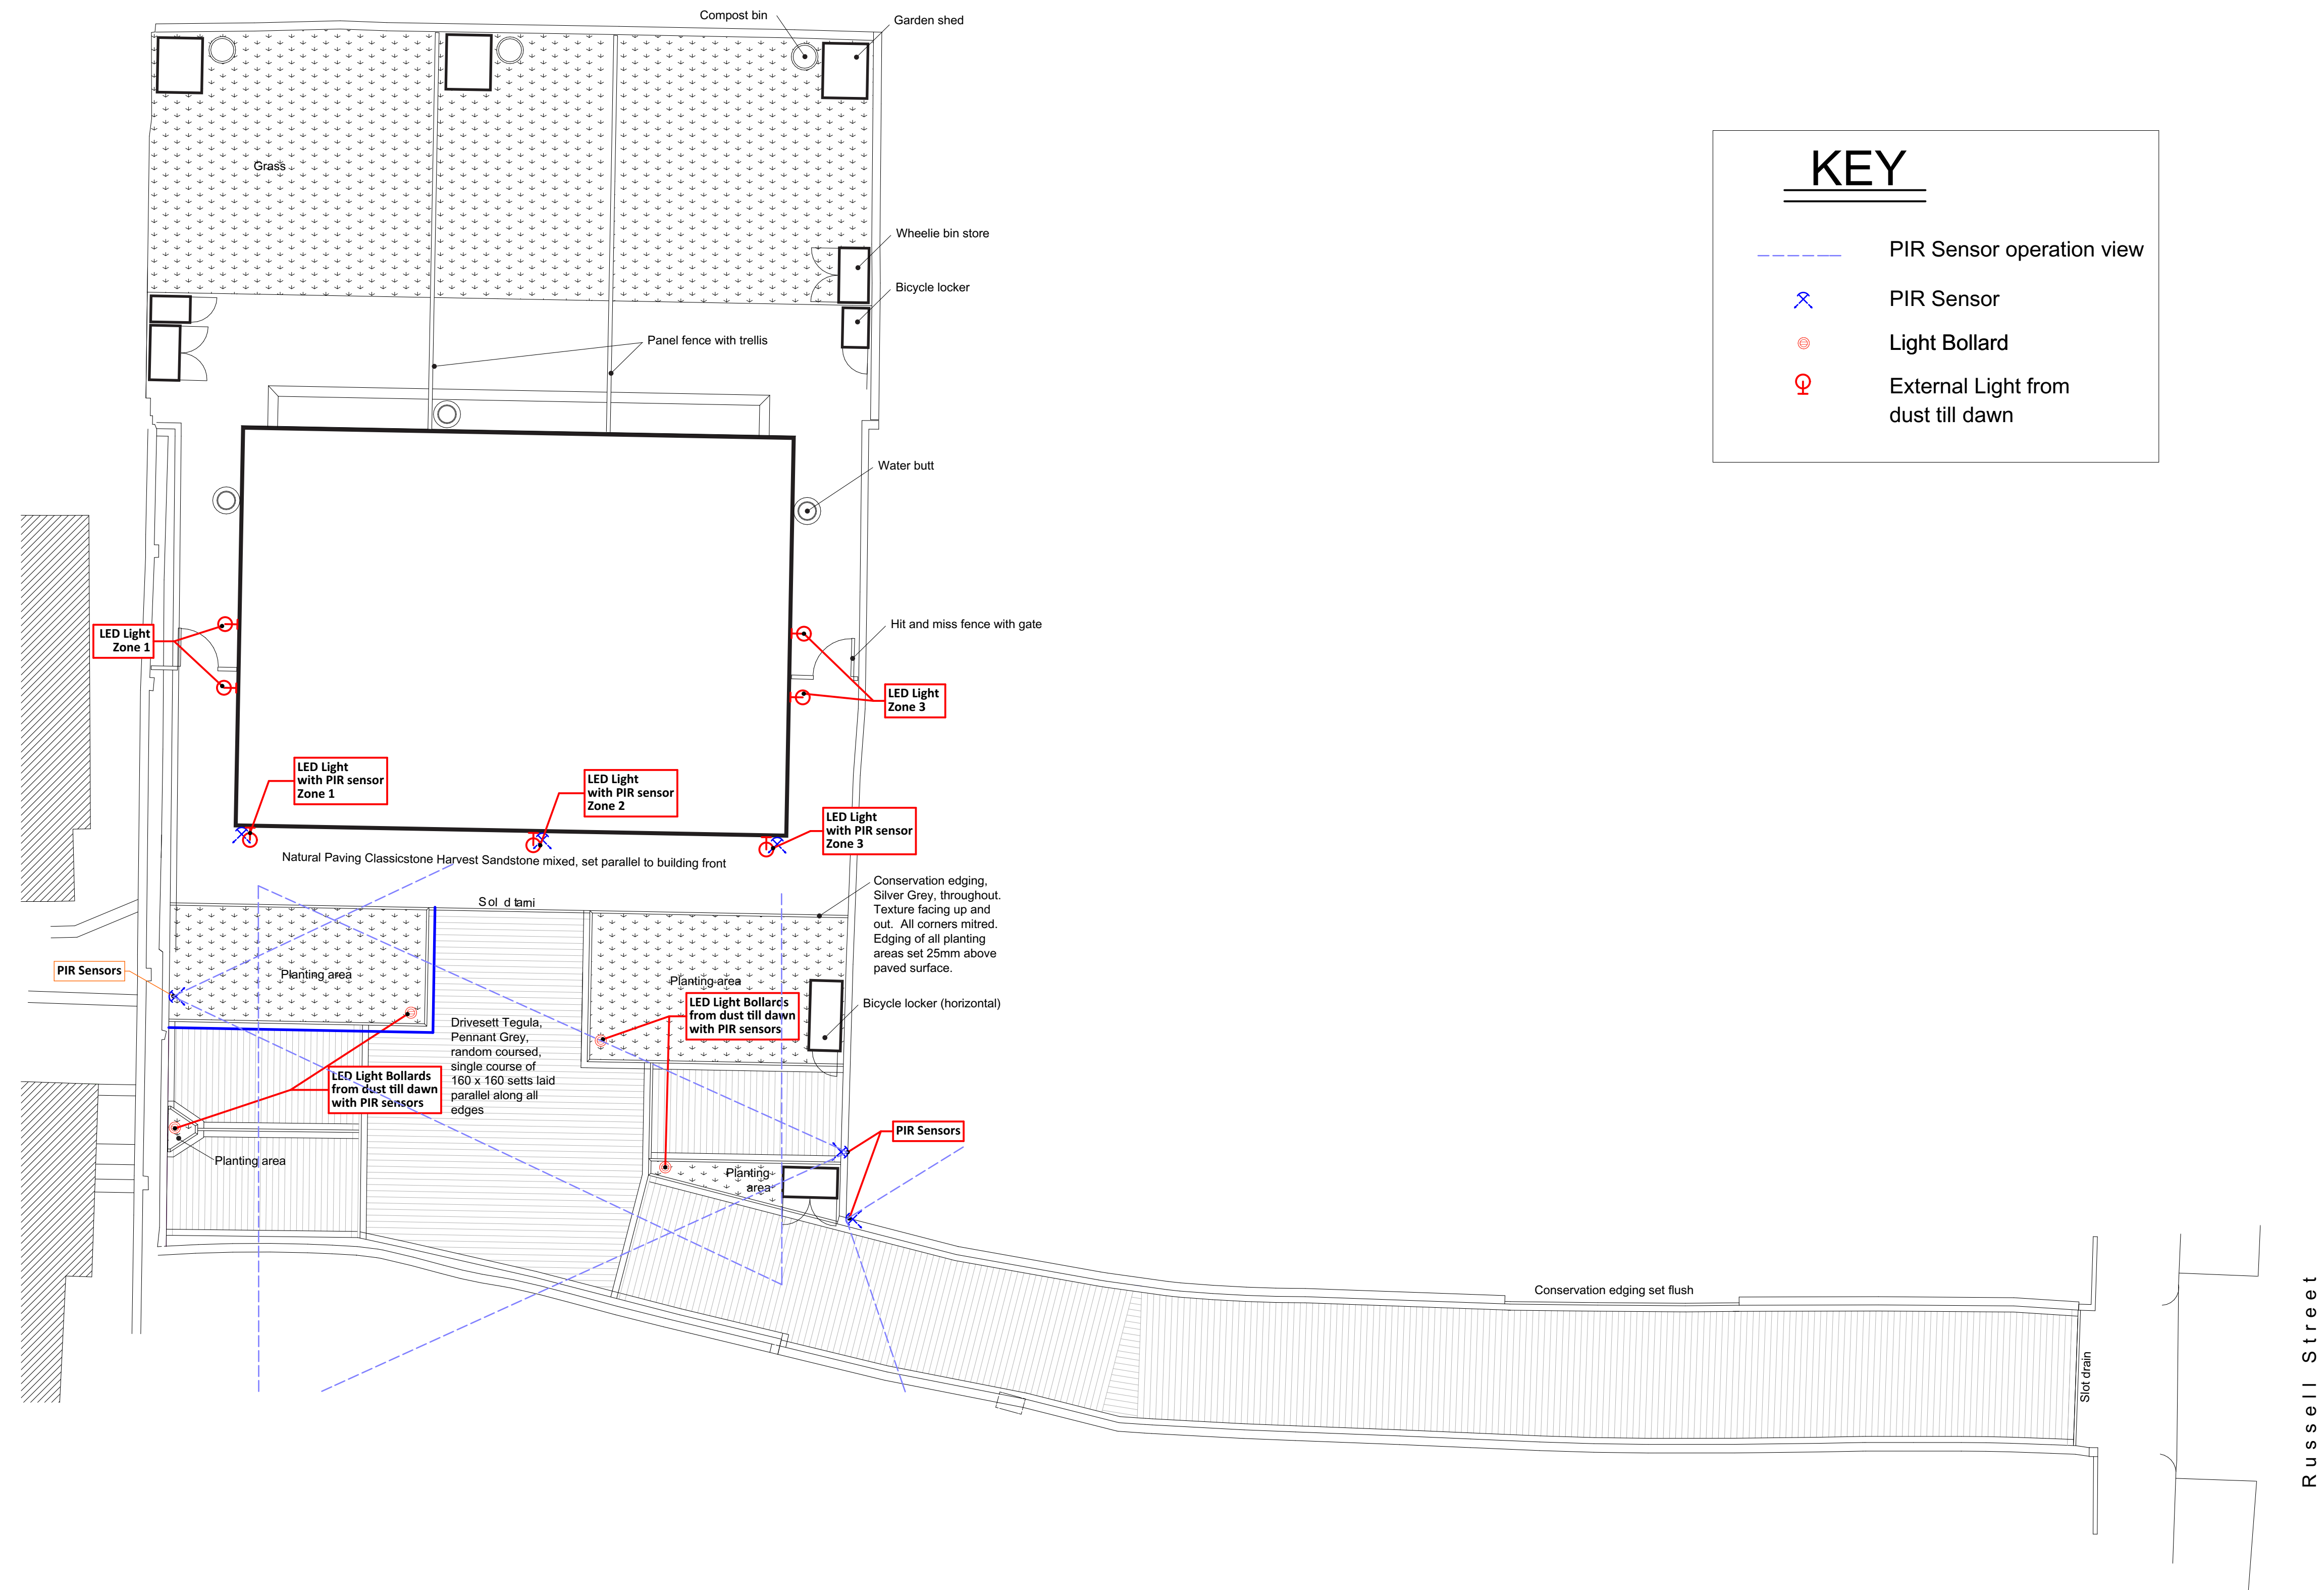


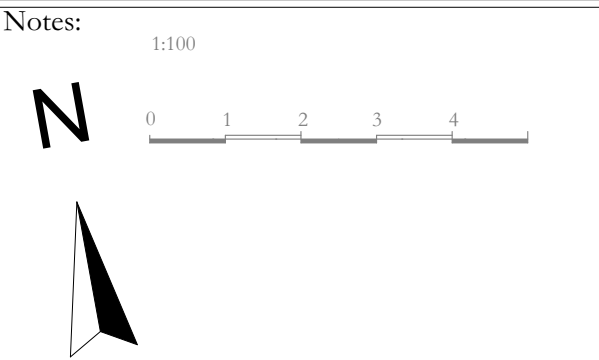

Rev	Comment	By	Date
-----	---------	----	------

THE KEEN PARTNERSHIP

The Courtyard
Edinburgh Road
Reading RG30 2UA
Tel: 0118 9510 855
Fax: 0118 9510 866
Email: chriskeen@keenpartnership.co.uk
www.keenpartnership.co.uk

Client:
Nimbus

Job Title:
52 Russell Street
Reading RG1 7XH

Drawing Title:
Hard Landscape

Status:
BUILDING REGS

Date Drawn: 15/10/2018	Drawn By: C.P.	Scale: @A1
Job No: 8600-15	Dwg No: BR-1-08-101-1	Rev: