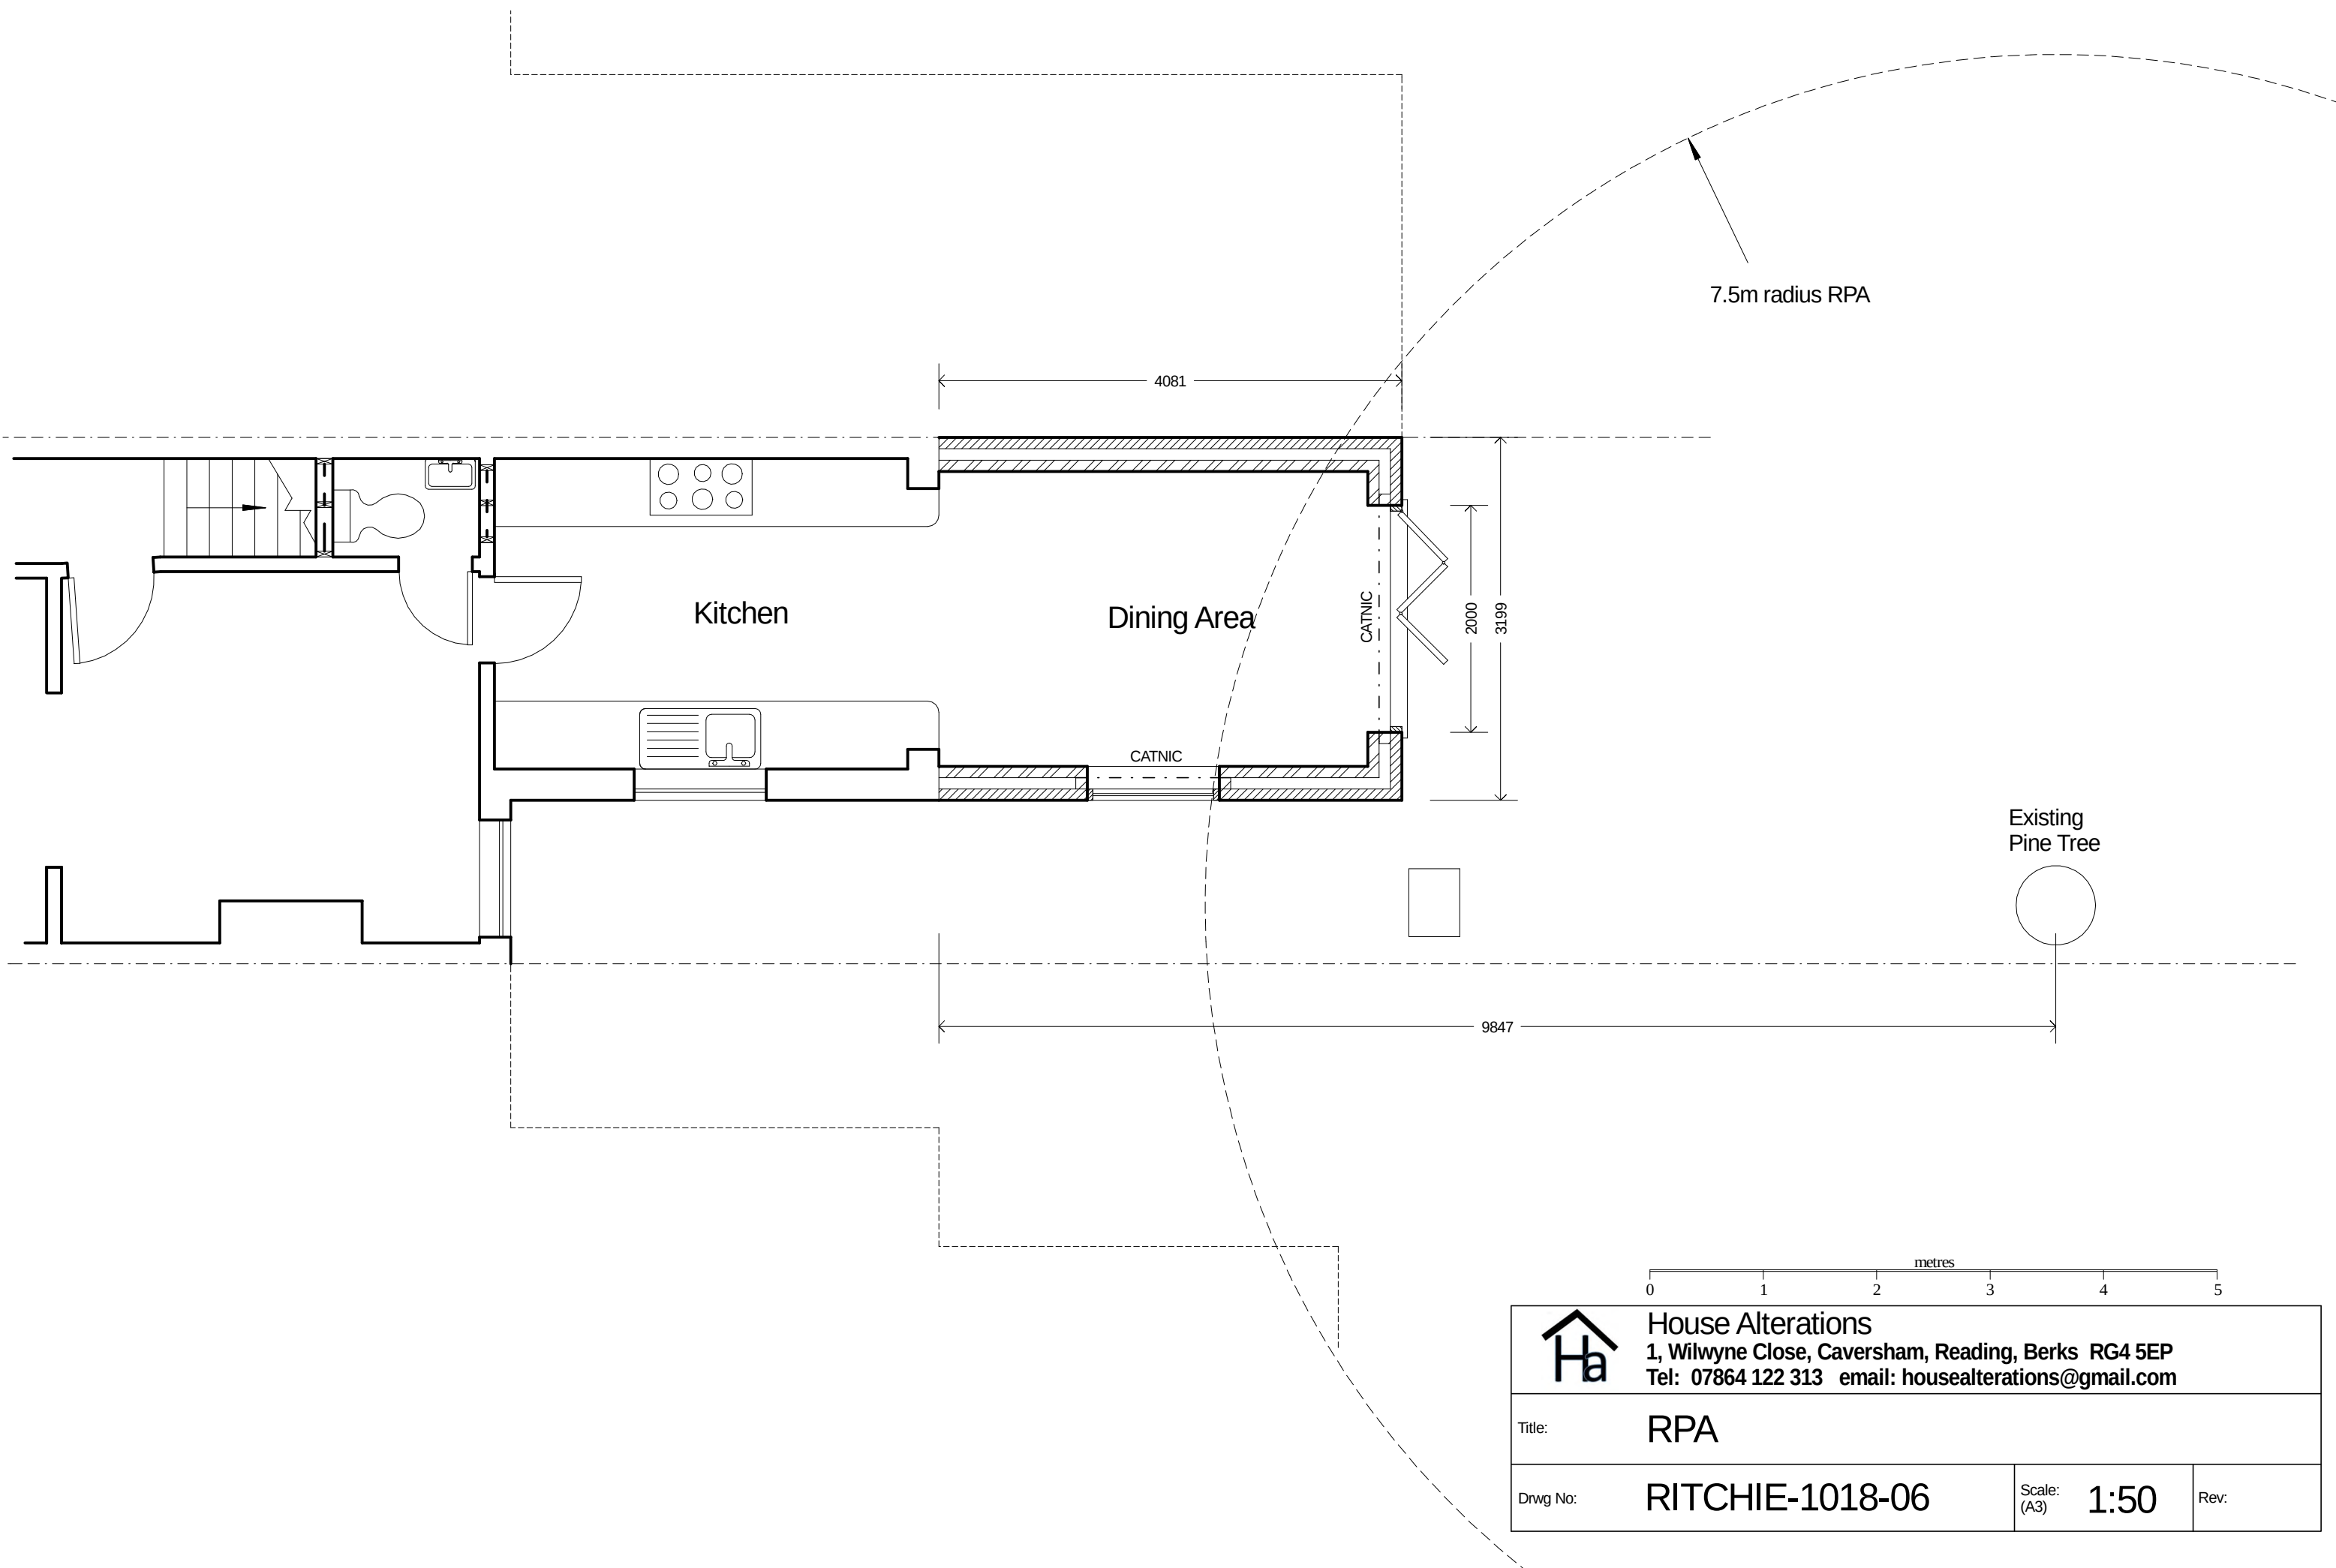


 House Alterations 1, Wilwyne Close, Caversham, Reading, Berks RG4 5EP Tel: 07864 122 313 email: housealterations@gmail.com		
Title: RPA		
Drwg No:	RITCHIE-1018-06	Scale: (A3) 1:50 Rev: